



This drawing has been prepared for the sole purpose of achieving Planning and/or Building Regulations Approval and should be read in conjunction with the Structural Engineer's Drawings and Calculation Sheets.
This drawing is not to be scaled
All dimensions are to be checked on site
This drawing cannot be reproduced without prior written agreement of the designer

REVISIONS


ARUN DISTRICT COUNCIL				
No.	EP	127	07	
SUBSTITUTION				
RECEIVED	17.9.07			

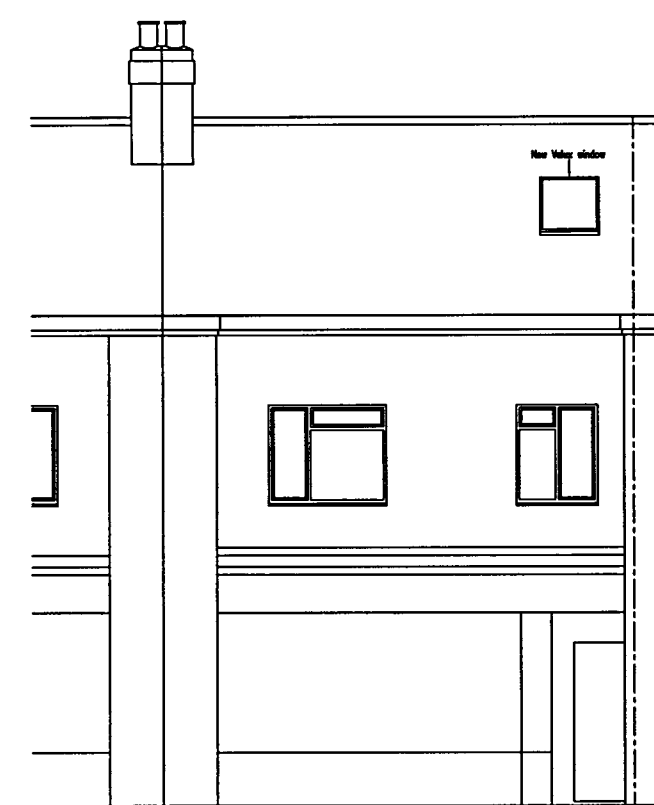


1:100 FRONT ELEVATION (east)

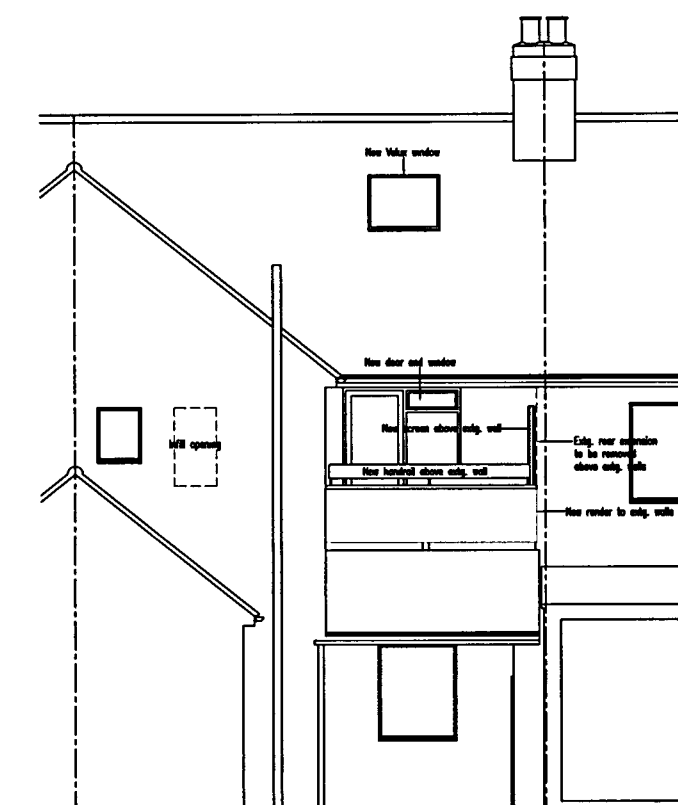


1:100 REAR ELEVATION (west)

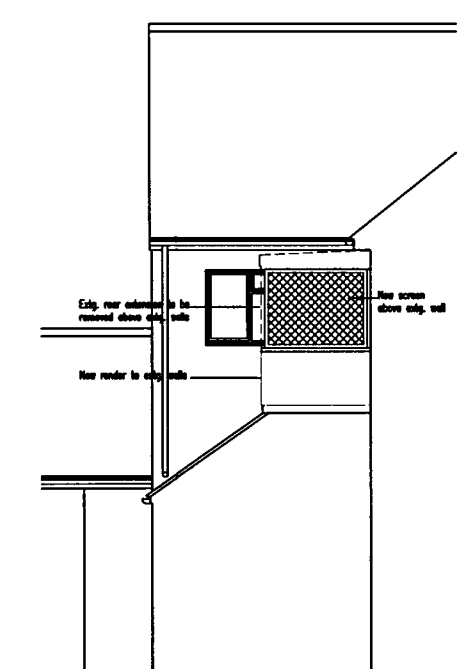

1:100 SIDE ELEVATION (south)

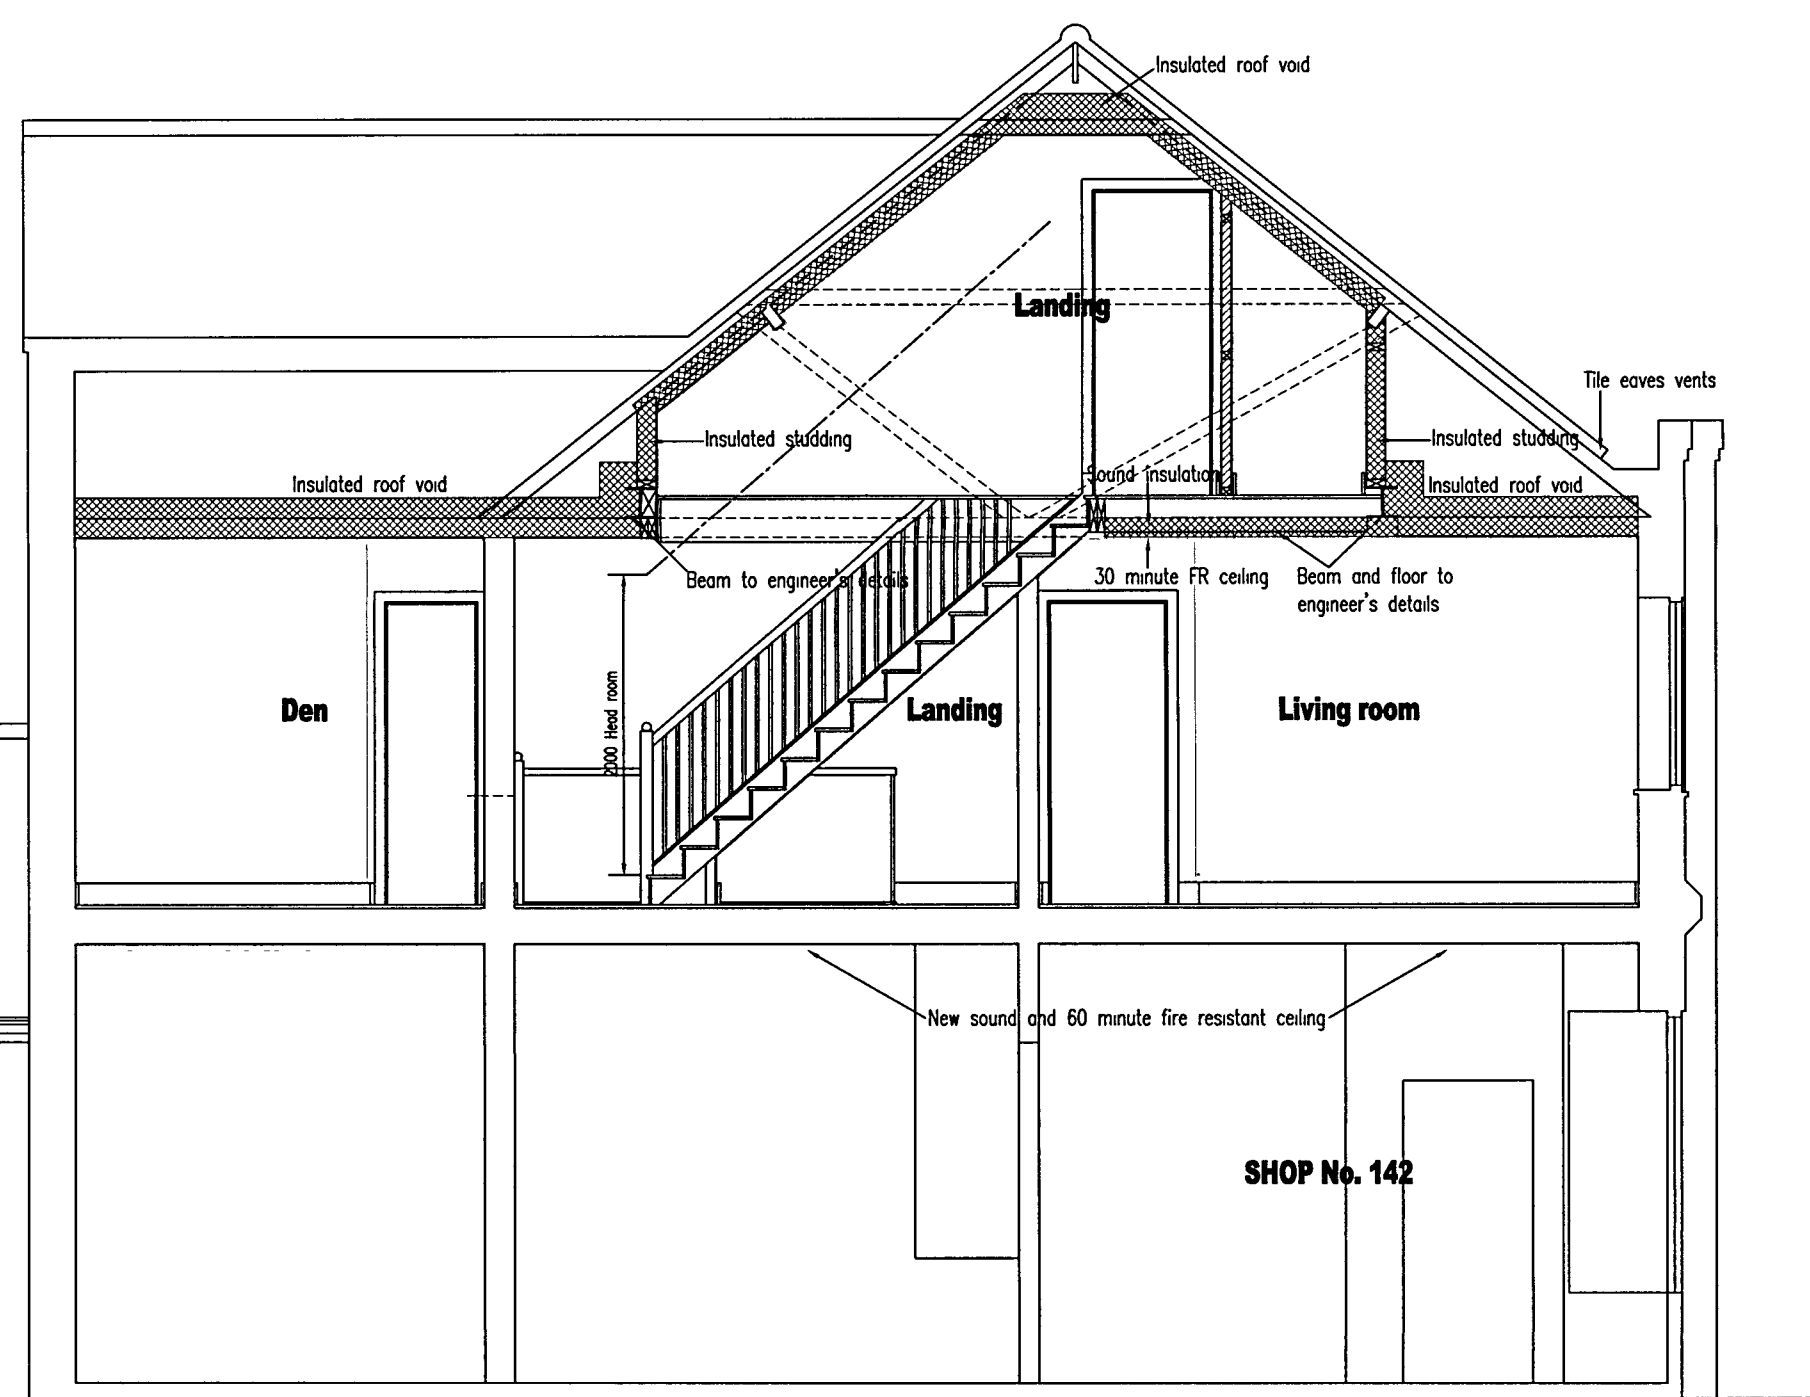

1:50 SECTION A-A

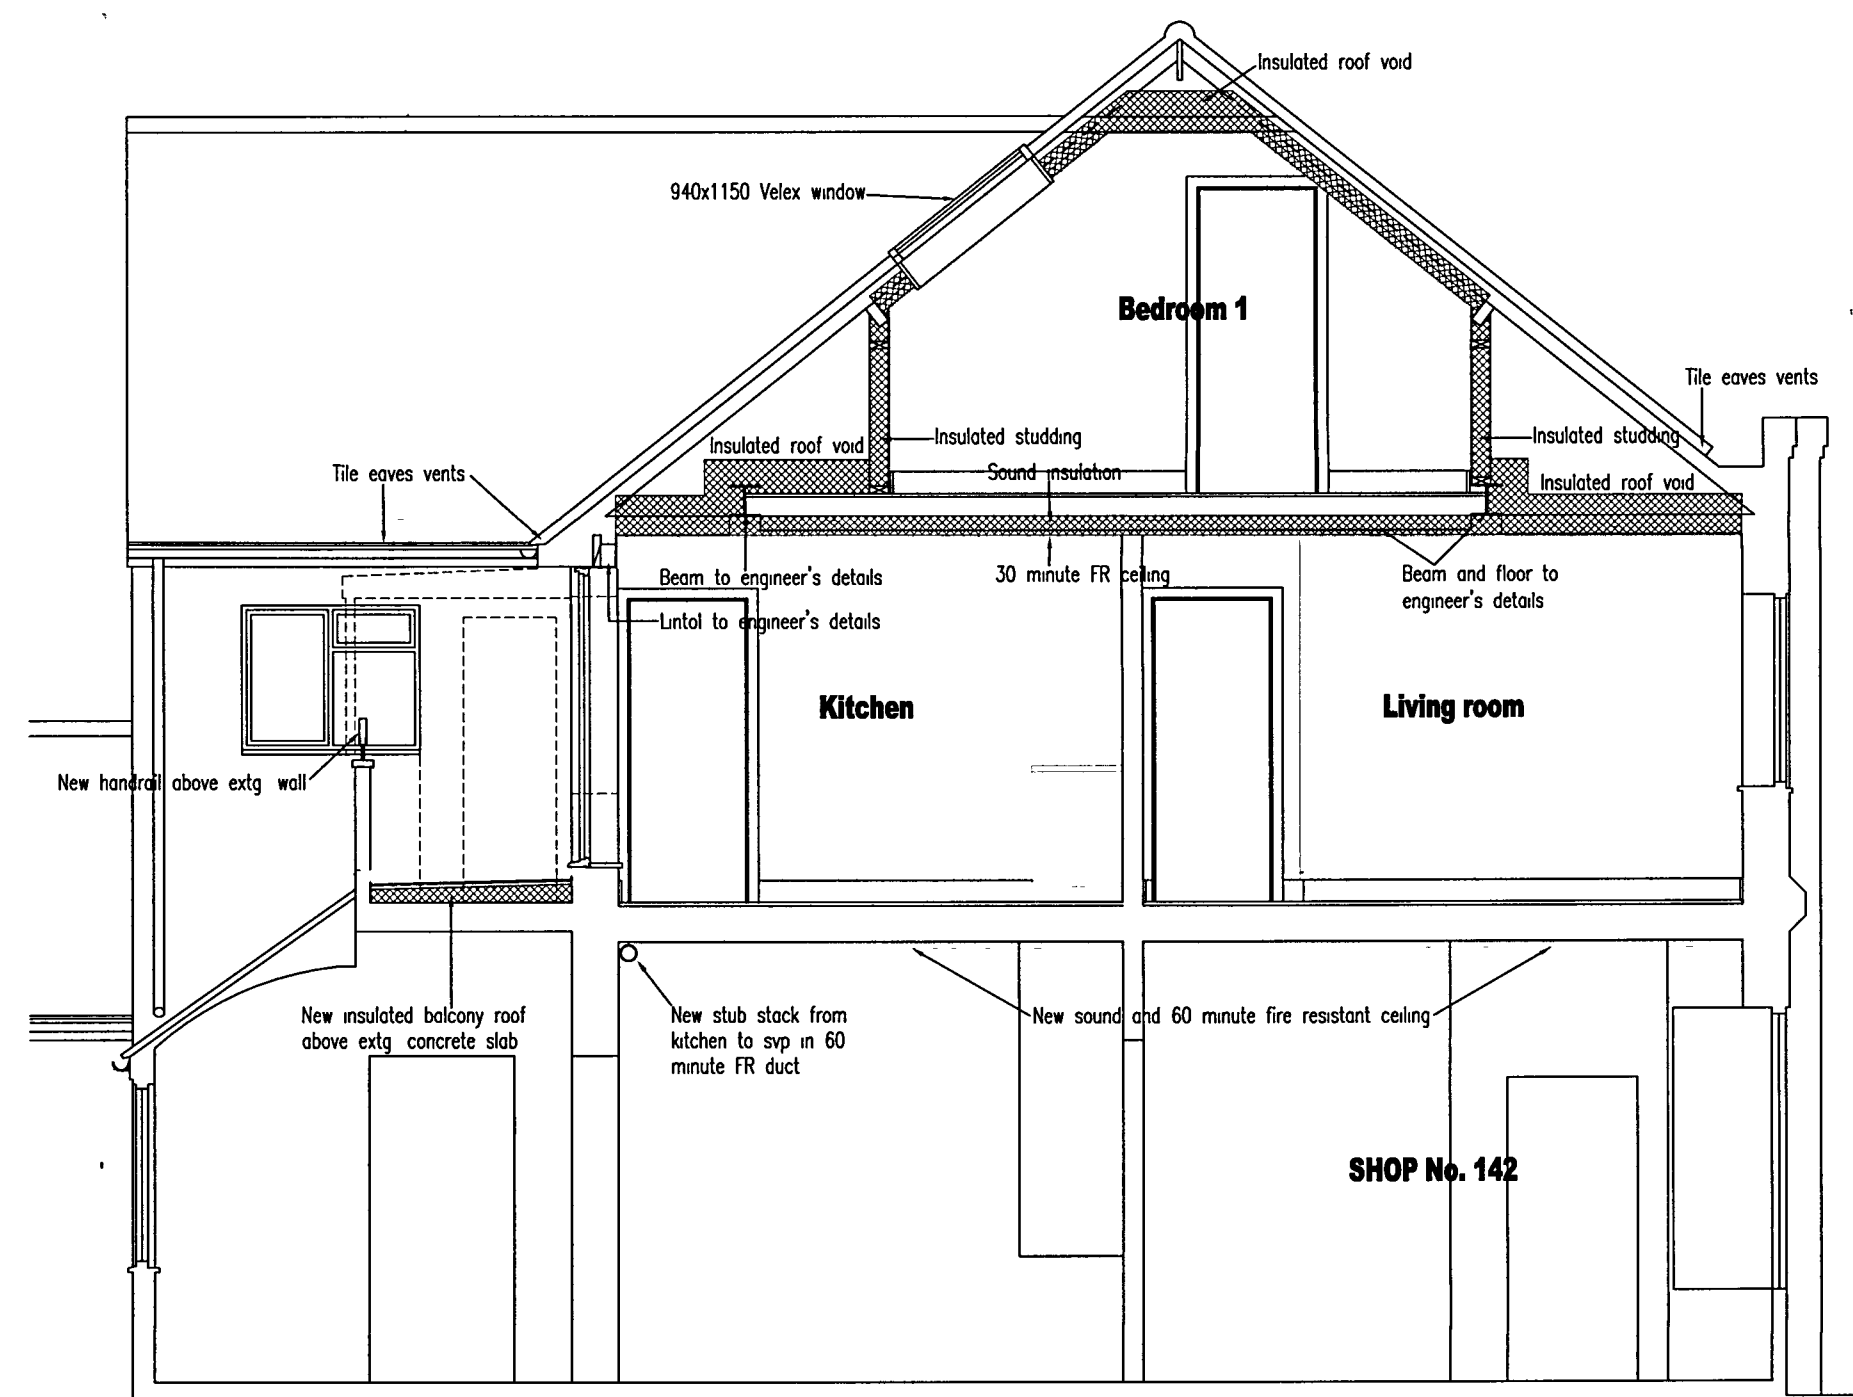

1:50 SECTION B-B

Project
142 & 144 Sea Road
East Preston

Elevations & sections
as proposed

Scale 1:50 Date Sept.07

Drawing No. SR.102/11

Alan Coombs
4 Watersmead Close
Littlehampton BN17 6GJ
Tel: 01903 716626
alancoombs01@tiscali.co.uk