



This drawing has been prepared for the sole purpose of achieving Planning and/or Building Regulations Approval and should be read in conjunction with the Structural Engineer's Drawings and Calculation Sheets
This drawing is not to be scaled
All dimensions are to be checked on site
This drawing cannot be reproduced without prior written agreement of the designer

REVISIONS
A-14 09 07 FRONT ELEVATION ADDED


ARUN DISTRICT COUNCIL				
No.	EP	127	07	
SUBSTITUTION				
RECEIVED	17.9.07			

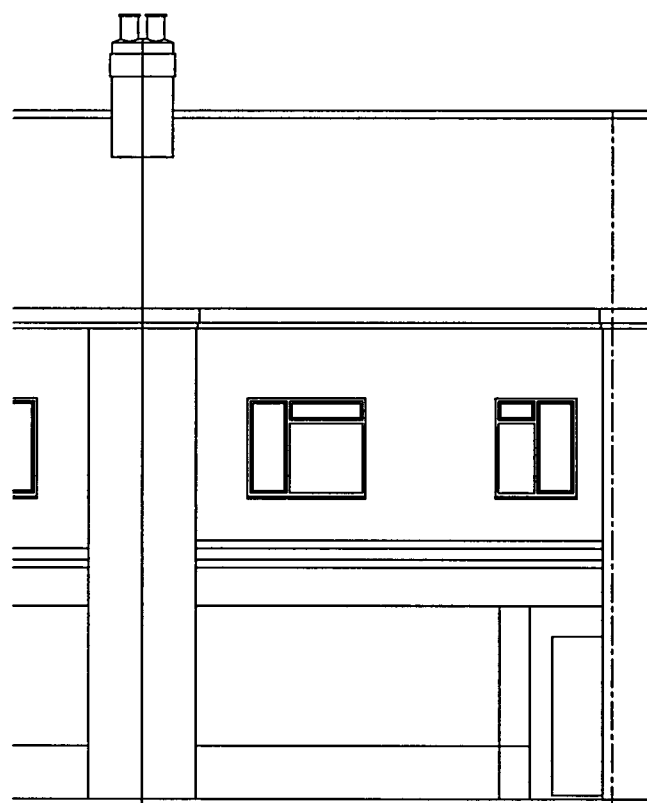


1:100 FRONT ELEVATION (west)

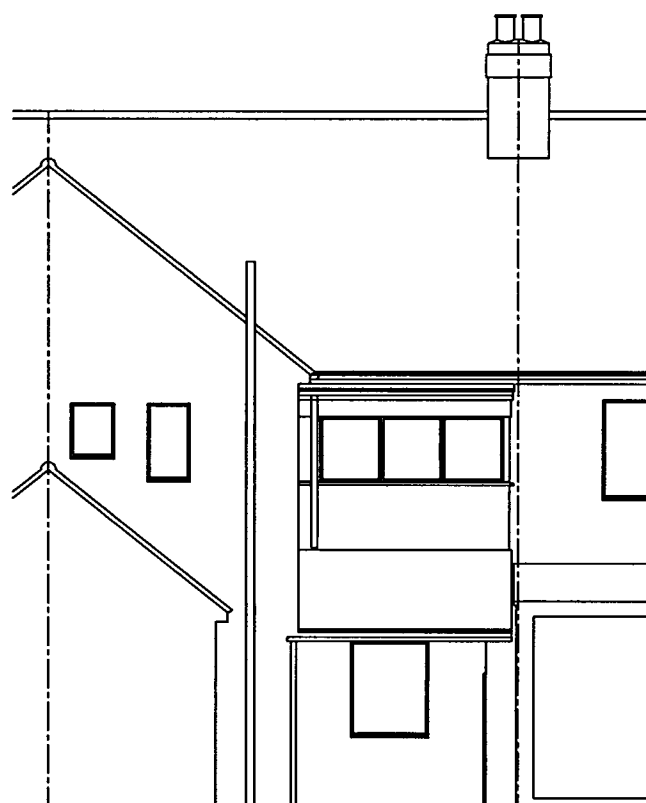


1:100 REAR ELEVATION (west)

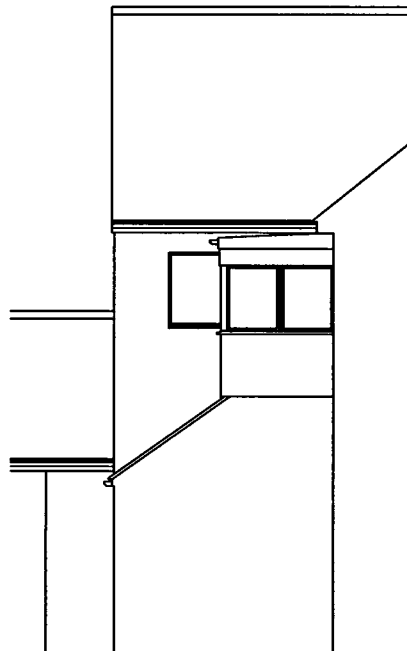


1:100 SIDE ELEVATION (south)

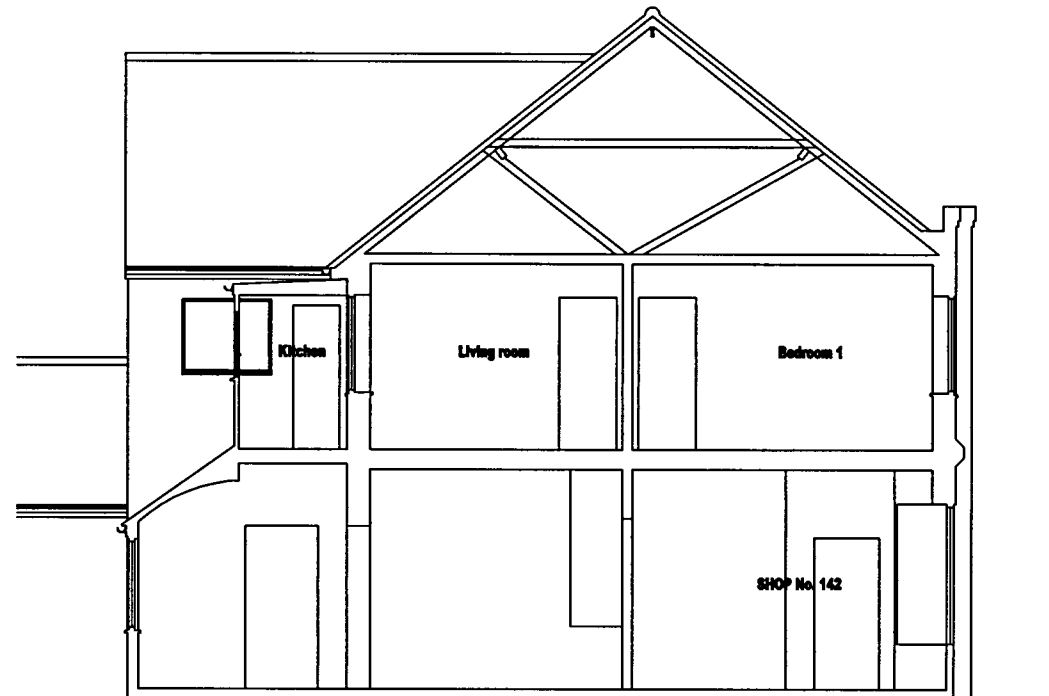

1:100 SECTION A-A

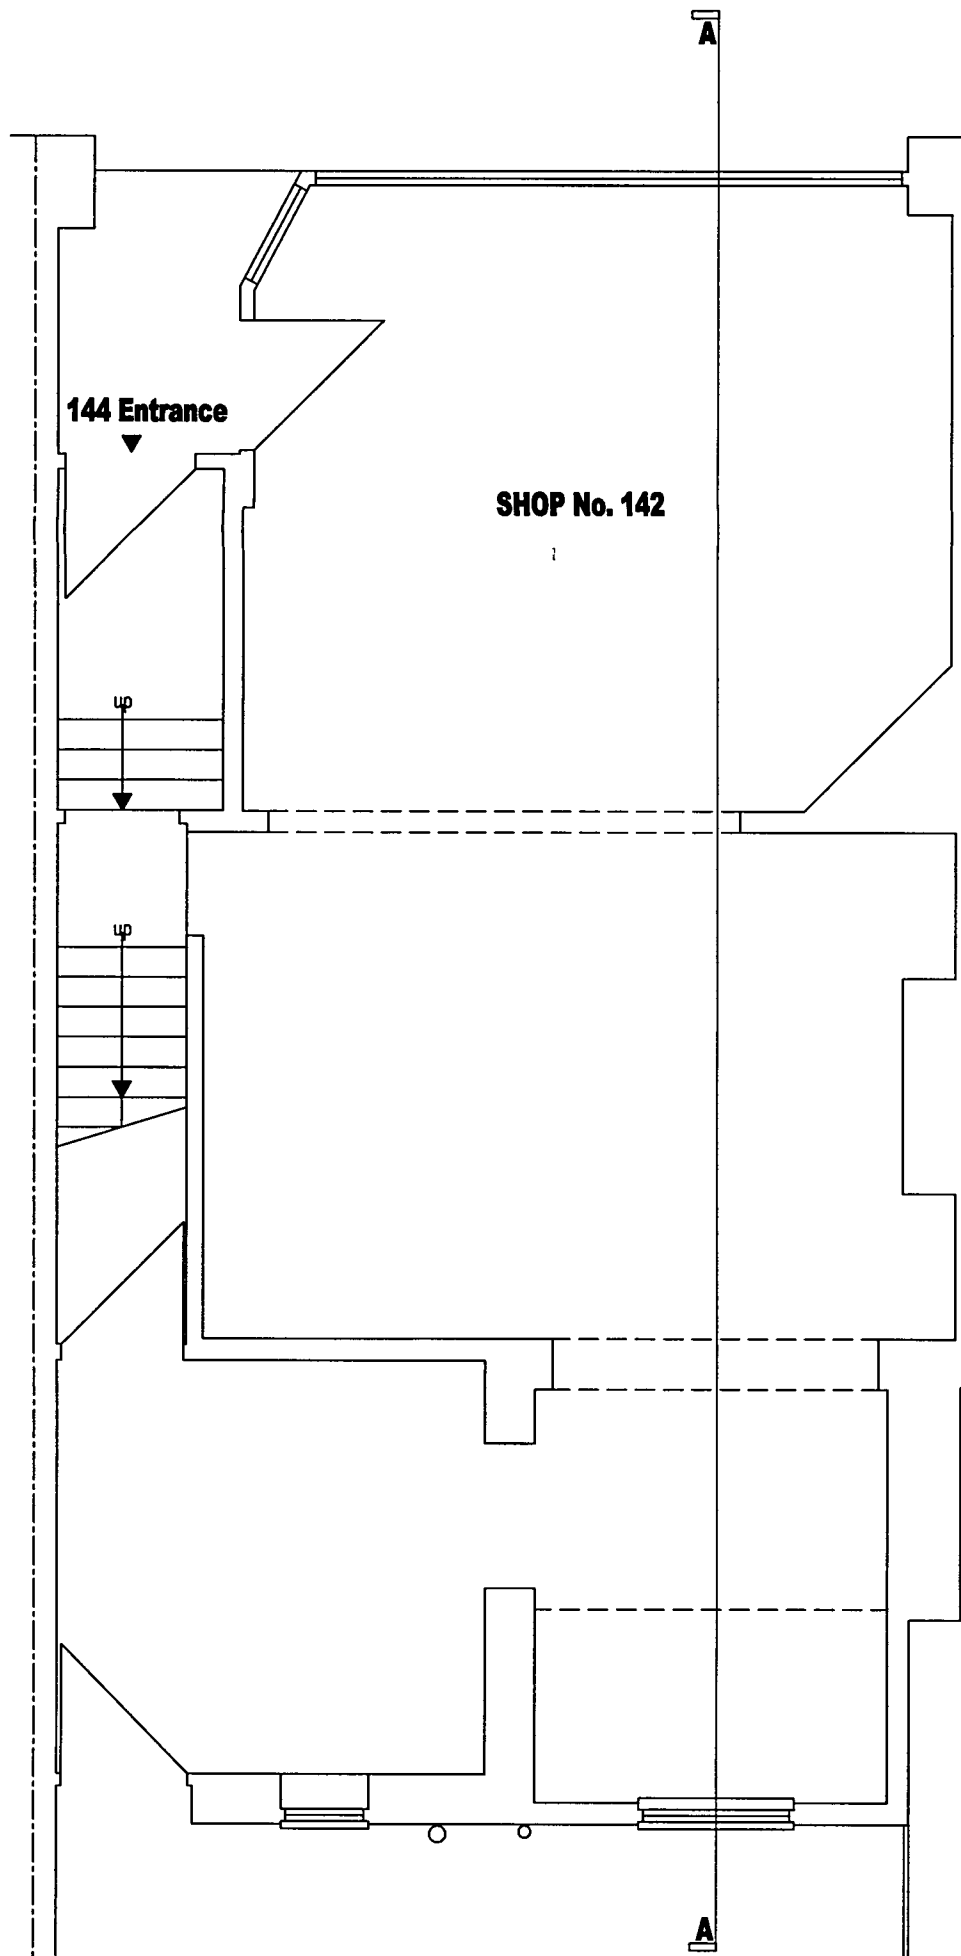

1:50 GROUND FLOOR PLAN

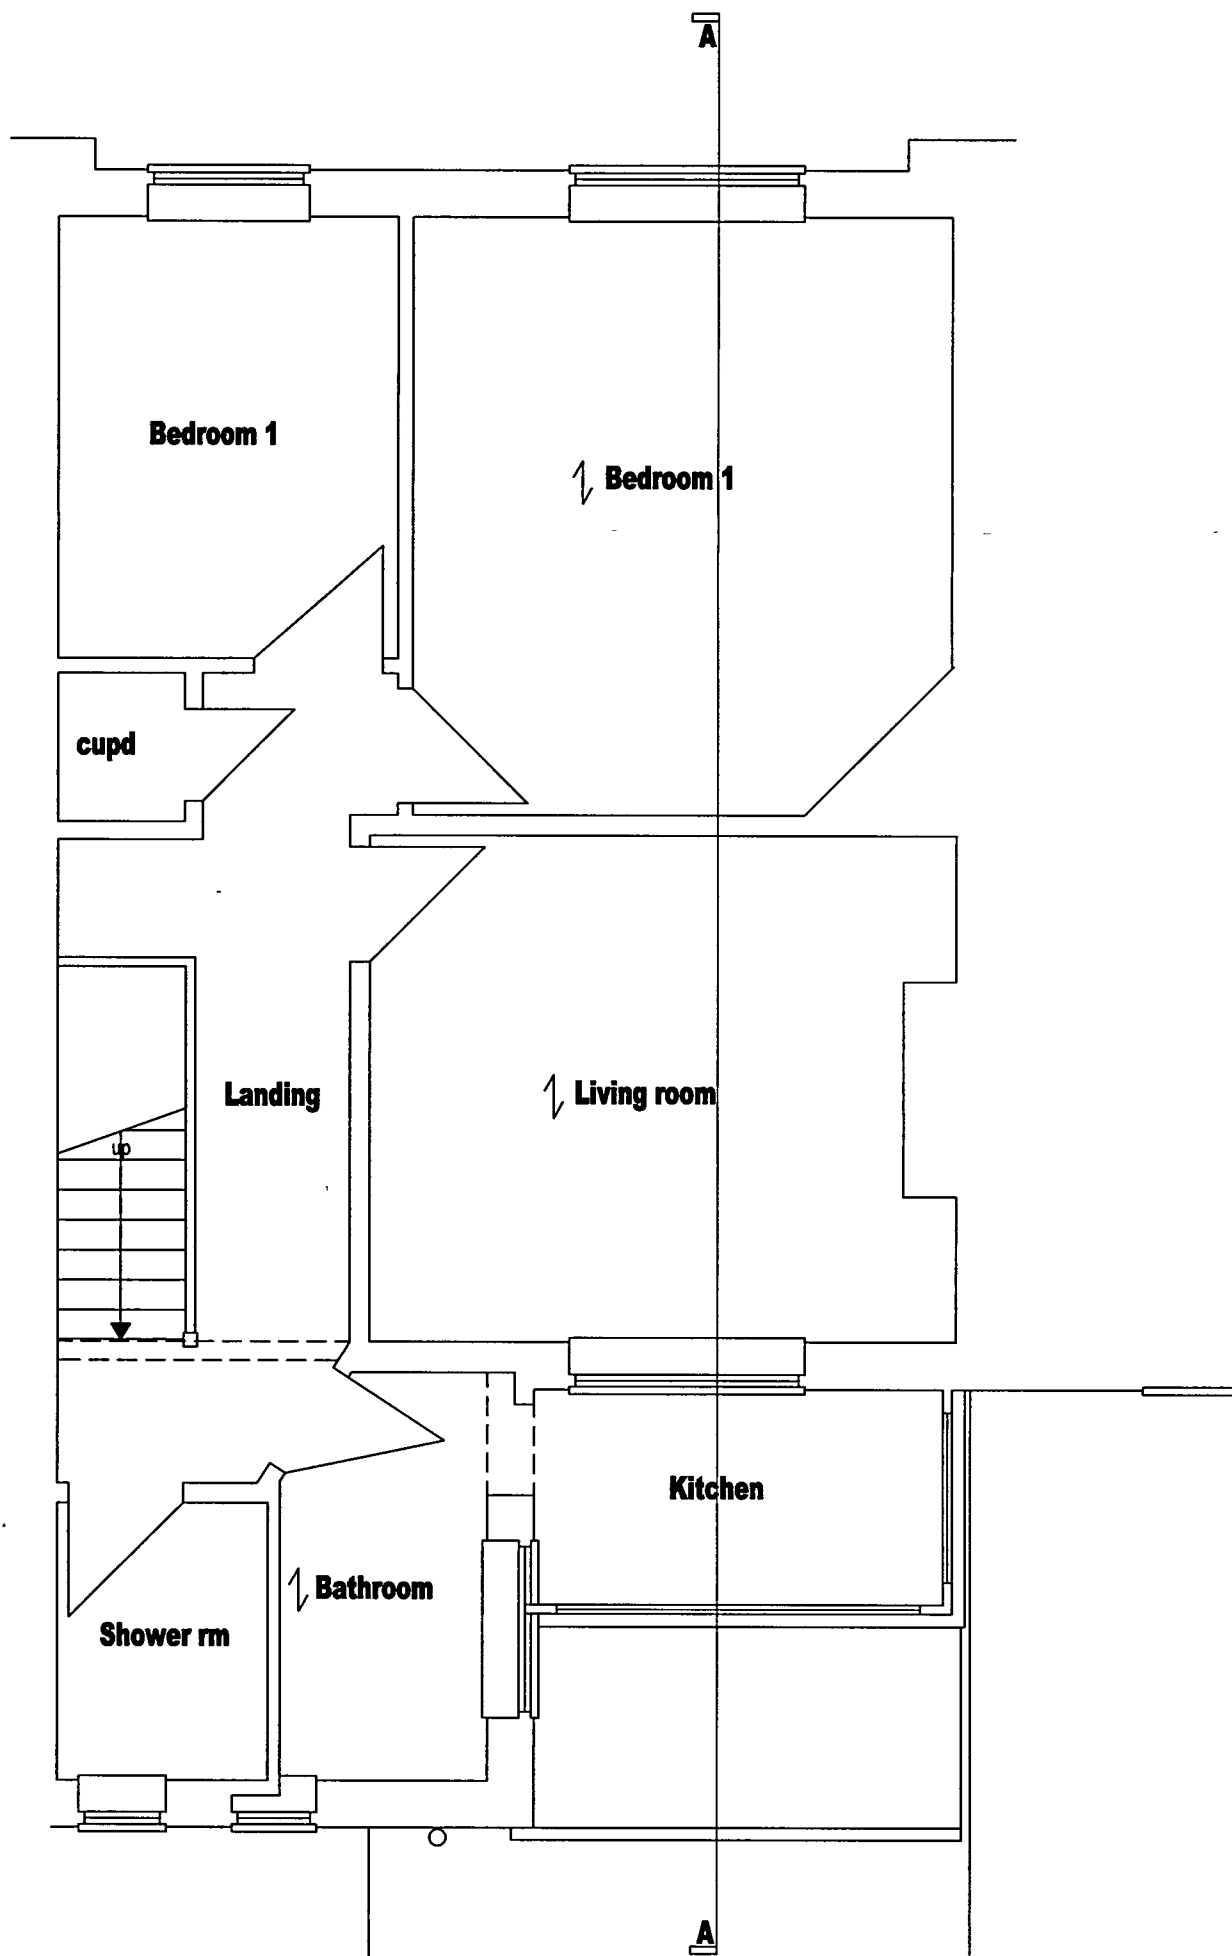

1:50 FIRST FLOOR PLAN

Project 142 & 144 Sea Road East Preston
Survey as existing
Scale 1:100. 1:50 Date Aug.07
Drawing No. SR.102/01A
Alan Coombs 4 Watersmead Close Littlehampton BN17 6GJ Tel. 01903 716626 alancoombs01@tiscali.co.uk