


Revisions			
No.	Description	Date	By
1	PLANNING	14-10-2020	

Notes:

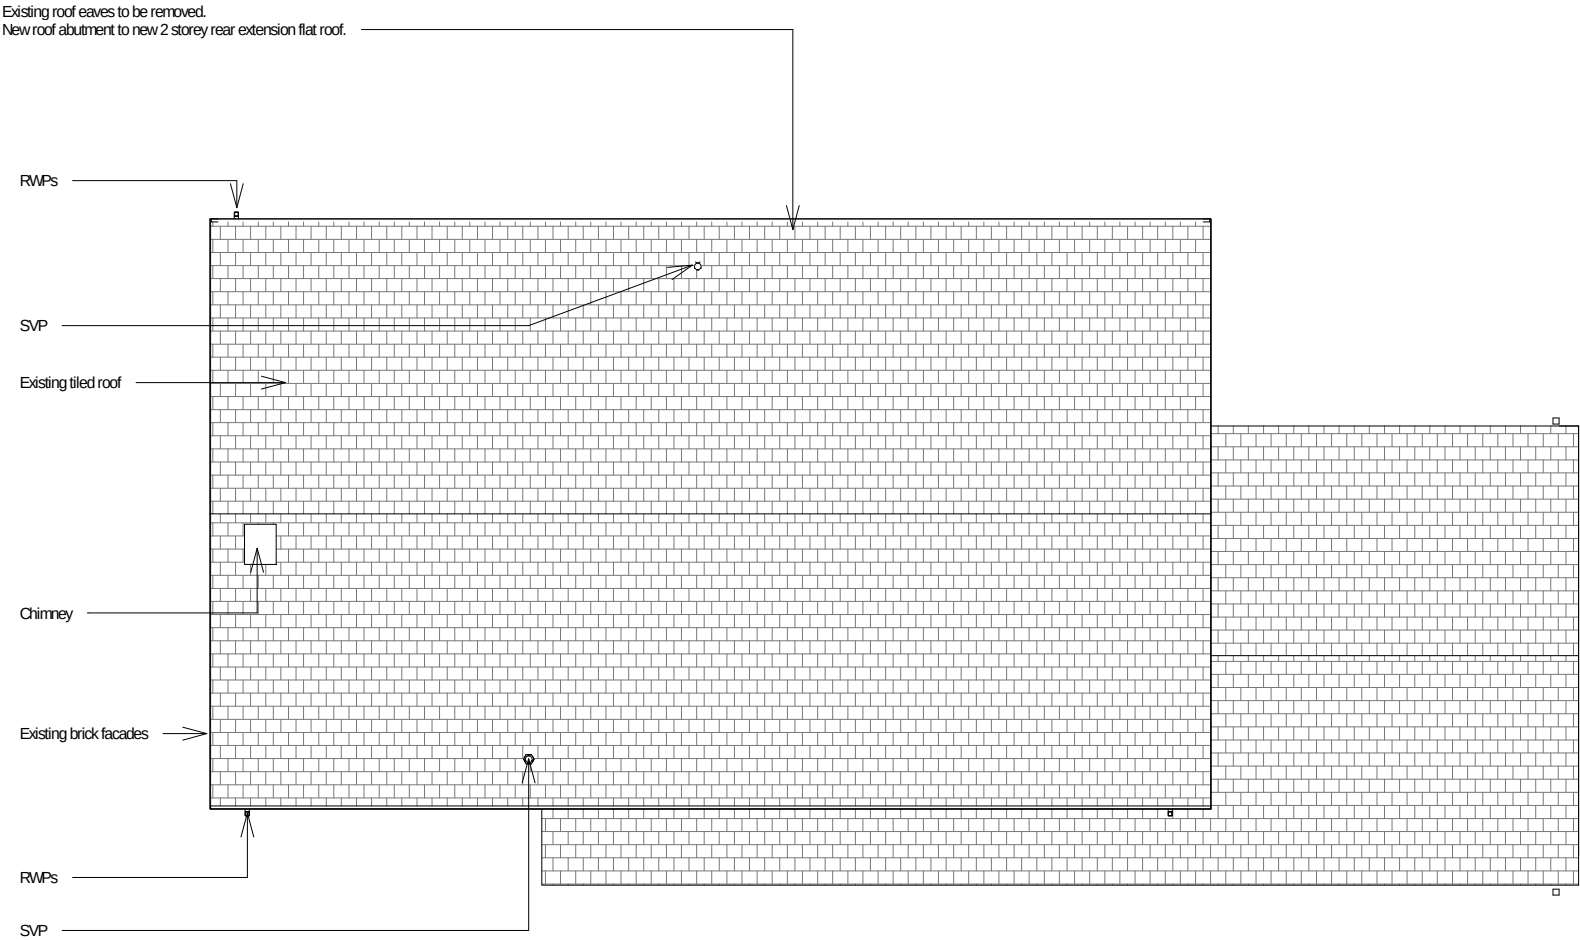

0125

M

Scale: 1 : 100 @ A3

Project No. 217

Project Name: 48 Angmering Lane

North Arrow

Drawing No.	Drawing Name:		
0005	Existing Roof Plan		
Revision:	Suitability Description:	Project Issue Date:	
P 1	PLANNING	AUG 20	
Drawn: GF	Checked: MS	Orig Paper Size: A3	

Existing Roof Plan

1 : 100