


Revisions			
No.	Description	Date	By
1	PLANNING	14-10-2020	

Notes:

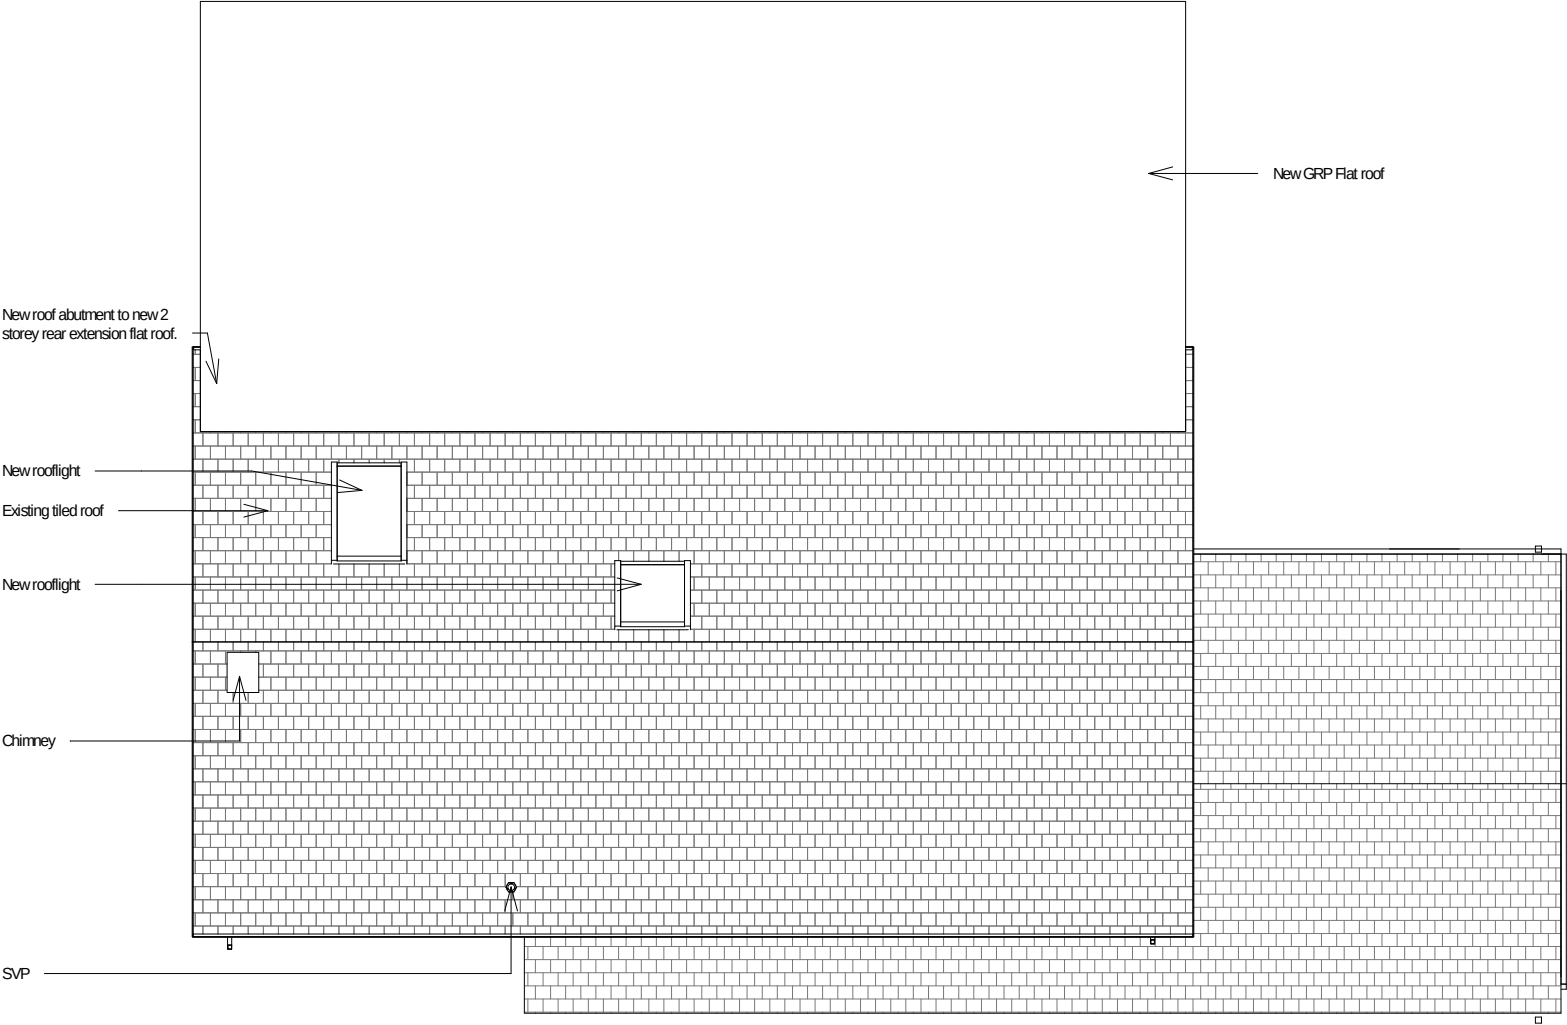

Scale: 1 : 100 @ A3

Project No. 217 Project Name: 48 Angmering Lane

Drawing No. 0009 Drawing Name: Proposed Roof Plan

Revision: P1 Suitability Description: PLANNING Project Issue Date: AUG 20

Drawn: GF Checked: MS Orig Paper Size: A3

FRESH Architects

T 07703682107 | 07393913140
info@fresh-architects.co.uk | www.fresharchitects.co.uk

Proposed Roof Plan

1 : 100