


All existing windows to be replaced.
All new doors and windows to be
colour RAL 7037 Dusty Grey

Revisions			
No.	Description	Date	By
1	PLANNING	14-10-2020	

Notes:

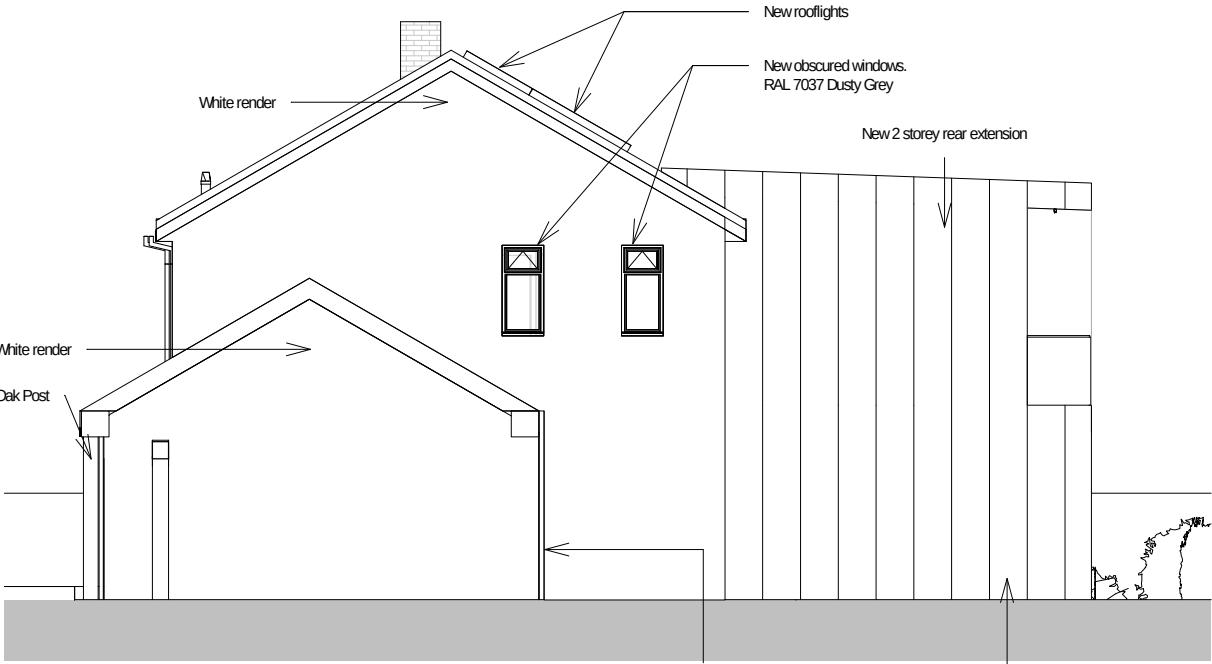


Proposed South Elevation

1 : 100




Proposed West Elevation

1 : 100

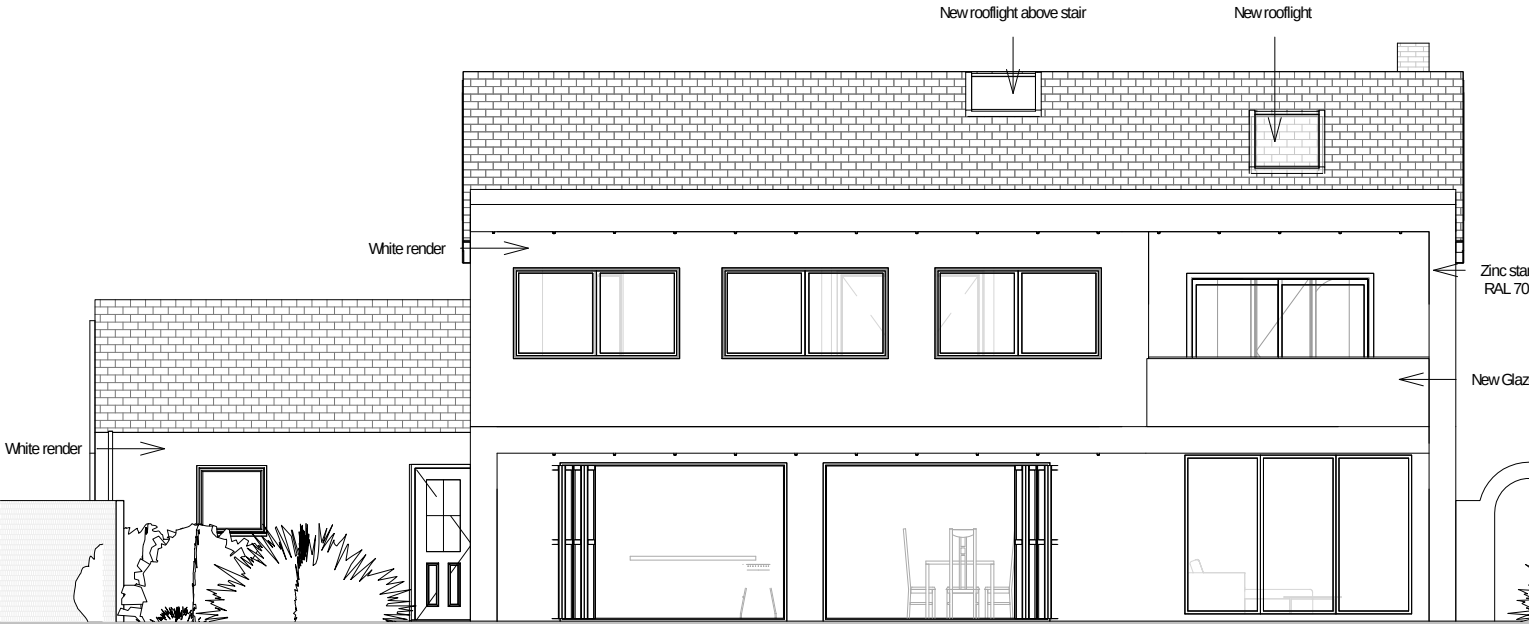


Proposed East Elevation

1 : 100

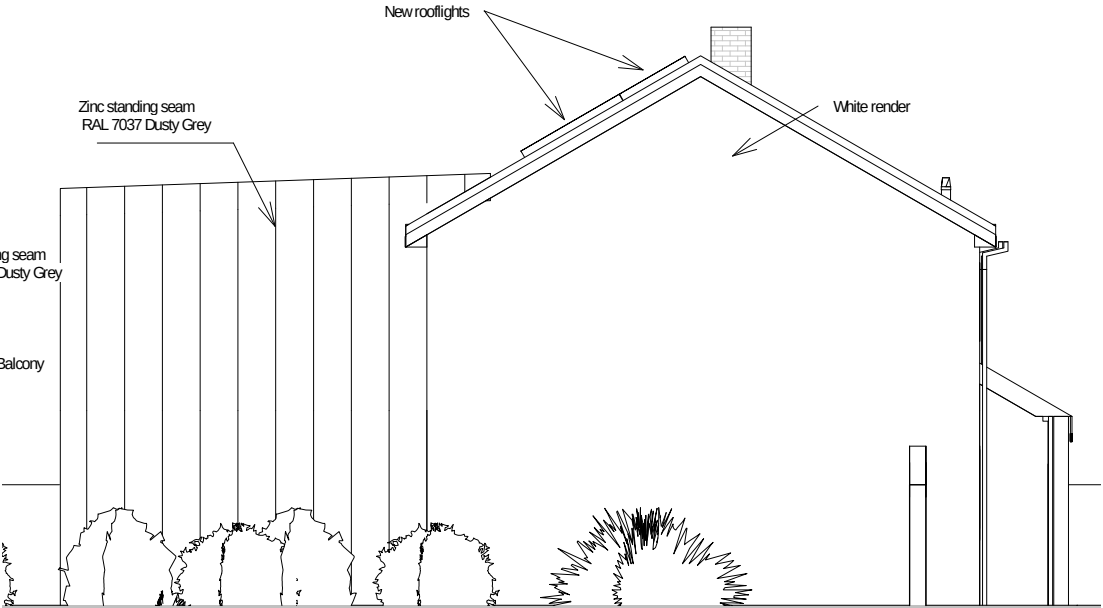


Proposed North Elevation

1 : 100

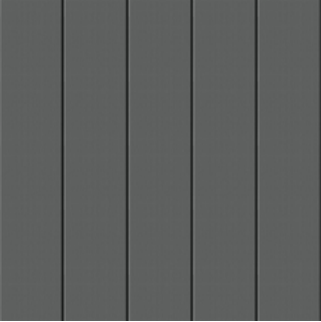

Zinc standing seam RAL 7037 Dusty Grey

 

Scale: 1 : 100 @ A3

Project No. 217 Project Name: 48 Angmering Lane

Drawing No. 0010 Drawing Name: Proposed Elevations

Revision: P1 Suitability Description: PLANNING Project Issue Date: AUG 20

Drawn: GF Checked: MS Orig Paper Size: A3

FRESH Architects

T 07703682107 | 07393913140
info@fresh-architects.co.uk | www.fresharchitects.co.uk

Use figured dimensions only. All levels and dimensions to be checked. This drawing is to be read in conjunction with all other relevant drawings and specifications.
© FRESH Architects Ltd. All rights reserved