
 


Revisions			
No.	Description	Date	By
2	Amendments to elevations	13-11-2020	
1	PLANNING	13-10-2020	

Notes:

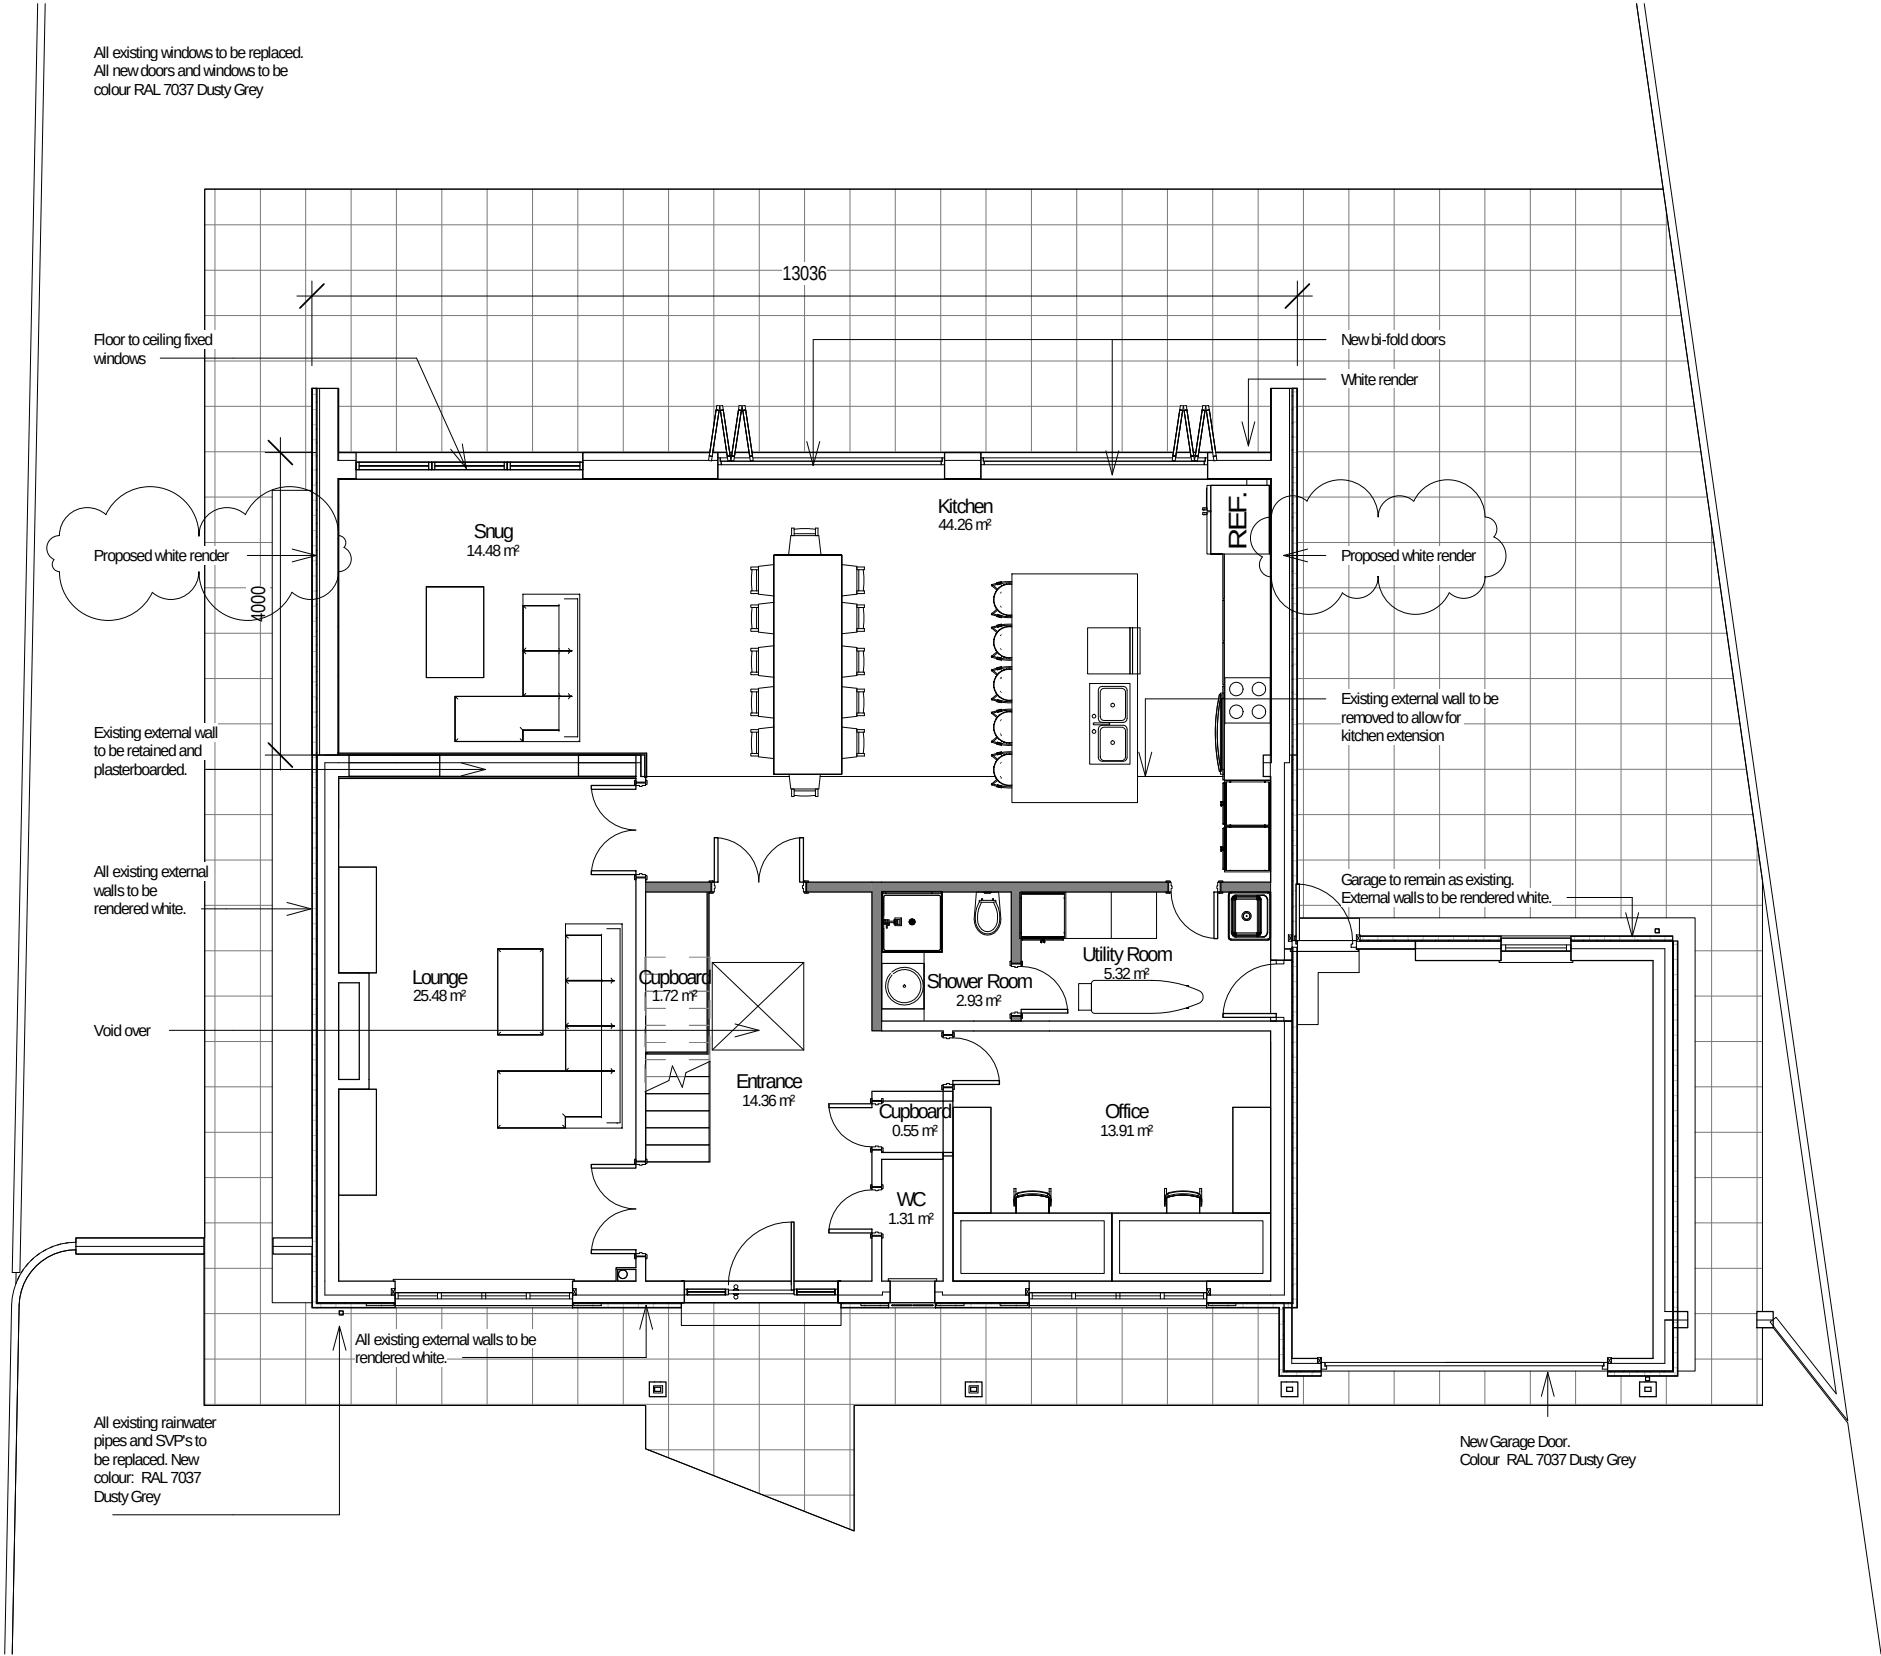

Scale: 1 : 100 @ A3

Project No. Project Name:

217 48 Angmering Lane

Drawing No. Drawing Name:

0007 Proposed Ground Floor

Revision: Suitability Description: Project Issue Date:

P2 PLANNING AUG 20

Drawn: GF Checked: MS Orig Paper Size: A3

FRESH Architects

T 07703682107 | 07393913140

info@fresh-architects.co.uk | www.fresharchitects.co.uk

Use figured dimensions only. All levels and dimensions to be checked. This drawing is to be read in conjunction with all other relevant drawings and specifications.

© FRESH Architects Ltd. All rights reserved

Proposed Ground Floor Plan

1 : 100