



All existing windows to be replaced.
All new doors and windows to be
colour RAL 7037 Dusty Grey

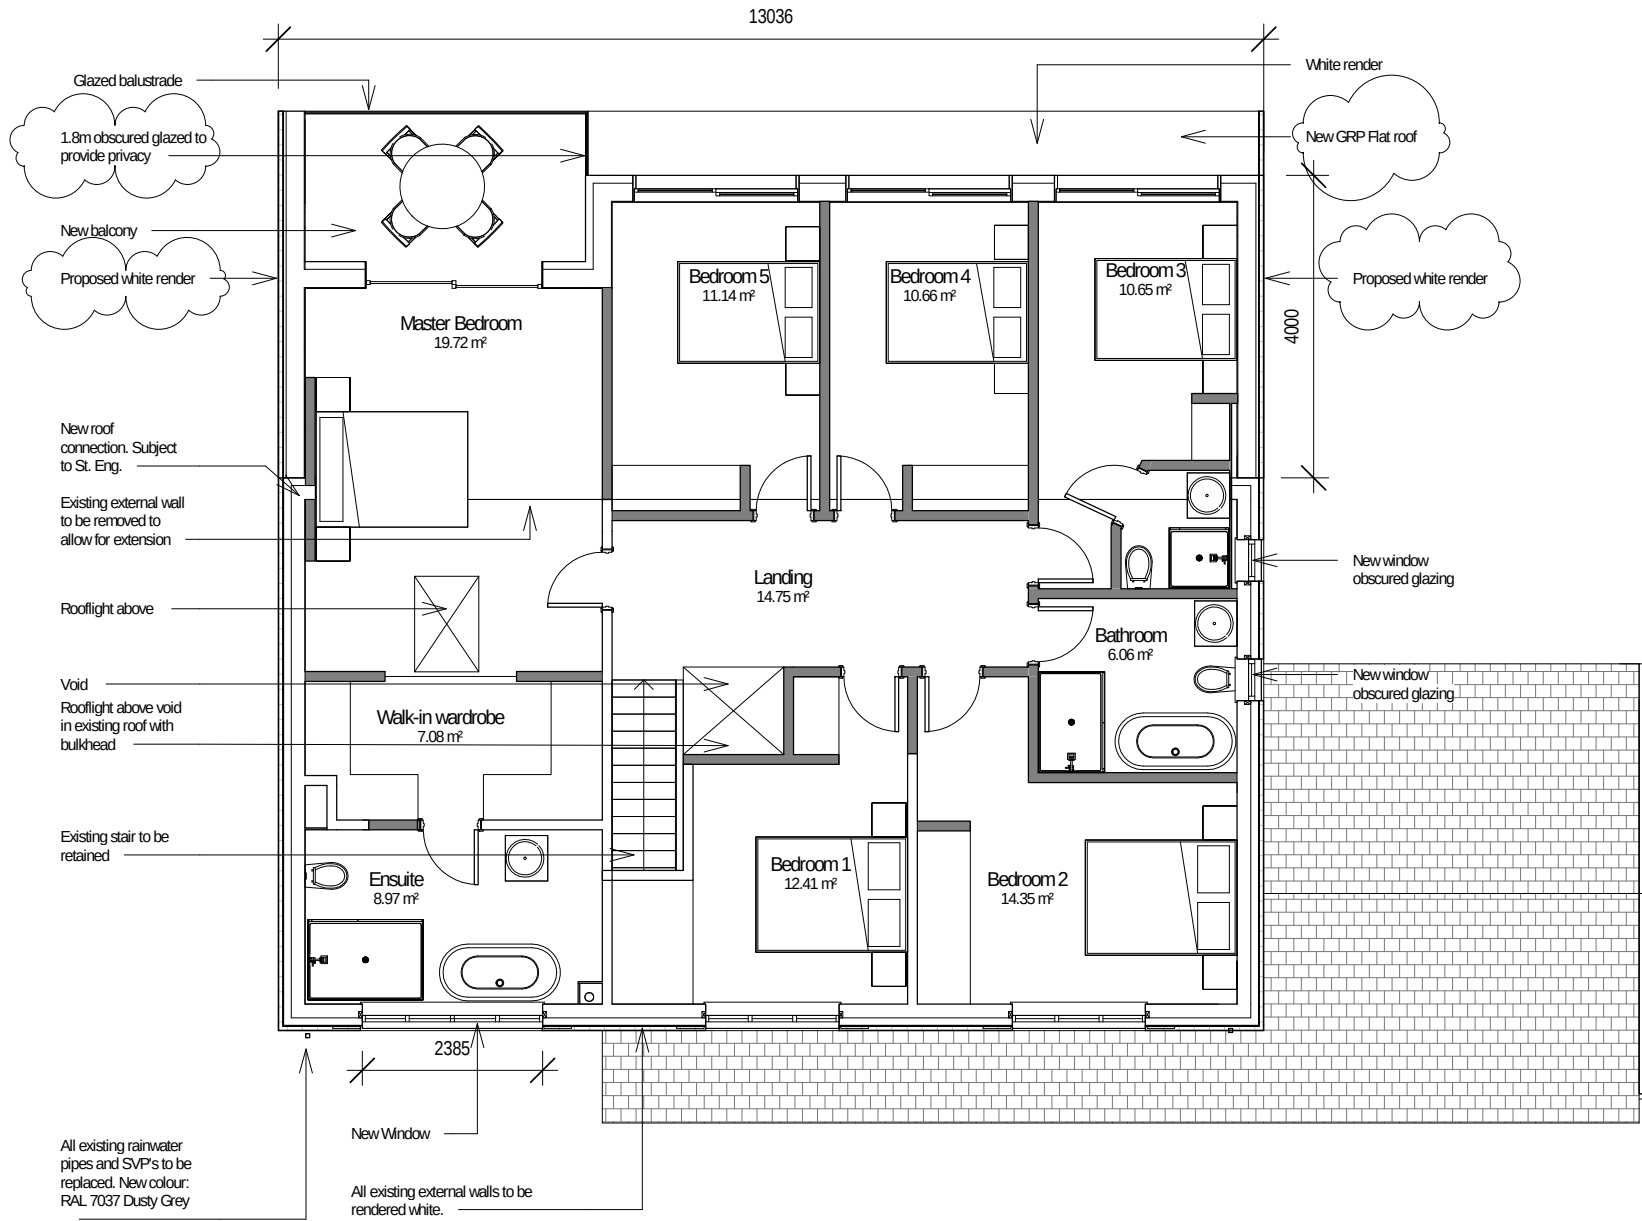

Revisions

No.	Description	Date	By
2	Amendments to elevations	13-11-2020	
1	PLANNING	13-10-2020	

Notes:

 

Scale: 1 : 100 @ A3

Project No. Project Name:

217 48 Angmering Lane

Drawing No. Drawing Name:

0008 Proposed First Floor

Revision: Suitability Description: Project Issue Date:

P2 Concept AUG 20

Drawn: GF Checked: MS Orig Paper Size: A3

FRESH Architects

T 07703682107 | 07393913140

info@fresh-architects.co.uk | www.fresharchitects.co.uk

Use figured dimensions only. All levels and dimensions
to be checked. This drawing is to be read in conjunction
with all other relevant drawings and specifications.

© FRESH Architects Ltd. All rights reserved

Proposed First Floor Plan

1 : 100