




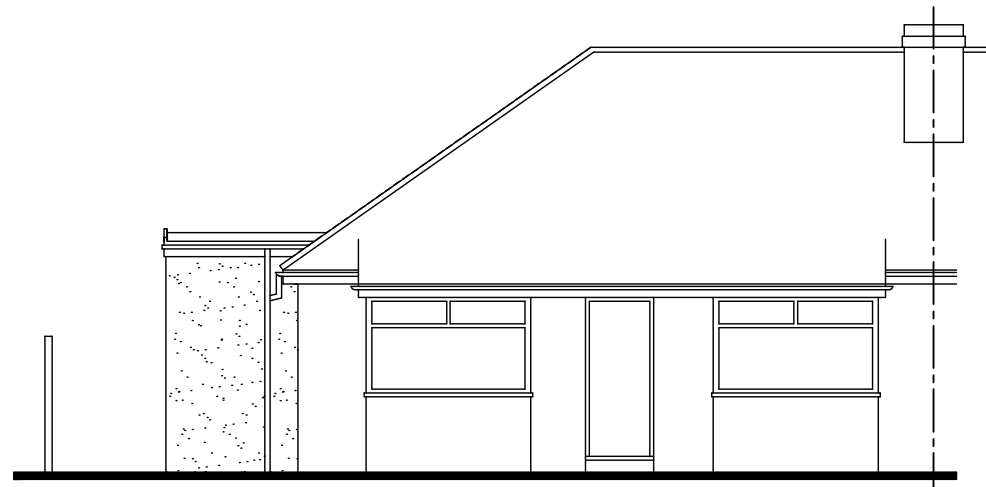


FRONT ELEVATION

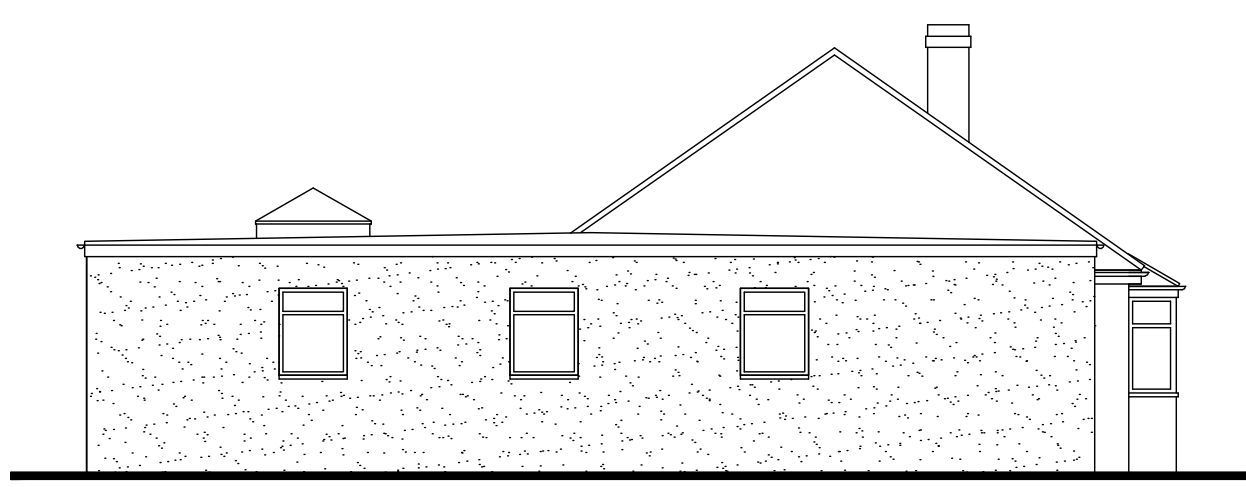

SIDE ELEVATION

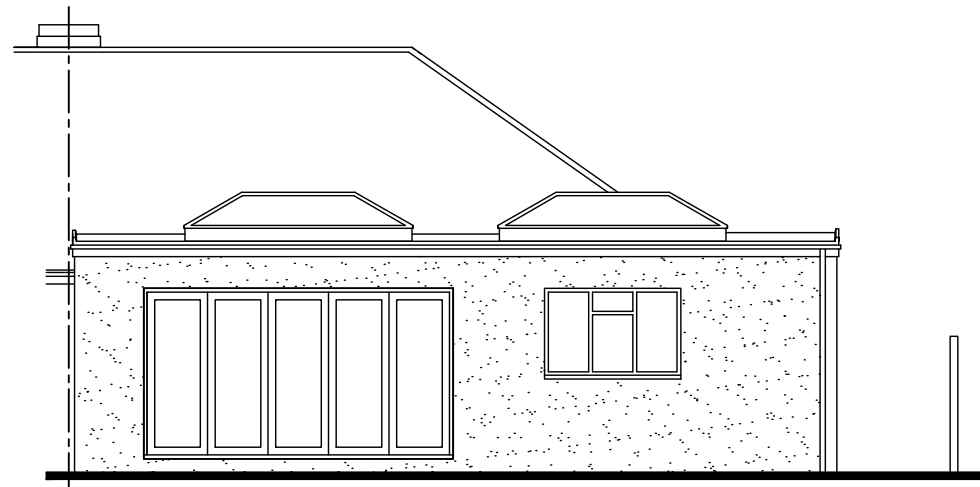



REAR ELEVATION

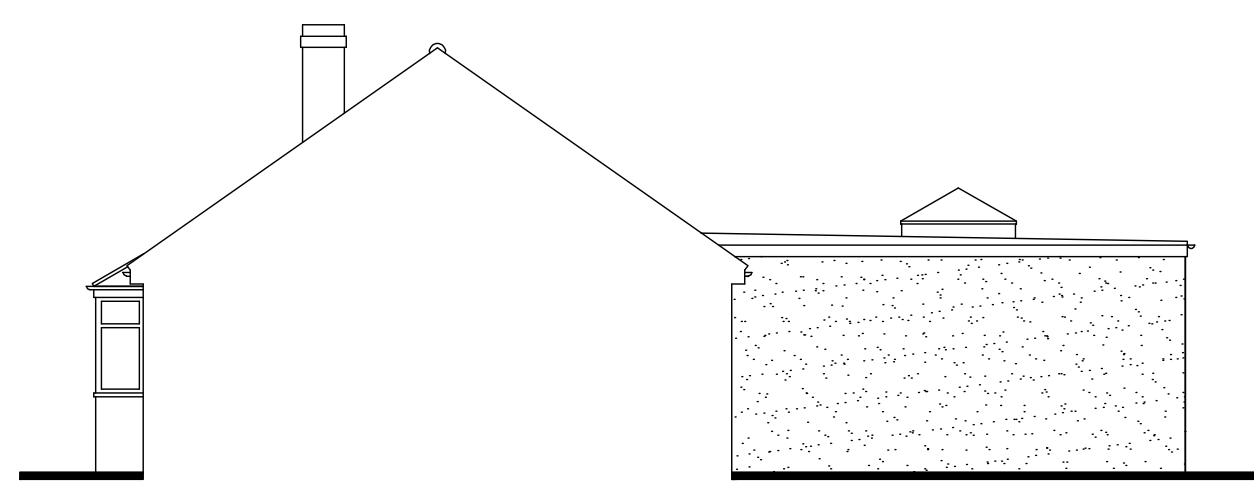

SIDE ELEVATION


PROPOSED ELEVATIONS

Scale 1:100

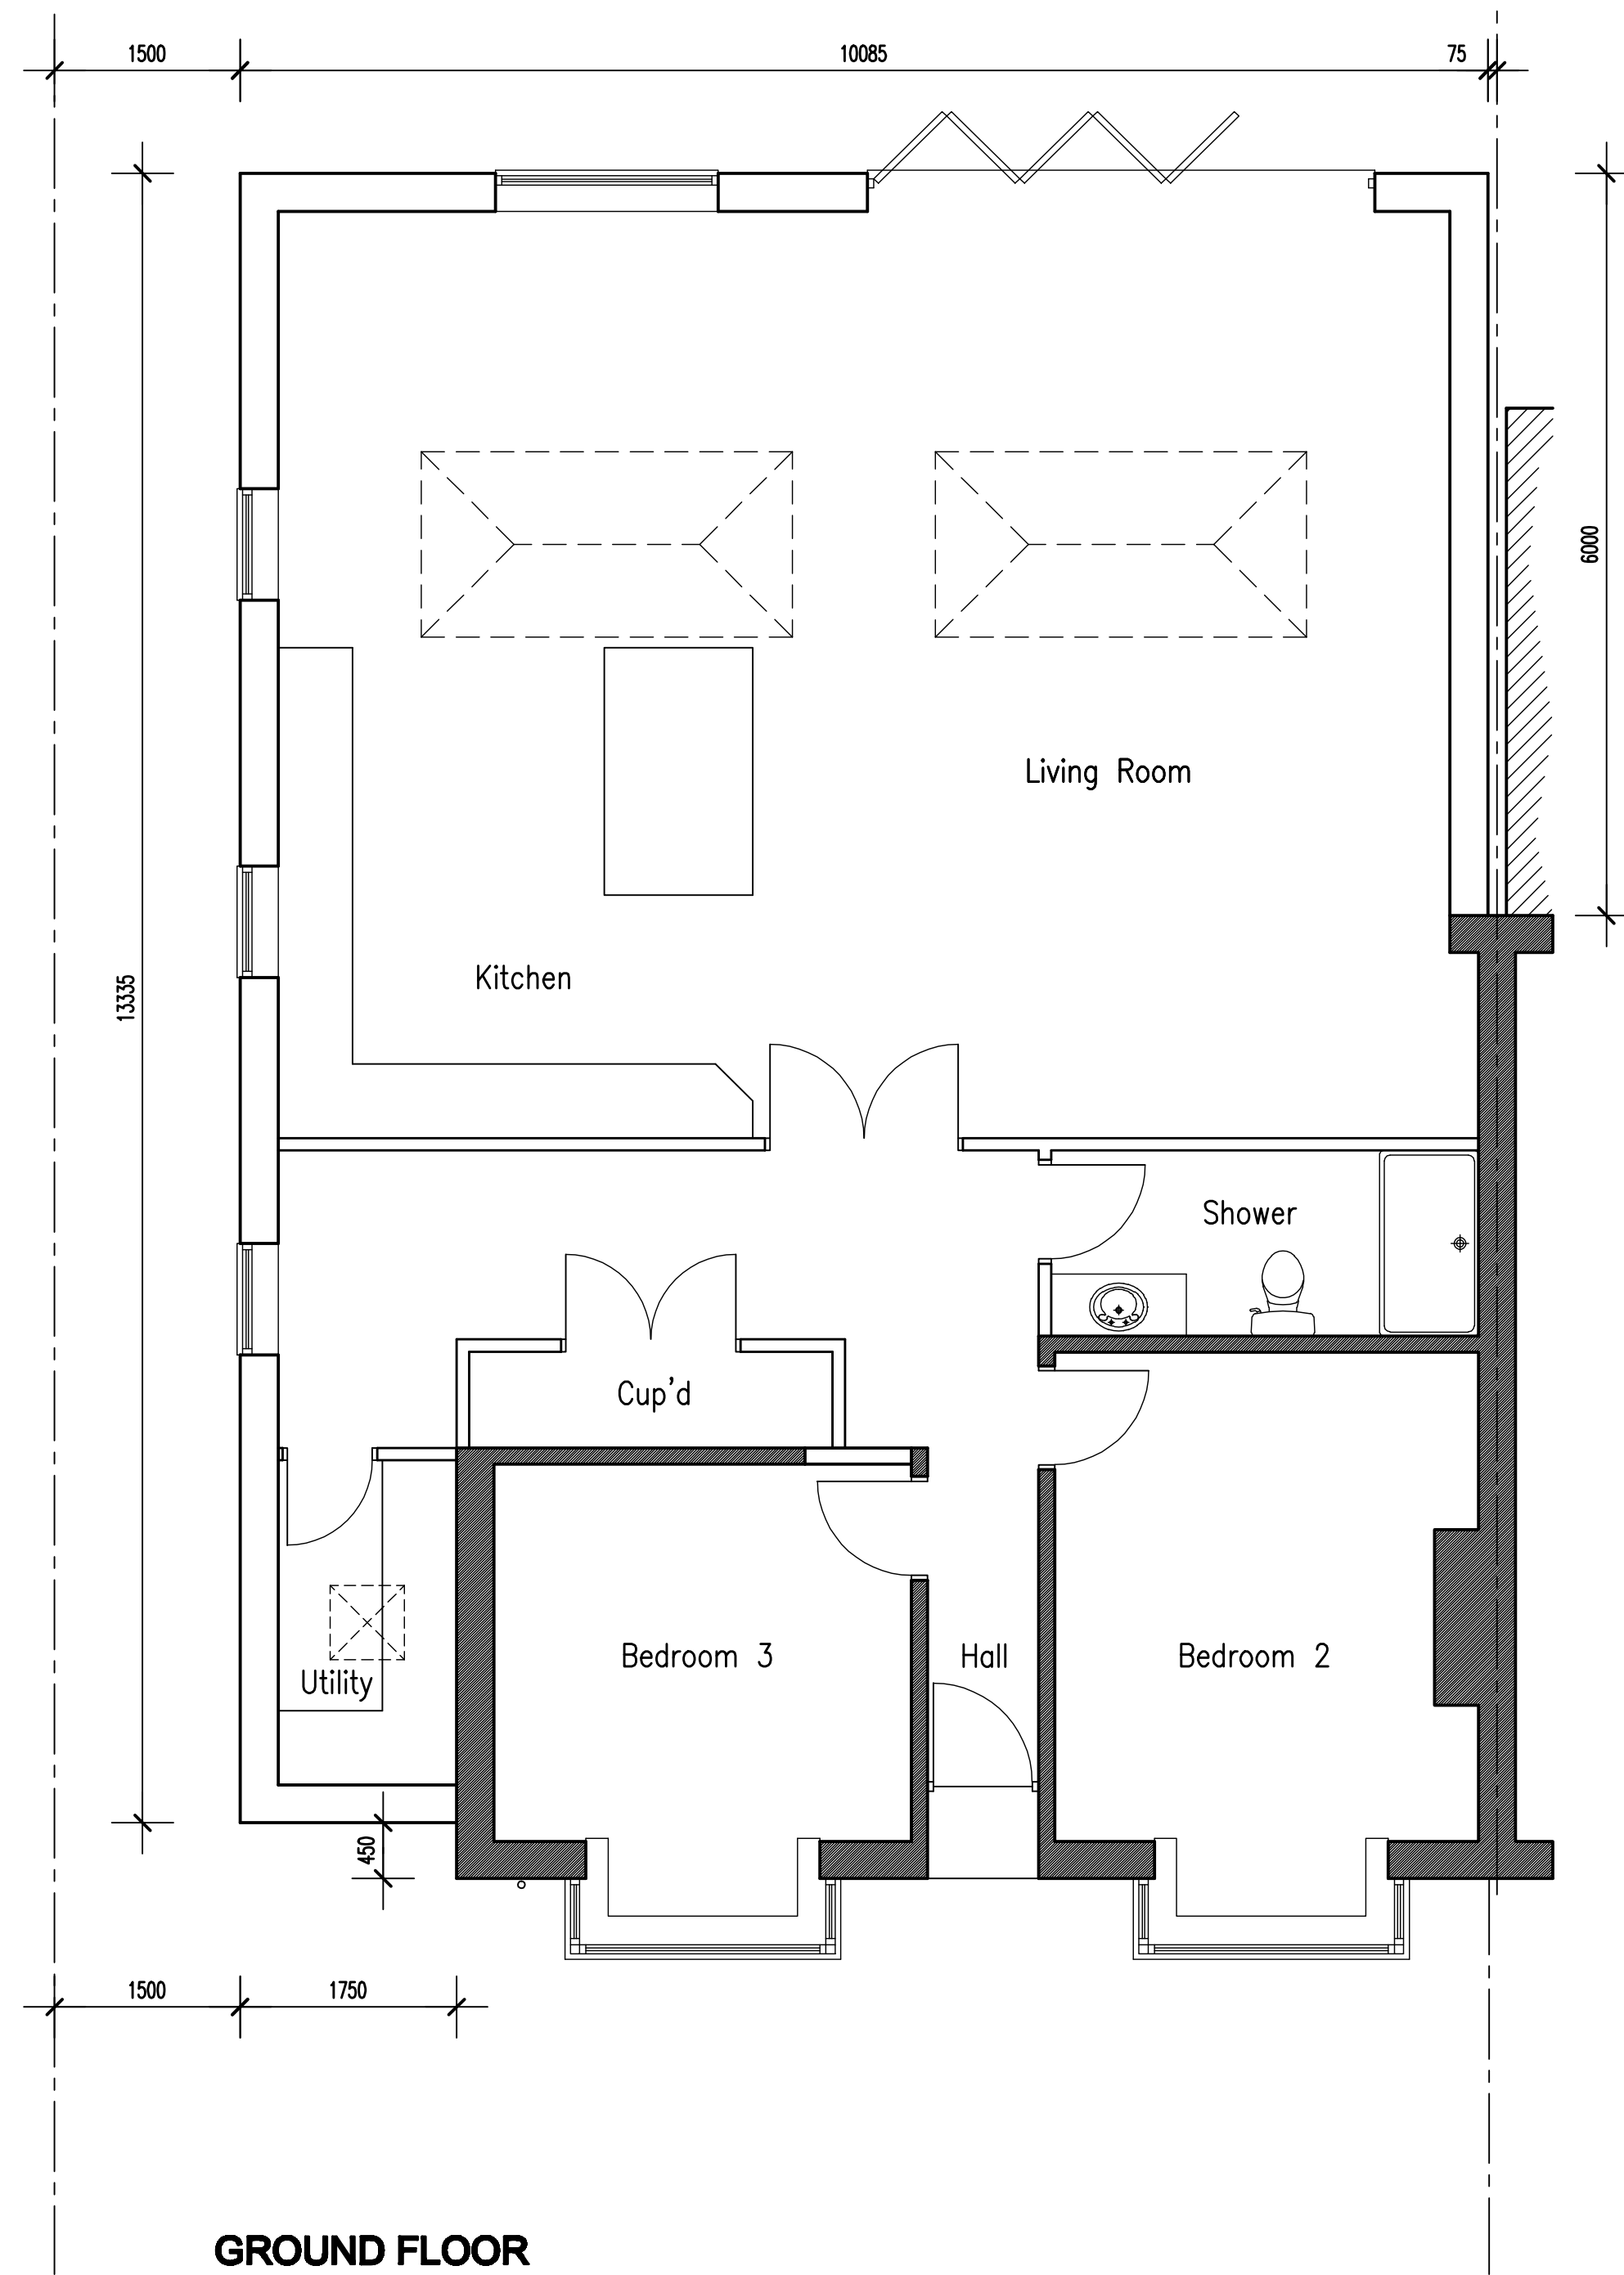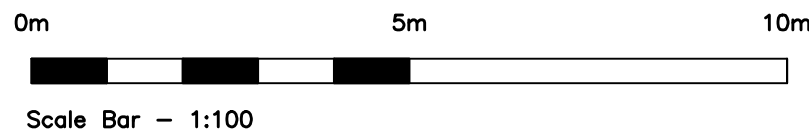

GROUND FLOOR
PROPOSED FLOOR PLANS


Scale 1:50

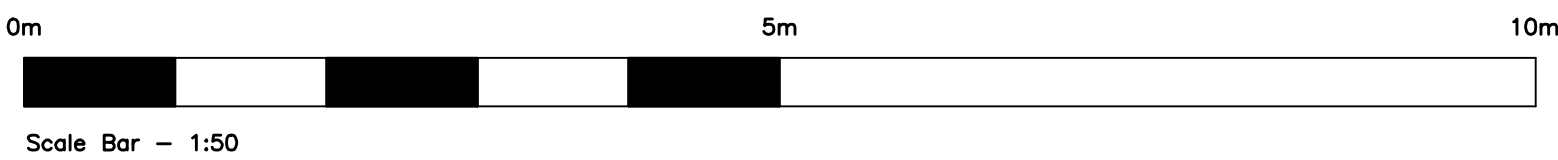

SCHEDULE OF MATERIALS - REAR EXTENSION
WALLS - RENDER COLOUR WHITE
ROOF - NEW FLAT ROOF
ROOF LANTERN - NEW PVCu COLOUR GREY
WINDOW - NEW PVCu WINDOW COLOUR GREY
EXTERNAL DOORS - NEW BI-FOLDING DOORS COLOUR GREY
RAINWATER GOODS - NEW UPVC COLOUR BLACK


SCHEDULE OF MATERIALS - BOX ROOF DORMER
WALLS - WEATHERBOARDING COLOUR LIGHT GREY
ROOF - NEW FLAT ROOF
WINDOWS - NEW PVCu WINDOWS COLOUR GREY
RAINWATER GOODS - NEW UPVC COLOUR BLACK

SCHEDULE OF MATERIALS - ROOF EXTENSION
GABLE WALL - WEATHERBOARDING COLOUR LIGHT GREY
ROOF - PLAIN ROOF TILES TO MATCH EXISTING

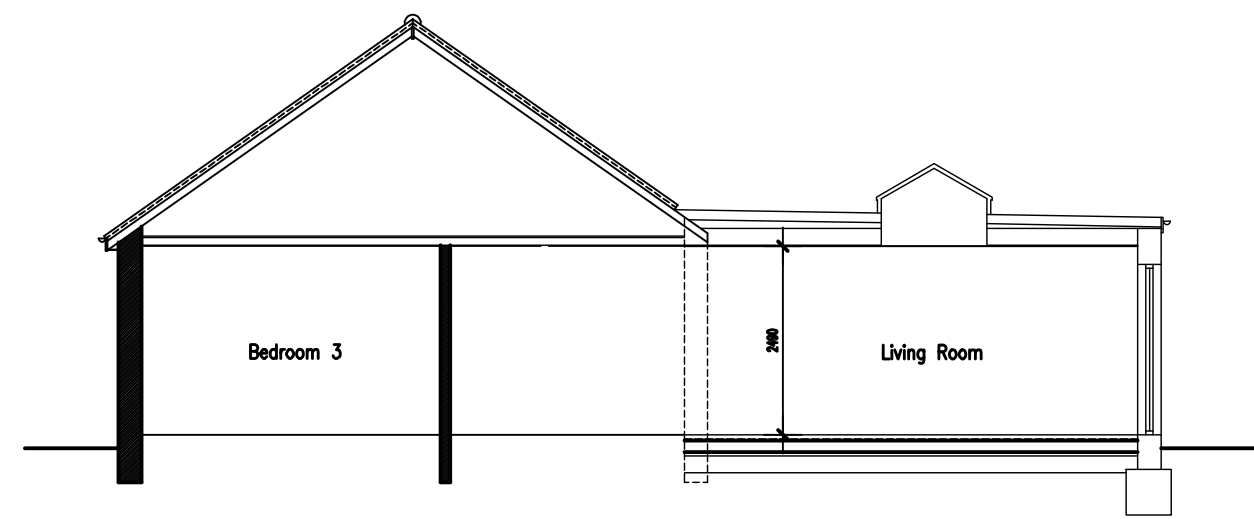

PROPOSED SECTION

Scale 1:100

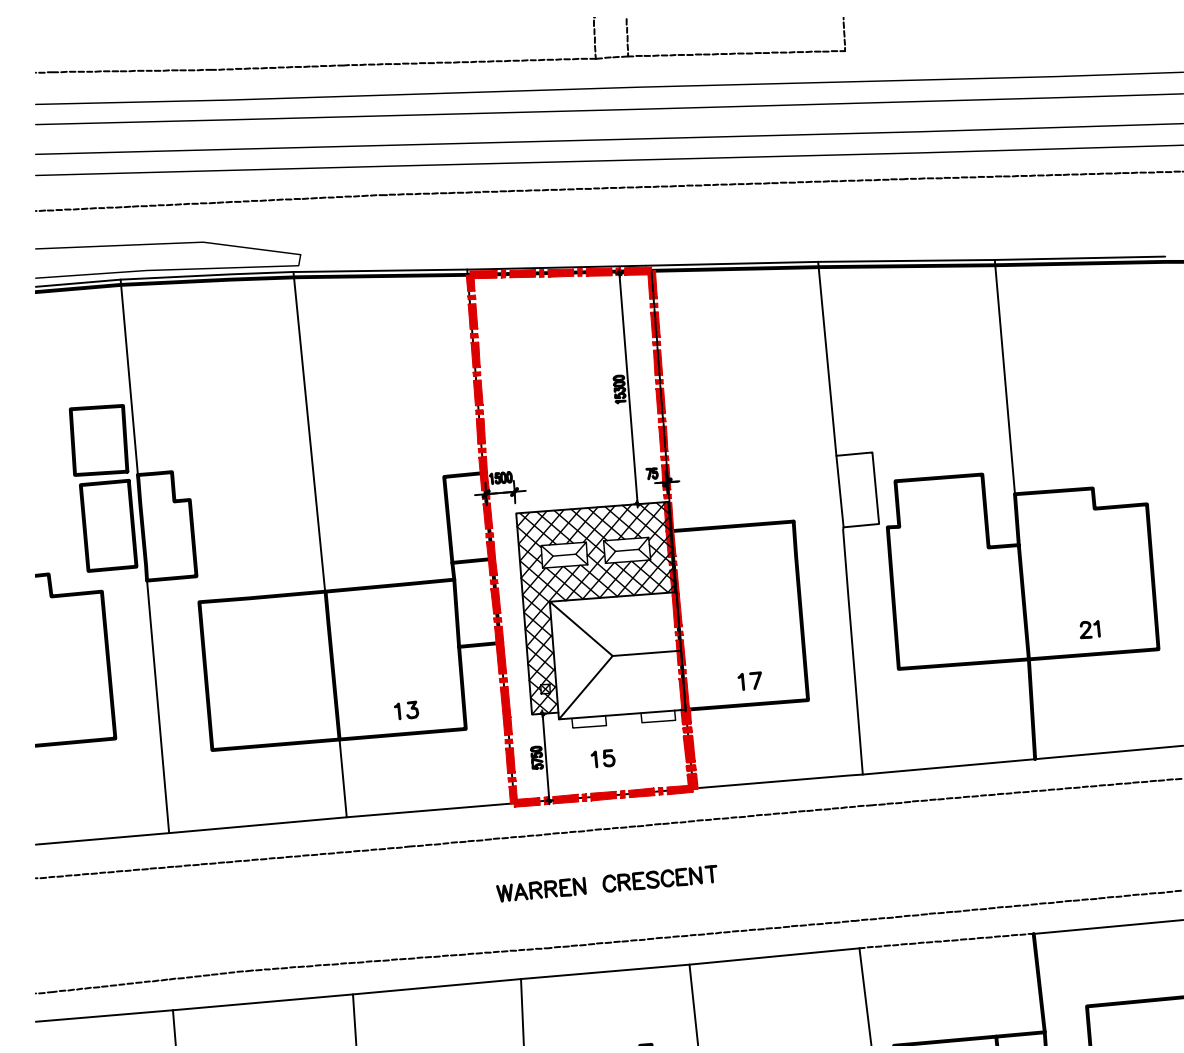

BLOCK PLAN

Scale 1:500



ADCS

Architectural Design

Computer Services

30 Foxley Lane
Worthing
West Sussex
BN13 3AD
Tel: 01903 280701
E-mail:
adcs@adcs.com

Client

MR W. NEWTON & MRS C. LEE

Project

PROPOSED SIDE & REAR EXTENSION
15 WARREN CRESCENT
EAST PRESTON
WEST SUSSEX BN16 1BH

Drawing

PROPOSED FLOOR PLANS &
ELEVATIONS

Scale

1:50 &
1:100 @ A1

Date

10.09.19

Drawn

TP

Drawing No.

Revision

1422/P02