




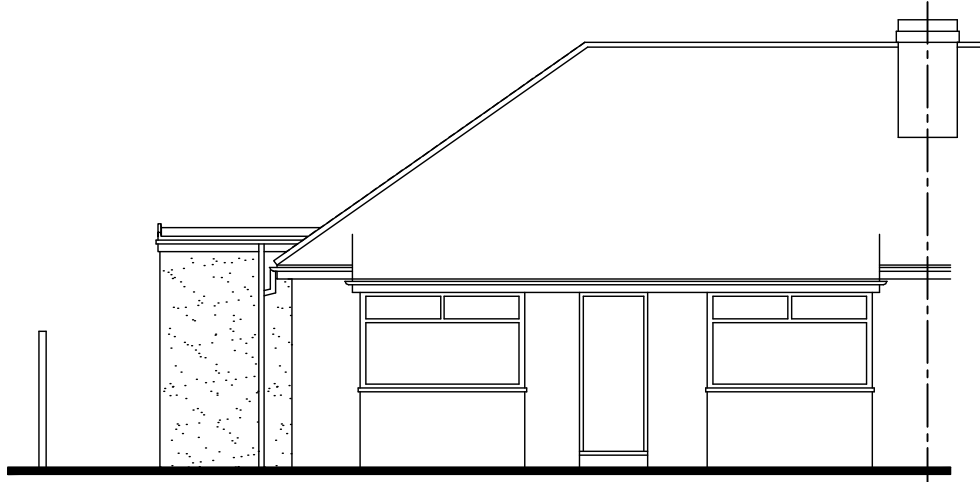


FRONT ELEVATION

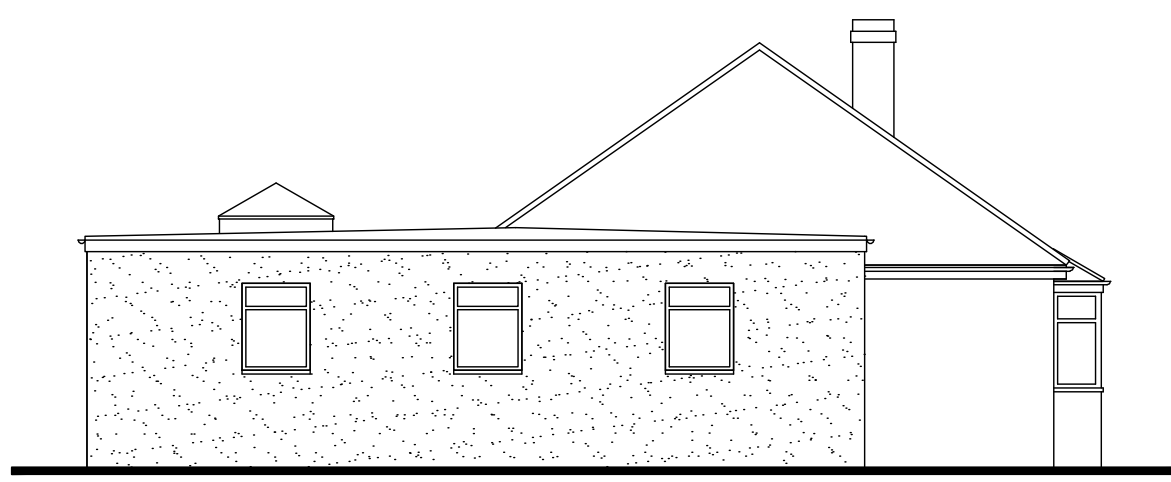

SIDE ELEVATION

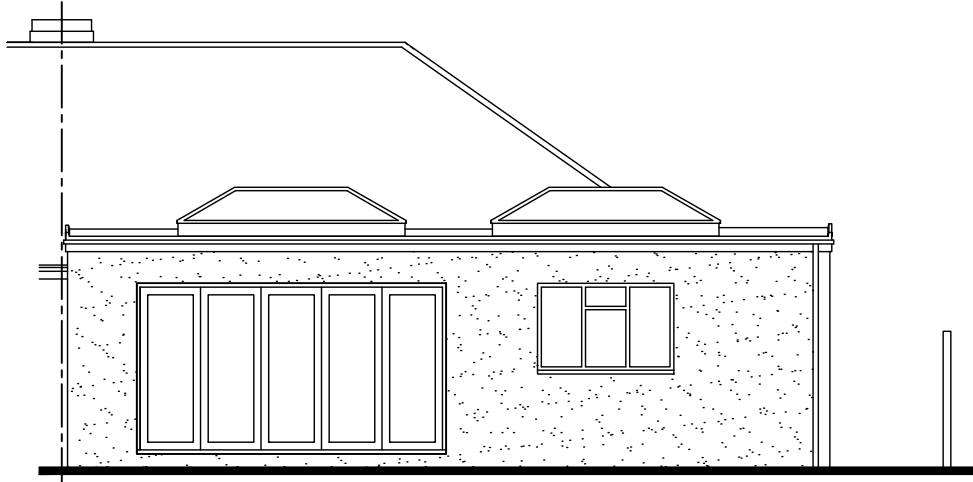



REAR ELEVATION

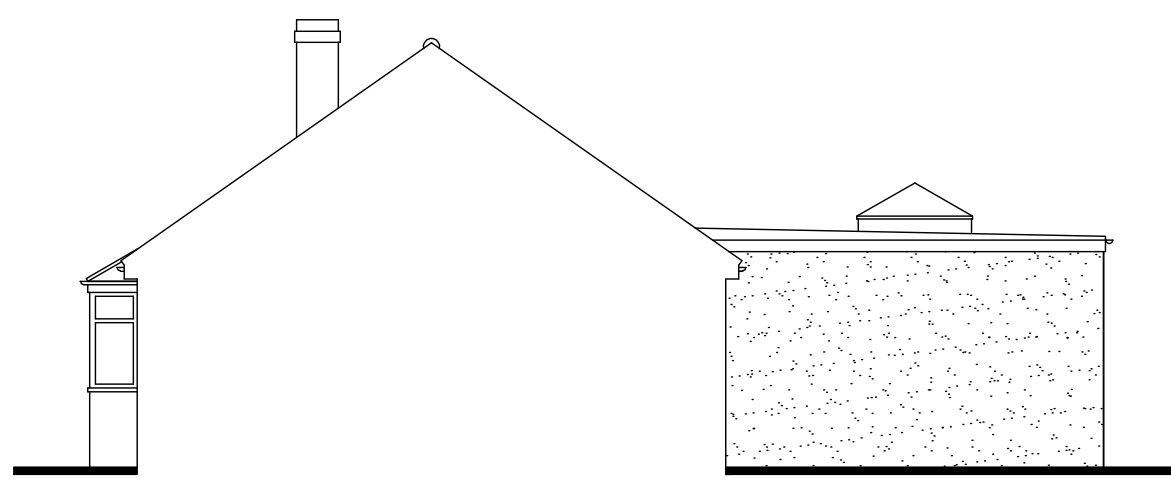

SIDE ELEVATION


PROPOSED ELEVATIONS

Scale 1:100

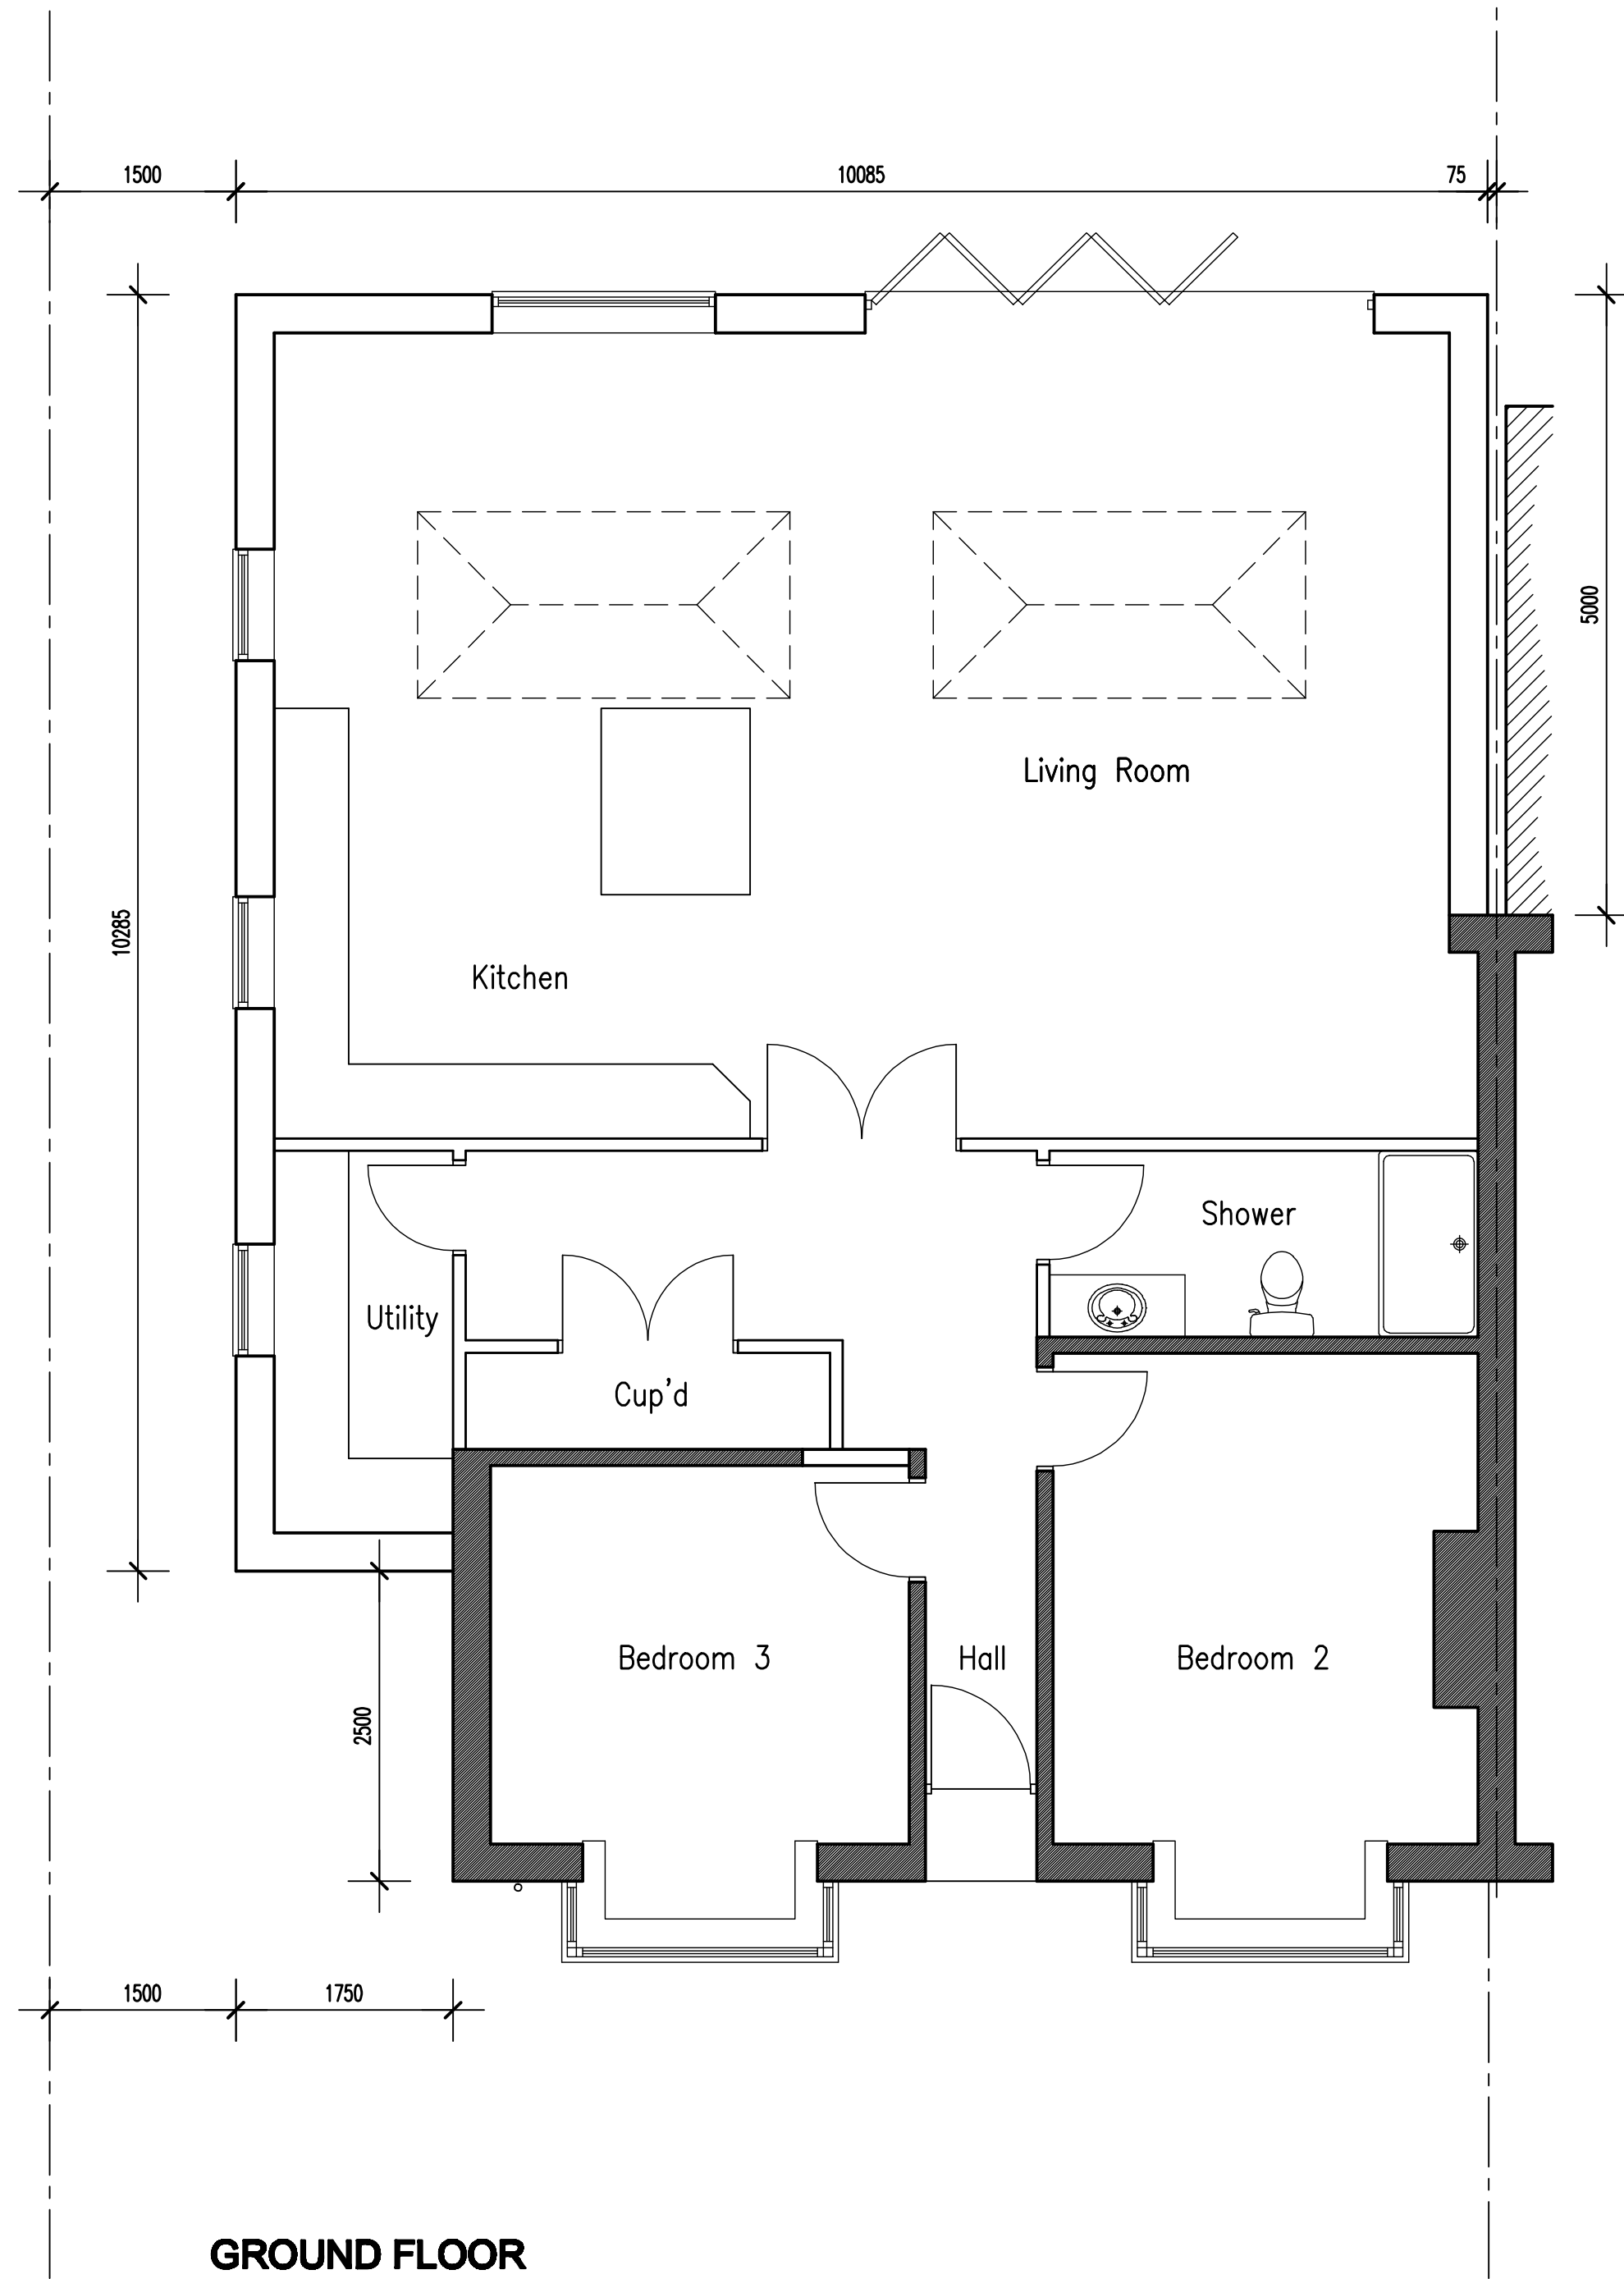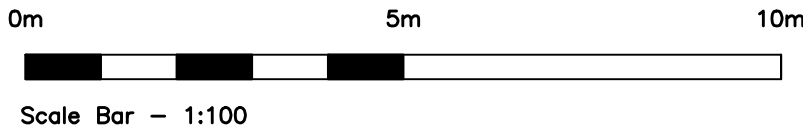


GROUND FLOOR  
PROPOSED FLOOR PLANS


Scale 1:50

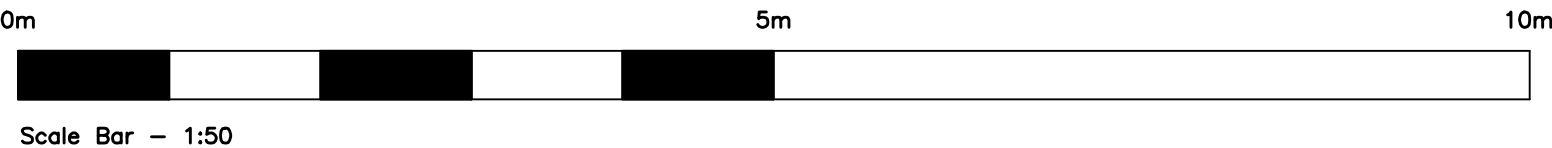

- SCHEDULE OF MATERIALS - REAR EXTENSION**  
WALLS - RENDER COLOUR WHITE  
ROOF - NEW FLAT ROOF  
ROOF LANTERN - NEW PVCu WINDOW COLOUR GREY  
WINDOW - NEW PVCu WINDOW COLOUR GREY  
EXTERNAL DOORS - NEW BI-FOLDING DOORS COLOUR GREY  
RAINWATER GOODS - NEW UPVC COLOUR BLACK
- SCHEDULE OF MATERIALS - BOX ROOF DORMER**  
WALLS - WEATHERBOARDING COLOUR LIGHT GREY  
ROOF - NEW FLAT ROOF  
WINDOWS - NEW PVCu WINDOWS COLOUR GREY  
RAINWATER GOODS - NEW UPVC COLOUR BLACK
- SCHEDULE OF MATERIALS - ROOF EXTENSION**  
GABLE WALL - WEATHERBOARDING COLOUR LIGHT GREY  
ROOF - PLAIN ROOF TILES TO MATCH EXISTING

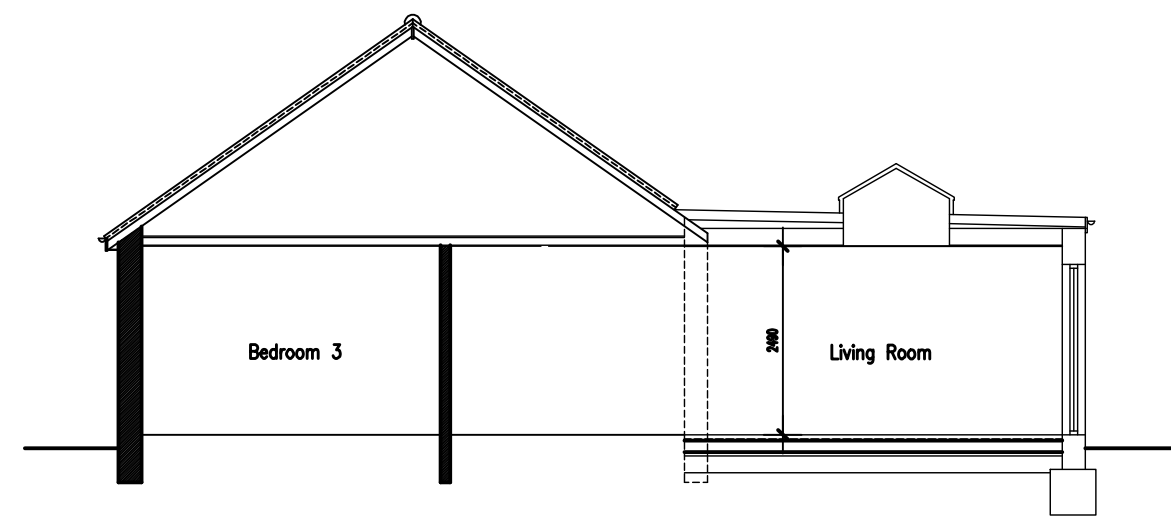


PROPOSED SECTION  
Scale 1:100

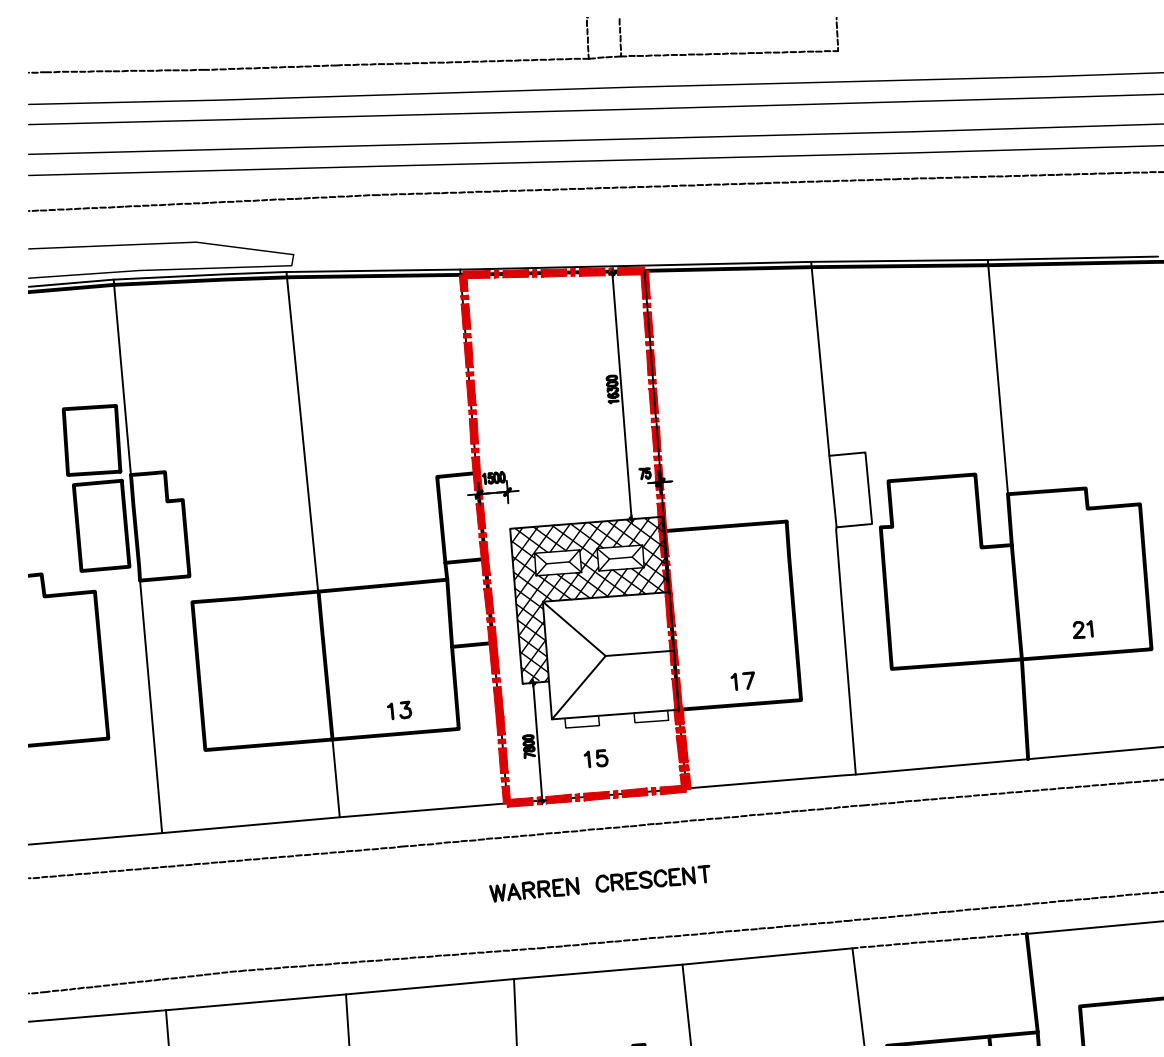

BLOCK PLAN

Scale 1:500

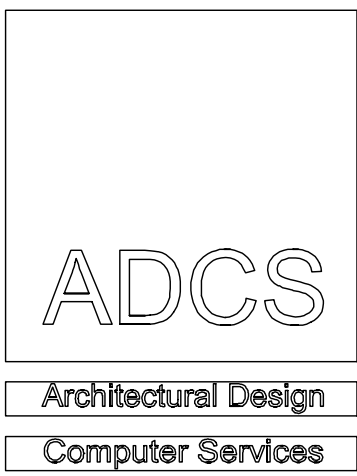

30 Foxley Lane  
Worthing  
West Sussex  
BN13 3AD  
Tel: 01903 280701  
E-mail:  
adcs@adcs.com

No dimensions to be scaled from drawing except for planning purposes.  
The contractor should check all dimensions on site.  
It is the contractors responsibility to ensure compliance with Building Regulations.  
C.D.M. Regs. 2015. The Client is advised of his responsibilities to appoint a Planning Supervisor under these Regs. All works to comply with the C.D.M. Regs. 2015.  
The Party Wall Act. 1996 The property owner is advised of the requirements of the Act, & the requirement to serve a Party Wall Notice on any adjoining owners as required under the act.

REVISIONS:  
A. 18.11.19 Amended in accordance with planners comments dated 18.11.19.  
B. 18.11.19 Side extension amended in accordance with planners comments.

|             |                                                                                              |      |          |
|-------------|----------------------------------------------------------------------------------------------|------|----------|
| Client      | MR W. NEWTON & MRS C. LEE                                                                    |      |          |
| Project     | PROPOSED SIDE & REAR EXTENSION<br>15 WARREN CRESCENT<br>EAST PRESTON<br>WEST SUSSEX BN16 1BH |      |          |
| Drawing     | PROPOSED FLOOR PLANS & ELEVATIONS                                                            |      |          |
| Scale       | 1:50 & 1:100 @ A1                                                                            | Date | 10.09.19 |
| Drawn       | TP                                                                                           |      |          |
| Drawing No. | 1422/P02                                                                                     |      | Revision |

1422/P02 B