




EXISTING FRONT ELEVATION
(scale 1:100)


EXISTING SIDE ELEVATION
(scale 1:100)

EXISTING SIDE ELEVATION
(scale 1:100)


EXISTING REAR ELEVATION
(scale 1:100)

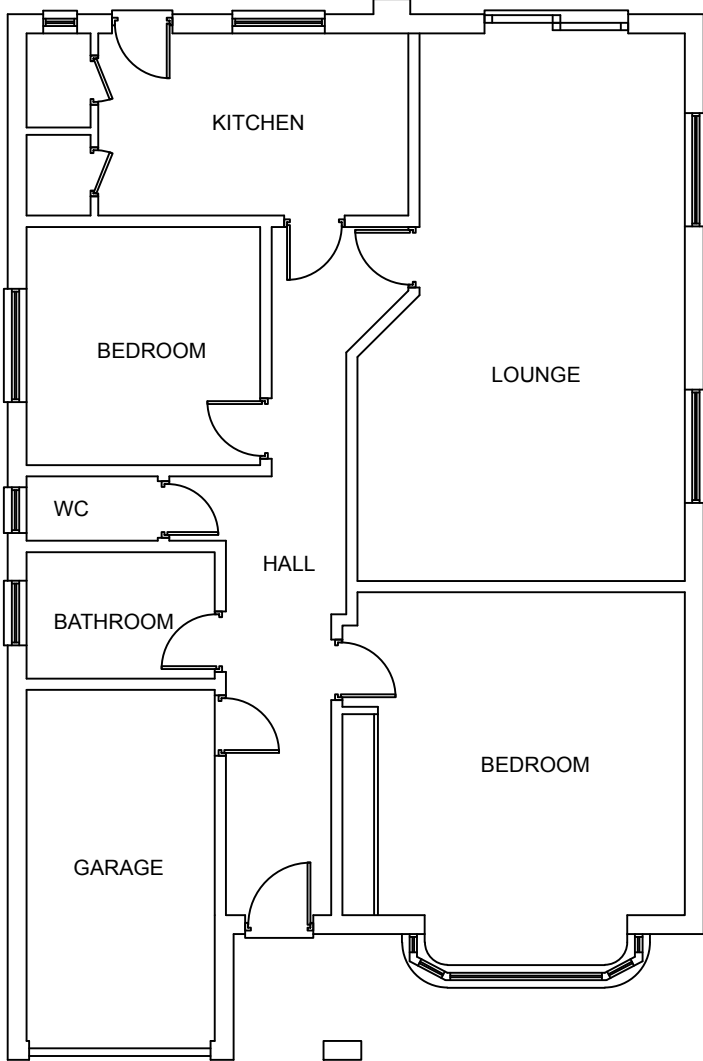


EXISTING GROUND FLOOR PLAN
(scale 1:100)

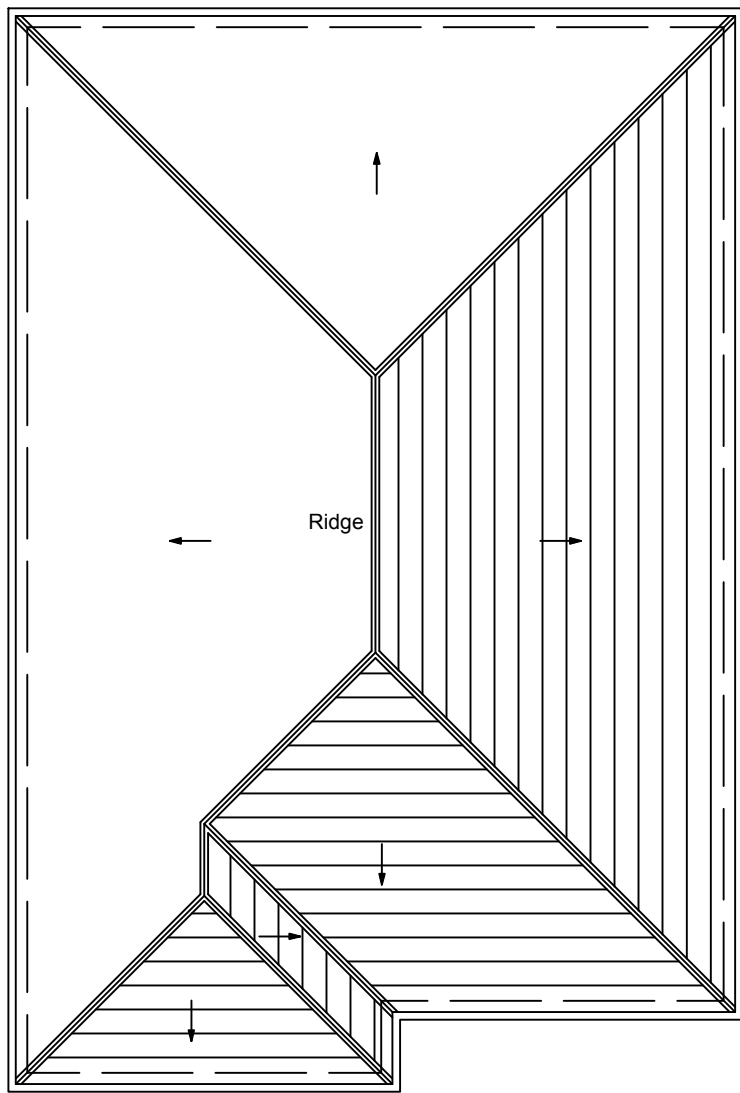

EXISTING ROOF PLAN
(scale 1:100)

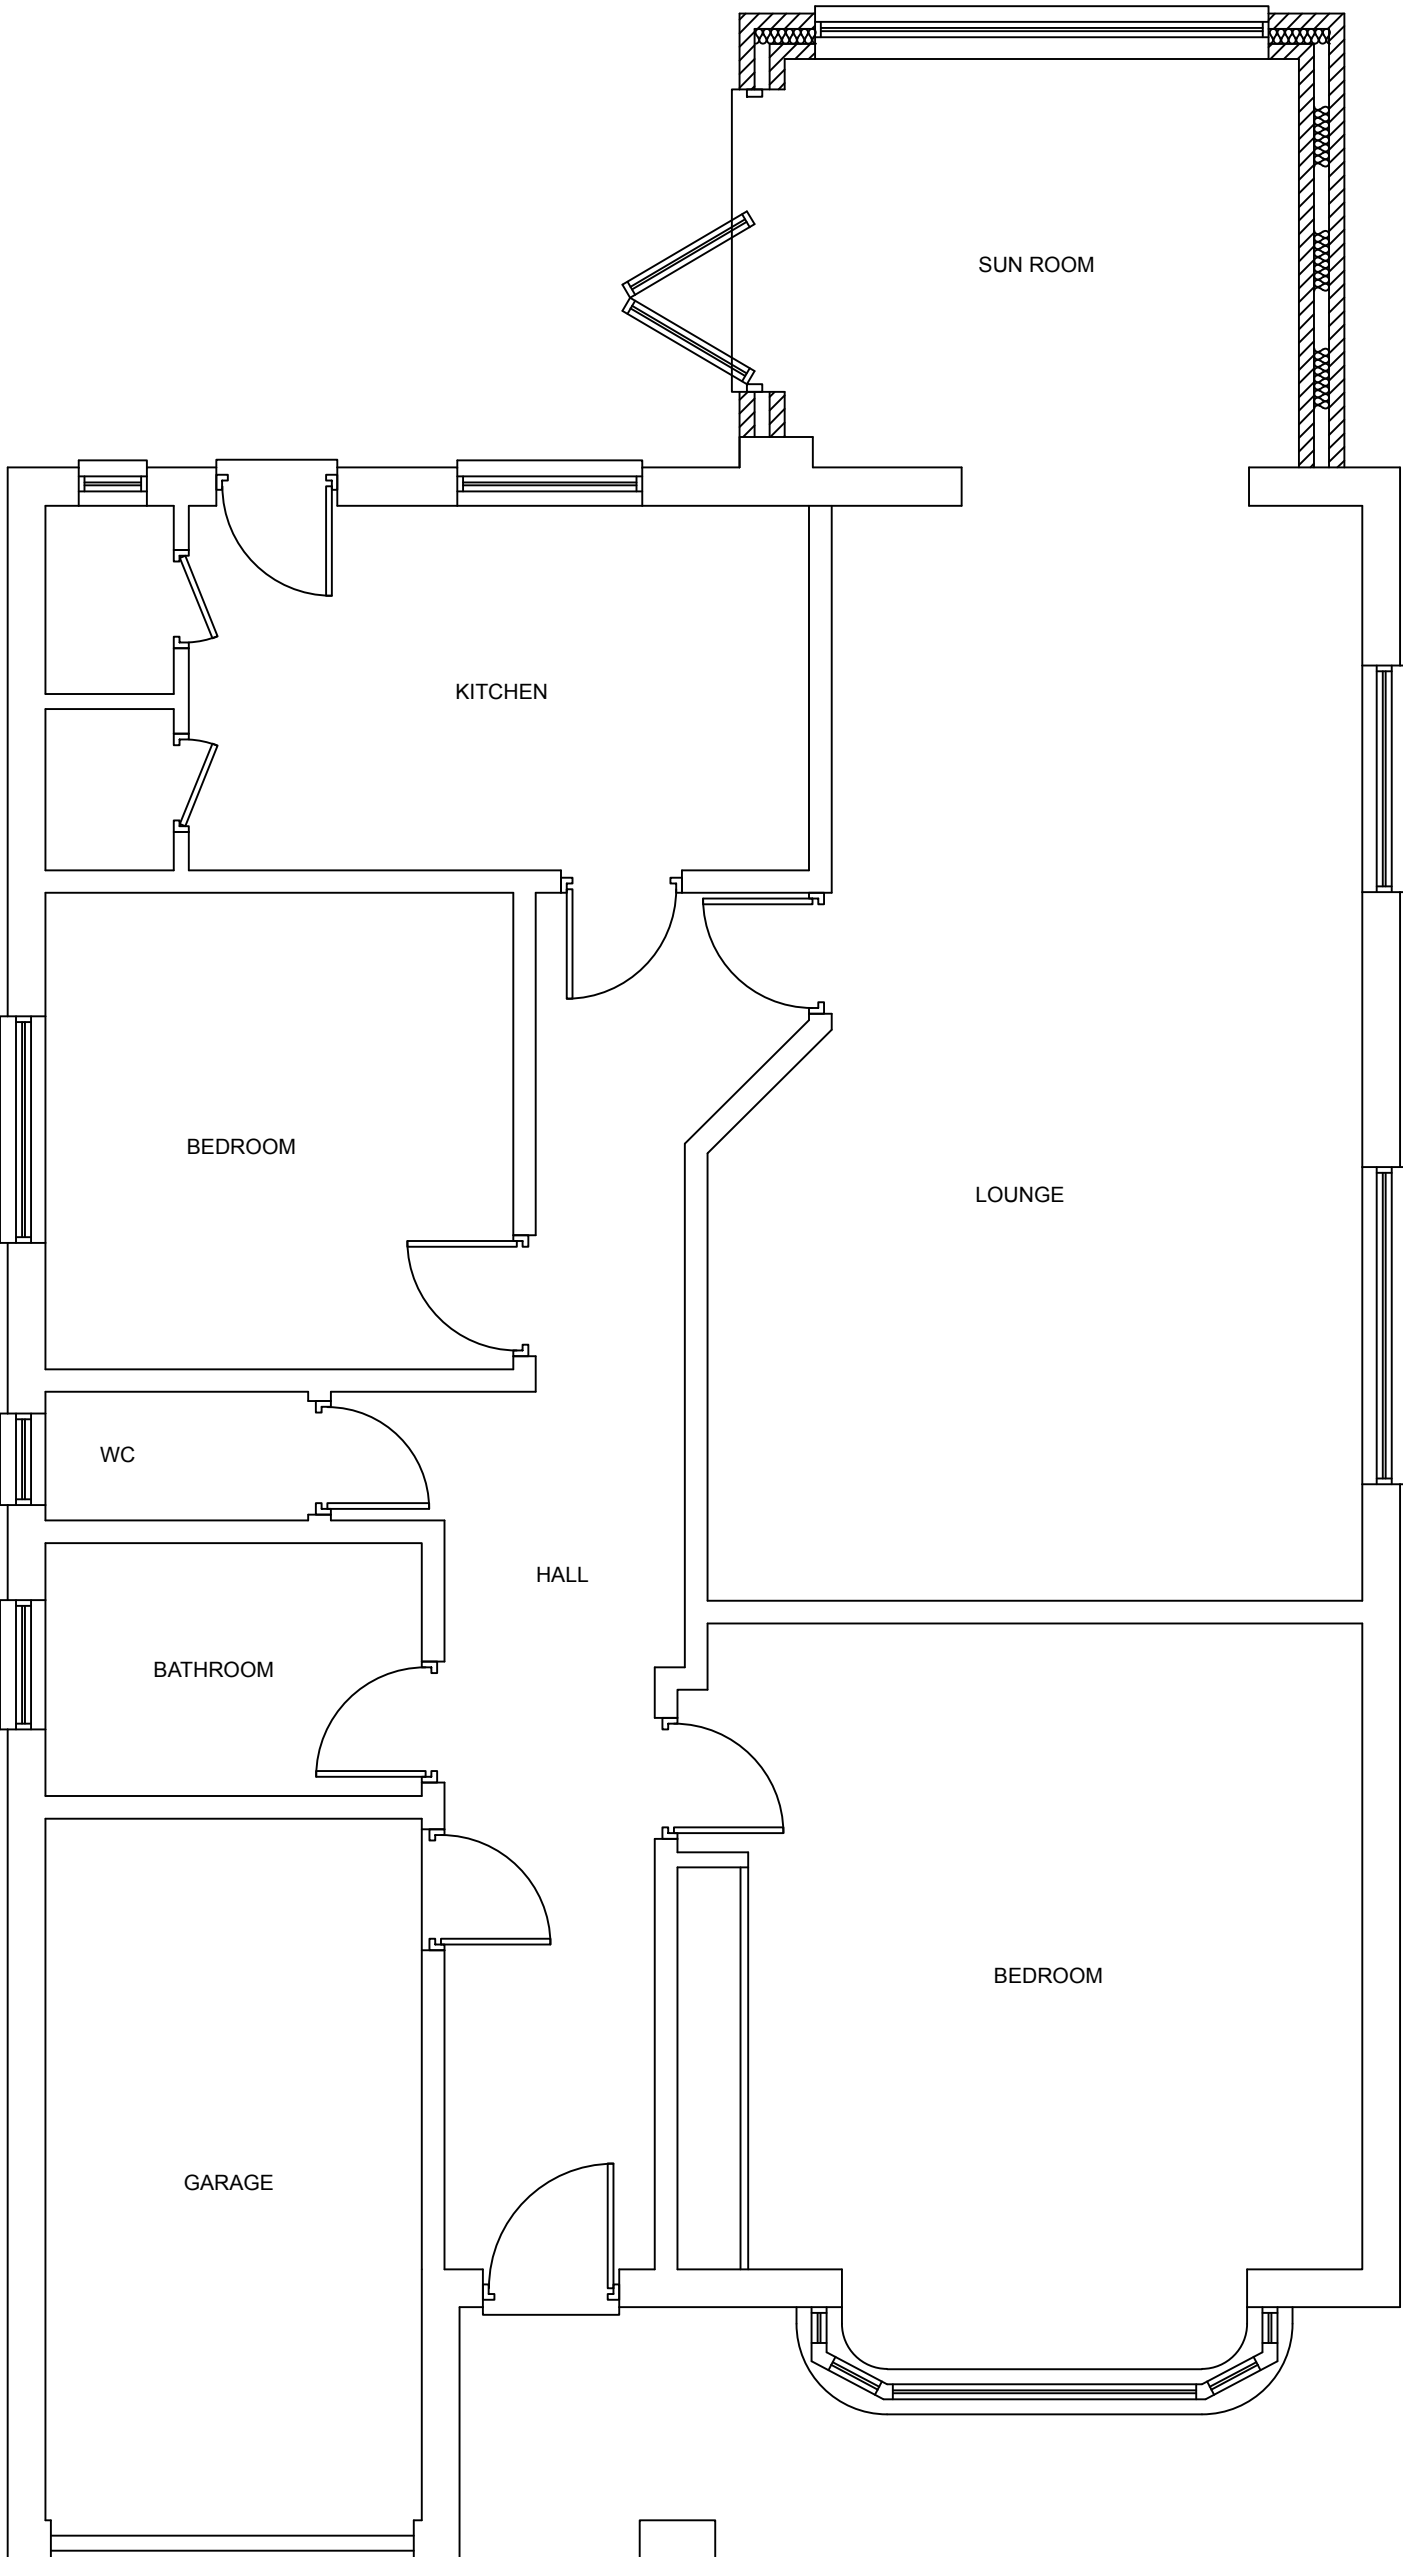

PROPOSED GROUND FLOOR PLAN
(scale 1:50)

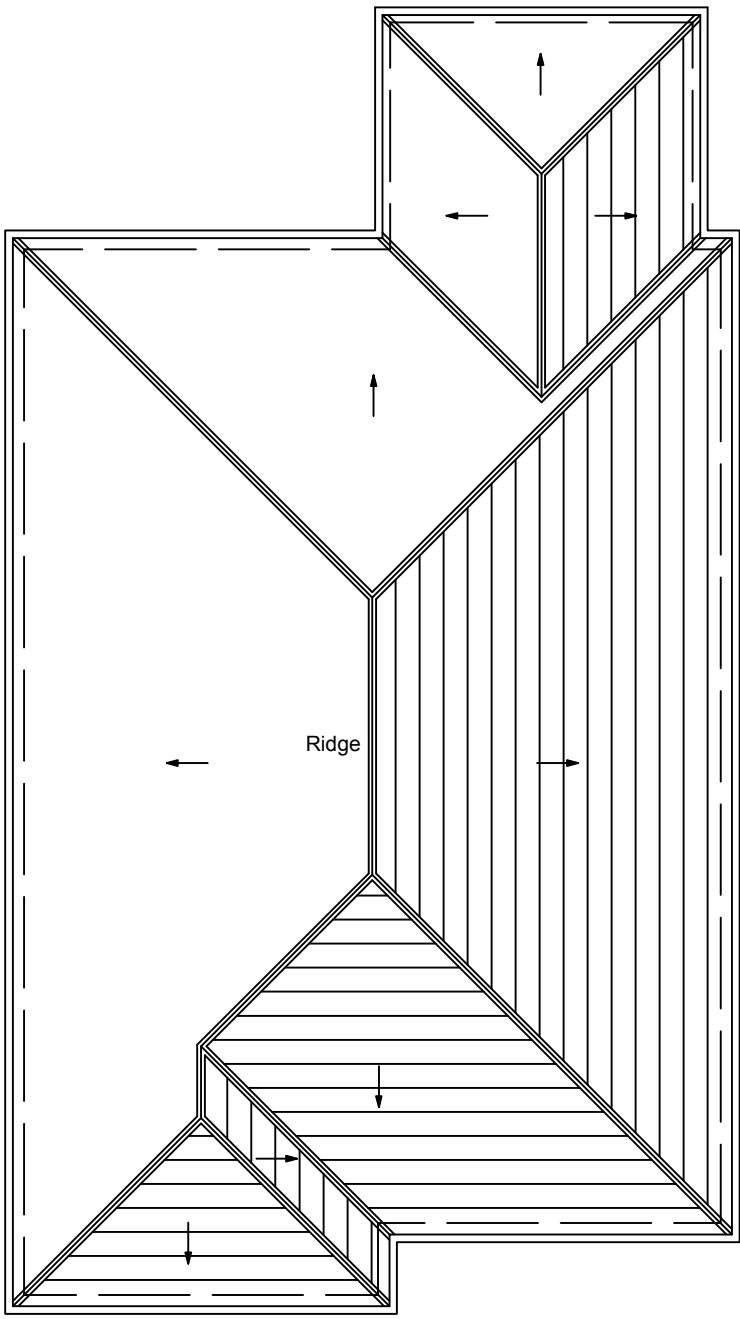

PROPOSED ROOF PLAN
(scale 1:100)

Fixed Price Architecture

ANY EXTENSION, ANY SIZE, ONE LOW PRICE....

ADDRESS	18 CLARENCE DRIVE, EAST PRESTON, BNI61EH				
PROJECT	SINGLE STOREY REAR EXTENSION				
SCALE	AS SHOWN	DWG NO	FPA101118	PAGE	01
DRAWN	K. MILLER	DATE	SEPTEMBER-2021	REV	C

THESE DRAWINGS ARE PRODUCED TO OBTAIN PLANNING AND BUILDING REGULATIONS APPROVAL ONLY AND COPYRIGHT OF THE DESIGNER, ALL DIMENSION TO BE CHECKED ON SITE.