



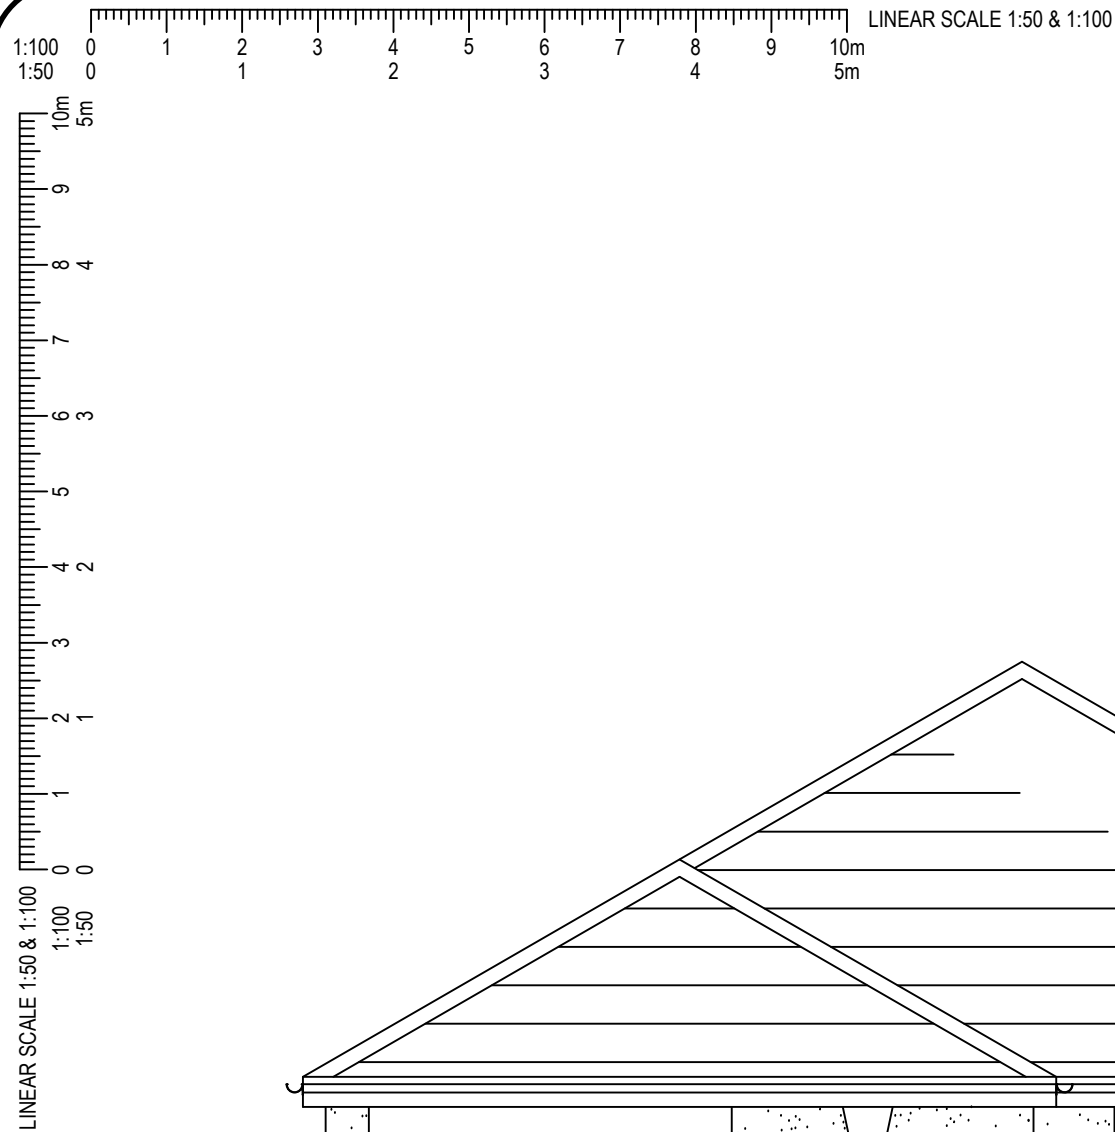


PROPOSED FRONT ELEVATION
(scale 1:50)

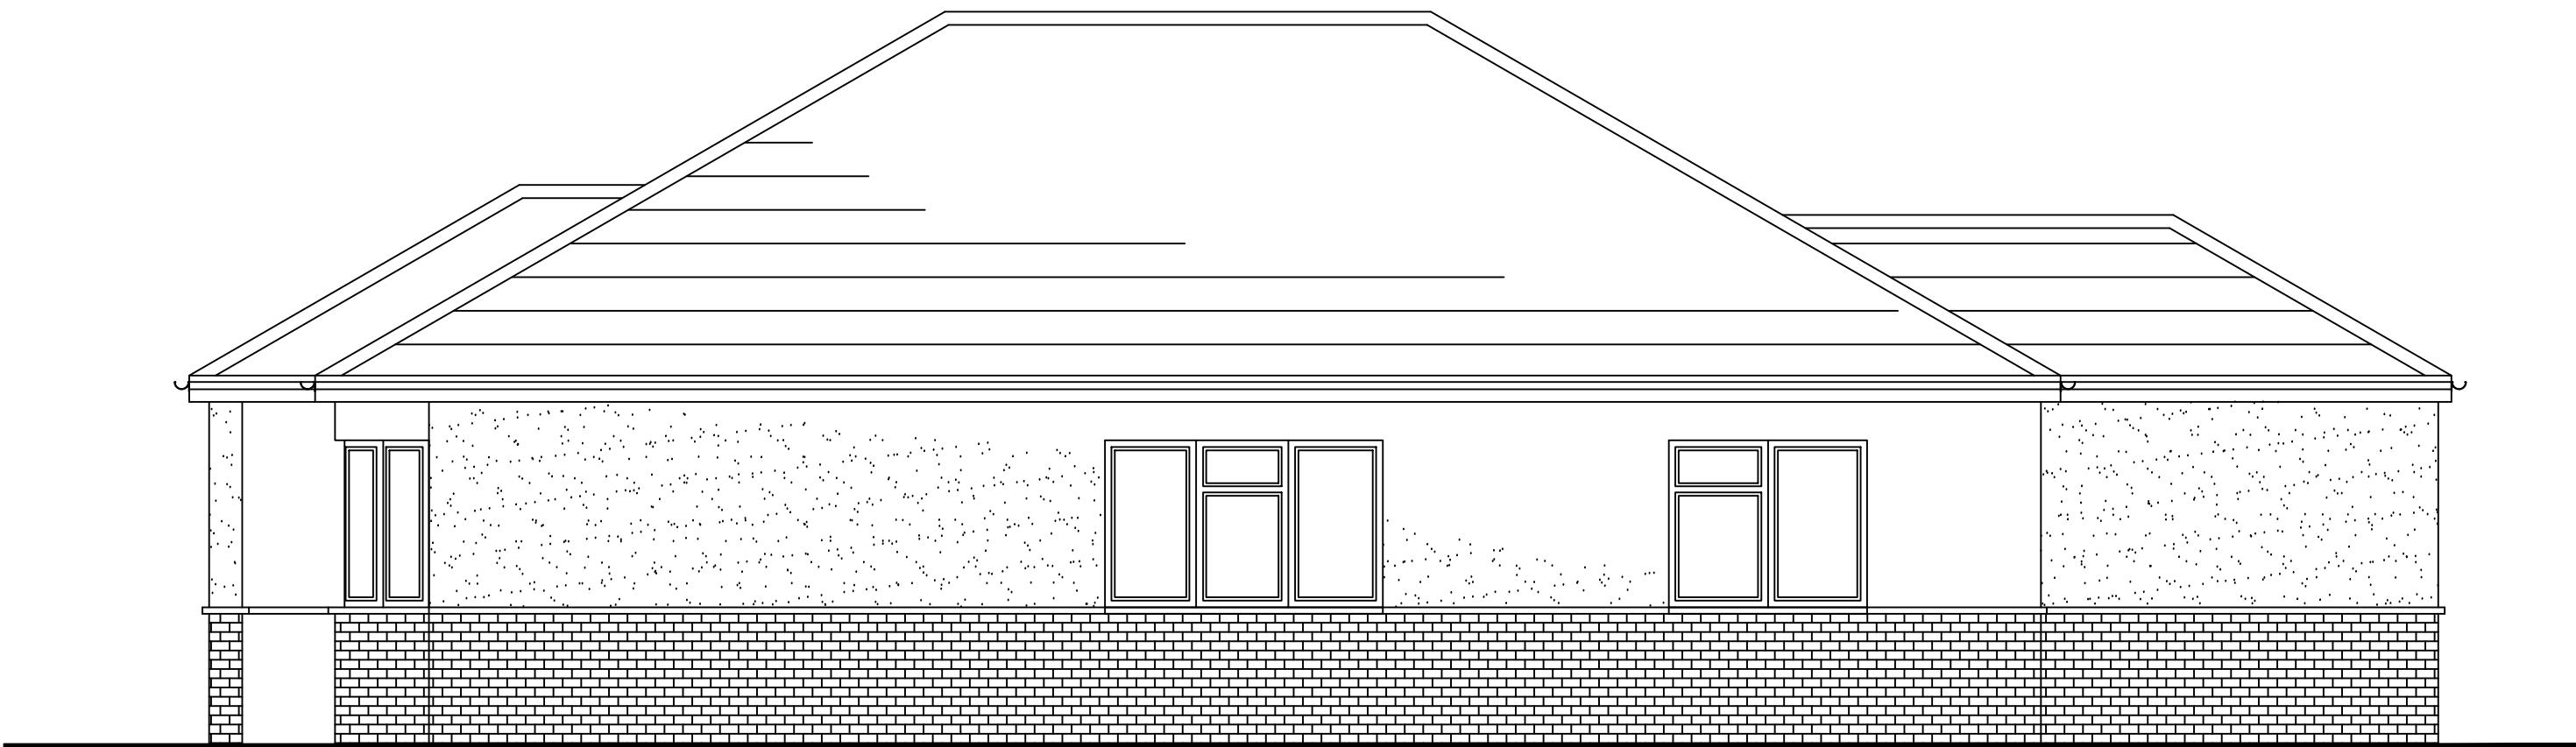

PROPOSED SIDE ELEVATION
(scale 1:50)



PROPOSED REAR ELEVATION
(scale 1:50)

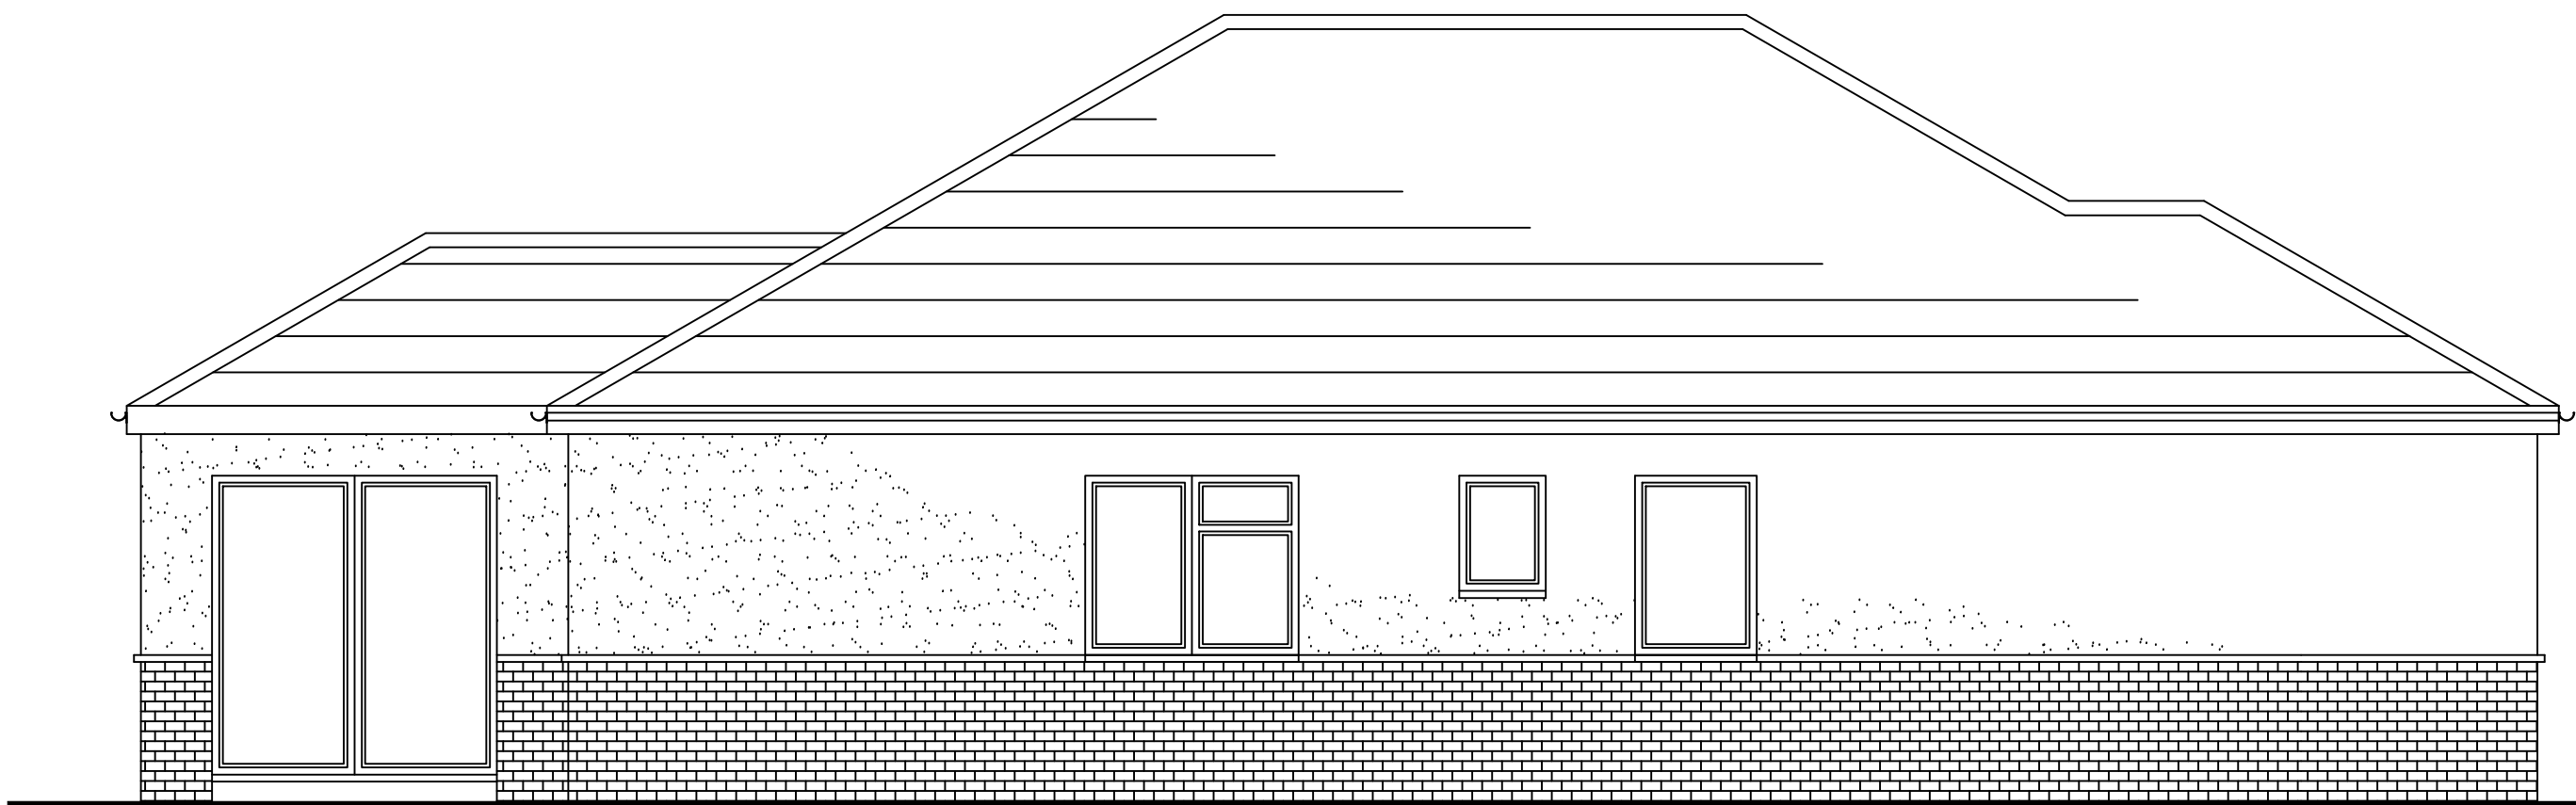

PROPOSED SIDE ELEVATION
(scale 1:50)

Fixed Price Architecture
ANY EXTENSION, ANY SIZE, ONE LOW PRICE...

PROJECT	18 CLARENCE DRIVE, EAST PRESTON, BNI61EH				
	SINGLE STOREY REAR EXTENSION				
SCALE	AS SHOWN	DWG NO	FPA101118	PAGE	02
DRAWN	K. MILLER	DATE	SEPTEMBER-2021	REV	C

THESE DRAWINGS ARE PRODUCED TO OBTAIN PLANNING AND BUILDING REGULATIONS APPROVAL ONLY AND COPYRIGHT OF THE DESIGNER, ALL DIMENSION TO BE CHECKED ON SITE.