

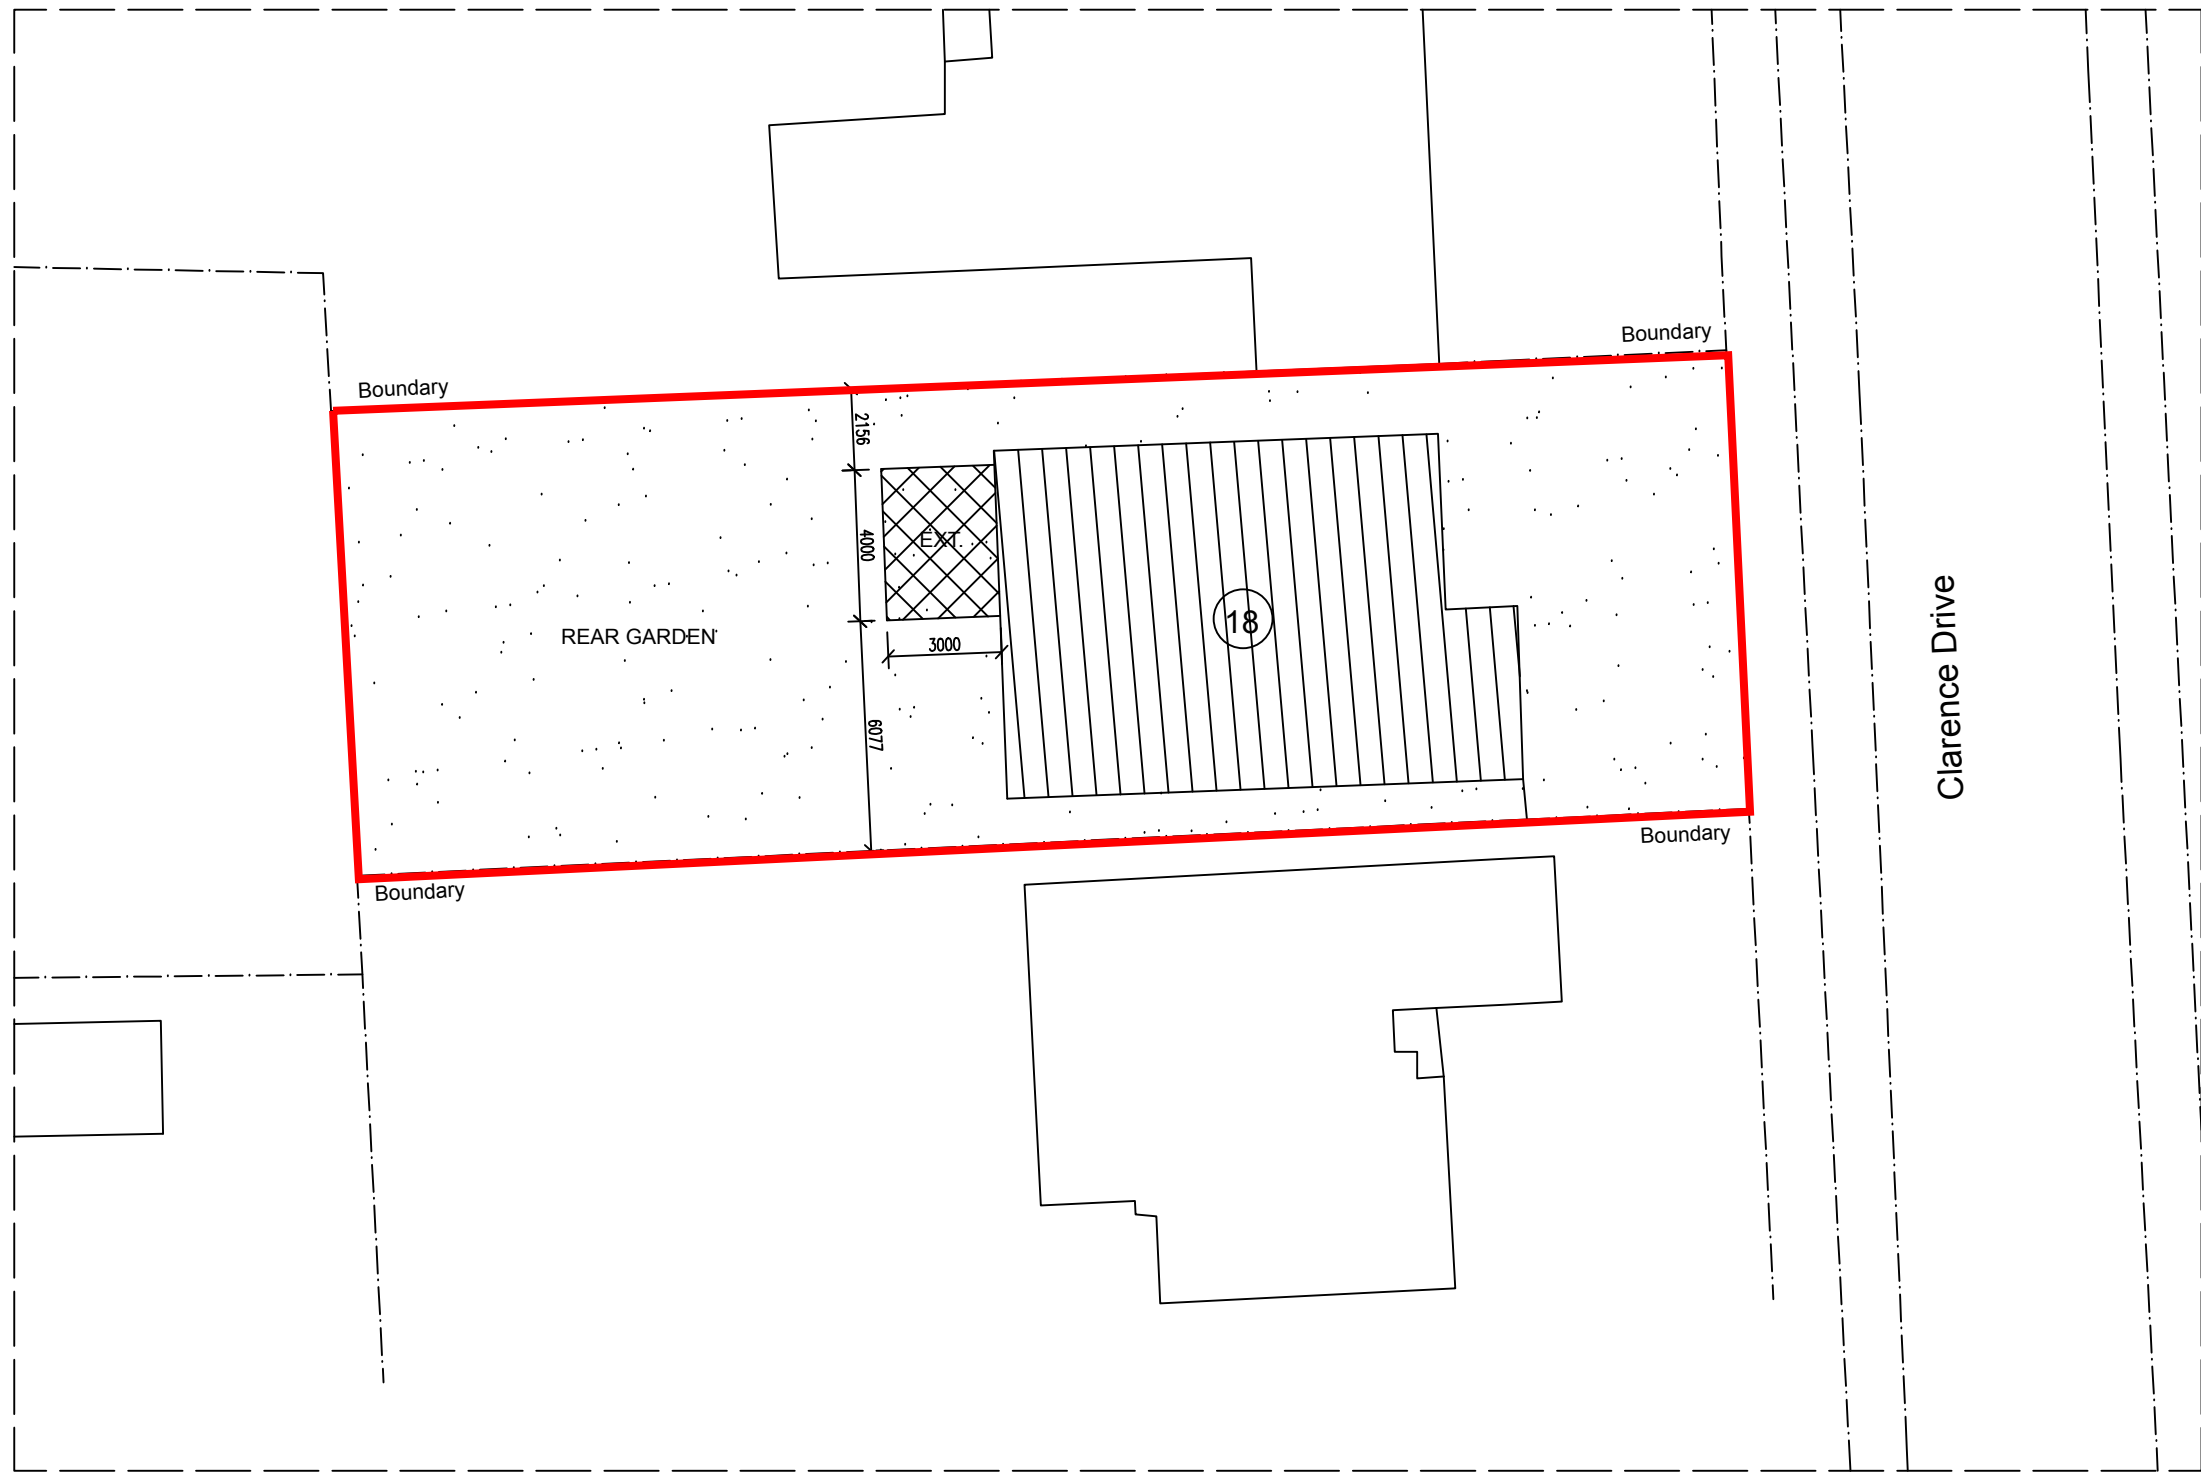


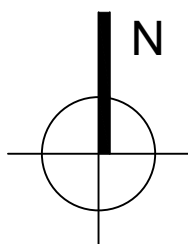

PROPOSED SITE PLAN  
scale 1:200

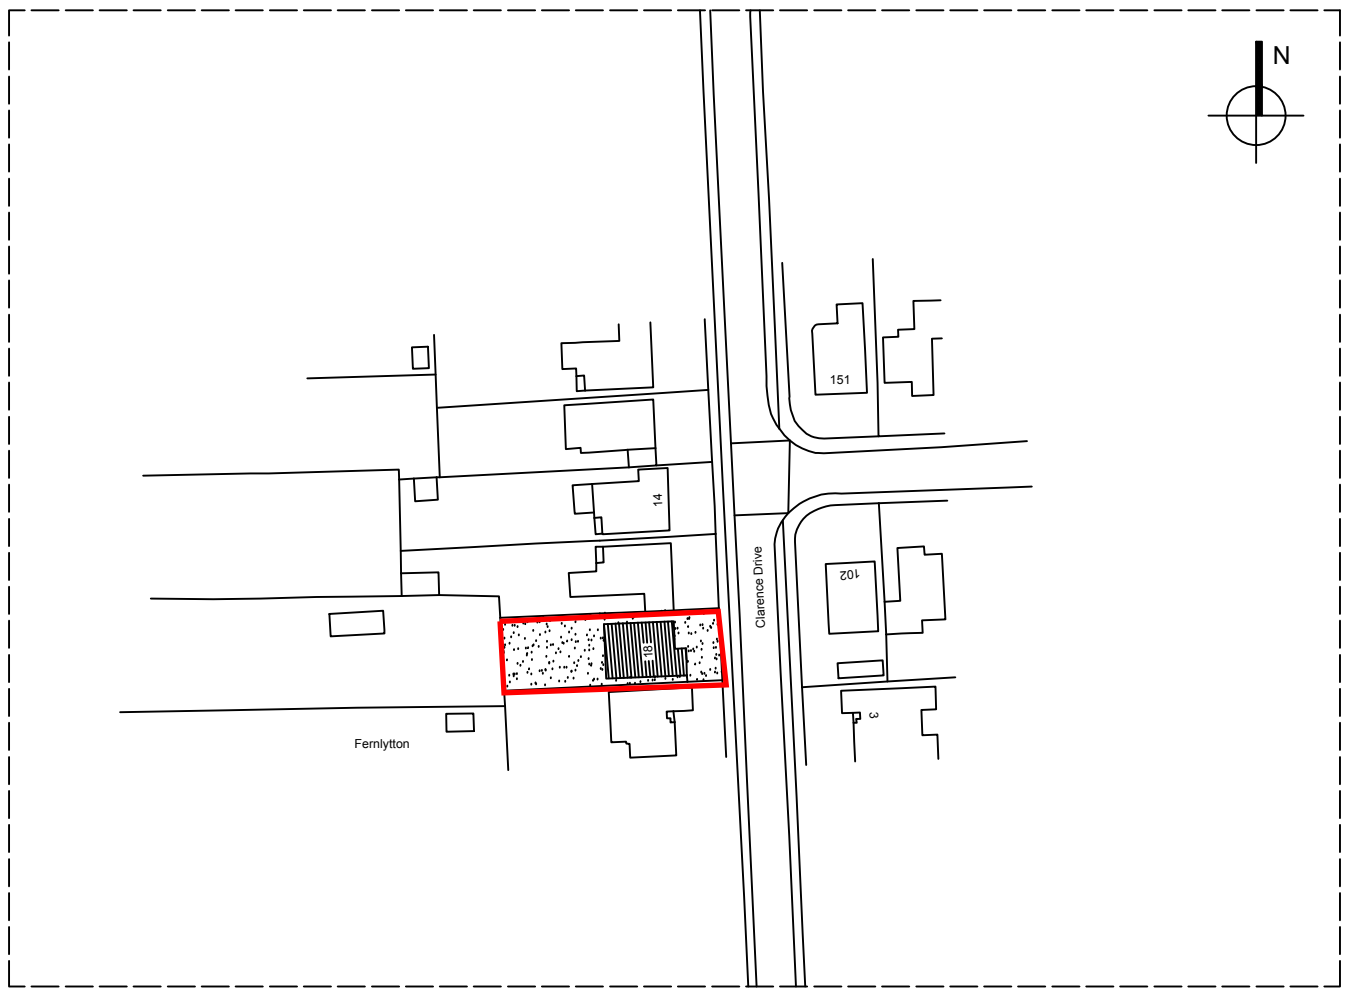

Crown Copyright All Rights Reserved Licence Number 0100031673

LOCATION PLAN  
scale 1:1250



Fixed Price Architecture  
ANY EXTENSION, ANY SIZE, ONE LOW PRICE....

18 CLARENCE DRIVE,  
EAST PRESTON,  
BNI61EH

SINGLE STOREY REAR EXTENSION

|       |           |        |                |      |    |     |   |
|-------|-----------|--------|----------------|------|----|-----|---|
| SCALE | AS SHOWN  | DWG NO | FPA101118      | PAGE | 03 | REV | D |
| DRAWN | K. MILLER | DATE   | SEPTEMBER-2021 |      |    |     |   |

THESE DRAWINGS ARE PRODUCED TO OBTAIN PLANNING AND BUILDING REGULATIONS APPROVAL ONLY AND COPYRIGHT OF THE DESIGNER, ALL DIMENSION TO BE CHECKED ON SITE.