




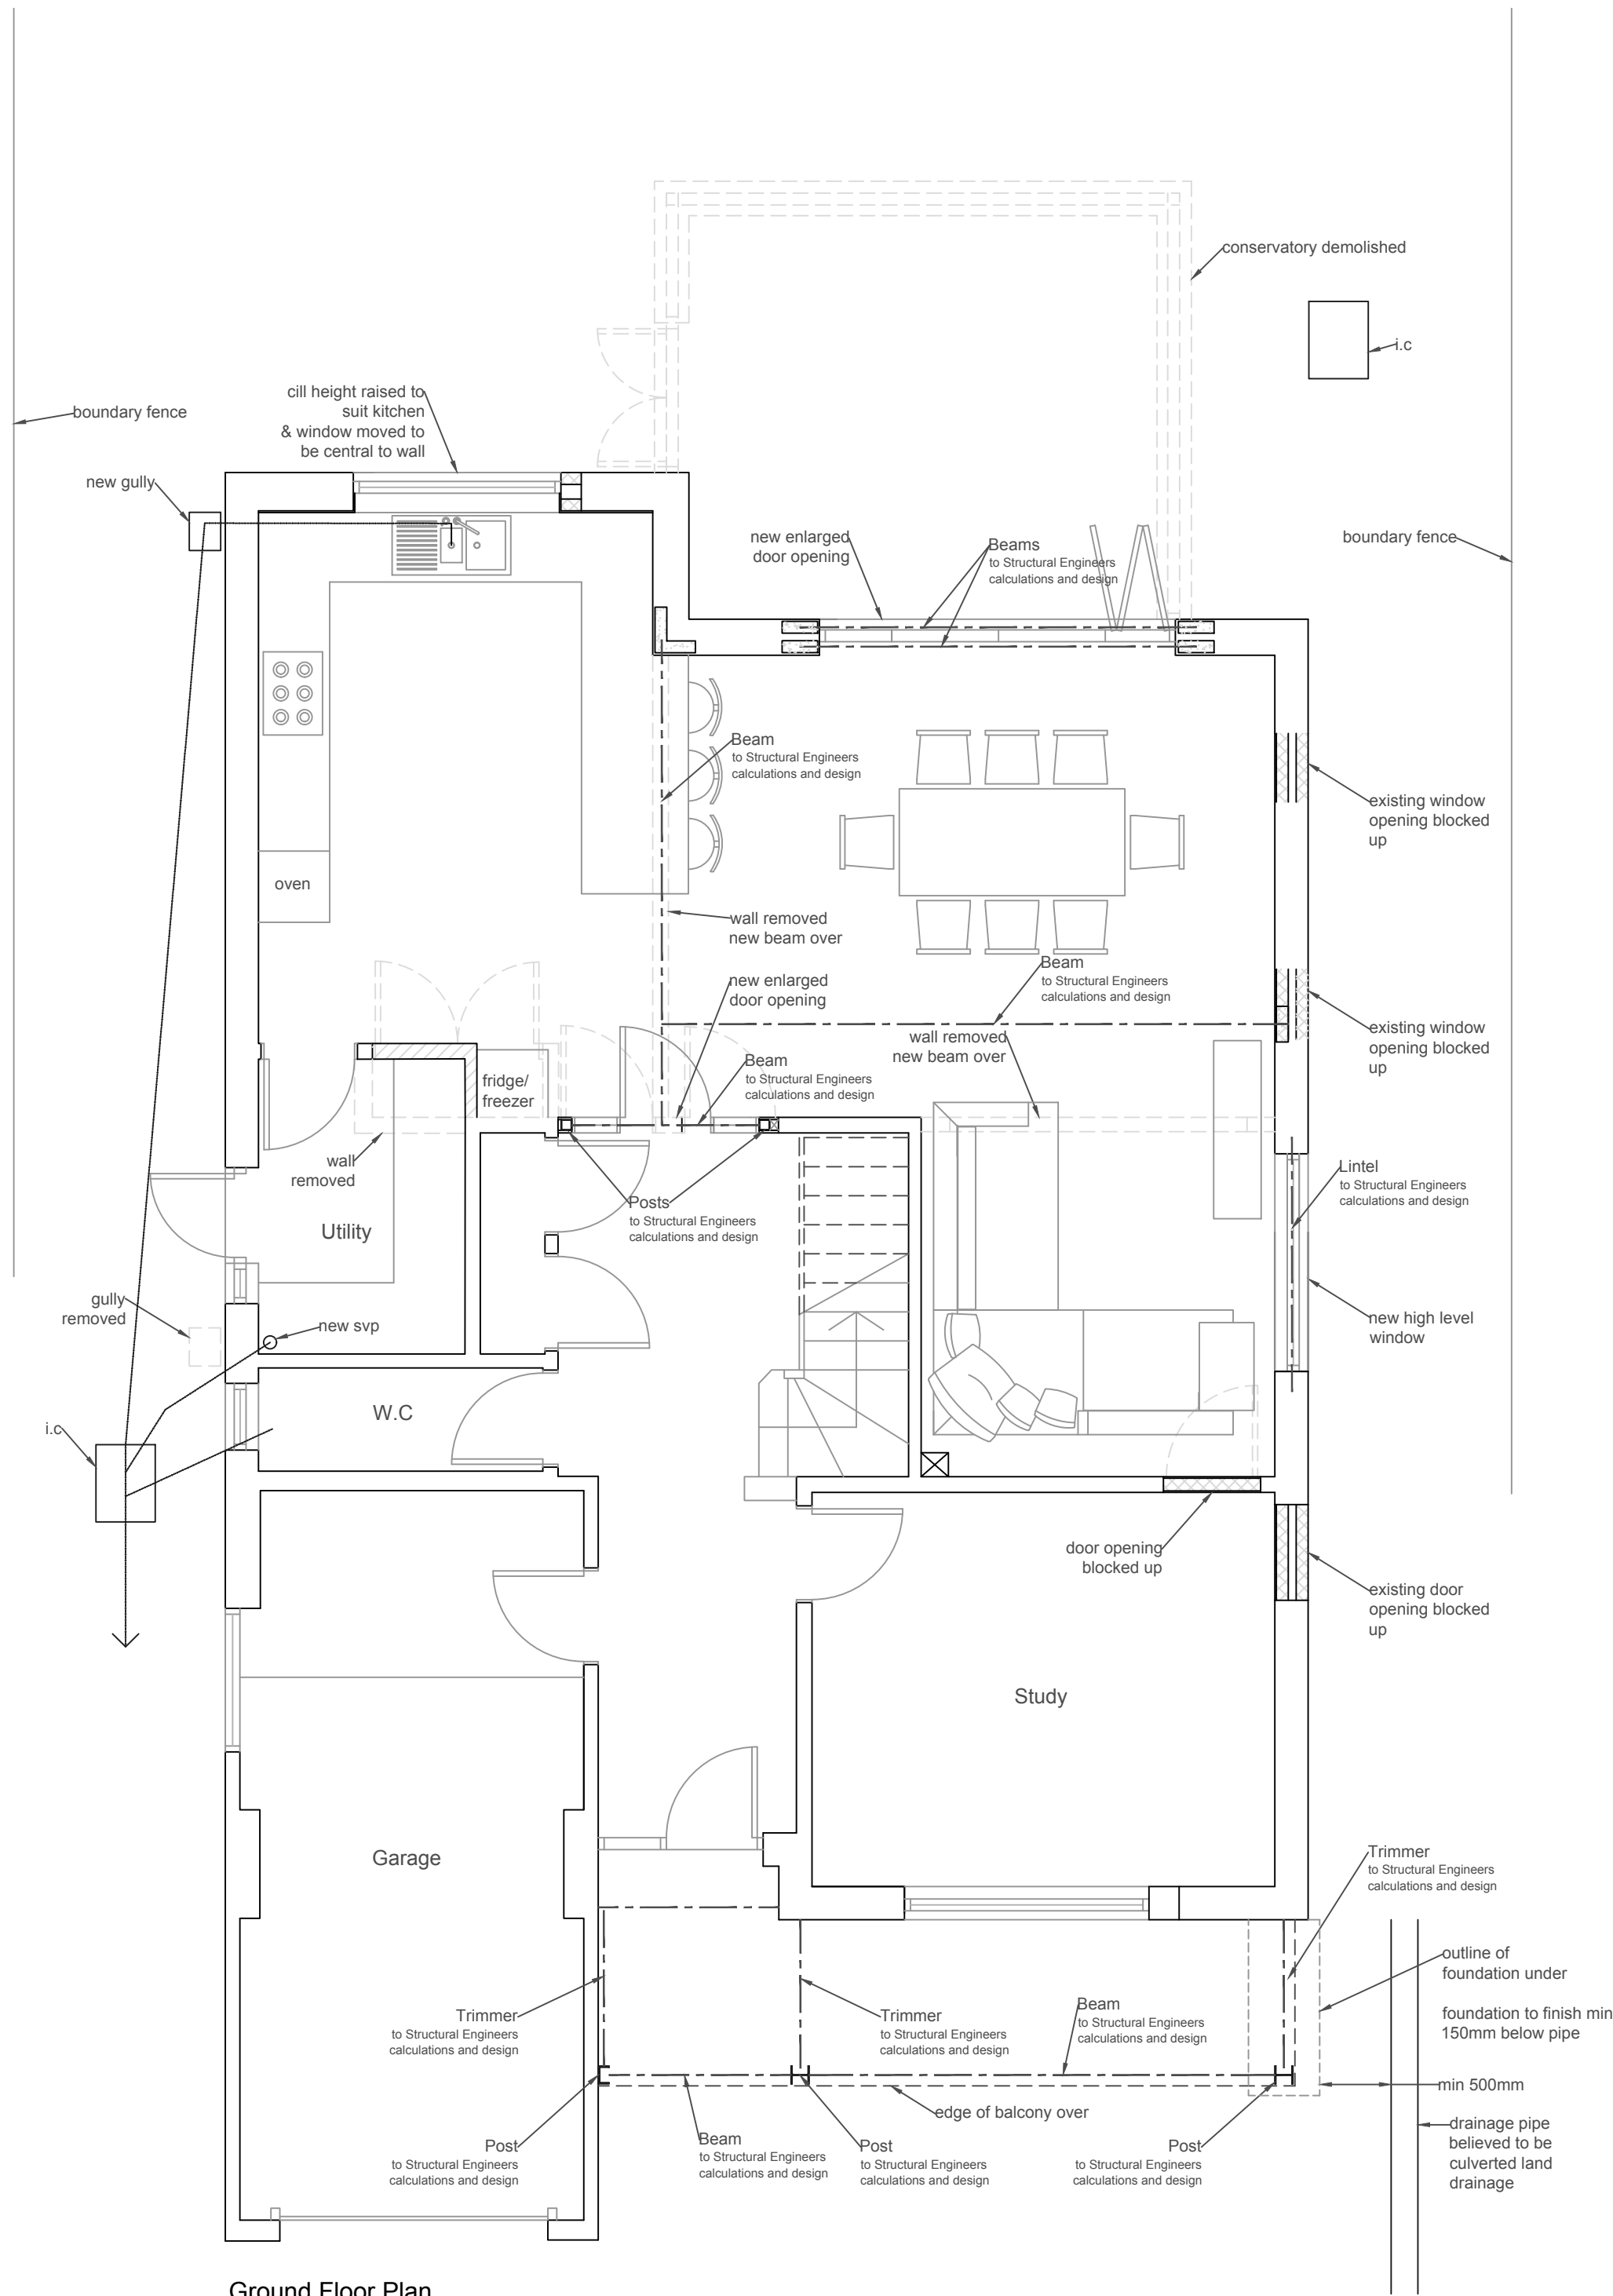


Ground Floor Plan

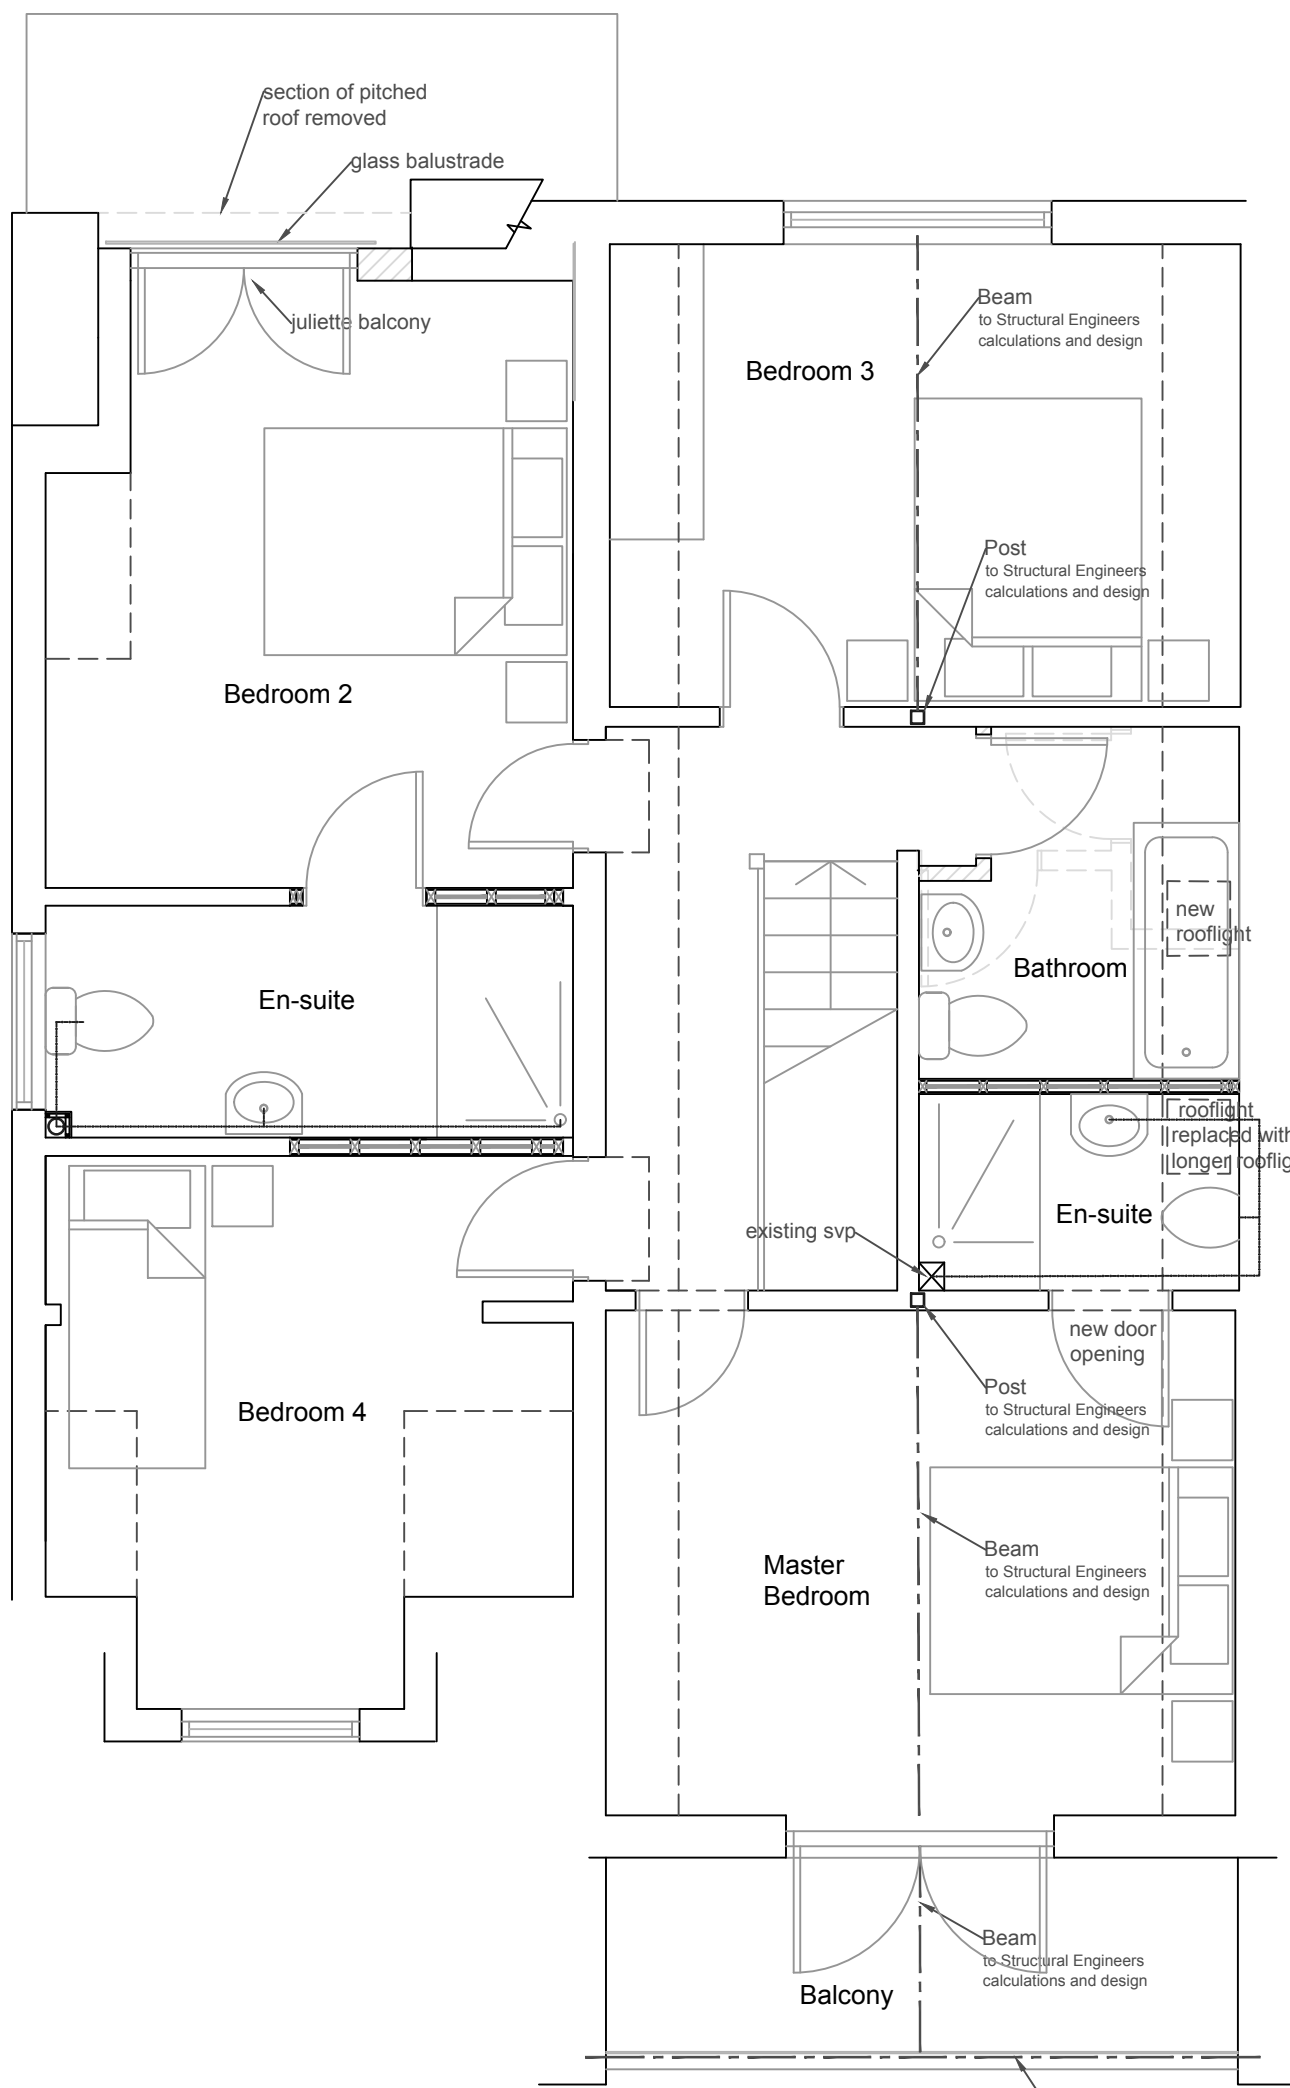


First Floor Plan

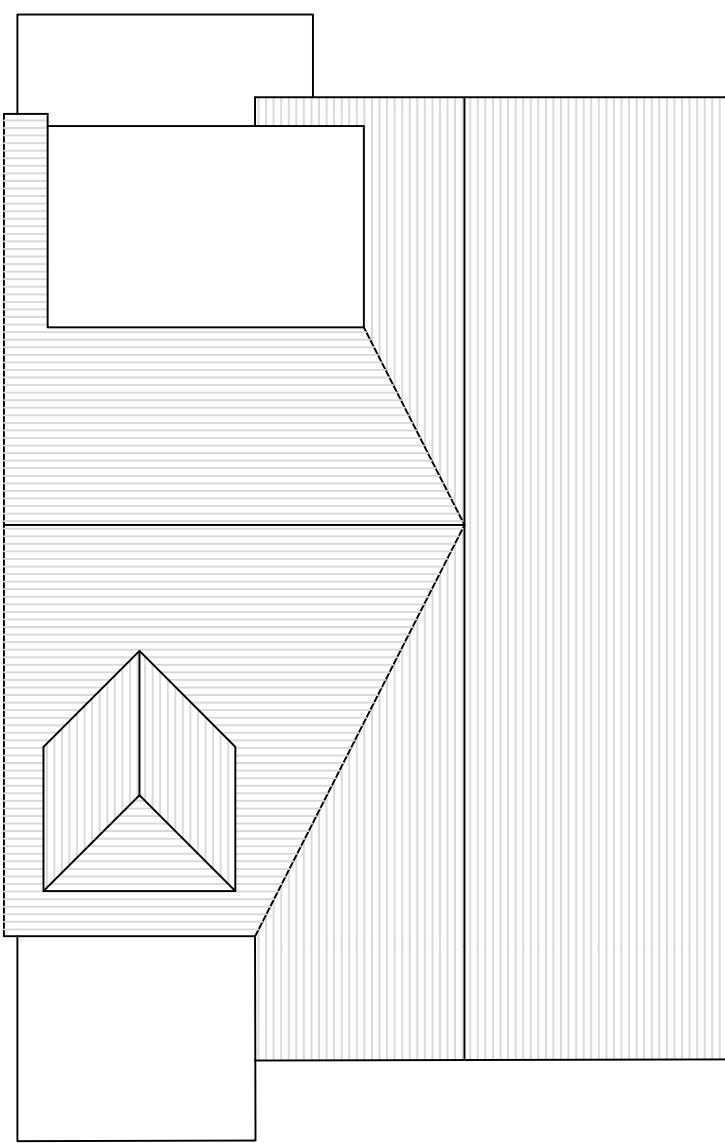

Roof Plan (1:100)

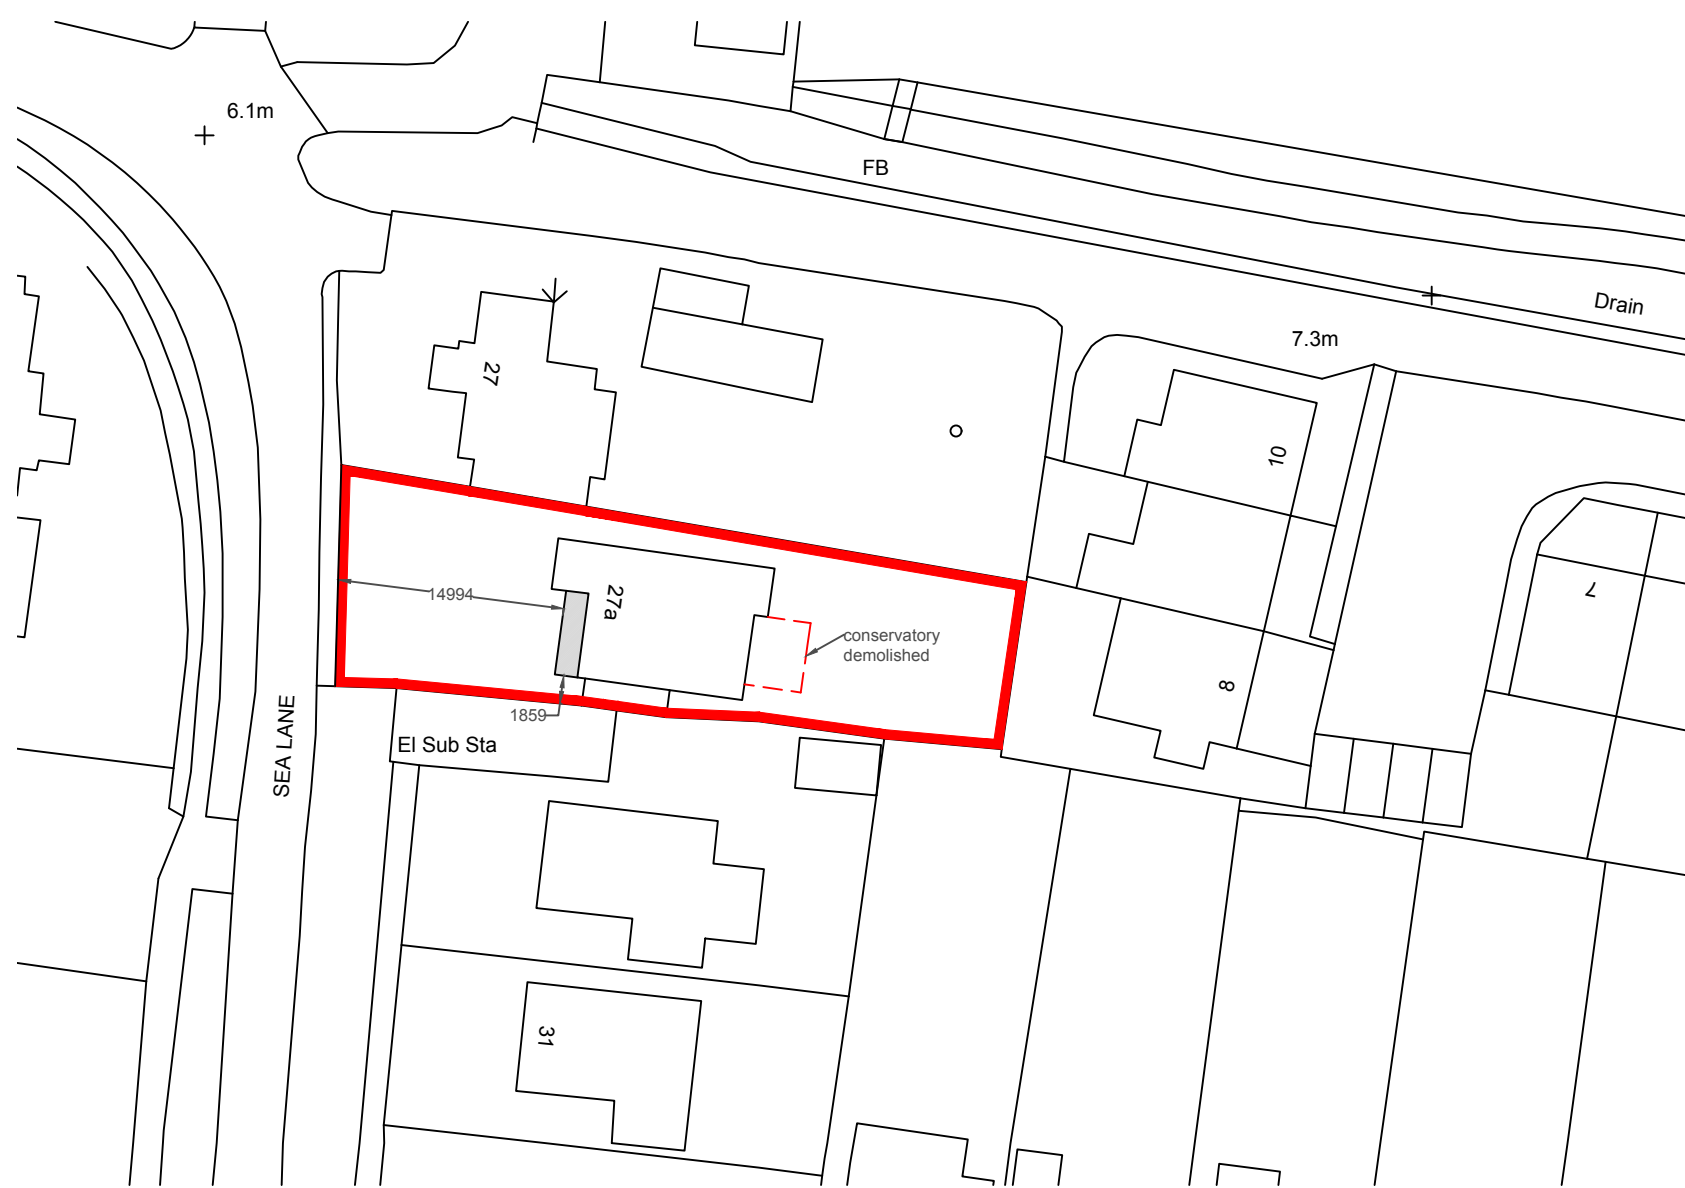


Site Block Plan (1:500)

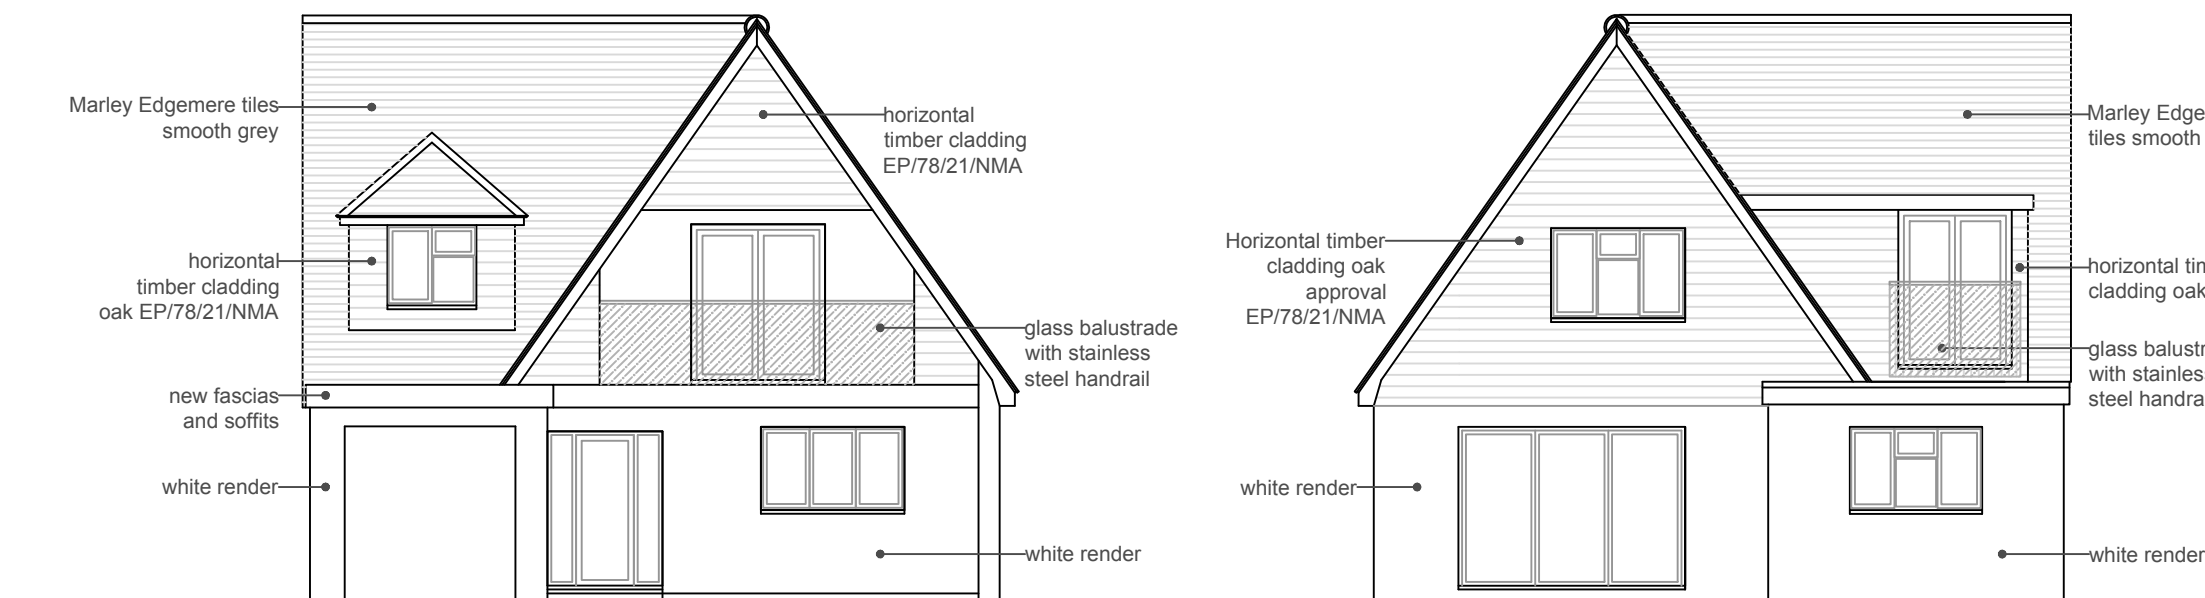

Front Elevation (west)

Rear Elevation (east)

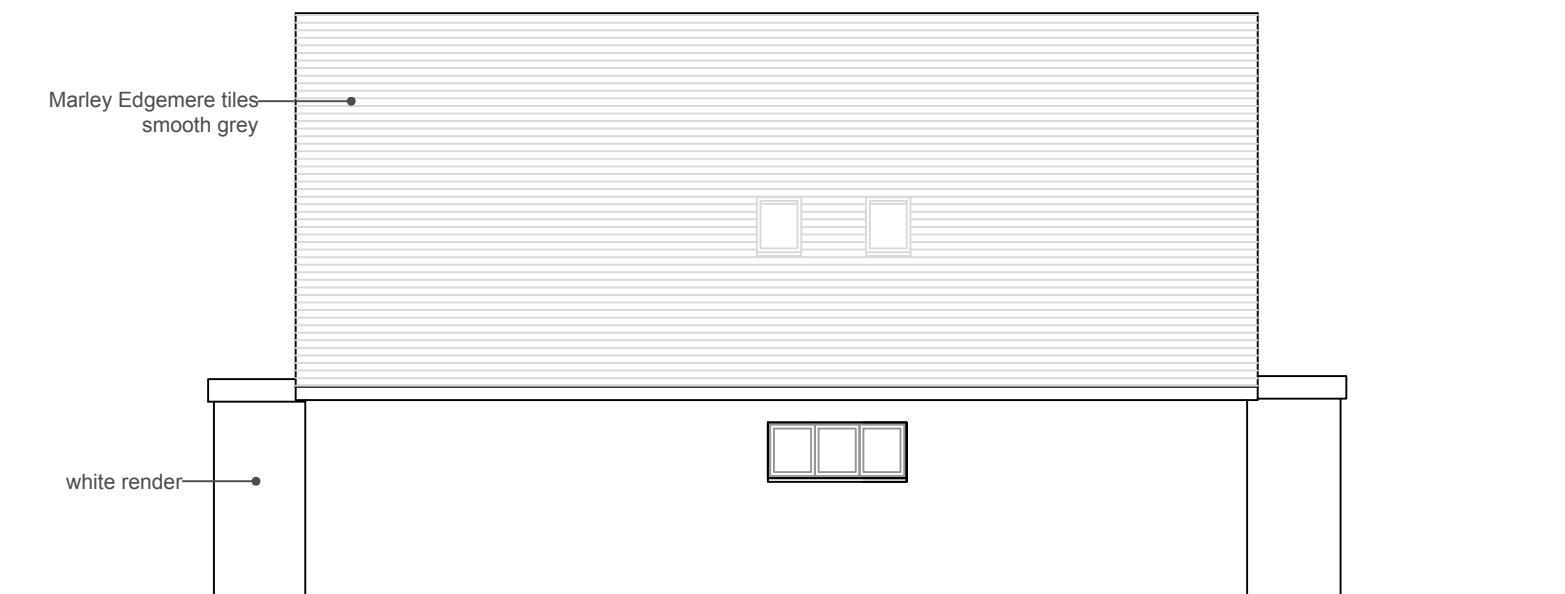

Side Elevation (south)



Side Elevation (north)

Elevations (1:100)

This drawing is the property of Inspired Design Studio Limited and must not be copied, reproduced or passed to a third party without their permission.

The Contractor is to verify all dimensions, alignment, levels and datums prior to commencement of work. Any discrepancies must be reported immediately to Inspired Design Studio Ltd for review.

Variations and modifications to the work shown on these drawings are not to be carried out without the prior approval from Inspired Design Studio Ltd

Revisions		
Rev	Description	By
g	Client Amendments	LW
f	Client Amendments	LW
e	Additional Information	LW
d	Client Amendments	LW
c	Building Regulations Information	LW
b	Planning Amendments	LW
a	Client Amendments	LW

All dimensions to be checked on site prior to commencement of work, except for planning purposes.

This drawing is the copyright of
Inspired Design Studio Ltd.
and may not be copied, altered or reproduced in any way without written authority.

Client: Mr & Mrs Teague

Project Address:
27a Sea Lane
East Preston
West Sussex

Drawing Title:
Proposed Plans, Elevations, Roof Plan and Site Block Plan

Drawing Number: 1282.02 g

Scale: As stated printed @ A1

Date: 05/01/2020