




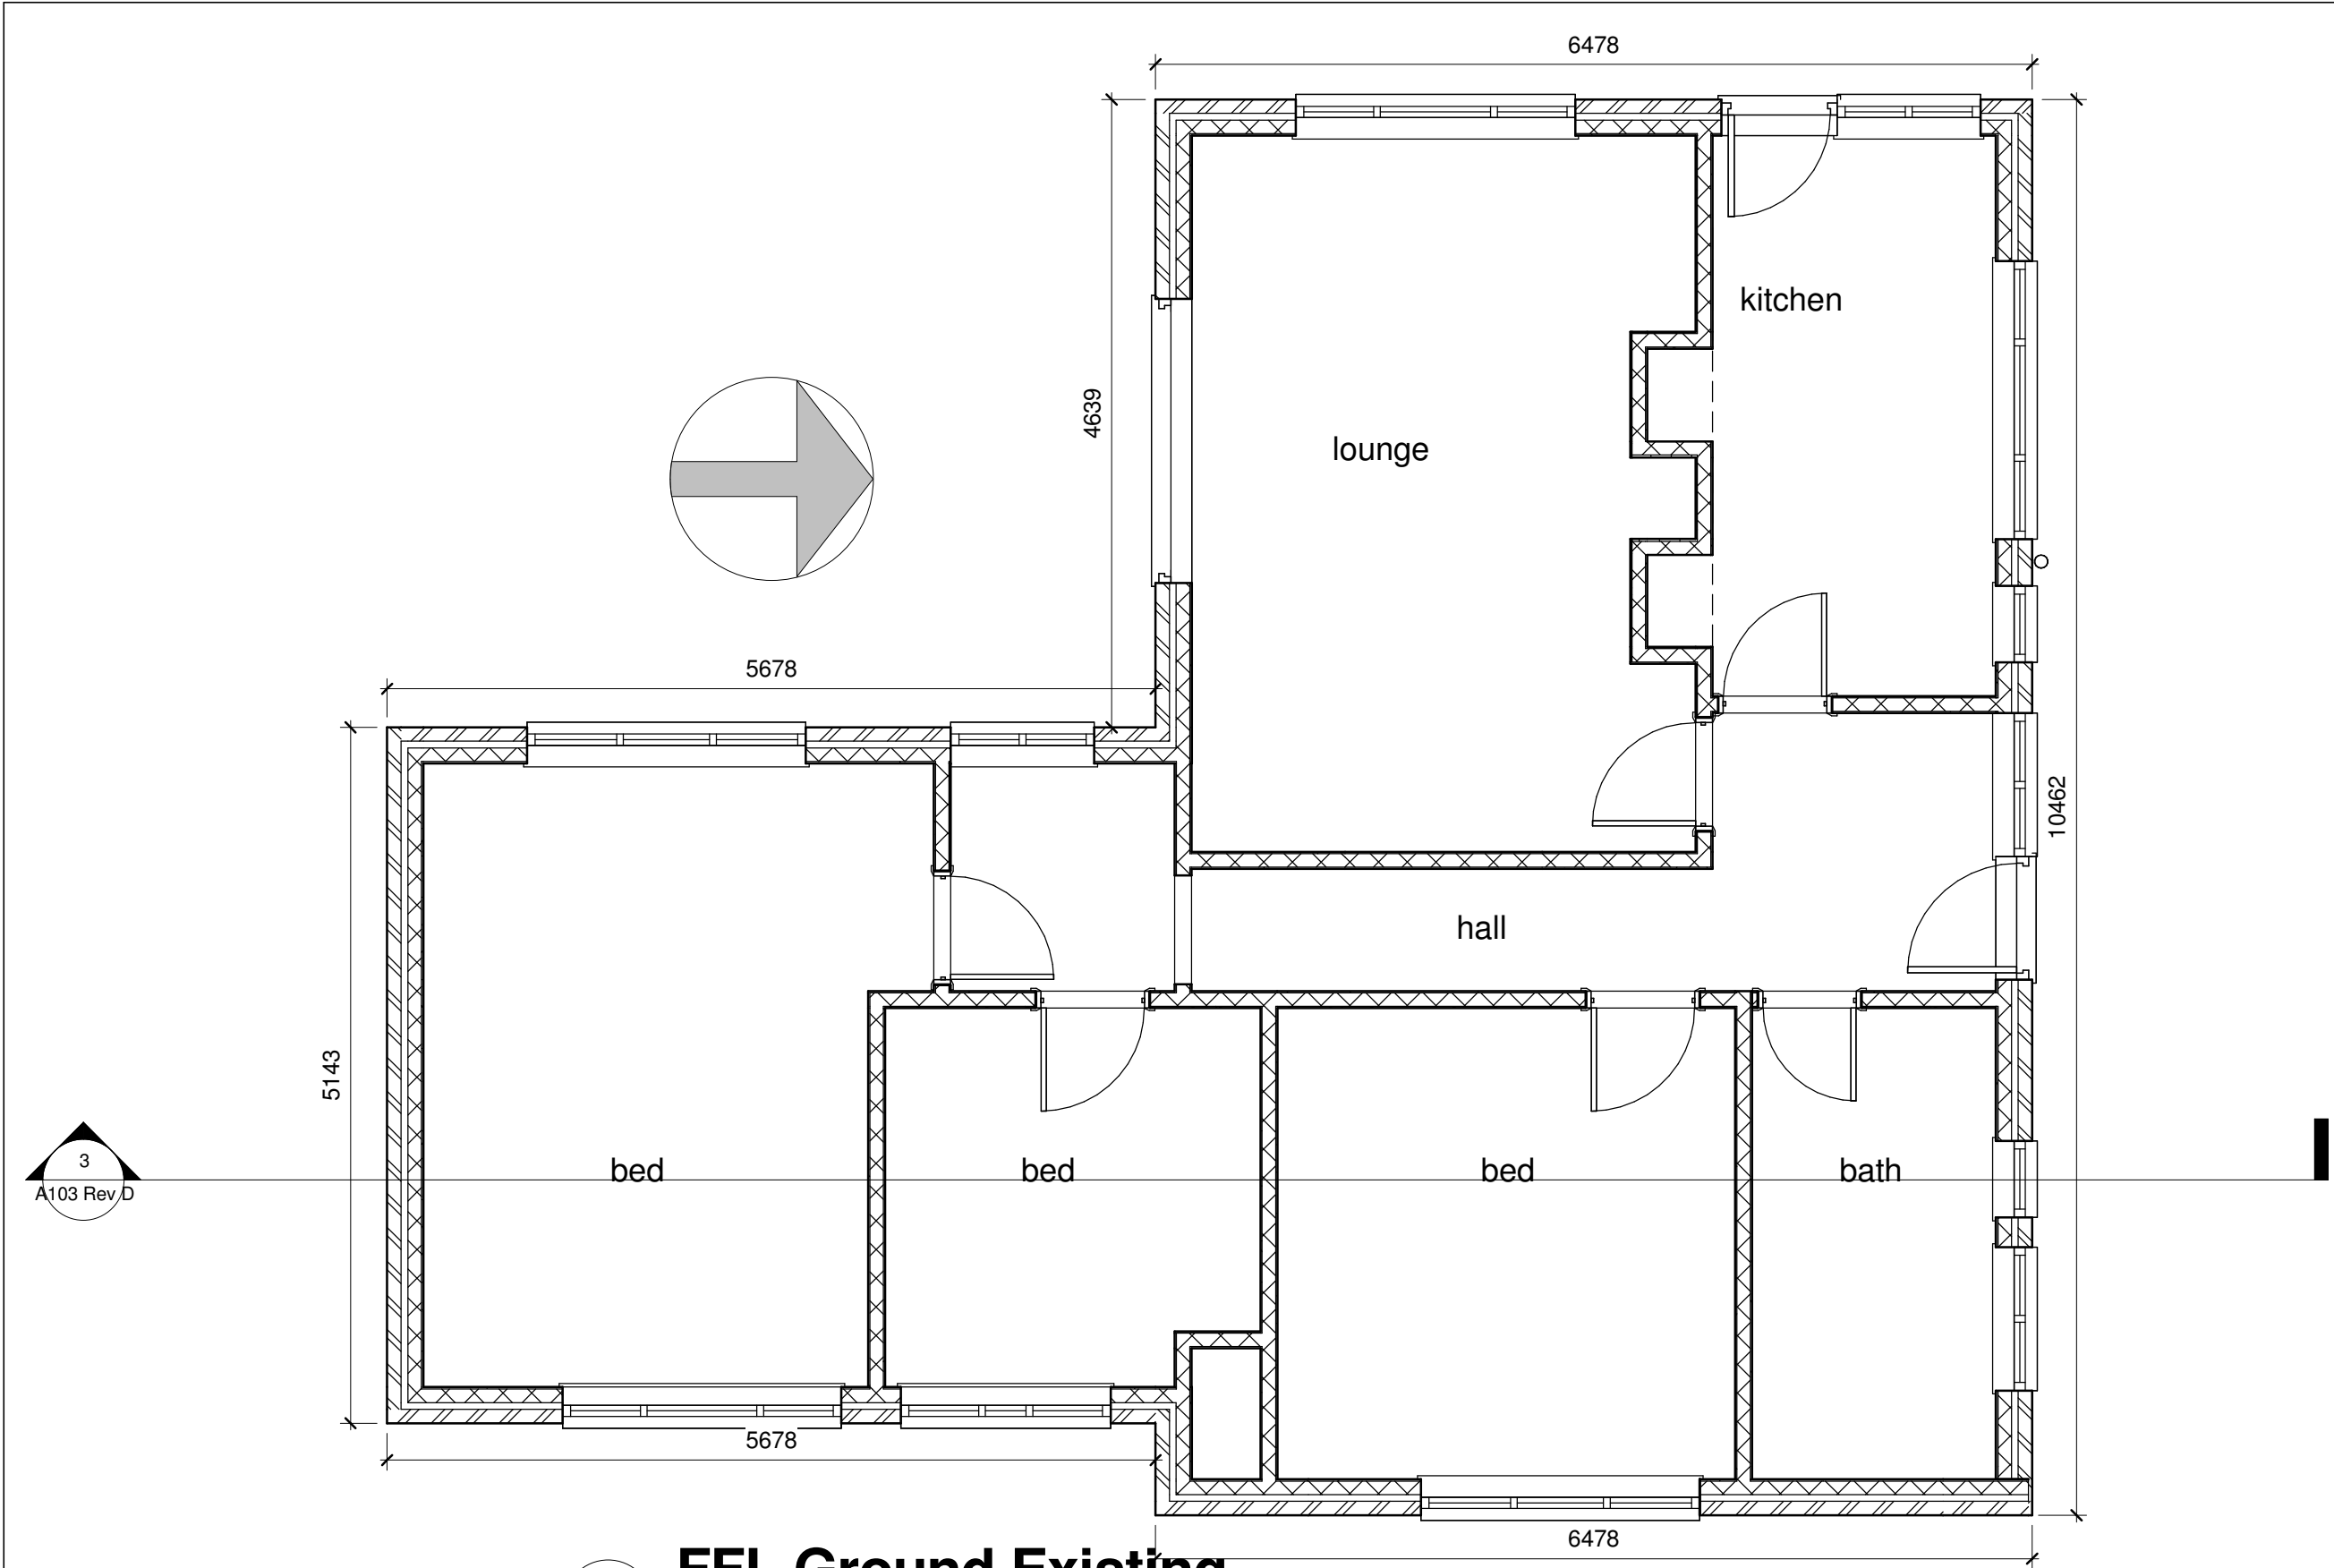


1 FFL Ground Existing
1 : 50

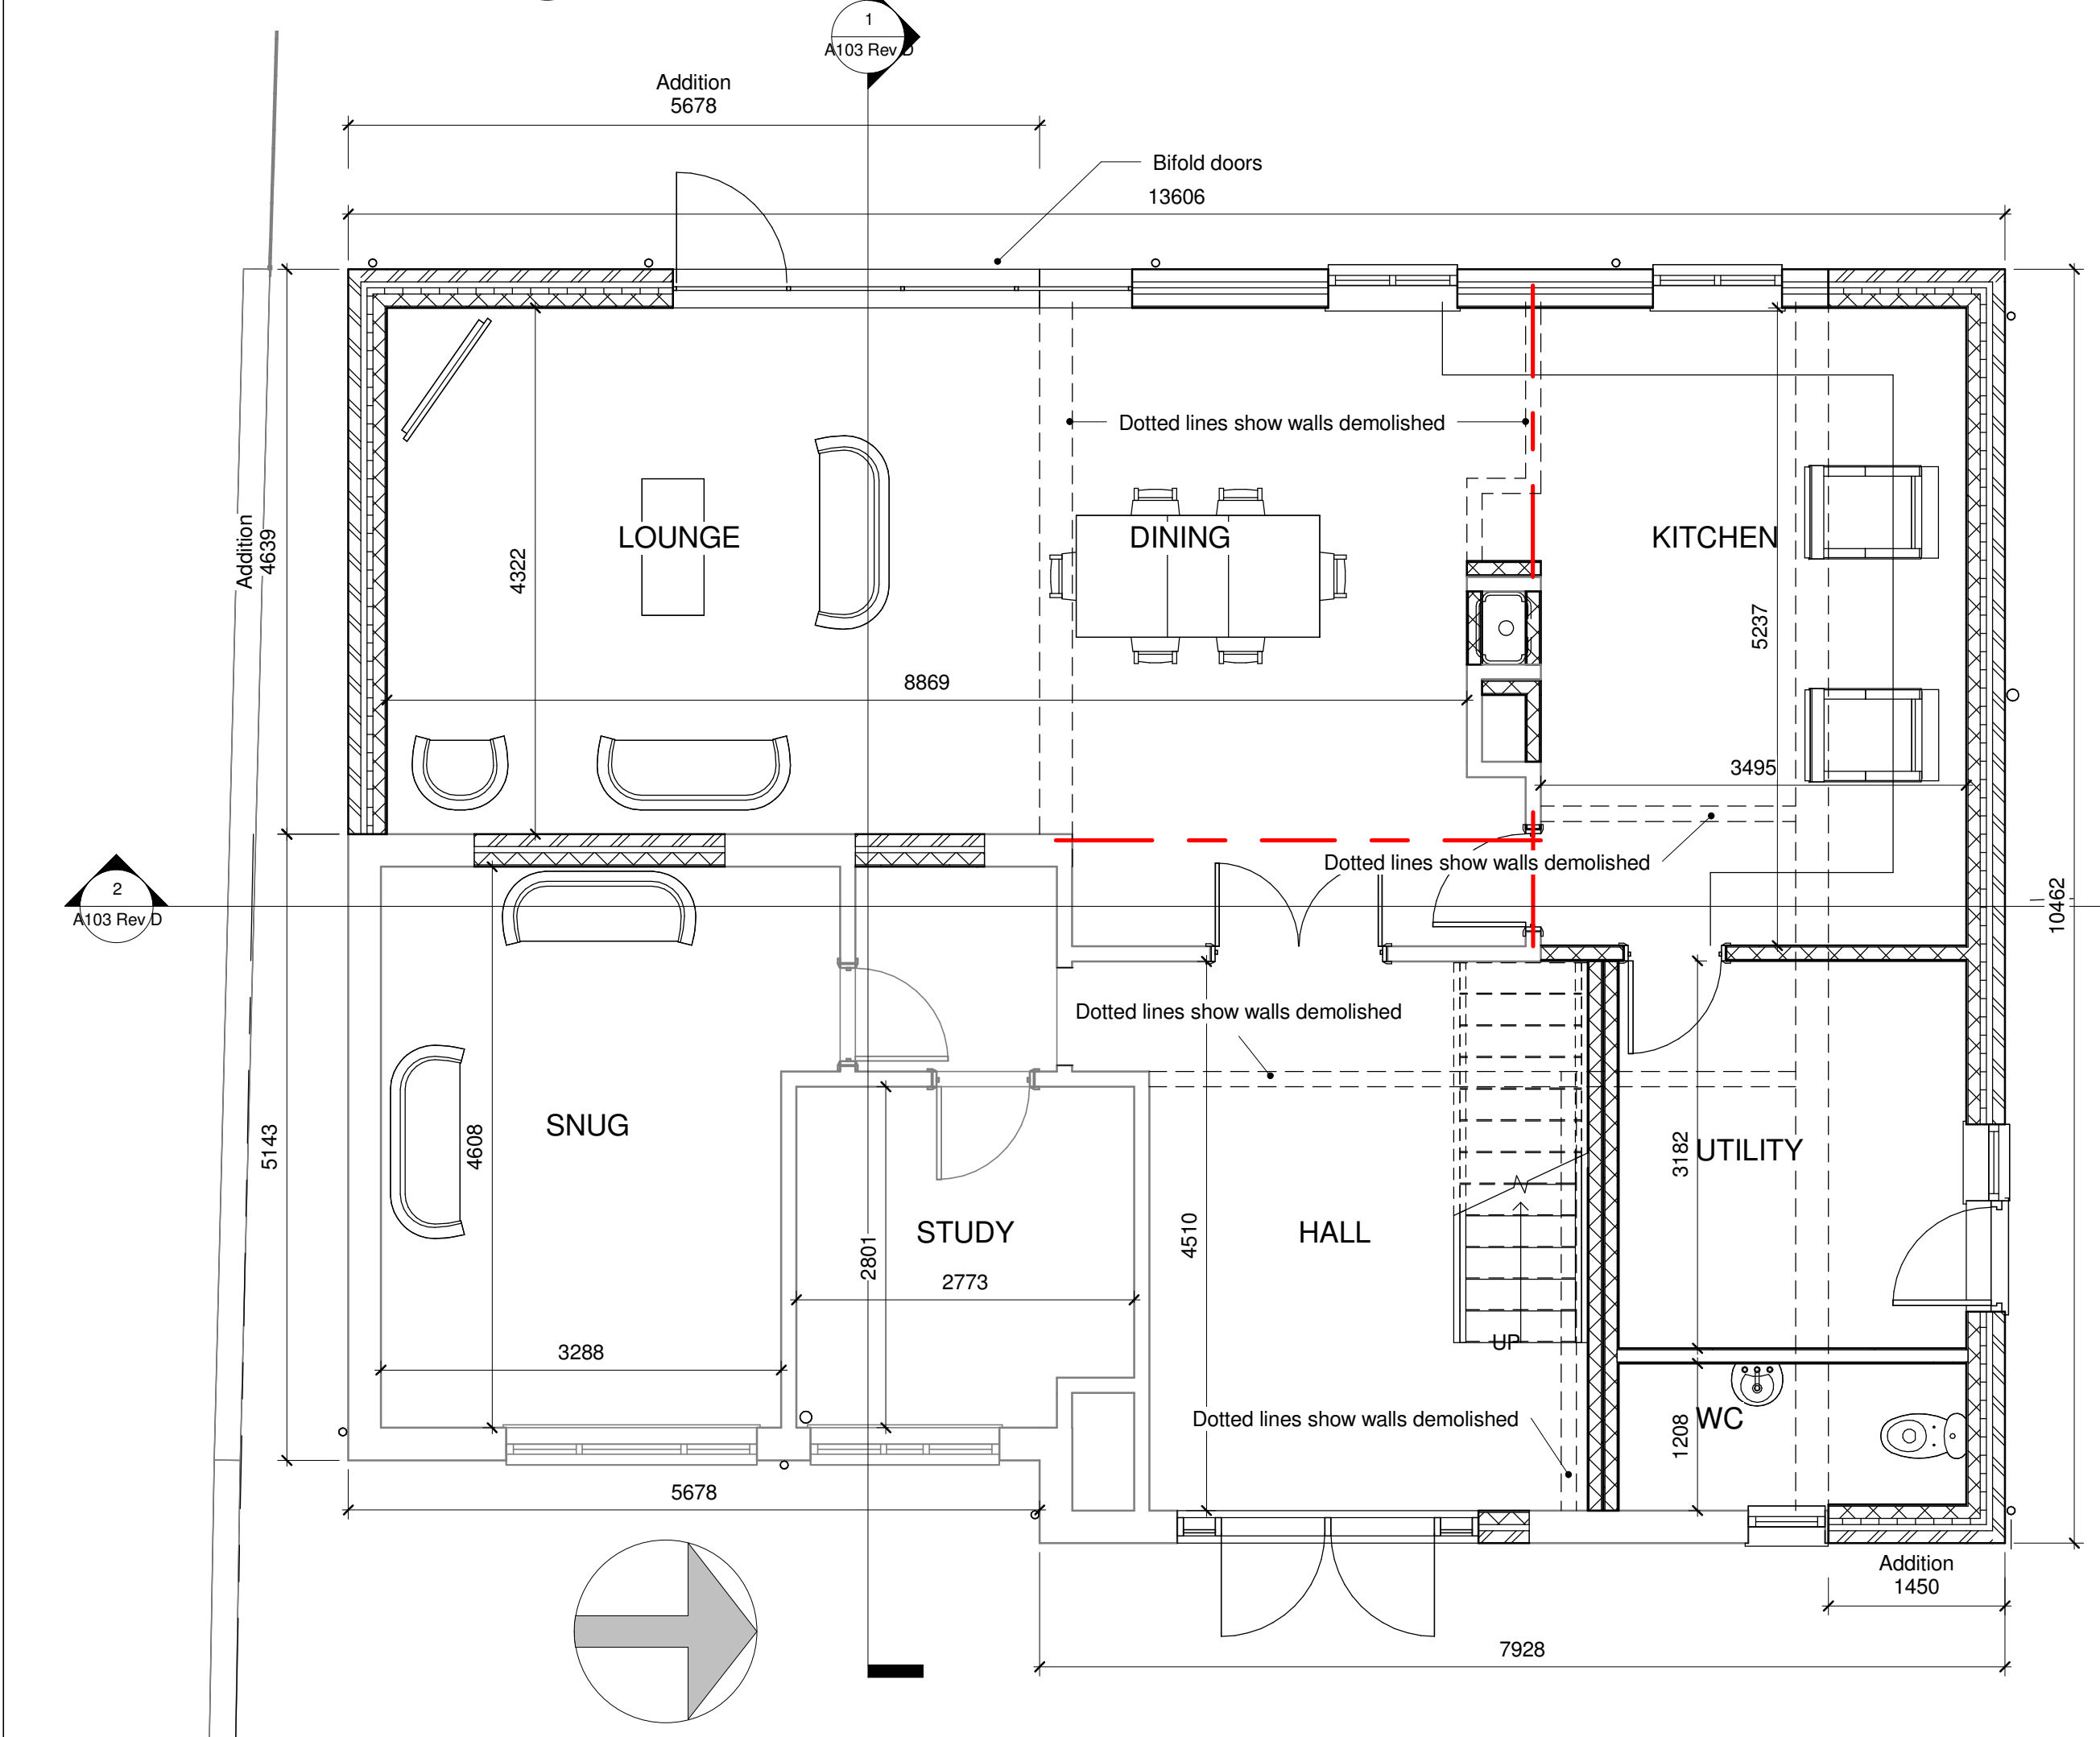

2 FFL Ground Proposed
1 : 50

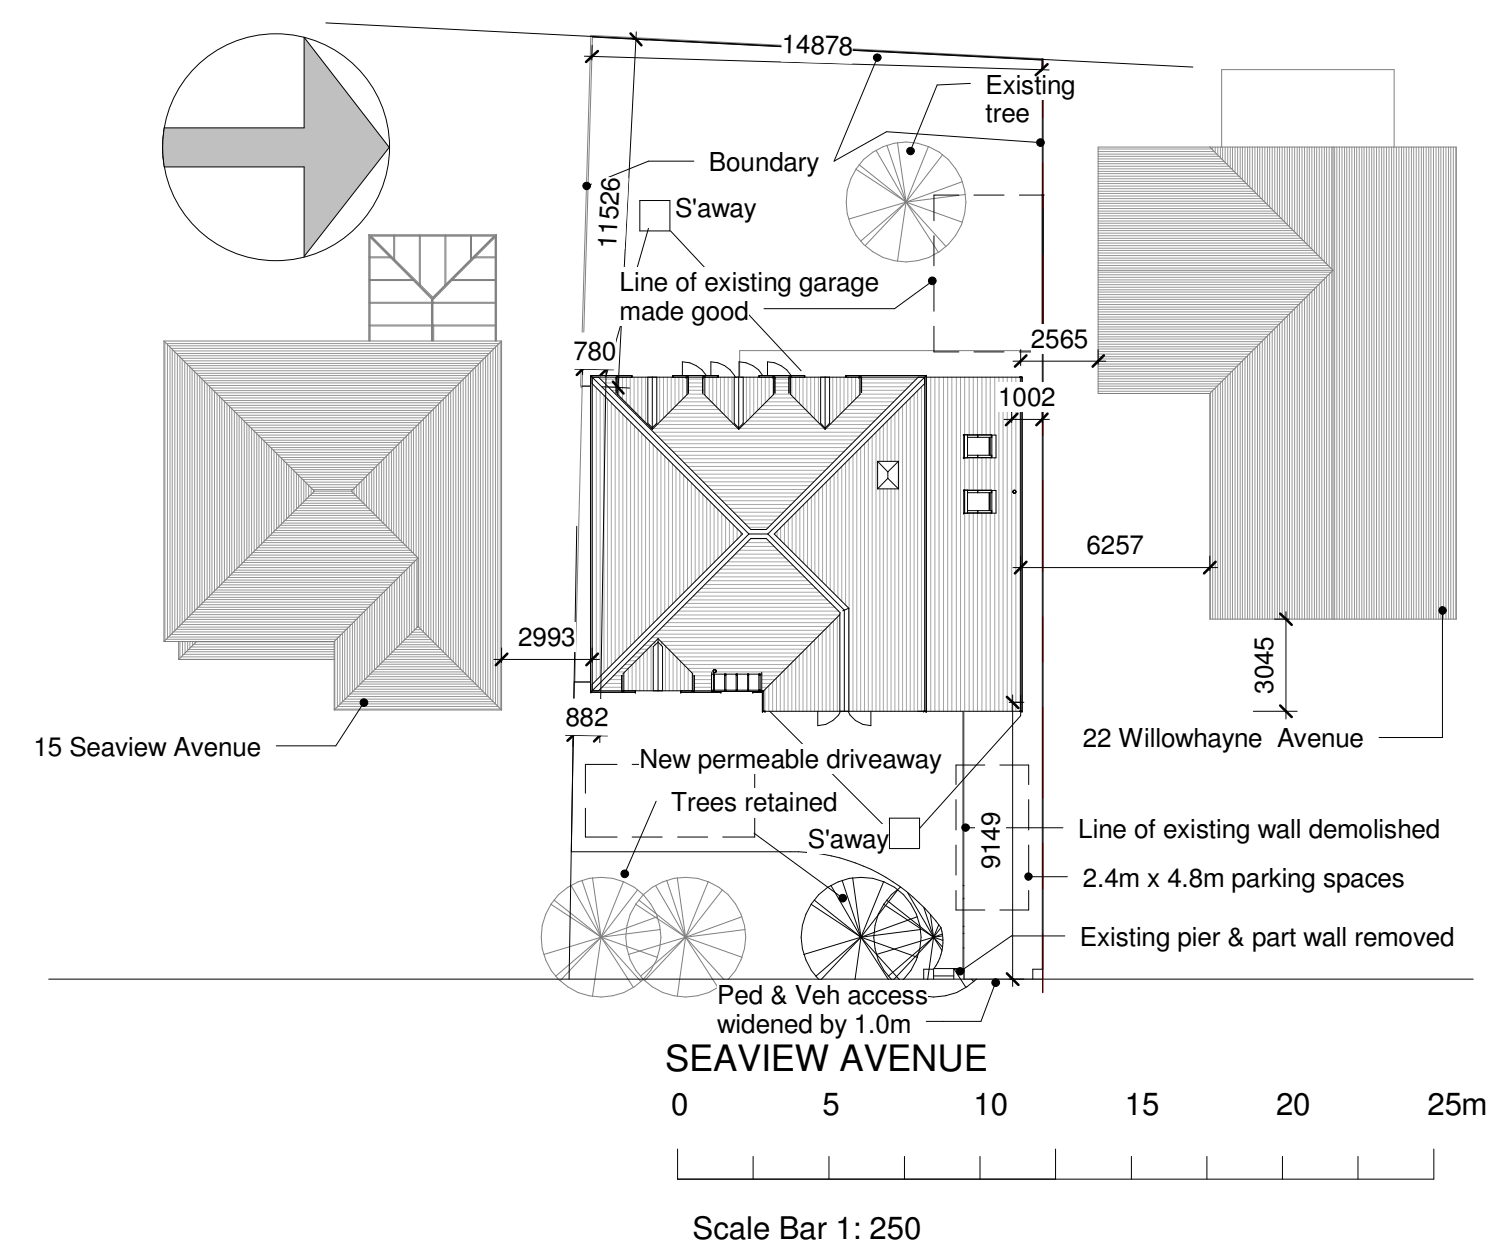

3 Site Plan
1 : 250

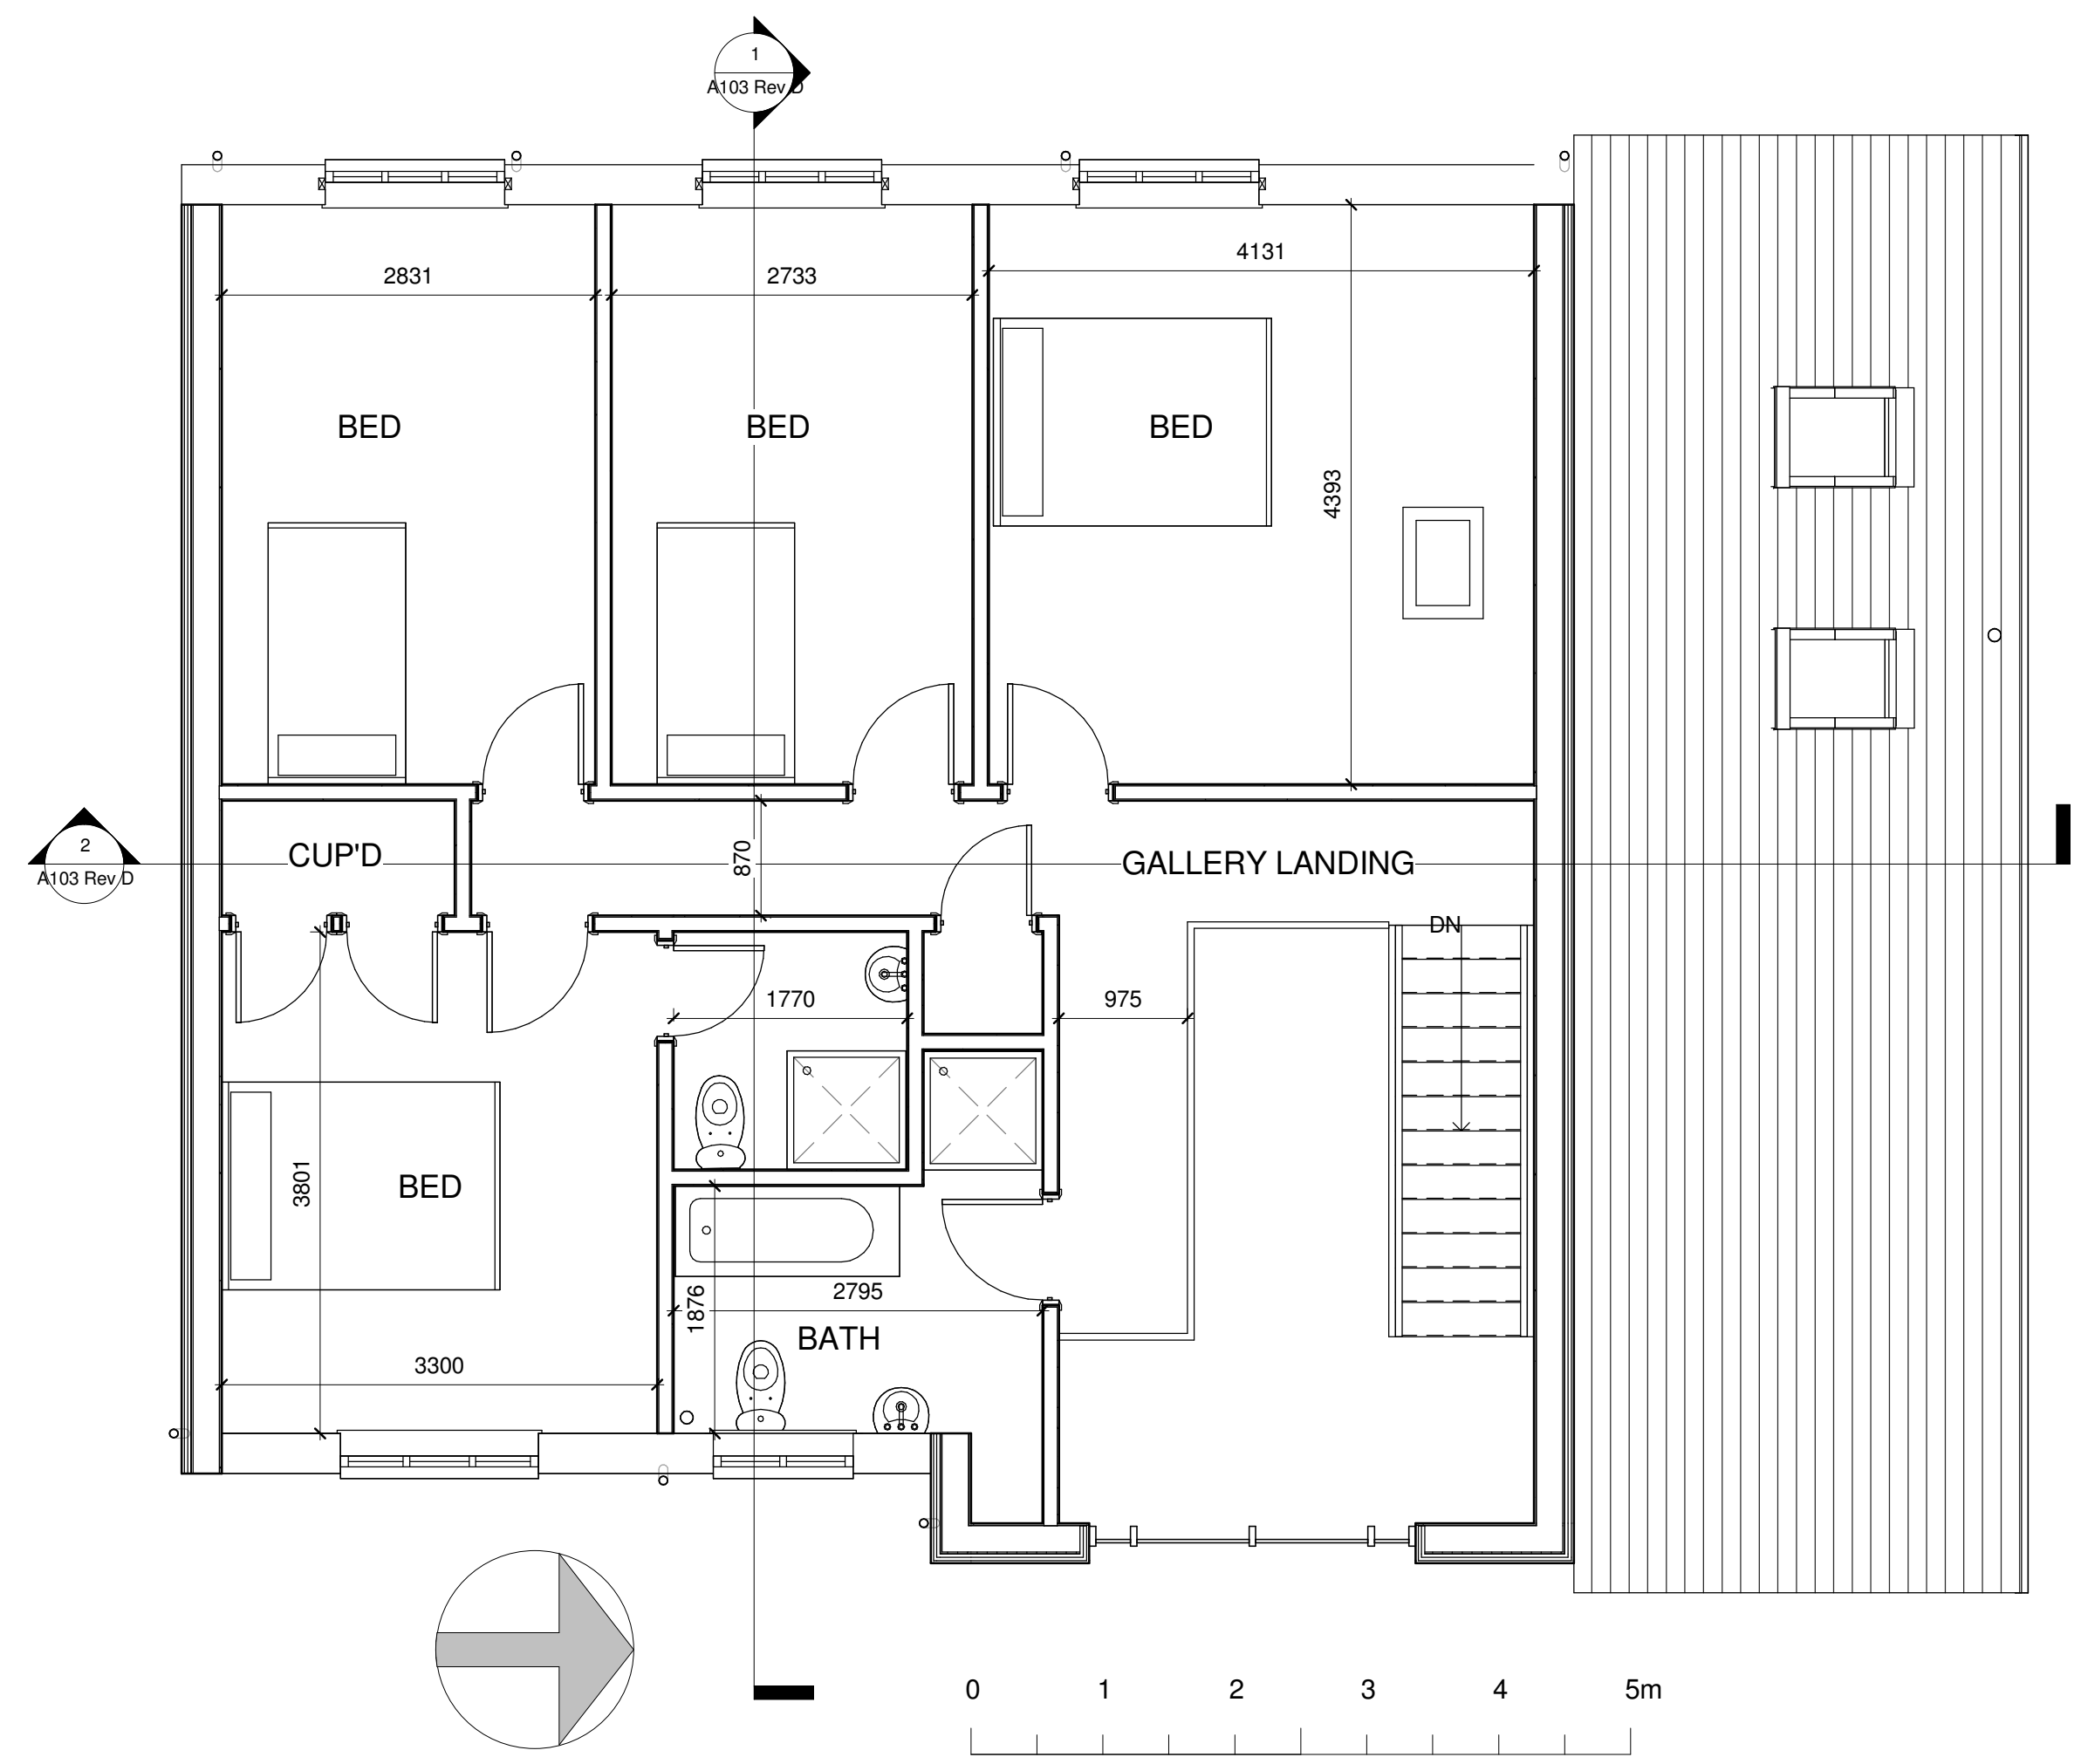

4 1st Floor Proposed
1 : 50

Do not scale, except for Planning purposes. Use figured dimensions only. This drawing is subject to copyright and must not be reproduced without the consent of A. Prior of AP architectural.

Revisions:

Rev A Various amendments	21/06/16
Rev B Various amendments	07/07/16
Rev C Roof configuration changed	19/07/16
Rev D Bifold doors added	23/08/16



Alan Prior MCIAT
Southmead
West Bracklesham Drive
Bracklesham Bay
Chichester
West Sussex
PO20 8PH
01243 672589
www.aparchitectural.com



PROJECT		
Proposed Alterations Rev C		
TITLE		
Floor Plans		
CLIENT		
Mr & Mrs Close, 17 Seaview Avenue, East Preston, West Sussex, BN16 1PP		
DRAWN BY AP	CHECKED BY AP	DATE 11/02/16
SCALE (@ A1) As indicated	PROJECT NUMBER APA/024/CLOSE	
DRAWING NUMBER A101 Rev D	REV	