
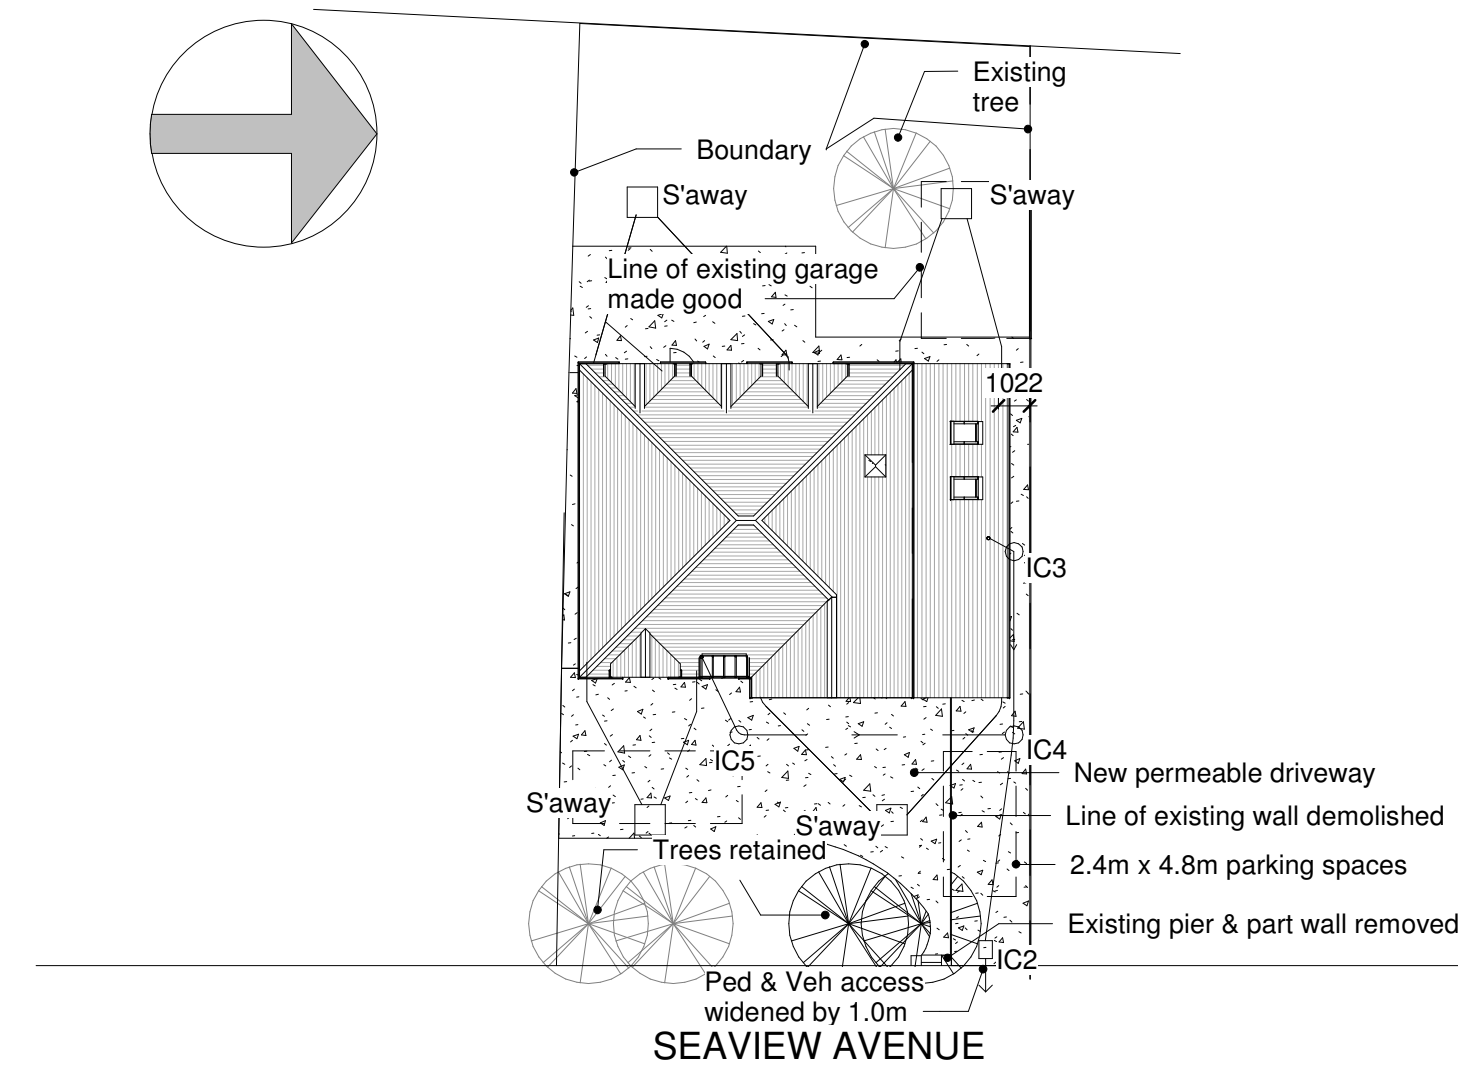
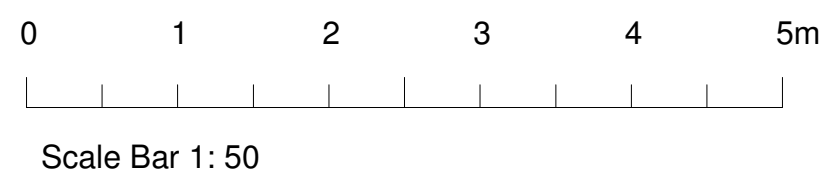


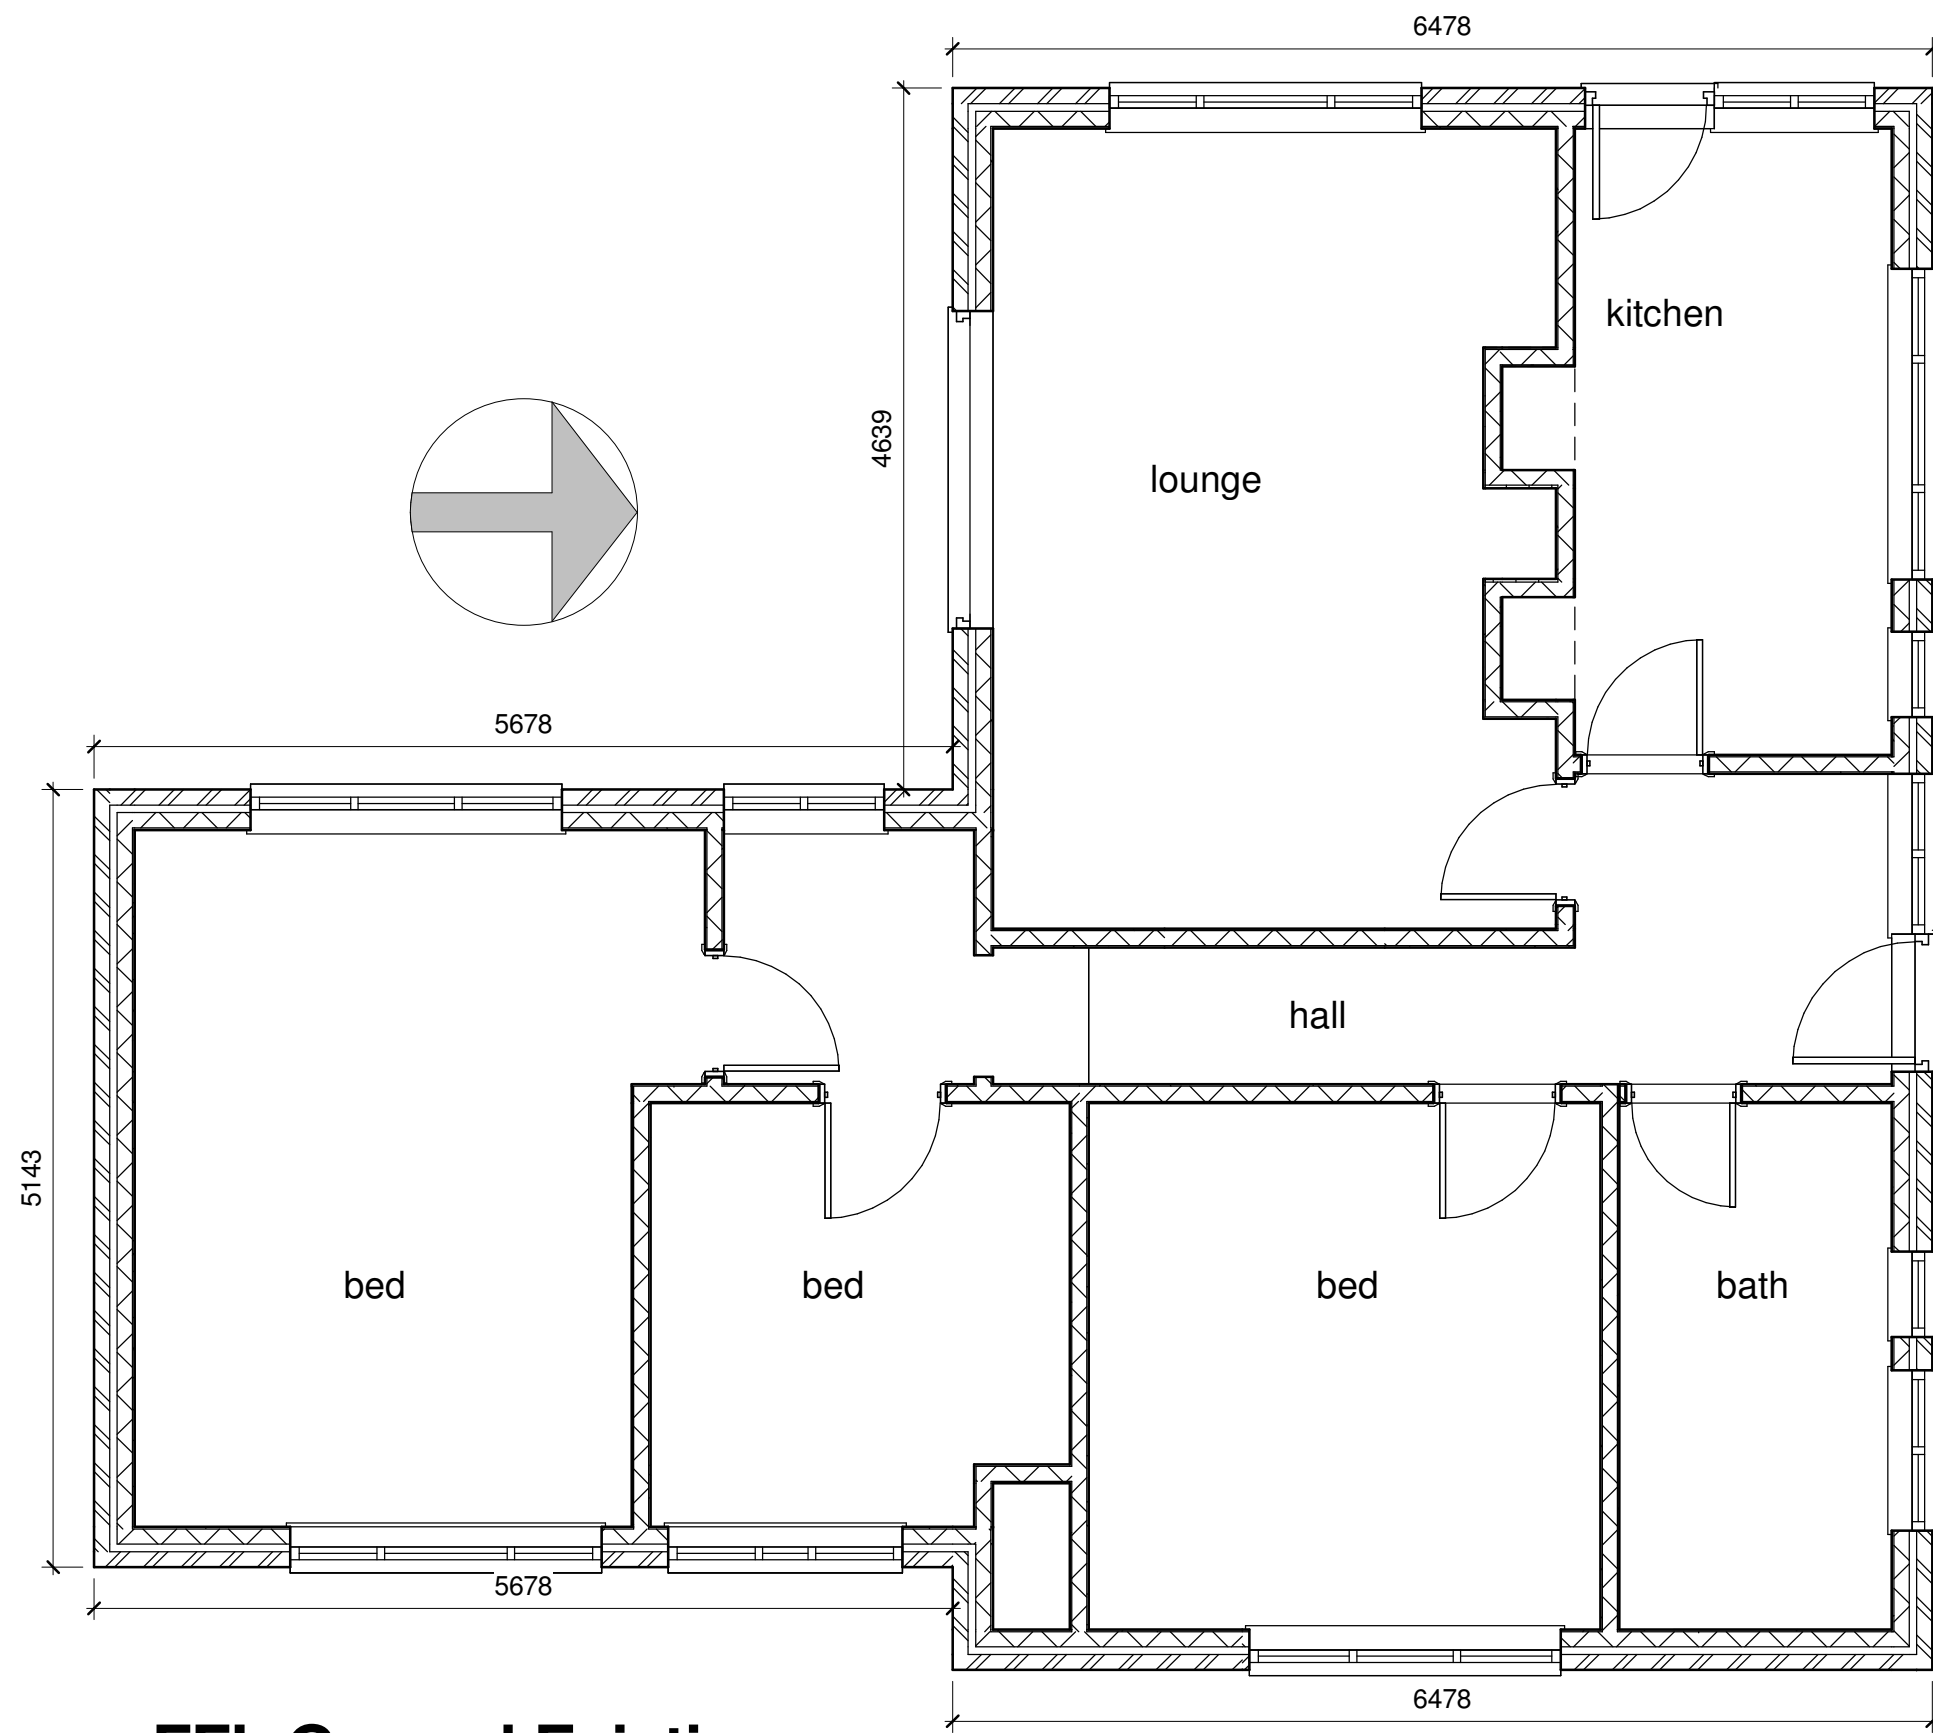

3 Site Plan
1 : 250

PLANNING

Do not scale, except for Planning purposes. Use figured dimensions only. This drawing is subject to copyright and must not be reproduced without the consent of A. Prior of AP architectural.

Revisions:

Rev A Various amendments	21/06/16
Rev B Various amendments	07/07/16
Rev C Roof configuration changed	19/07/16
Rev D Bifold doors added	23/08/16
Rev E Roof covering changed	24/06/17
Rev F Roof covering changed	25/06/17
Rev G Various amendments	13/11/17
Rev H Glazed entrance omitted	02/01/18

AP architectural
Design & Management

Alan Prior MCIAT
Southmead
West Bracklesham Drive
Bracklesham Bay
Chichester
West Sussex
PO20 8PH
01243 672589
www.aparchitectural.com



PROJECT

Proposed Alterations

TITLE


Floor Plans

CLIENT


Mr & Mrs Close, 17
Seaview Avenue,
East Preston, West
Sussex, BN16 1PP

DRAWN BY AP	CHECKED BY AP	DATE 11/02/16
SCALE (@ A1) As indicated	PROJECT NUMBER APA/024/CLOSE	
DRAWING NUMBER A101 Rev H	REV	

1 FFL Ground Existing
1 : 50

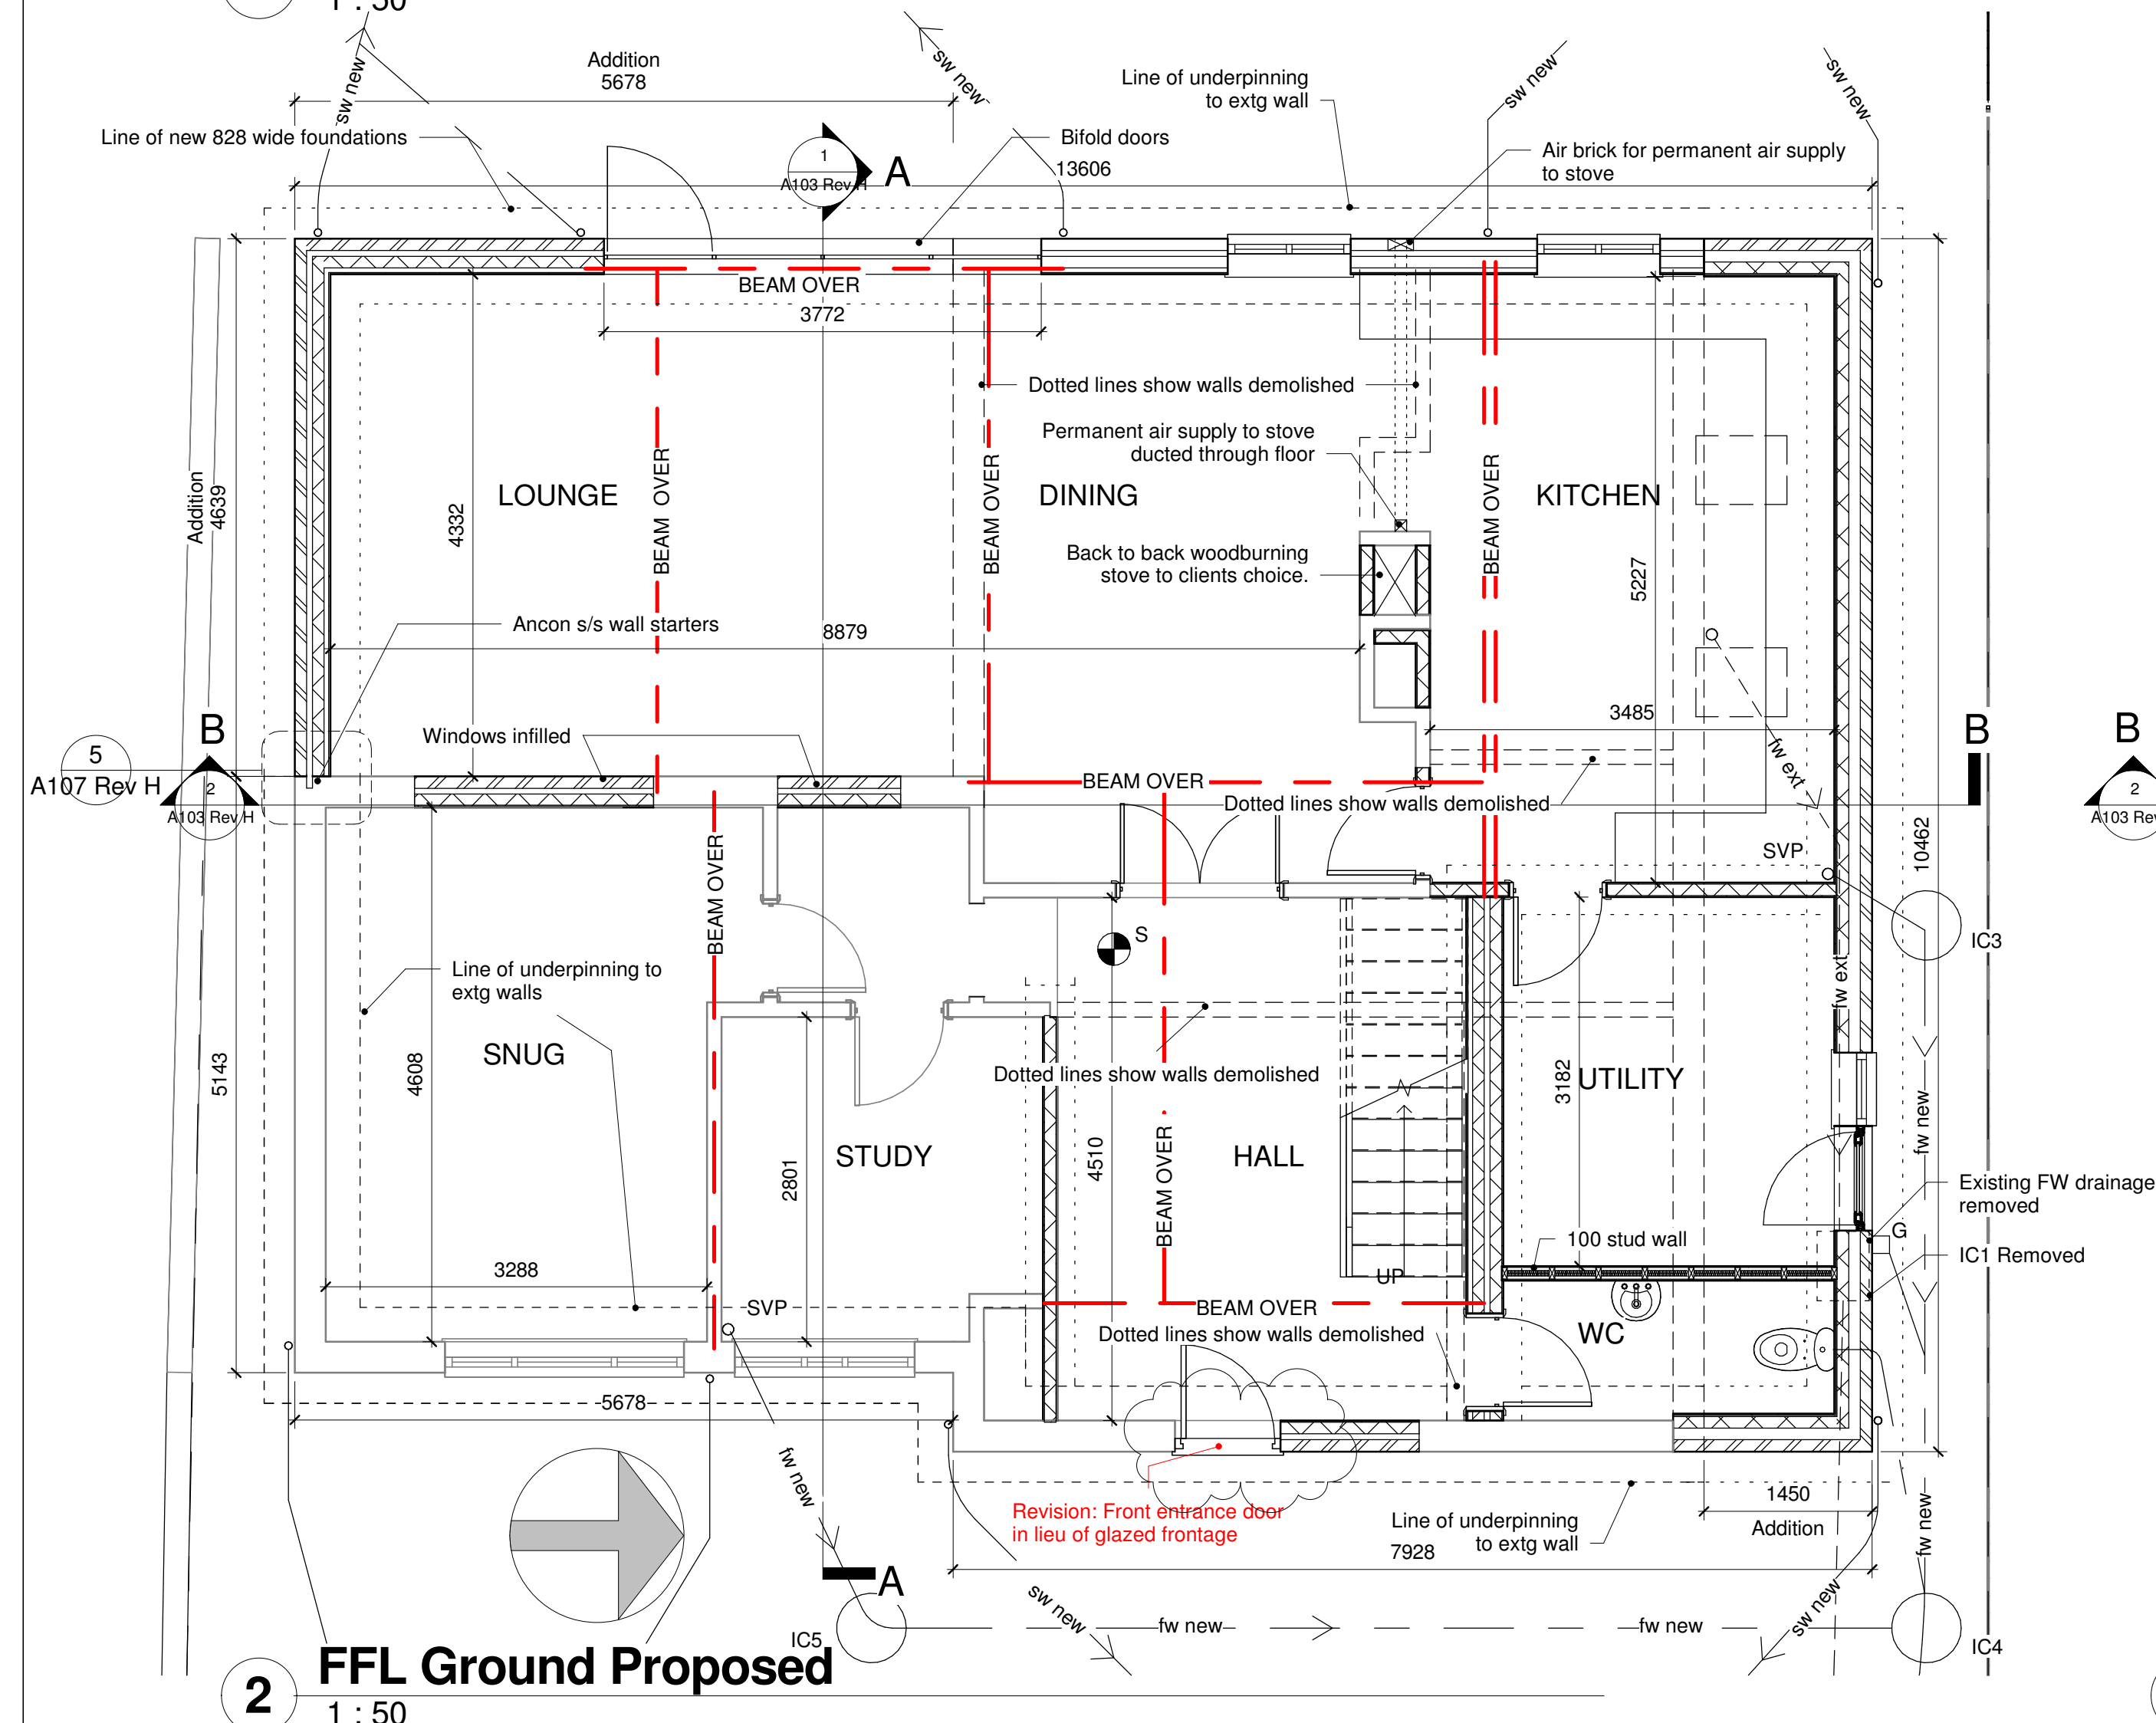

2 FFL Ground Proposed
1 : 50

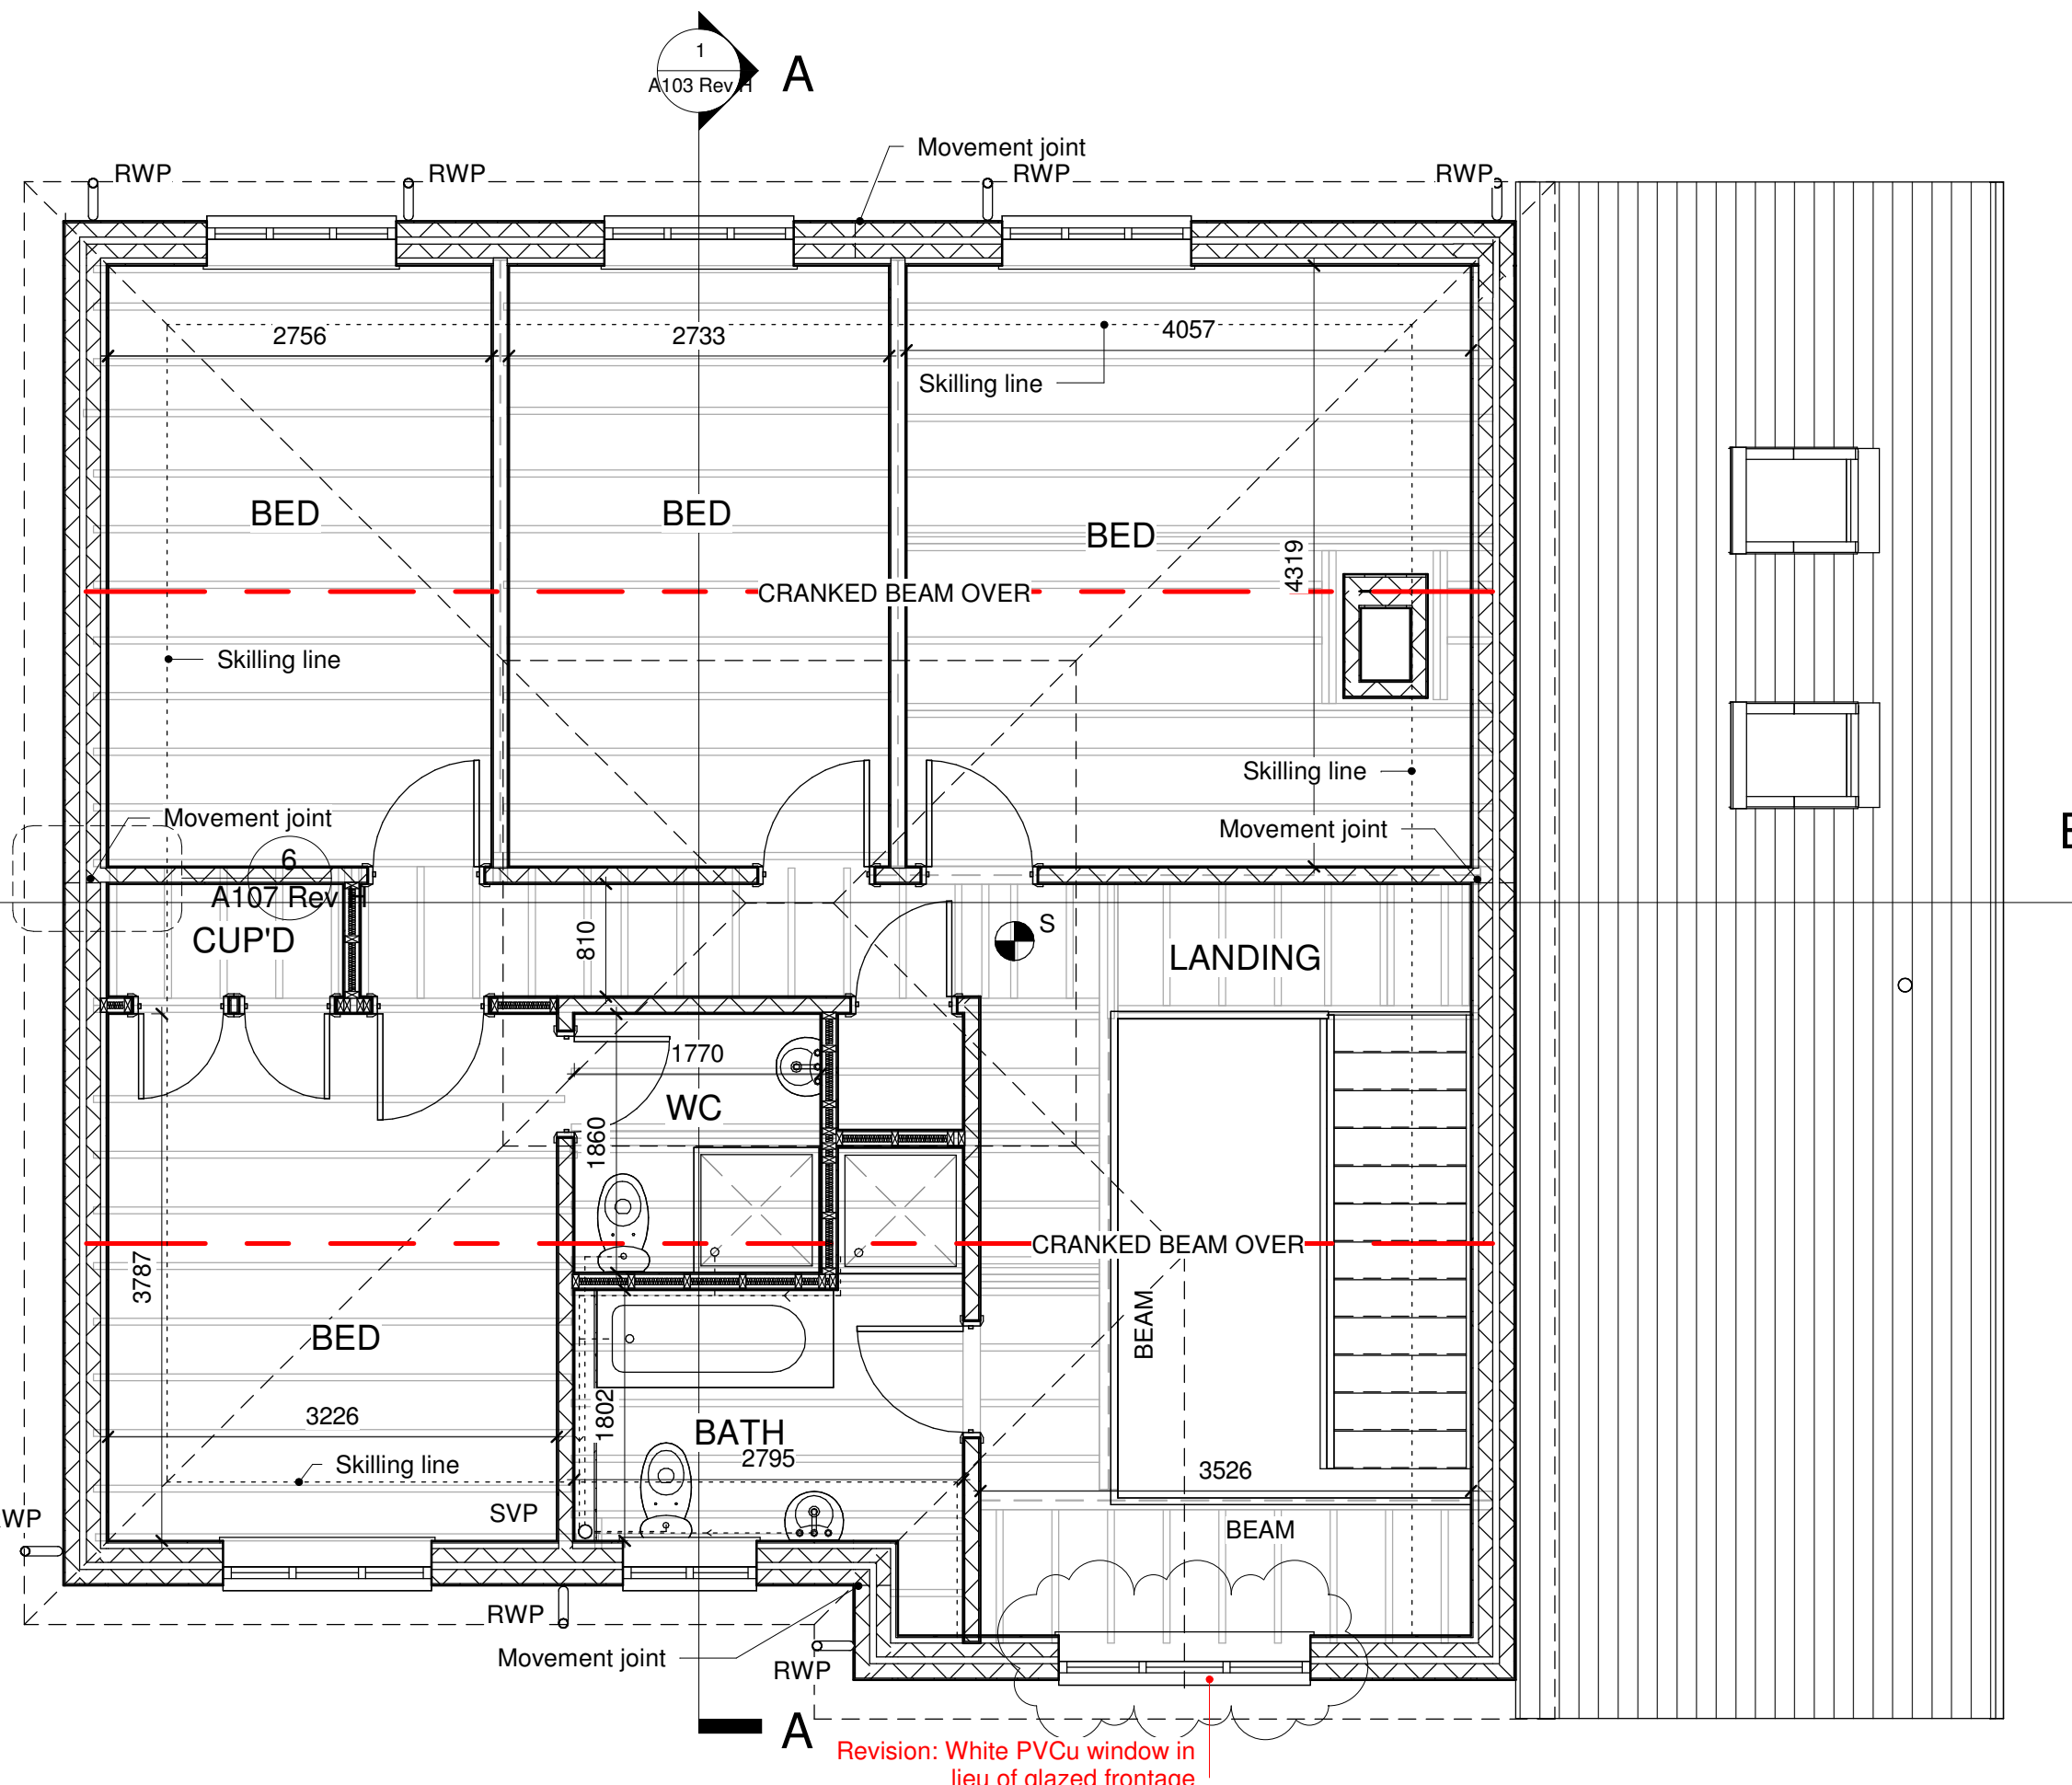

4 New First Floor Proposed
1 : 50