




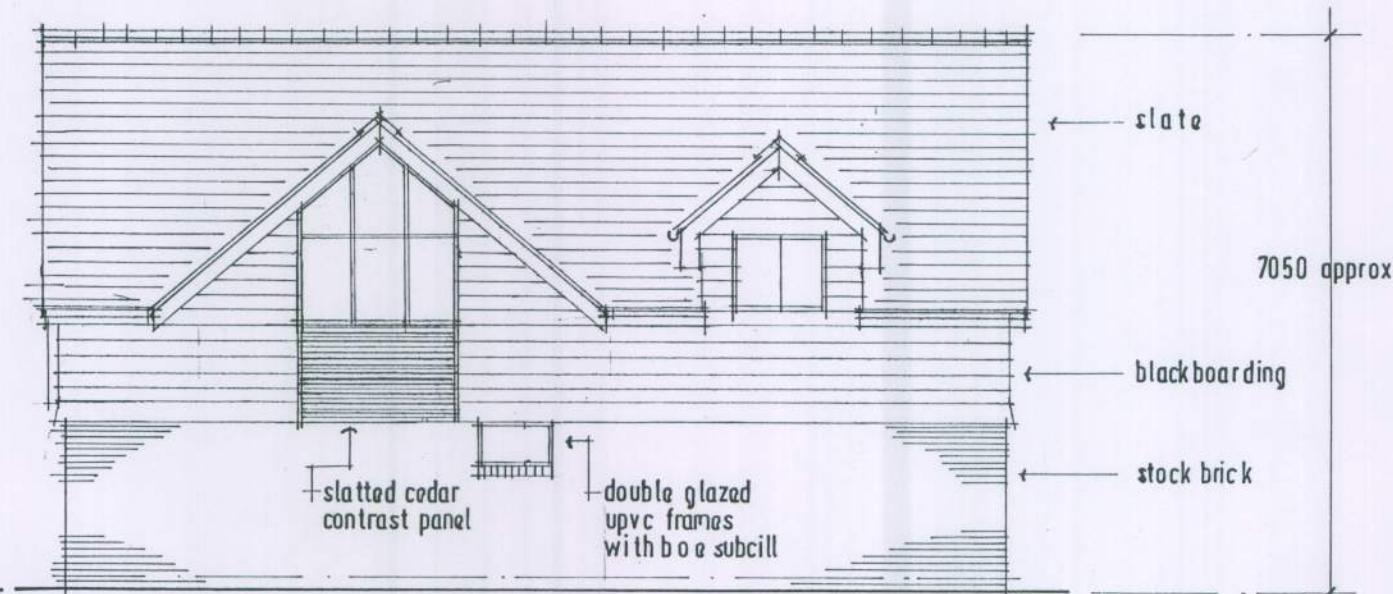


EAST [sea road frontage] 1/100

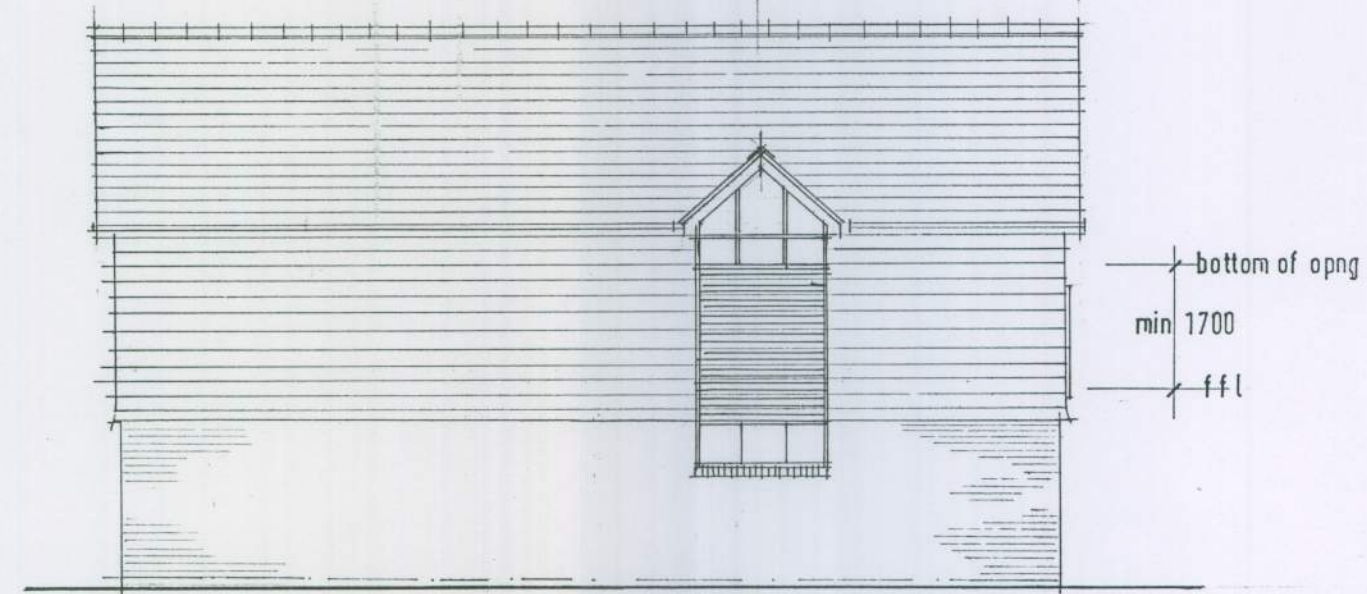


WEST 1/100

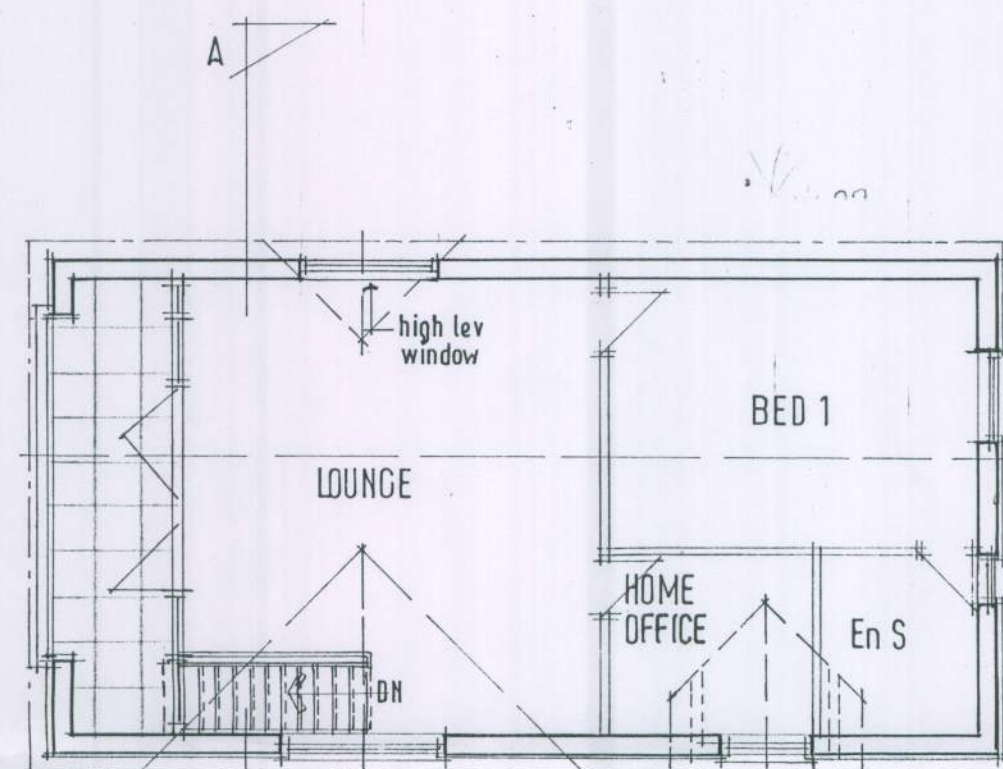


FIRST 1/100

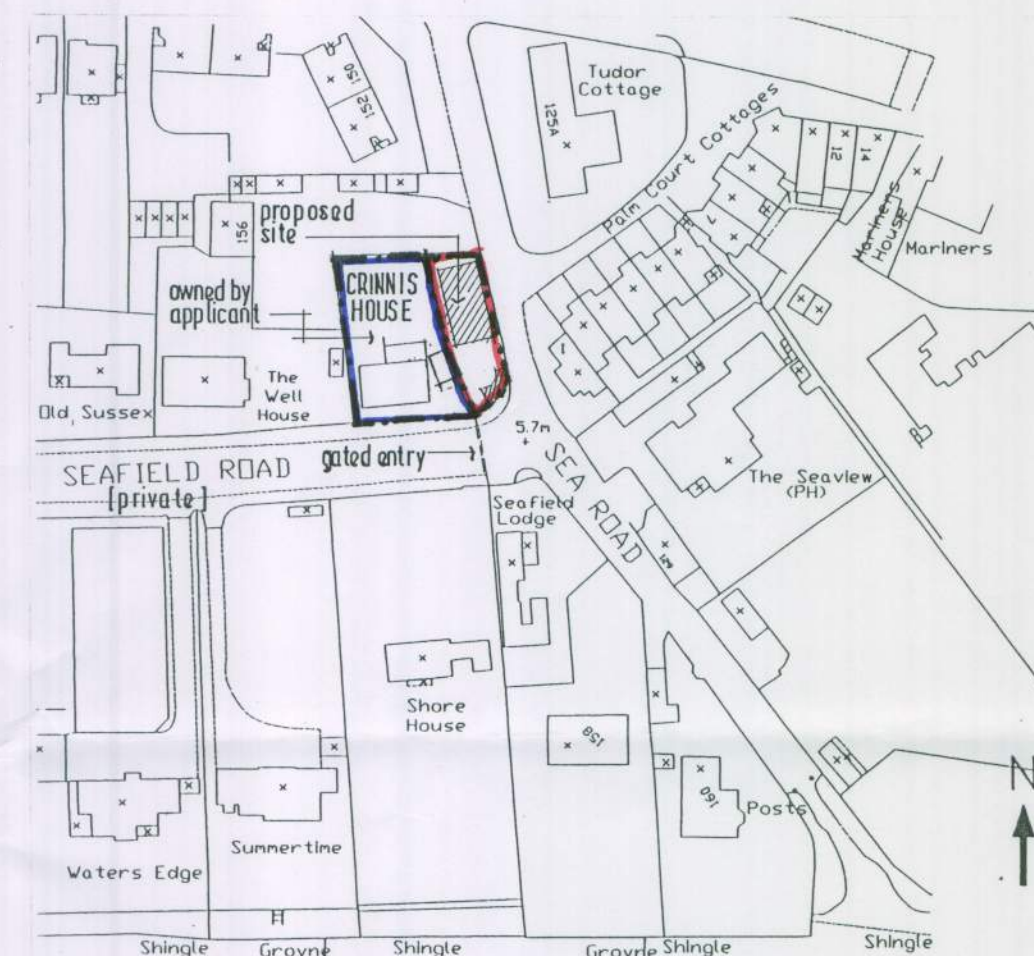


LOCATION 1/1250

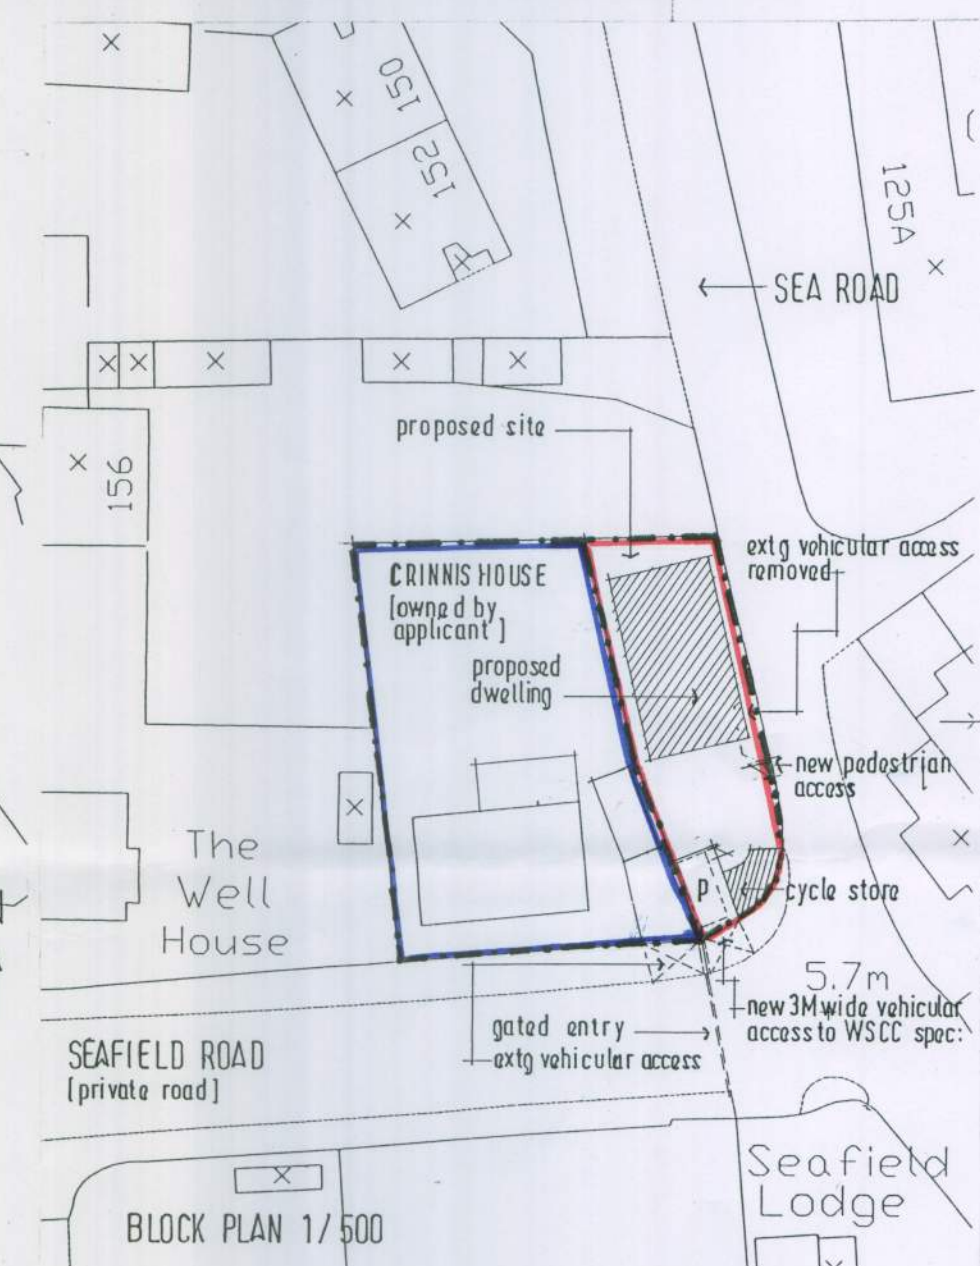


BLOCK PLAN 1/500

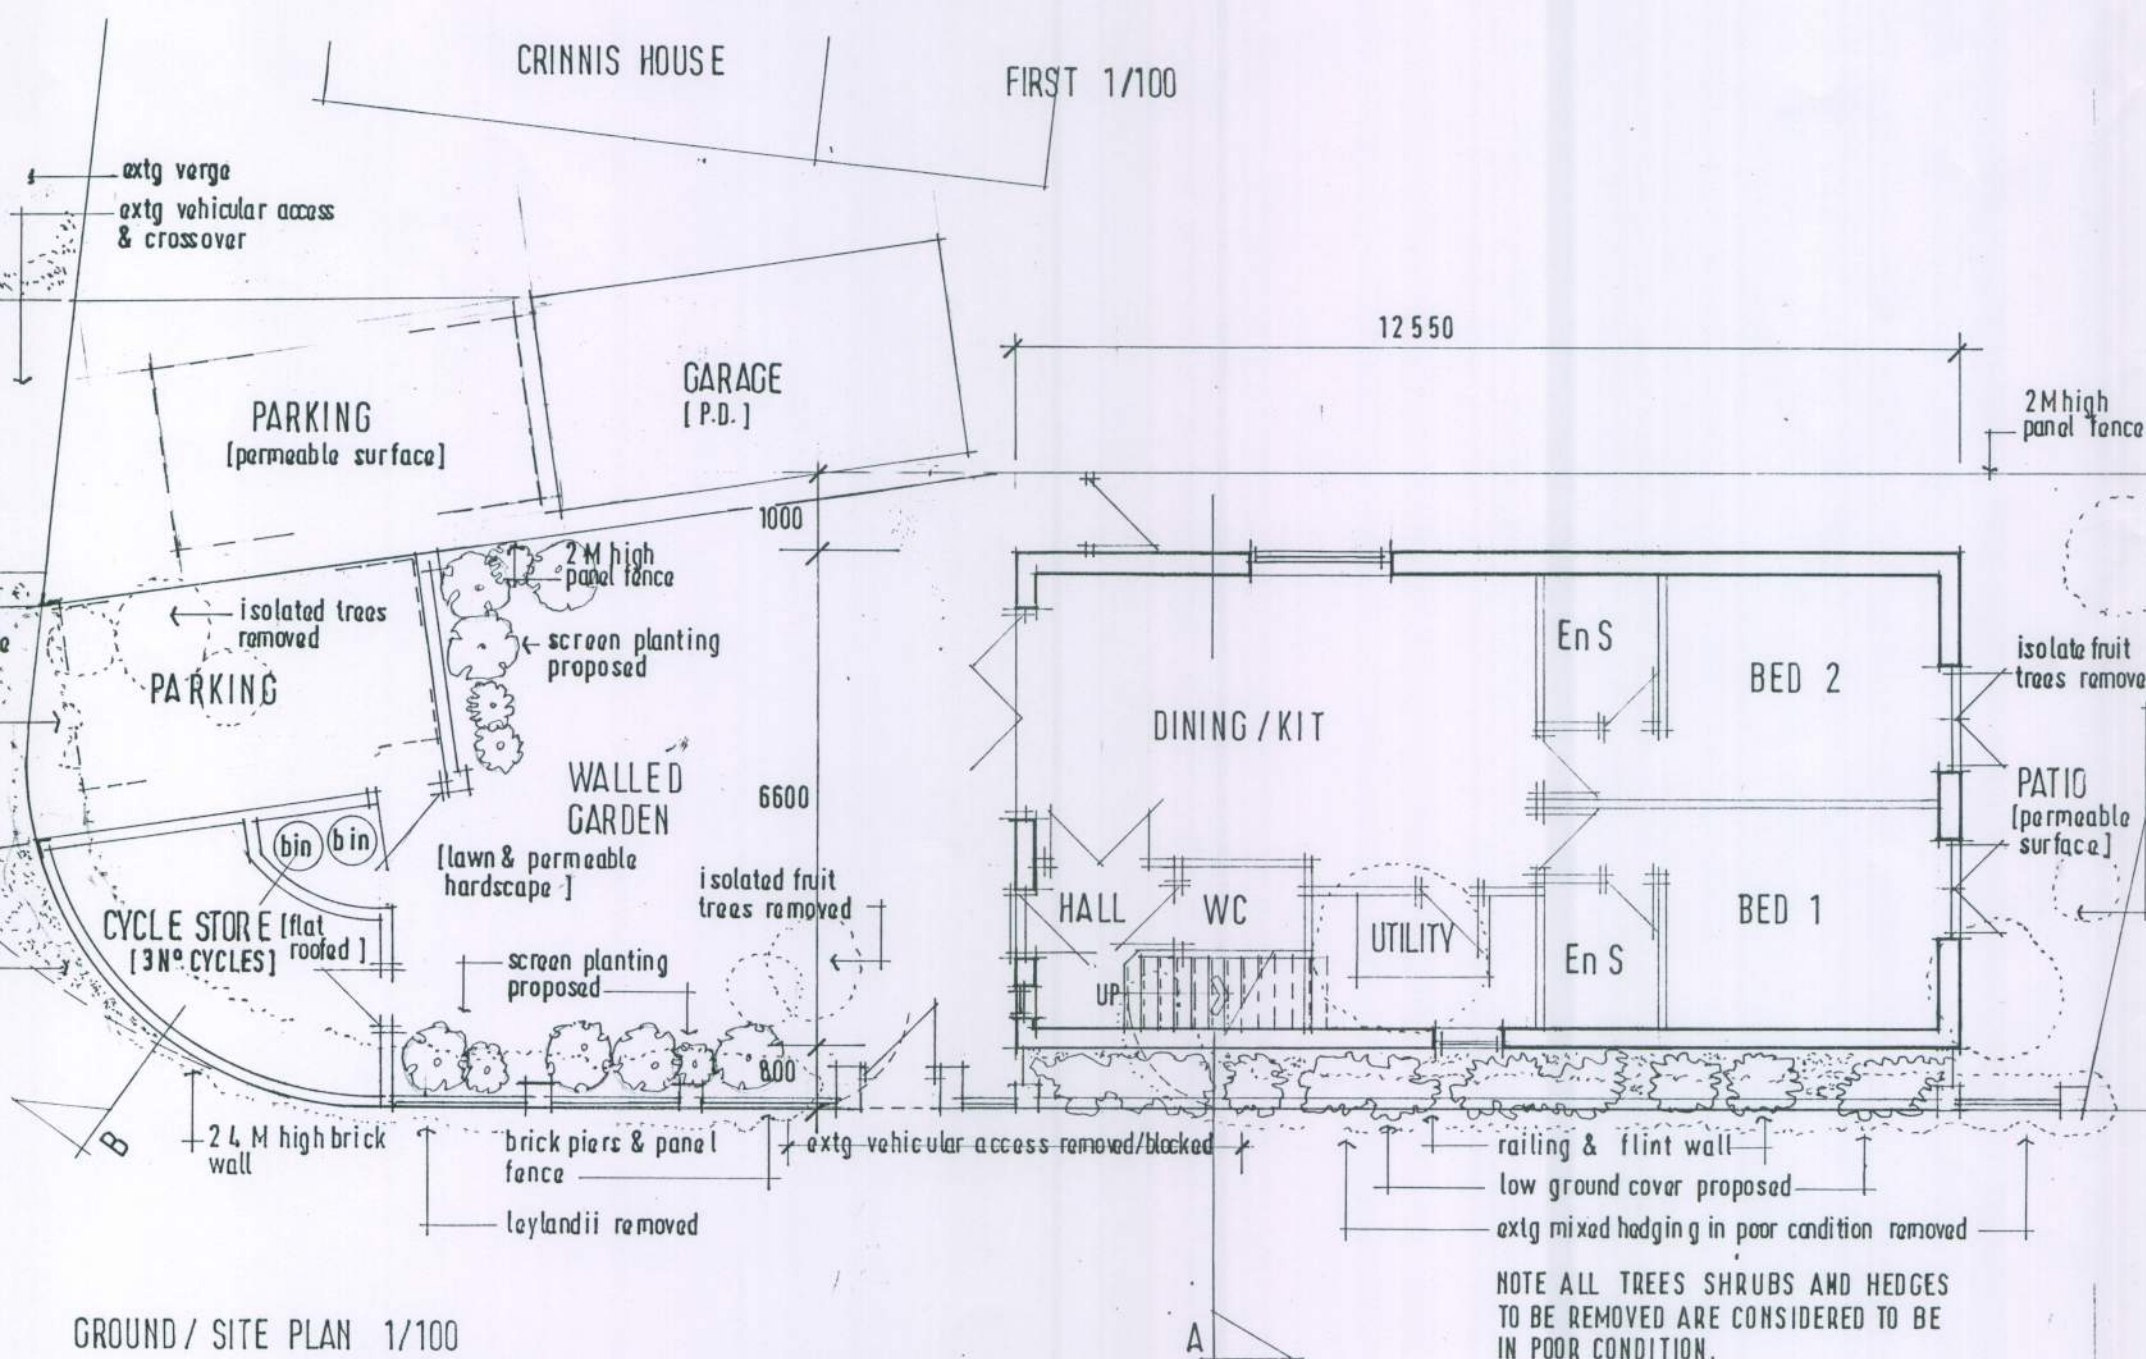

GROUND / SITE PLAN 1/100

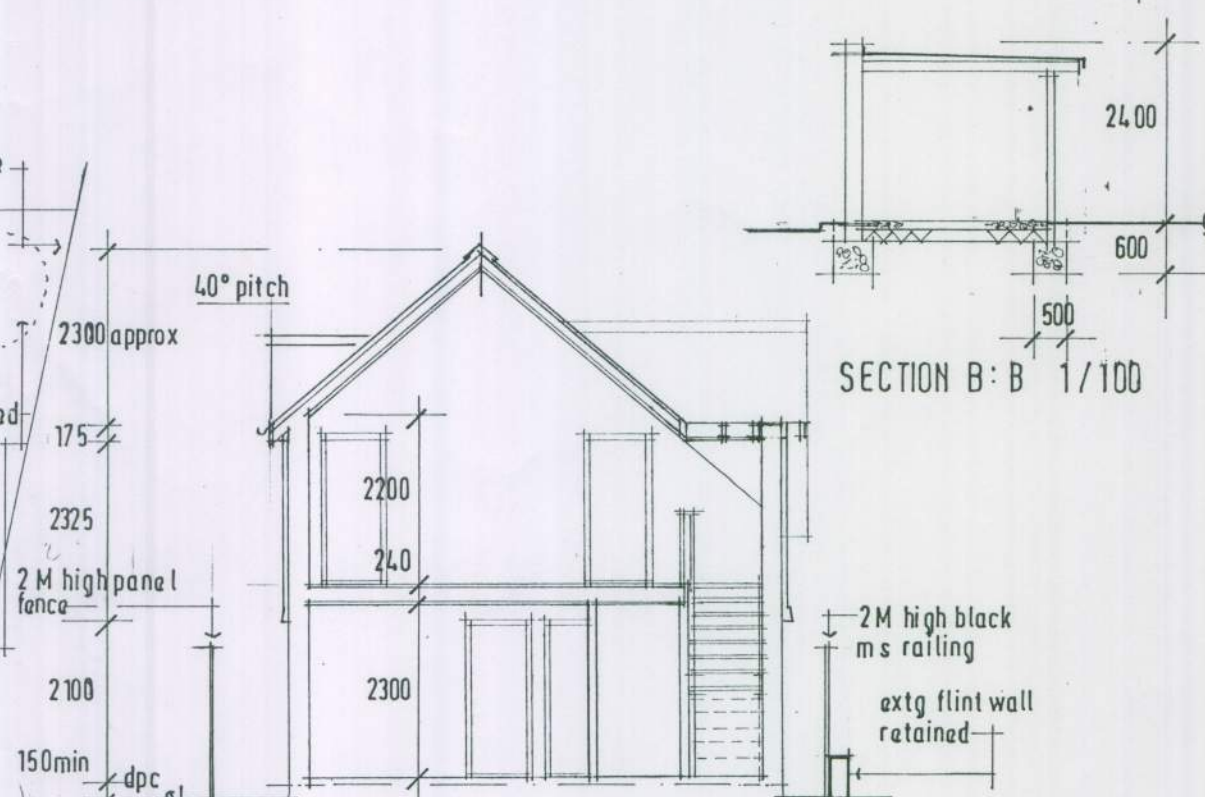

SECTION B: B 1/100

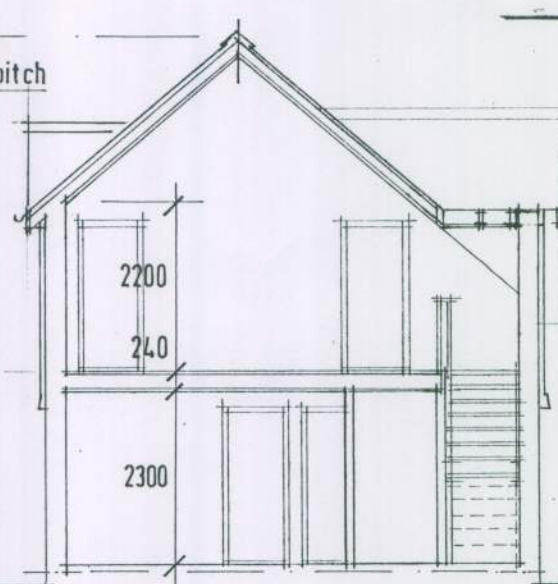

SECTION A : A 1/100

TREVOR E. UNSTED LTD

J.B.S. HOUSE • 59-61 SEA LANE • RUSTINGTON • WEST SUSSEX • BN16 2RQ Tel: 01903 859090

Client: MR: C. DENCH.

Project: PROPOSED DEVELOPMENT EAST OF
CRINNIS HOUSE; SEAFIELD ROAD;
EAST PRESTON; W/SUSSEX; BN16 1NA.

Drawing:

Scale: AS SHOWN

Drawing No.:	
--------------	--

Date: JULY 2011

11 / 3834 / 1

Drawn: t u

Revisions:

Copyright. 

The contractor must check all dimensions and levels on site and no dimensions are to be scaled from drawings.

It is the contractor's responsibility to ensure compliance with all statutory authority requirements, carry out works with total regard to existing and retained structure. Works and materials to latest CP/BS.

Drawing to be read in strict accordance with engineer's information where applicable.

All structural timber C16 unless otherwise noted. All structural and external timber pressure impregnated with preservative, cut ends site swabbed with Cuprinol or similar treatment.

Local authority to witness satisfactory test on all new and affected foul/storm drainage.