


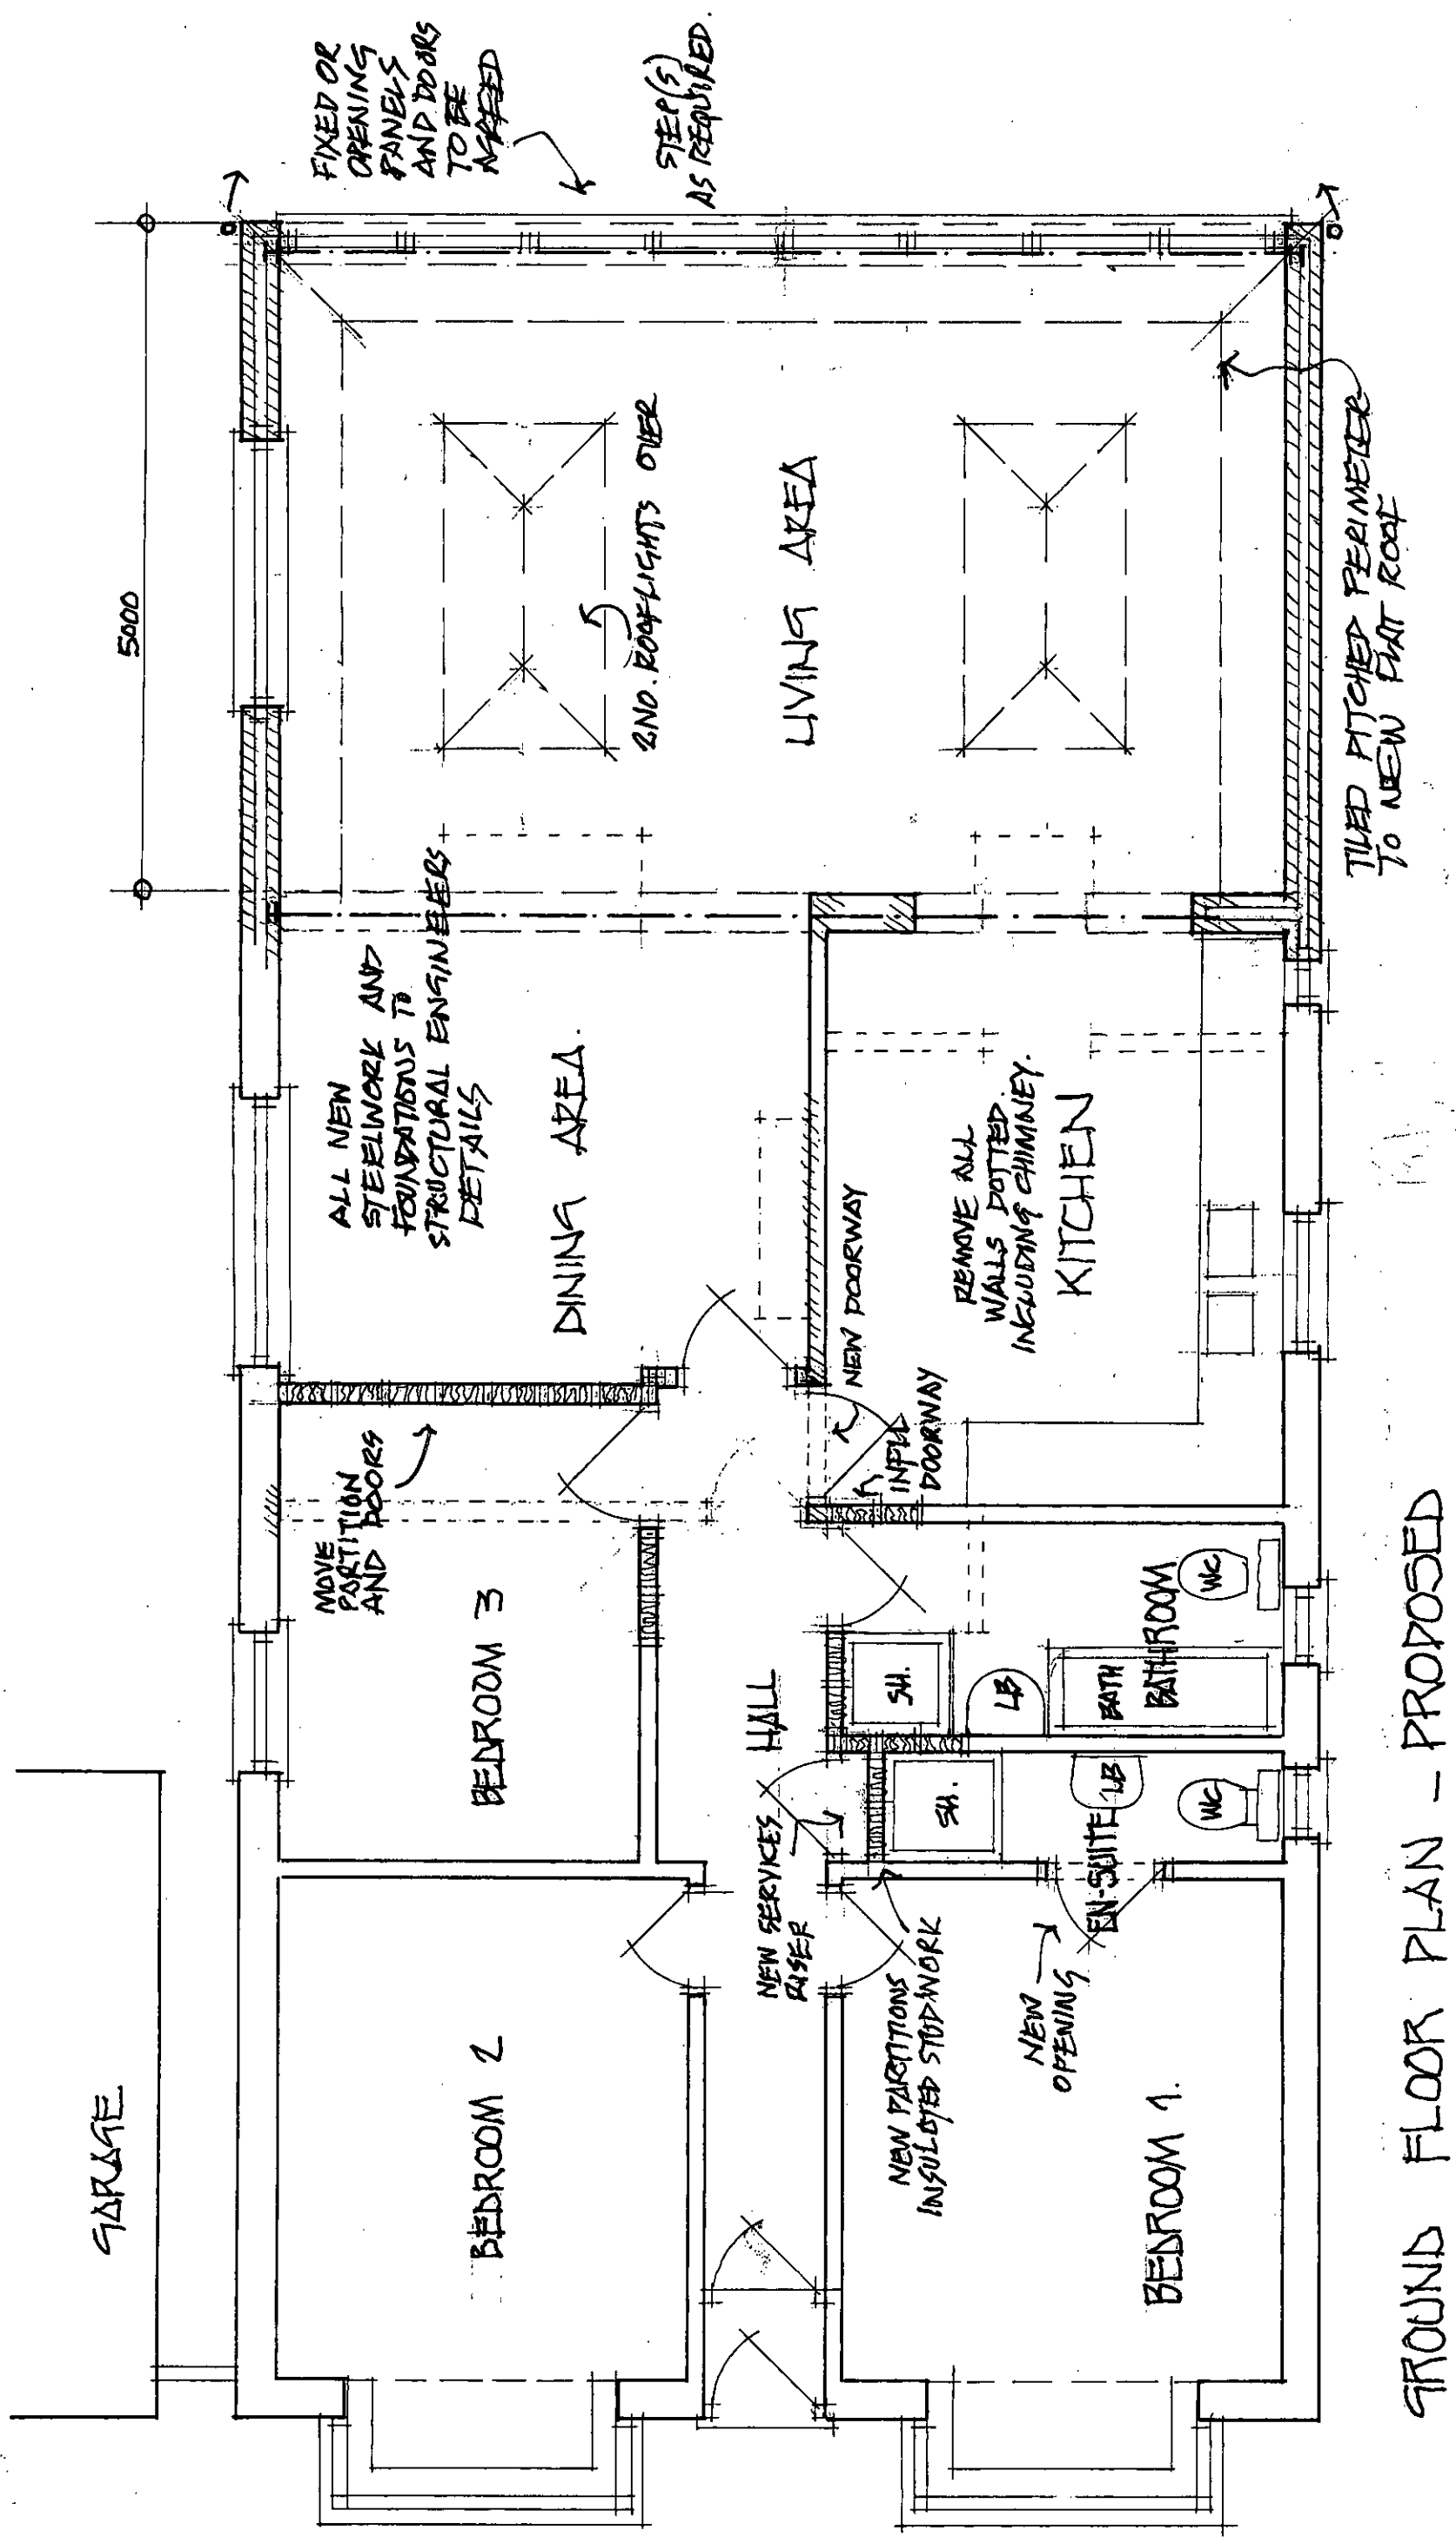

GROUND FLOOR PLAN - PROPOSED

PROPOSED ALTERATIONS + EXTENSION

43 WORTHING ROAD . EAST PRESTON . SUSSEX . BN16 1DE

SCALE / 1:50 @ A3

DATE / 15.08.2014

DWG NO / 020814/TP.02