



CDM 2015 Health & Safety Information

This information relates only to 'Significant Hazards' identified on this drawing and is to be read in conjunction with the Designer's Risk Assessment Register.

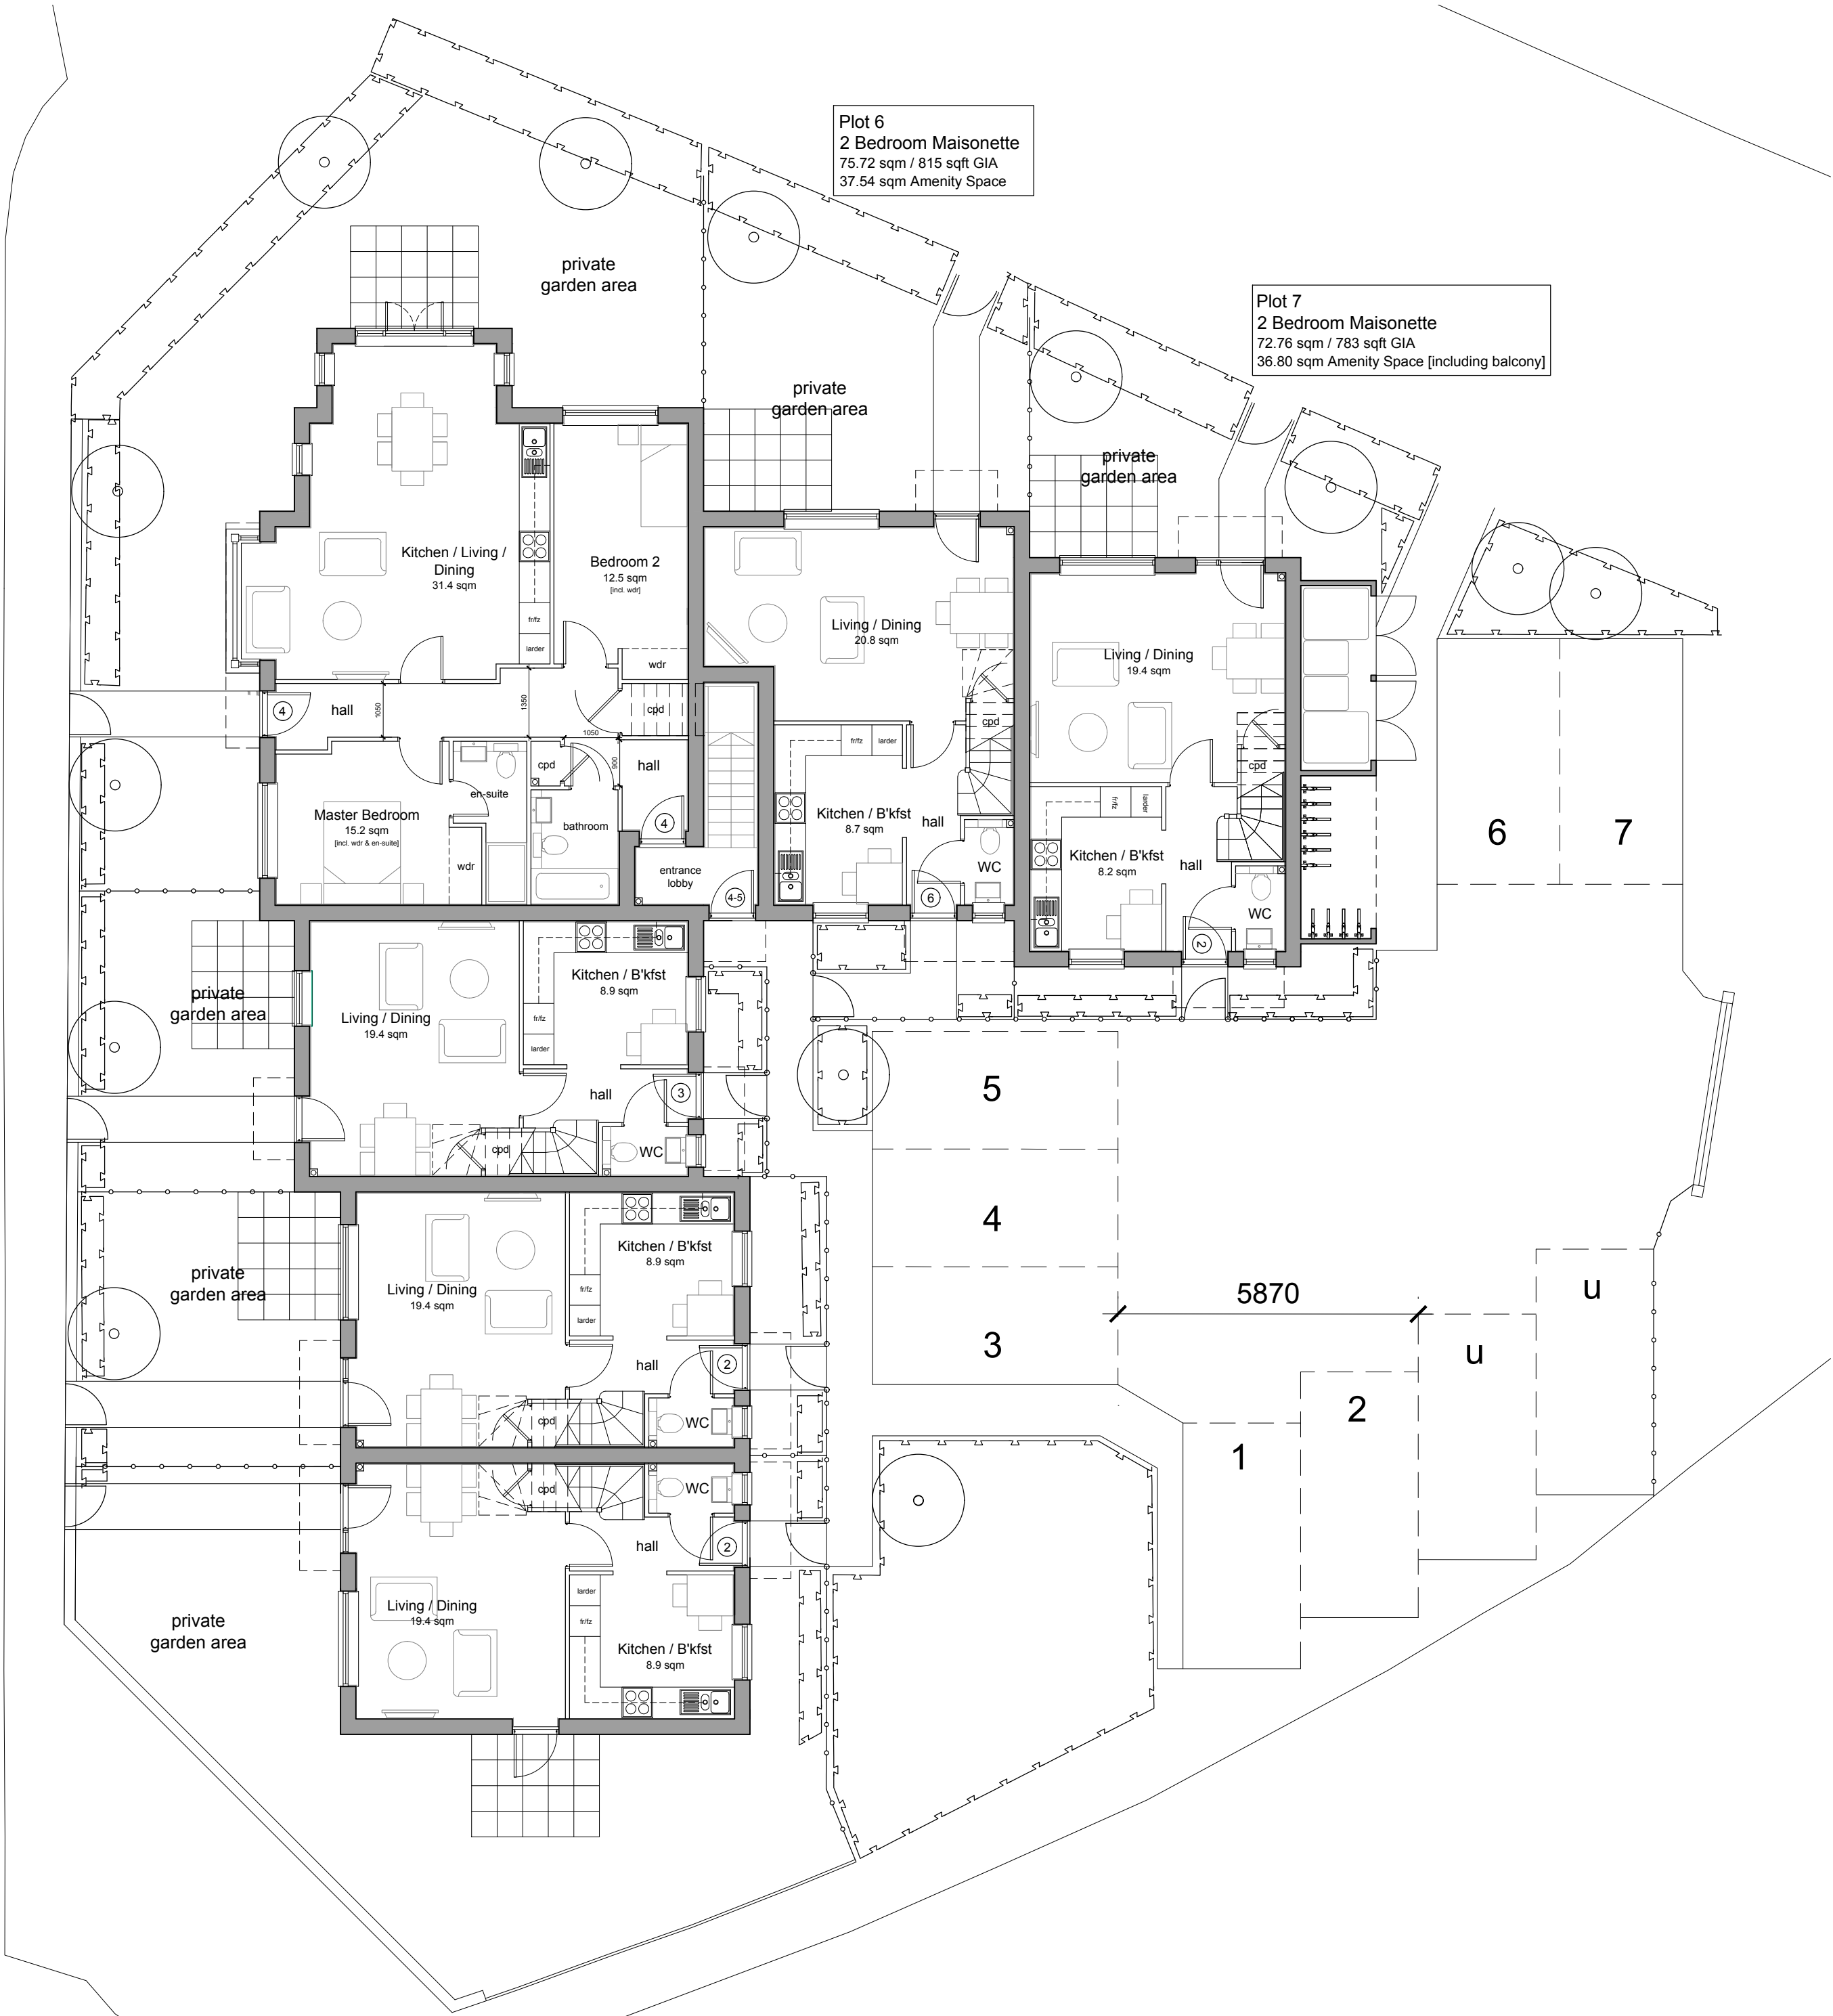

H	19.06.18	Site boundary line added	PB	AK
G	08.06.18	Revised Parking	PB	AK
F	22.06.17	Updated to planning comments	PB	AK
E	11.04.17	Updated to planning comments	PB	AK
D	16.01.17	Scale updated	NF	AK
C	13.12.16	Updated to clients comments	PB	AK
B	25.11.16	Updated to clients comments	PB	AK
A	21.10.16	Lift added	AK	CB

Rev	Date	Revision Details	Dr	Ch
-----	------	------------------	----	----

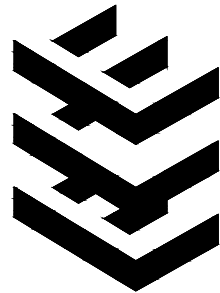

London: Unit 1 West Coate House 3 Coate Street
London E2 9AG
T 020 7729 5505 E london@ecearchitecture.com

Sussex: Brooklyn Chambers 11 Goring Road
Worthing West Sussex BN12 4AP
T 01903 248777 E sussex@ecearchitecture.com

www.ecearchitecture.com

ECE Architecture

Client's Name

Rocco Homes

Job Title

Tudor Cottage, Sea Road,
East Preston

Drawing Title

Ground Floor Plans

Scale

1:100 @ A2



Drawn	Checked	Date
AK	AK	11.10.16

Job No	Drawing No	Rev
6399	02	H

Status

APPROVAL