

CDM 2015 Health & Safety Information

This information relates only to 'significant' hazards identified on this drawing and is to be read in conjunction with the Designer's Risk Assessment (Fig 10)

Proposed Part.

Rev	Date	Revision Details	Dr	Ch
H	19.08.18	Site boundary line added	PB	AK
G	08.08.18	Revised Plotting	PB	AK
F	22.06.17	Updated to planning comments	PB	AK
E	11.04.17	Updated to planning comments	NP	AK
D	18.01.17	Scale updated	NP	AK
C	13.12.16	Updated to clients comments	PB	AK
B	25.11.16	Updated to clients comments	PB	AK
A	21.10.16	LIT added	AK	CB



London: Unit 1 West Coast House 3 Colne Street
London EC2A 4BA
T 020 7728 5509 E london@ecearchitecture.com
Bures: Broomfield Chambers 11 Goring Road
Bures by Sea Suffolk IP12 4AP
T 01503 240777 E bures@ecearchitecture.com
www.ecearchitecture.com

ECE Architecture

Client's Name
Rocco Homes

Job Title
**Tudor Cottage, Sea Road,
East Preston**


Drawing Title
Ground Floor Plans

Scale
1:100 @ A2

metres	2	4	6	8	10
Drawn					
Checked					
Date					
Drawn	AK				
Checked	AK				
Date					
11.10.16					
Job No	6399				
Drawing No	02				
Rev					
H					

APPROVAL

CDM 2015 Health & Safety Information
This information relates only to 'significant' hazards identified on this drawing and is to be read in conjunction with the Designer's Risk Assessment (Fig 10)

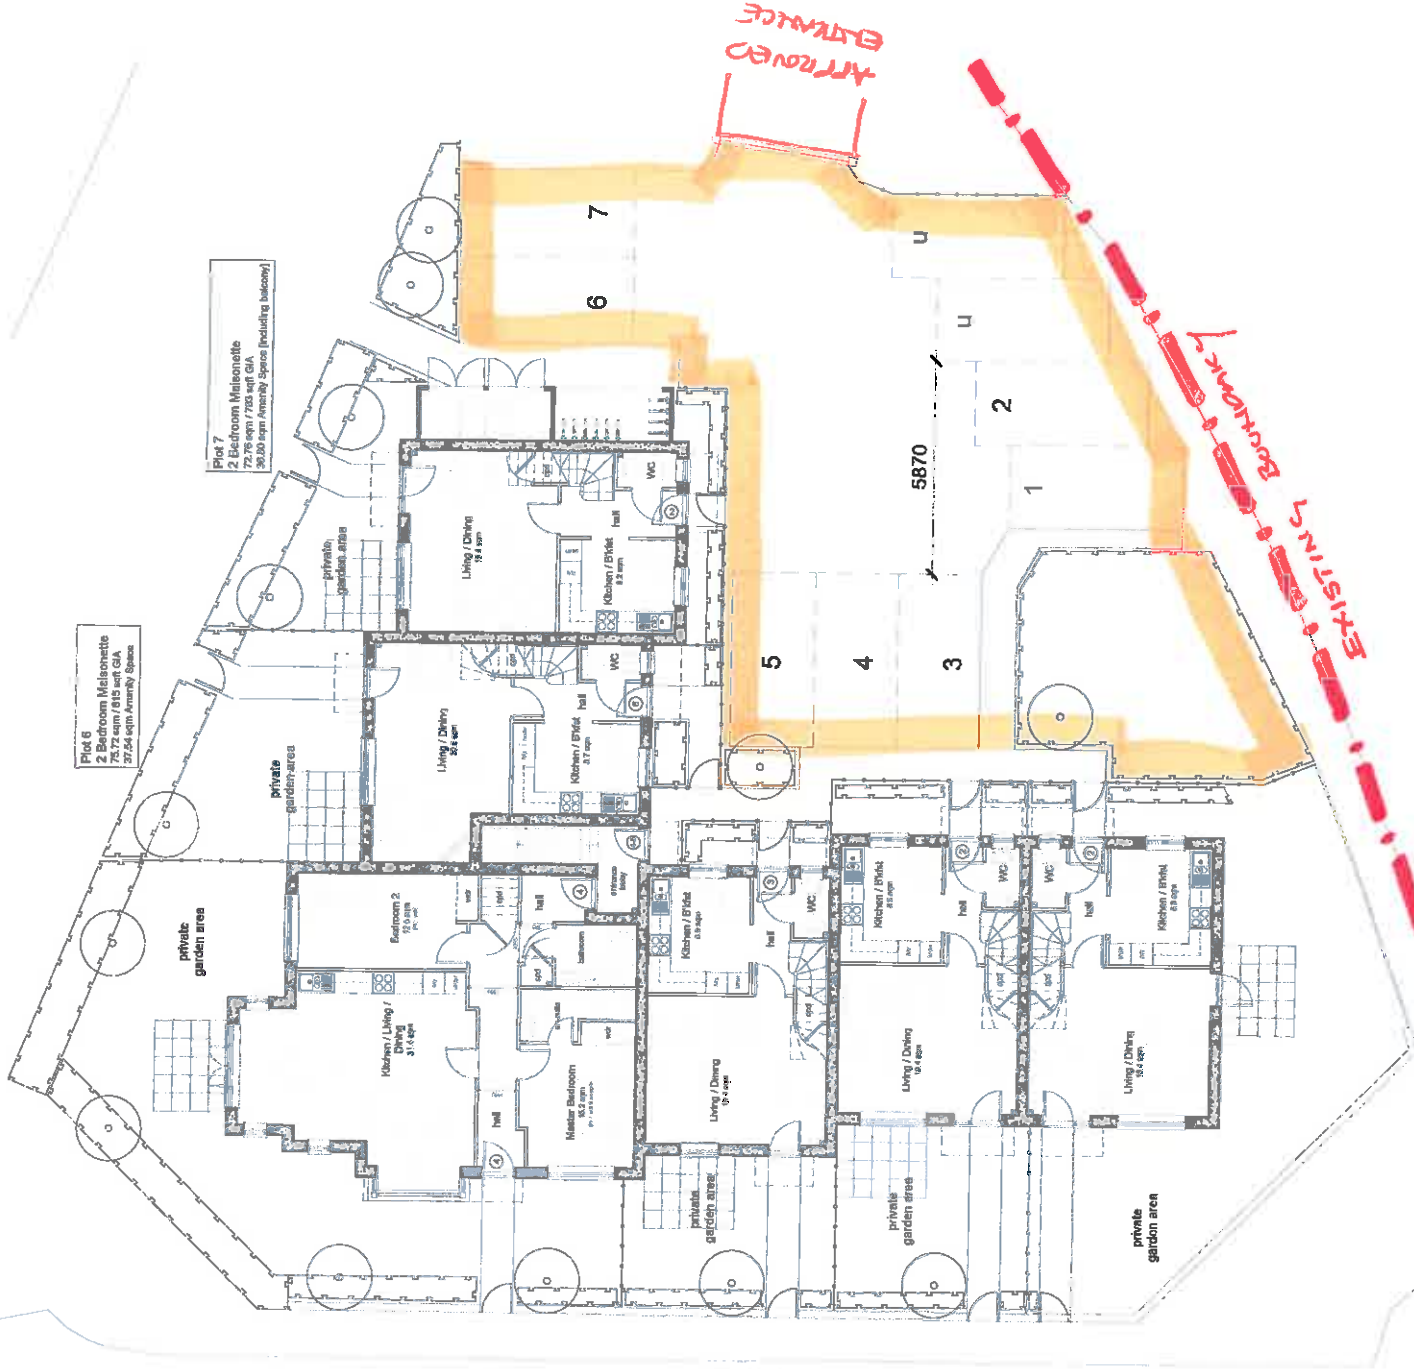

Plot 4
2 Bedroom Apartment
76.34 sqm / 833 sq ft GIA
72.81 sqm Amenity Space

Plot 3
2 Bedroom Maisonette
72.76 sqm / 783 sq ft GIA
30.08 sqm Amenity Space

Plot 2
2 Bedroom Maisonette
72.76 sqm / 783 sq ft GIA
30.08 sqm Amenity Space

Plot 1
2 Bedroom Maisonette
72.76 sqm / 783 sq ft GIA
30.08 sqm Amenity Space

© ECE Architecture Limited. No permission is to be taken from drawing issued or the possession of Planning Application. The computer files checked 11 drawings on 11.10.16. It is the user's responsibility to ensure compliance with Building Regulations.