

CDM 2015 Health & Safety Information

This information relates only to 'significant' hazards identified on this drawing and is to be read in conjunction with the Designer's Risk Assessment Register.

APPROVED PLAN

Rev	Date	Revision Details	Dr	Ch
F	22.06.17	Updated to planning comments	PB	AK
E	11.04.17	Updated to planning comments	PB	AK
D	16.01.17	Submitted to planning	NF	AK
C	13.12.16	Updated to planning comments	PB	AK
B	25.11.16	Updated to client comments	PB	AK
A	21.10.16	Initial design	AK	CB



London: Unit 1 West Castle House 3 Castle Street
London E2 8AG
T 020 7726 5505 E london@ecearchitecture.com
Website: www.ecearchitecture.com
Surrey: Dordale Chambers 11 Dordale Road
Wokingham RG40 3AP
T 01303 246777 E surrey@ecearchitecture.com
www.ecearchitecture.com

ECE Architecture

Client's Name
Rocco Homes

Job Title
**Tudor Cottage, Sea Road,
East Preston**

Drawing Title
Ground Floor Plans

Scale
1:100 @ A2


Drawn	Checked	Date
AK	AK	11.10.16

Job No	Drawing No	Rev
6399	02	F

Status
APPROVAL

© ECE Architecture Limited. No other persons to be named from drawings accepted for the purposes of planning application. The contractor shall check if dimensions are all in the construction responsibility to ensure compliance with Building Regulations.

ARUN DISTRICT COUNCIL EP/136/18/PL

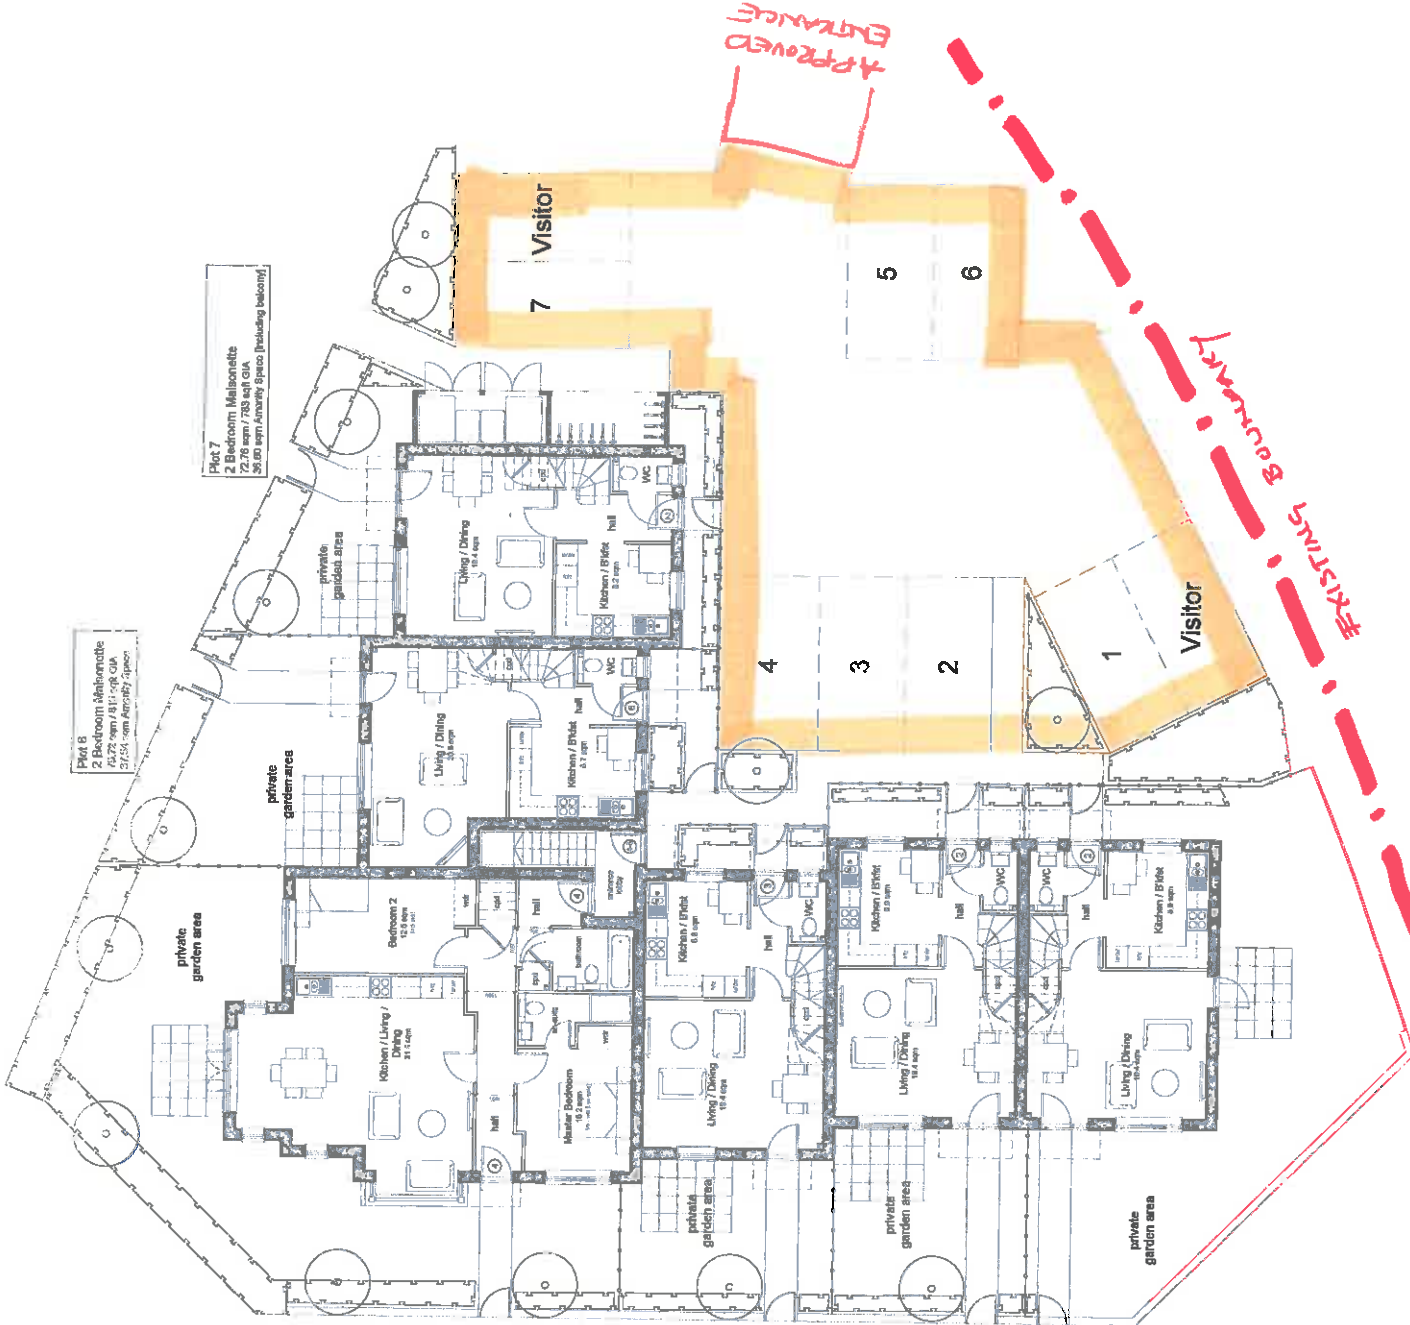

Plot 4
2 Bedroom Apartment
79.34 sqm / 853 sq ft GIA
72.81 sqm Amenity Space

Plot 3
2 Bedroom Maisonette
72.78 sqm / 783 sq ft GIA
58.08 sqm Amenity Space

Plot 2
2 Bedroom Maisonette
72.78 sqm / 783 sq ft GIA
58.08 sqm Amenity Space

Plot 1
2 Bedroom Maisonette
72.78 sqm / 783 sq ft GIA
58.08 sqm Amenity Space