


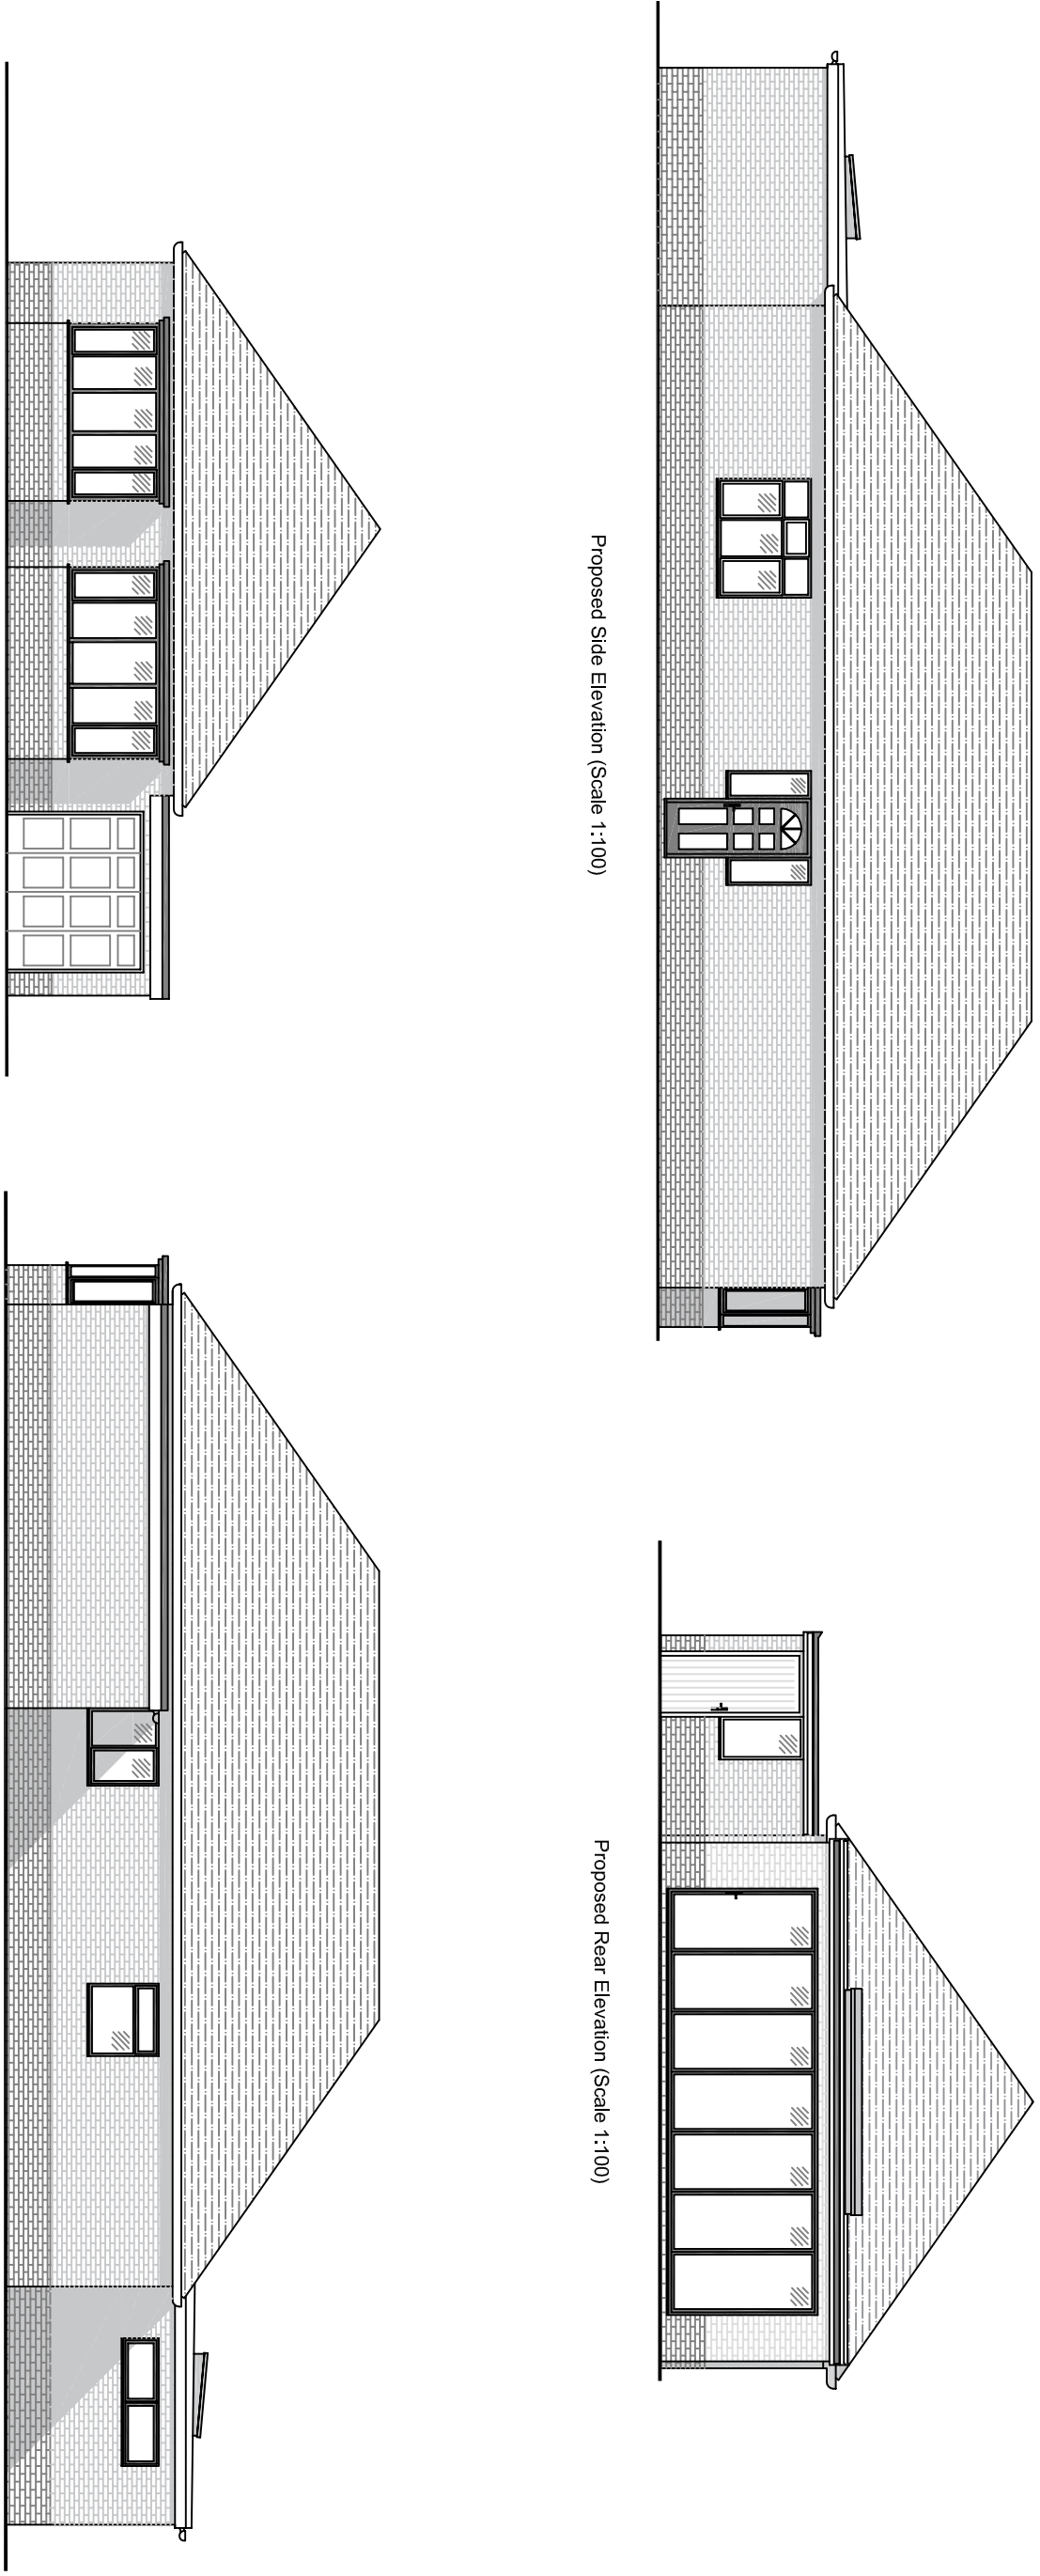


Proposed Side Elevation (Scale 1:100)


Proposed Rear Elevation (Scale 1:100)

Proposed Front Elevation (Scale 1:100)

Proposed Side Elevation (Scale 1:100)

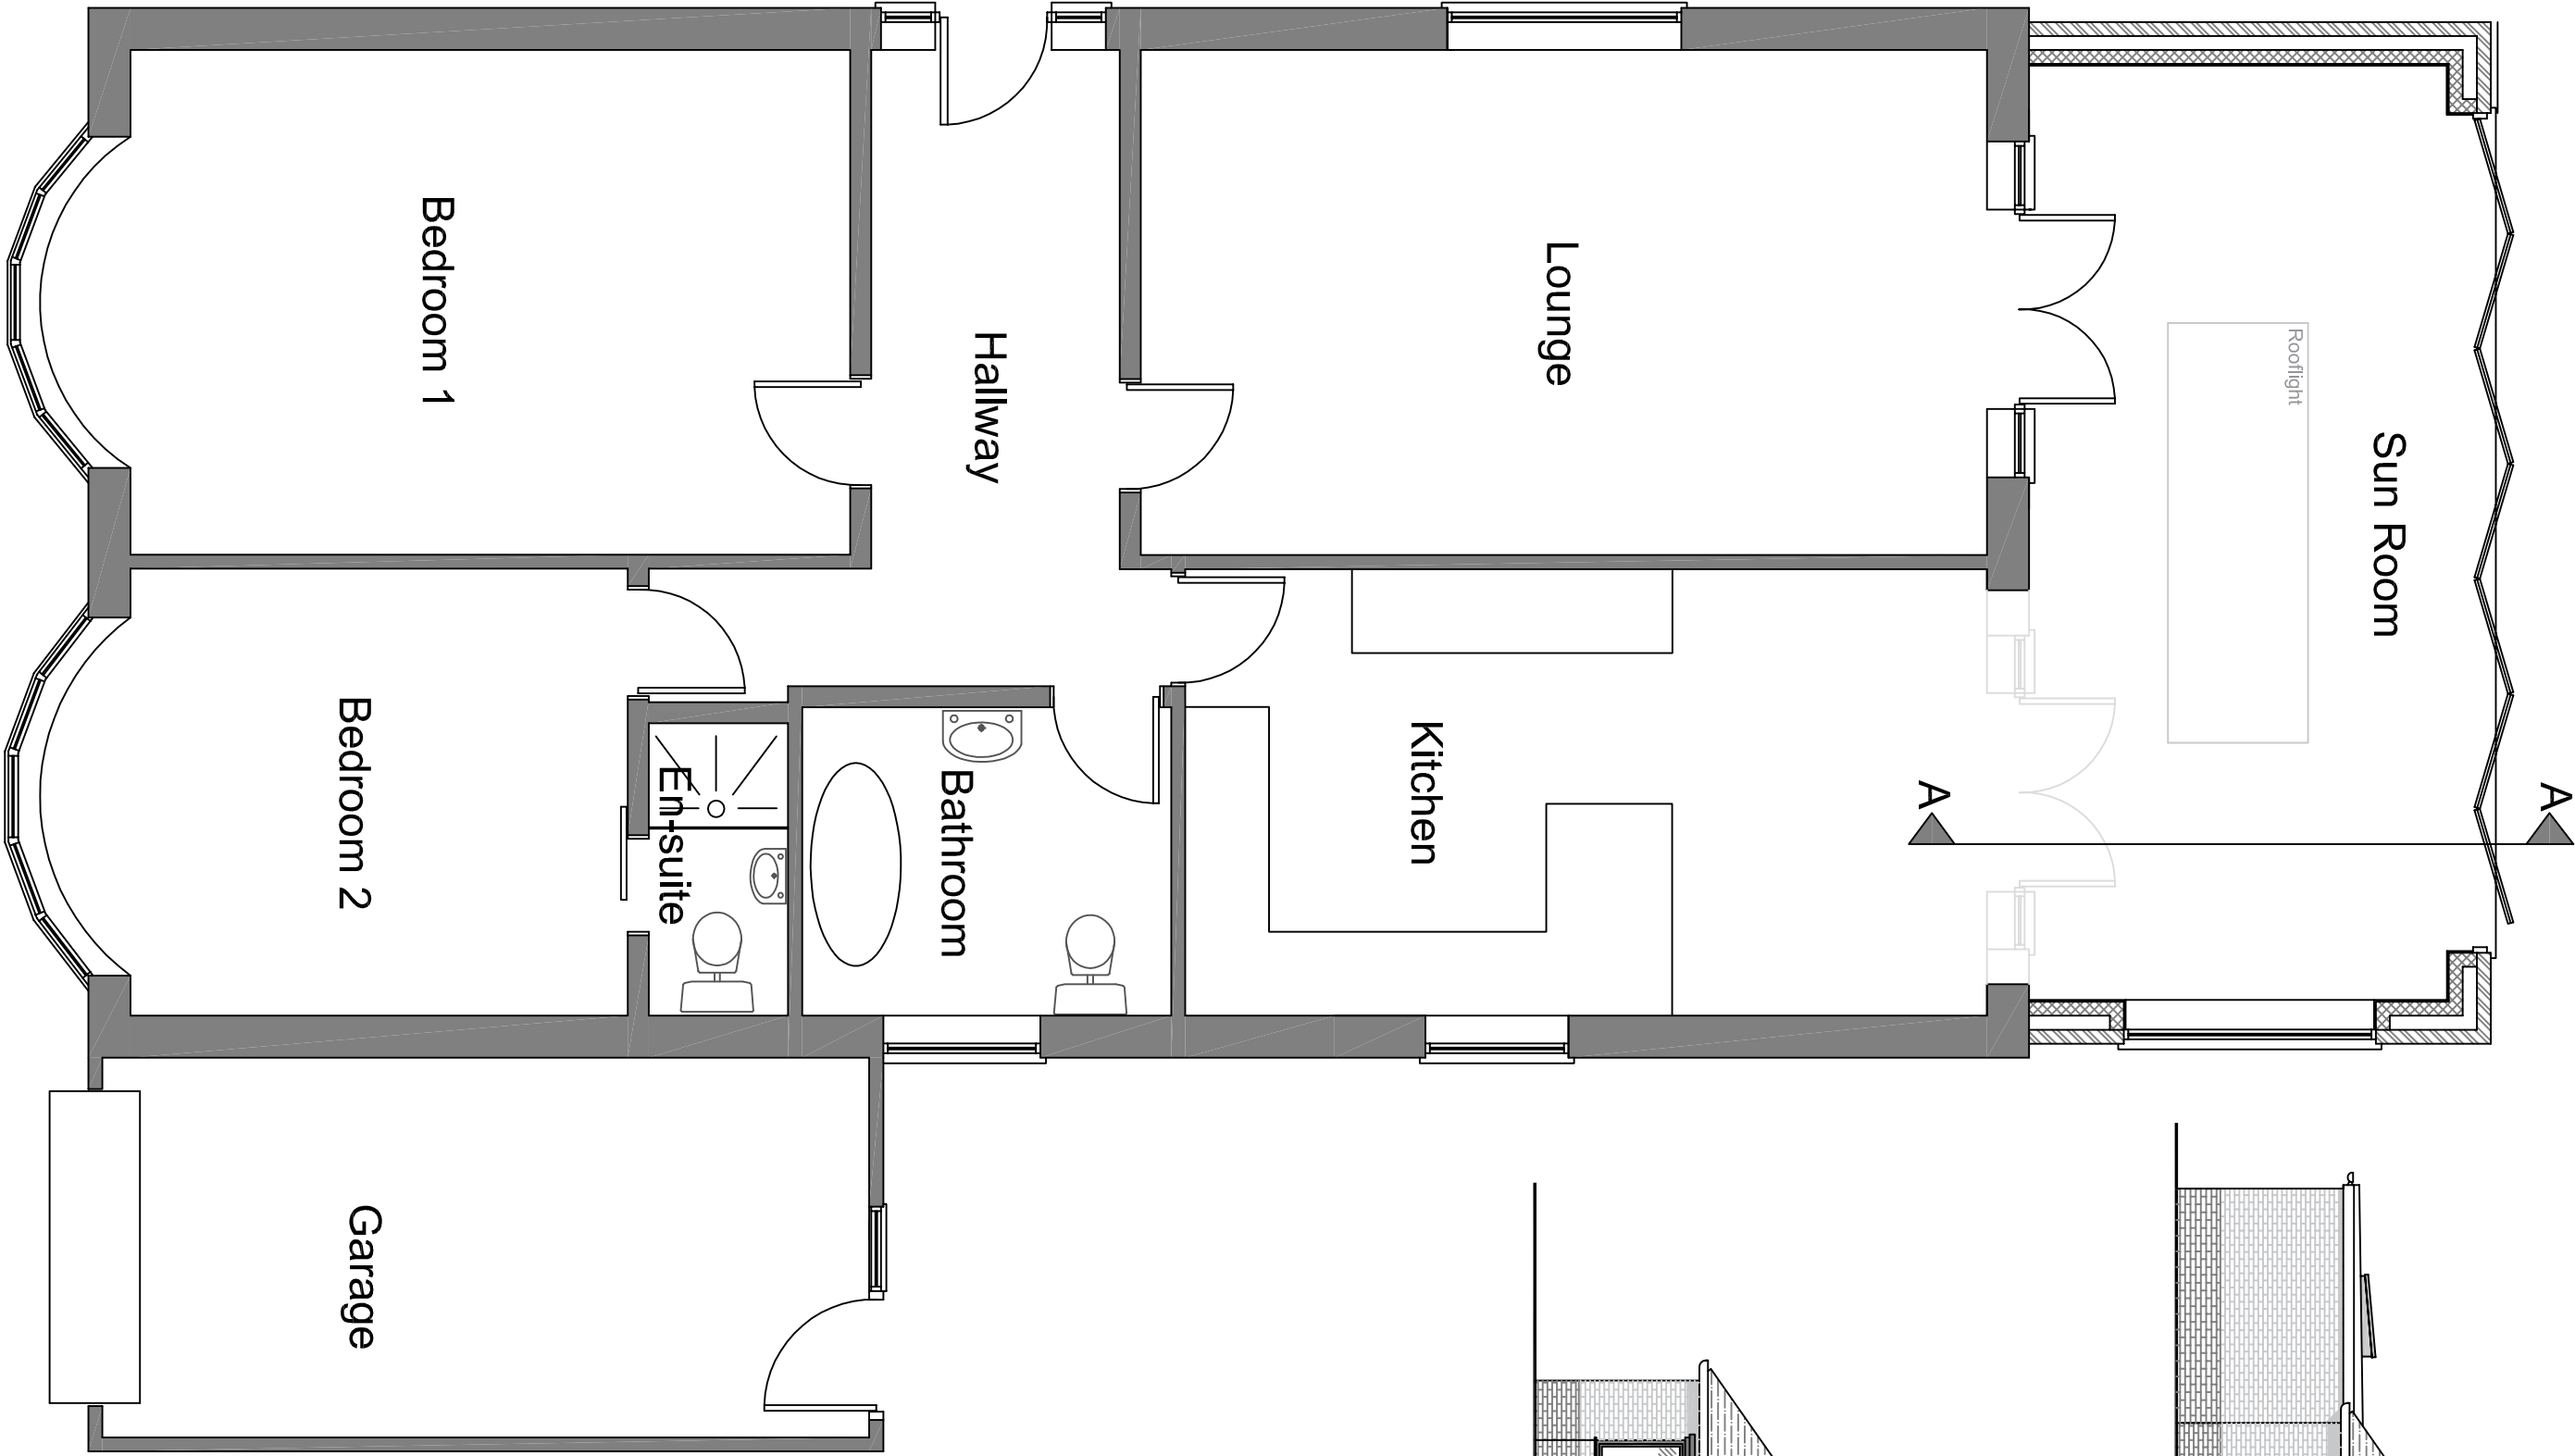

Proposed Ground Floor Plan (Scale 1:50)

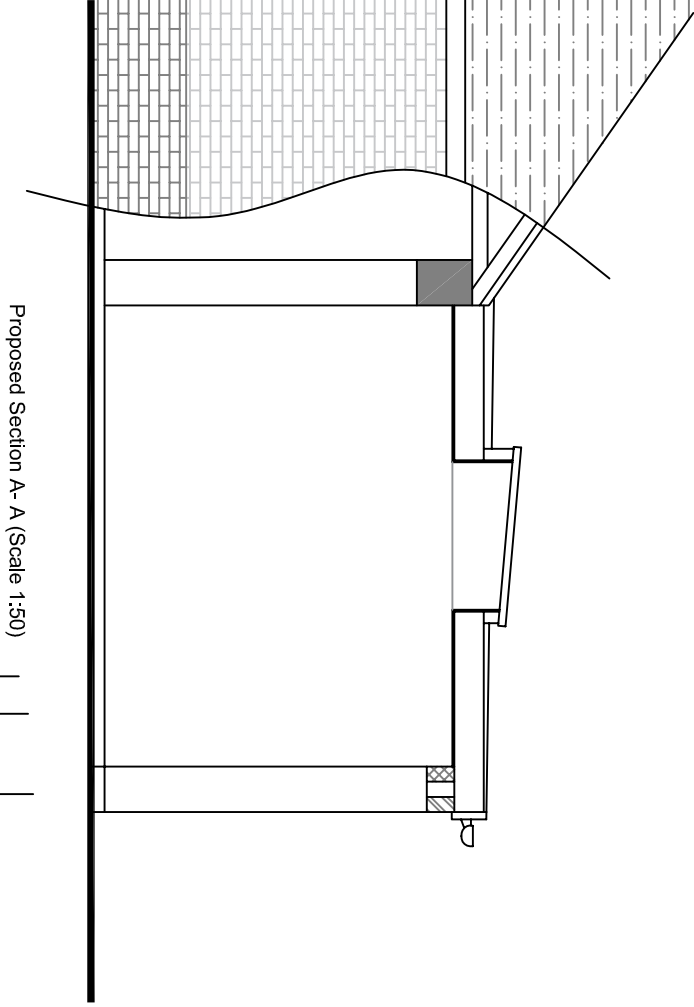

Proposed Section A-A (Scale 1:50)

Scale Bar (1:100)

0m

5m

10m

Scale Bar (1:50)

0m

5m

DOWNVIEW ASSOCIATES Chartered Surveyors			
Little Acorns, Harport Lane, Sharncliffe, West Sussex, BN20 3JZ, 01293 444444 Email: info@downviewassociates.co.uk			
RICS			
3 Northway, Okehampton, Devon, PL20 7LJ			
Project: Proposed new extension			
Title: Proposed layout and elevations			
Scale: As noted @ A2	Date: August 2017	Revision: 8	Drawn by: 2017.197.02