


NOTES

EXCEPT FOR PLANNING PURPOSES  
DO NOT SCALE OFF THIS DRAWING  
CHECK ALL DIMENSIONS ON SITE BEFORE ANY WORK IS COMMENCED  
ALL GOODS MATERIALS AND WORKMANSHIP MUST CONFORM WITH CURRENT BUILDING REGULATIONS, BRITISH STANDARDS AND CODES OF PRACTICE  
COPYRIGHT OF THIS DRAWING IS RETAINED BY THE ARCHITECT AND IT MUST NOT BE REPRODUCED WITHOUT WRITTEN CONSENT

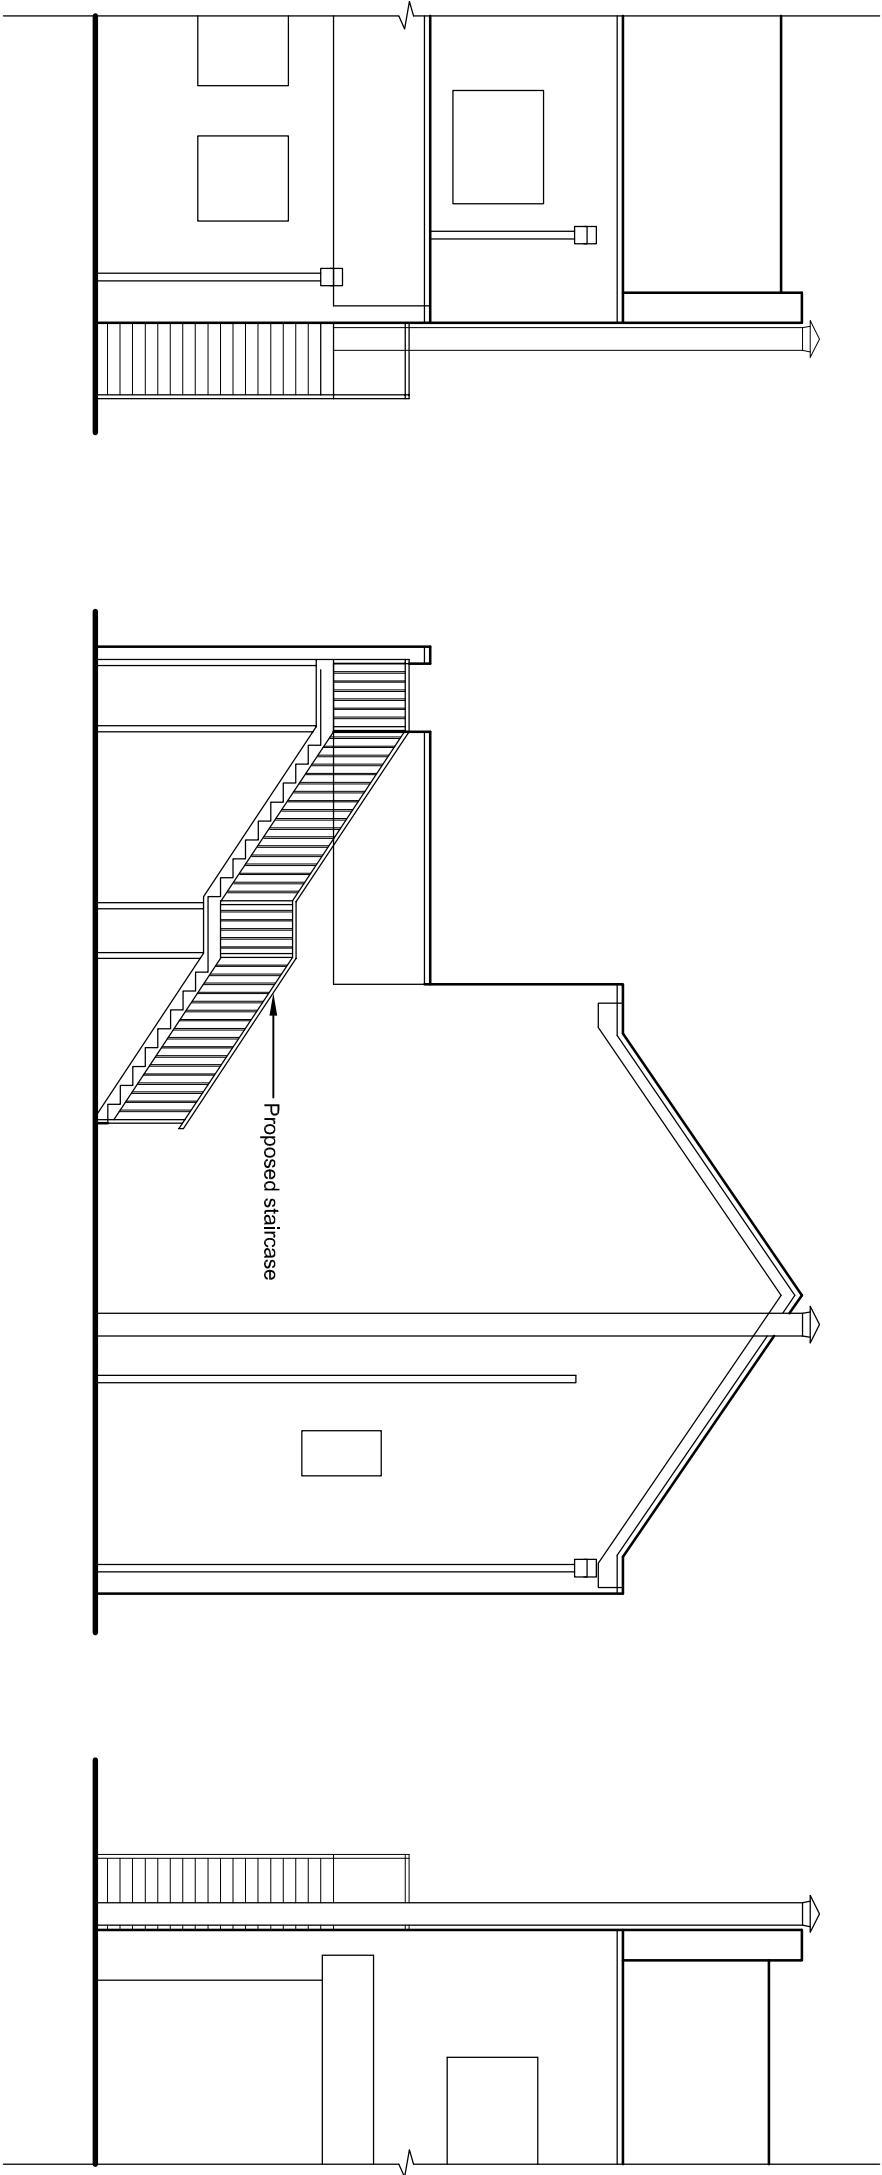


East Elevation

North Elevation

West Elevation

Part Elevations of existing building

 

Scale bar - 1:100 @ A3

|   |             |            |                                                                                     |    |  |
|---|-------------|------------|-------------------------------------------------------------------------------------|----|--|
| <div><div><div><div>folkes architects</div><div><div>THE DESIGN STUDIO</div><div>10 The Square</div><div>54 West Street</div><div>West Sussex</div><div>BN44 3RD</div></div></div><div><div>1 01003 86820</div><div>1 01003 816466</div><div>info@folkesarchitects.co.uk</div></div></div></div> |             |            | <div>CLIENT</div> <div>Dearden Homes</div>                                          |    |  |
| <div>JOB TITLE</div> <div>Preoposed development at<br/>Beechlands Close<br/>East Preston</div>   |             |            | <div>DRAWING TITLE</div> <div>Elevations of new stircase to existing building</div> |    |  |
| DATE   | SCALE       | DRAWN BY   |                                                                                     | GM |  |
| Nov 2017   | 1:100 @ A3  | CHECKED BY |                                                                                     |    |  |
| JOB NO.   | DRAWING NO. | REVISION   |                                                                                     |    |  |
| 17009   | 2.03        |            |                                                                                     |    |  |