
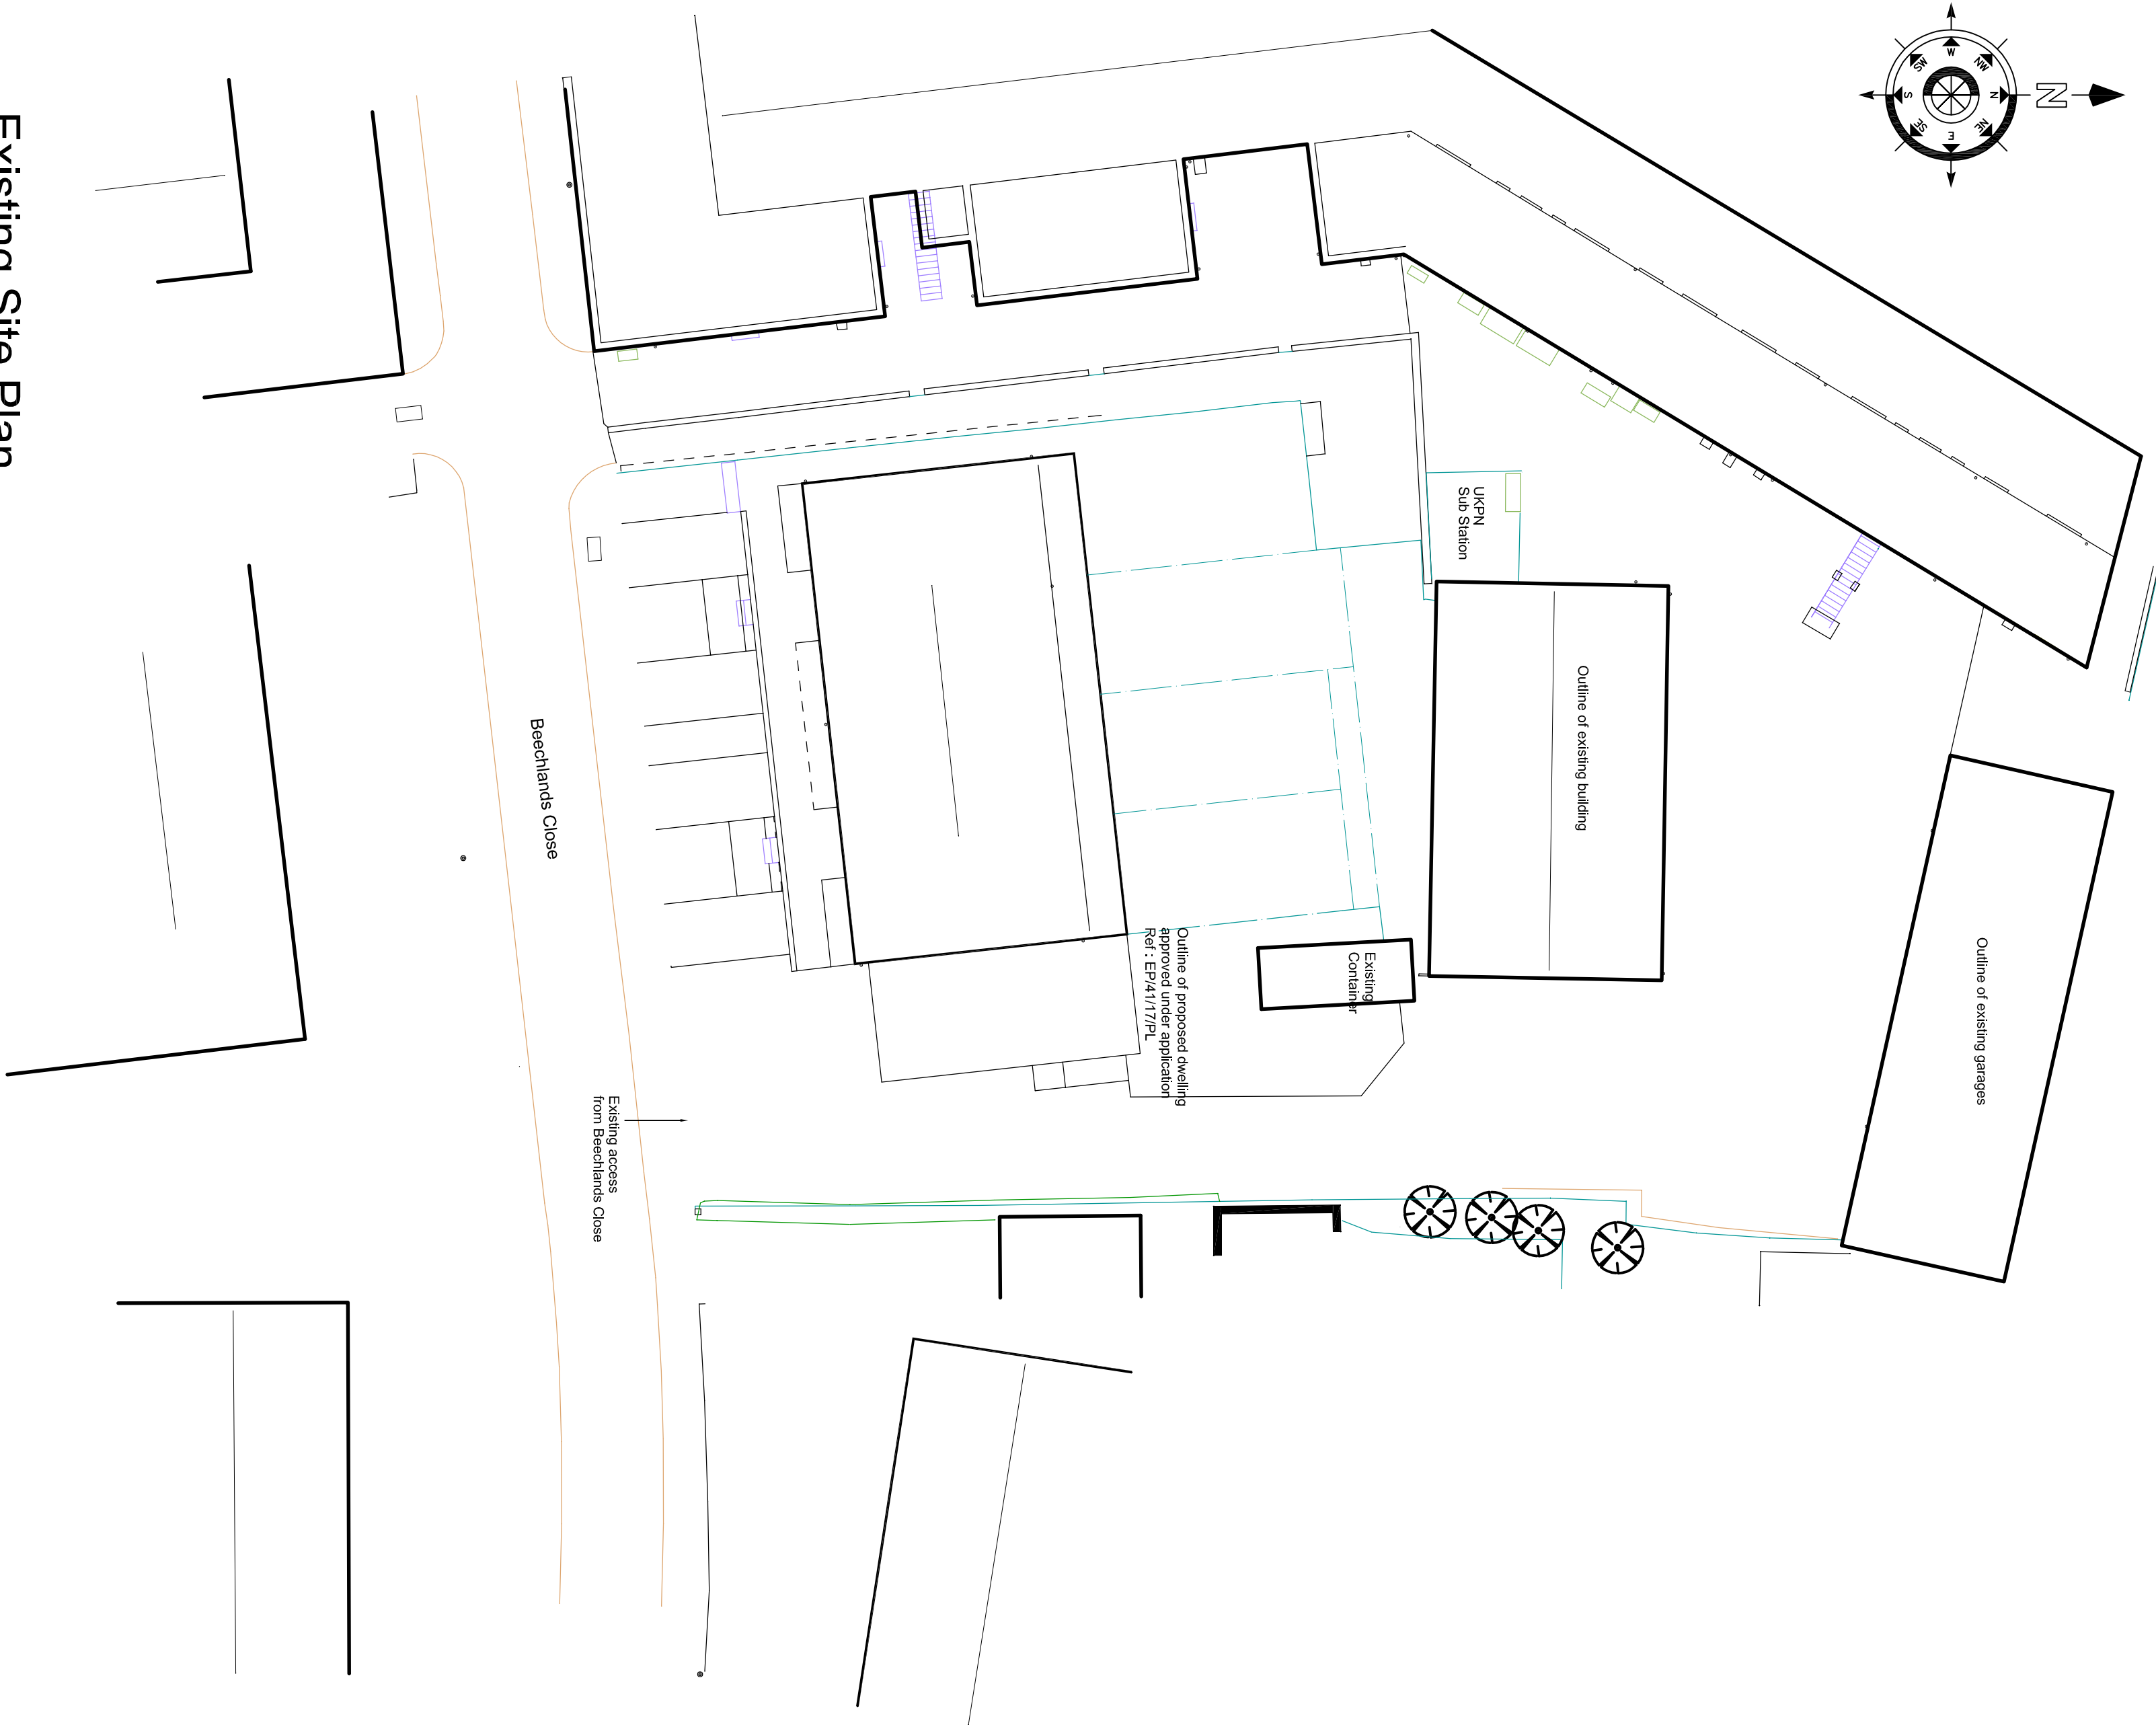


NOTES

DO NOT SCALE OFF THIS DRAWING EXCEPT FOR PLANNING PURPOSES
CHECK ALL DIMENSIONS ON SITE BEFORE ANY WORK IS
COMMENCED
CONTRACT MATERIALS AND WORKMANSHIP MUST CONFORM
WITH CURRENT BUILDING REGULATIONS, BRITISH
STANDARDS AND CODES OF PRACTICE
COPYRIGHT OF THIS DRAWING IS RETAINED BY THE
ARCHITECT AND IT MUST NOT BE REPRODUCED WITHOUT
WRITTEN CONSENT

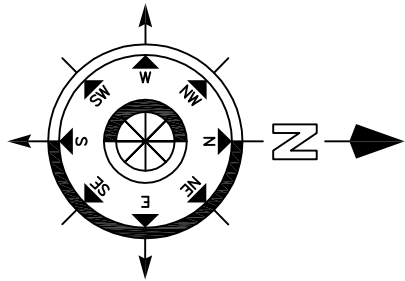

Existing Site Plan

Scale 1:200 @ A1



THE OFFICE OF
L. 01203 888020
L. 01203 888021
info@folkesarchitects.co.uk
BMA 500

CLIENT
Dearden Homes

JOB TITLE
New residential development at
Beechlands Close, East Preston

DRAWING TITLE
Existing Site Plan

DATE	SCALE	DRAWN BY	CHECKED BY
Nov 2017	See Dwg	GM	EC
JOB NO.	DRAWING NO.	REVISION	
17009	2.04		