




Front Elevation (north)


Elevations (1:100)



Side Elevation (east)

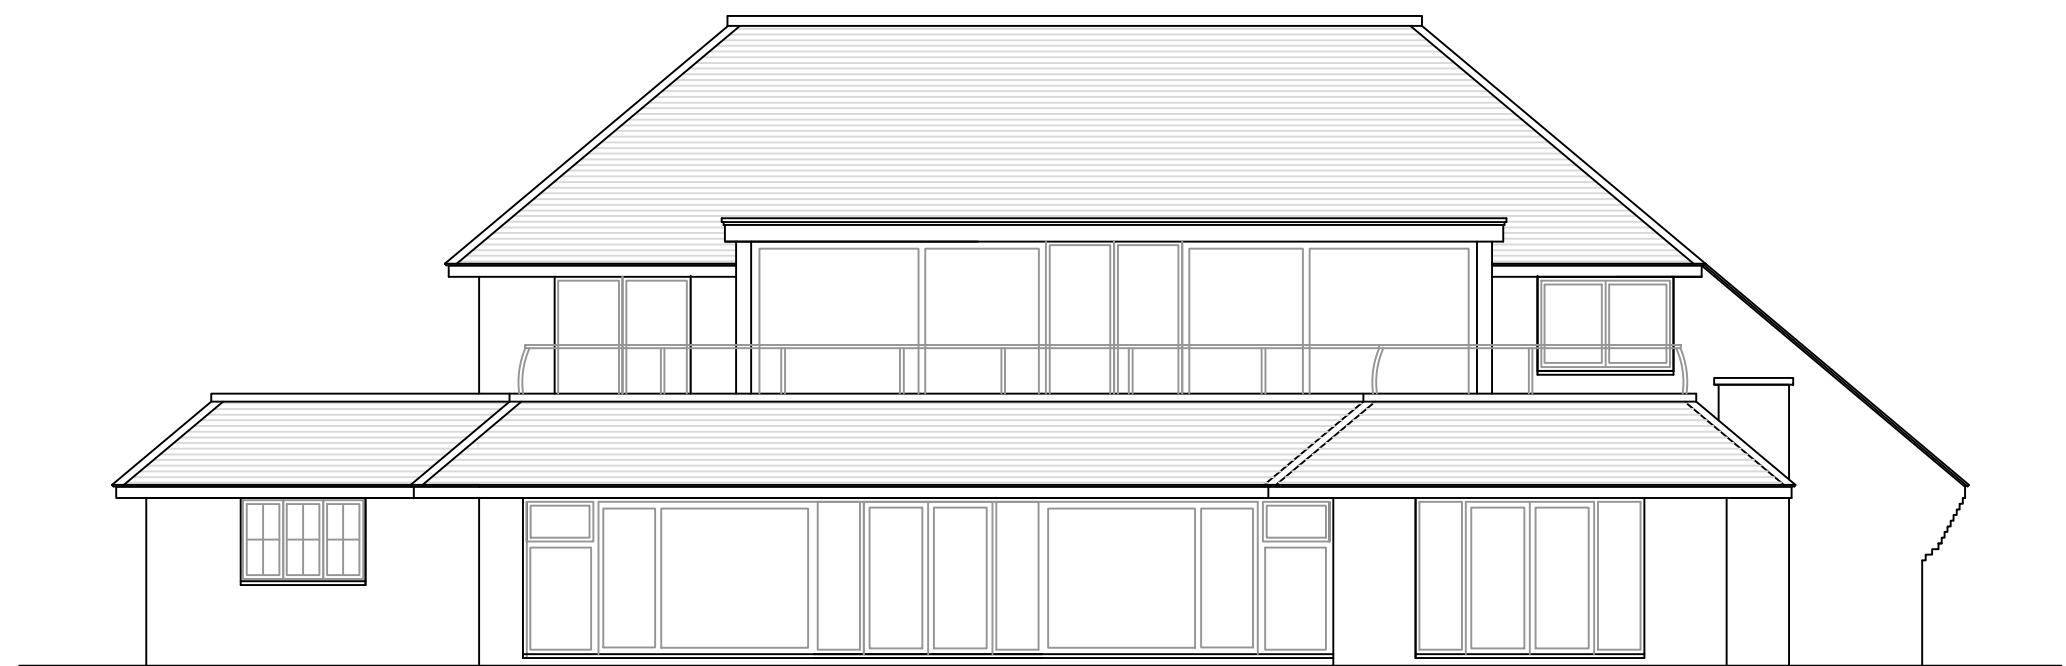

Rear Elevation (south)

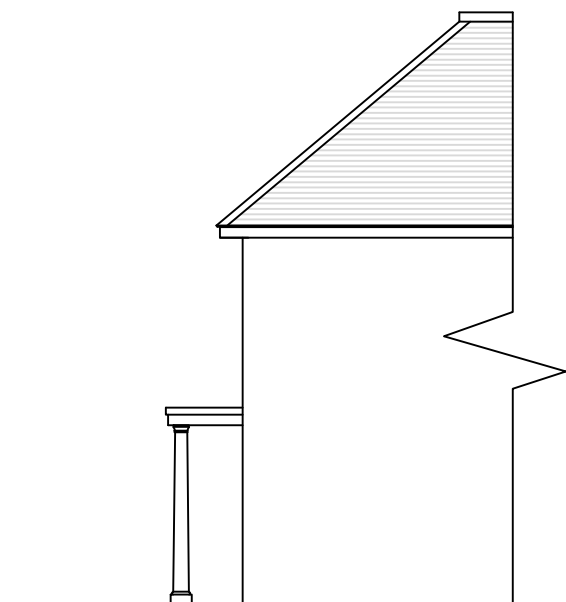


Side Elevation (west)



Ordnance Survey (c) Crown Copyright 2016. All rights reserved. Licence number 100022432

Site Location Plan (1:1250)

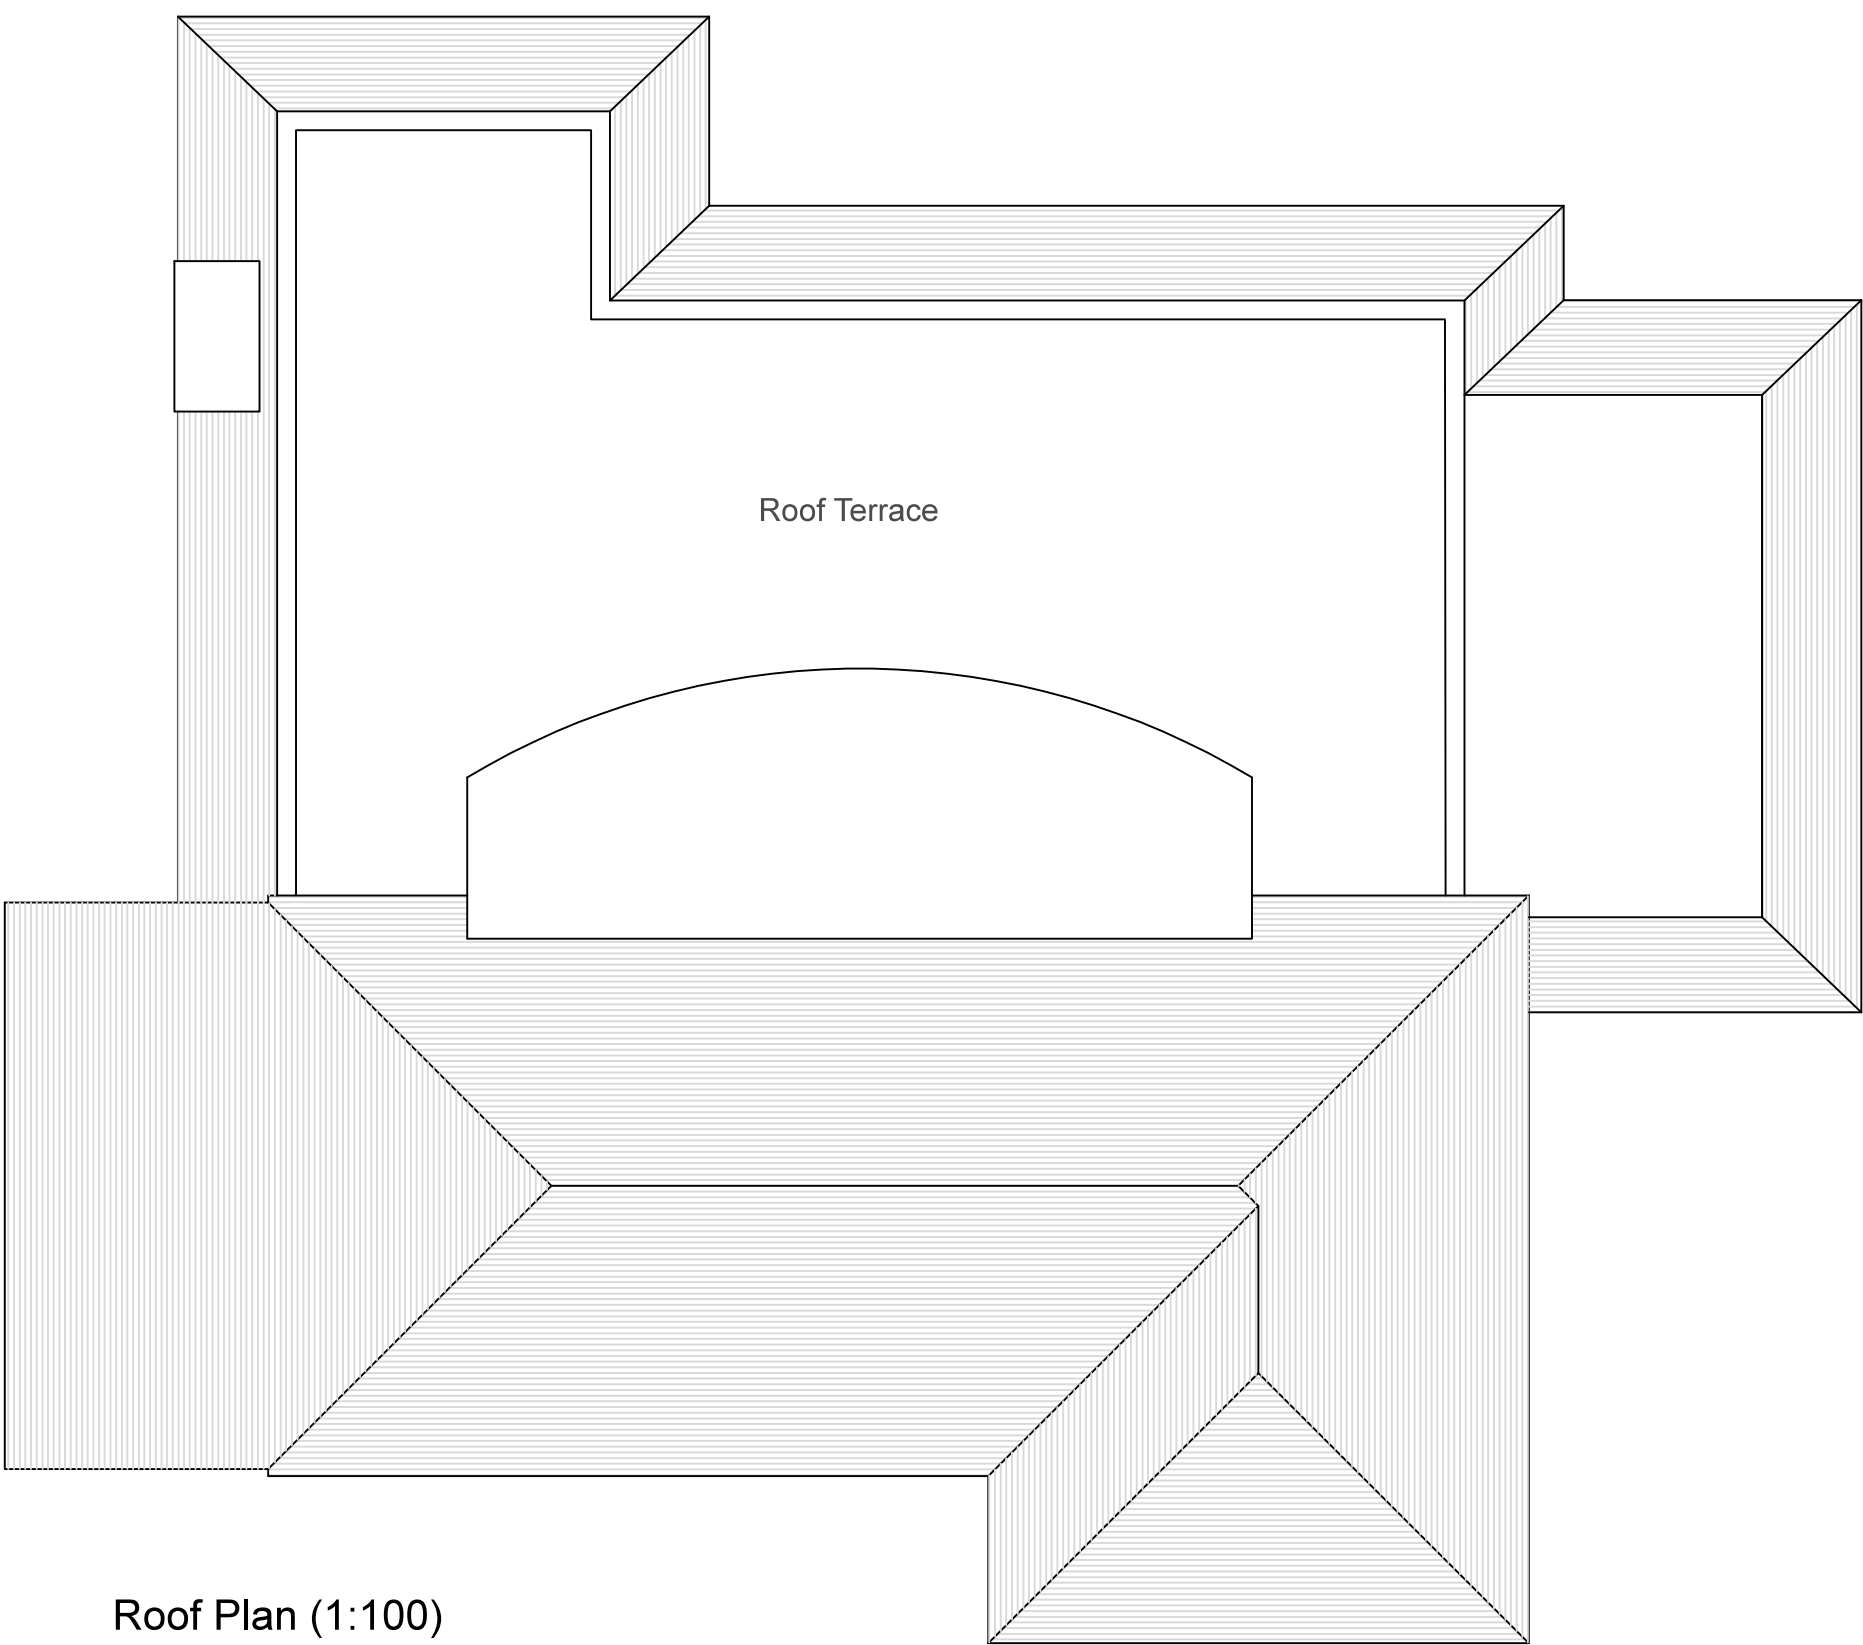

Roof Plan (1:100)



Ground Floor Plan (1:100)

Revisions		
Rev	Description	By
All dimensions to be checked on site prior to commencement of work, except for planning purposes. This drawing is the copyright of Inspired Design Studio Ltd. and may not be copied, altered or reproduced in any way without written authority.		
Client: Reckless Design Company		
Project Address: Tamarisk House 5 Tamarisk Way East Preston West Sussex		
Drawing Title: Existing Floor Plan, Elevations, Roof Plan and Site Location Plan		
Drawing Number: 1073.P01		
Scale: As stated printed @ A1		
Date: 04/11/2016		