




Front Elevation (north)


Elevations (1:100)




Side Elevation (east)

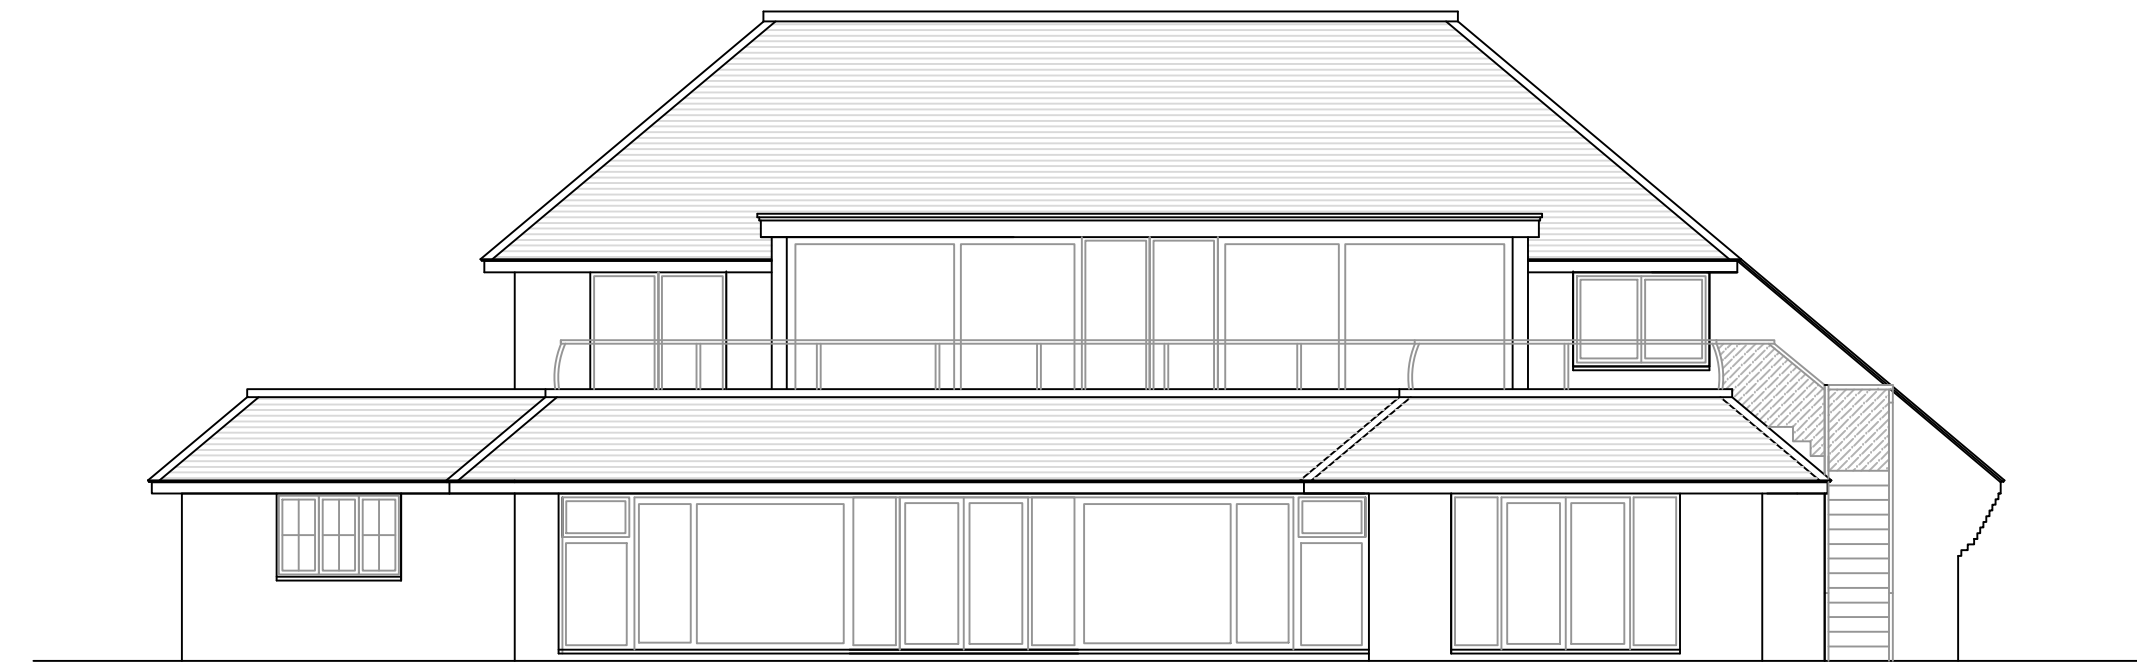


Rear Elevation (south)

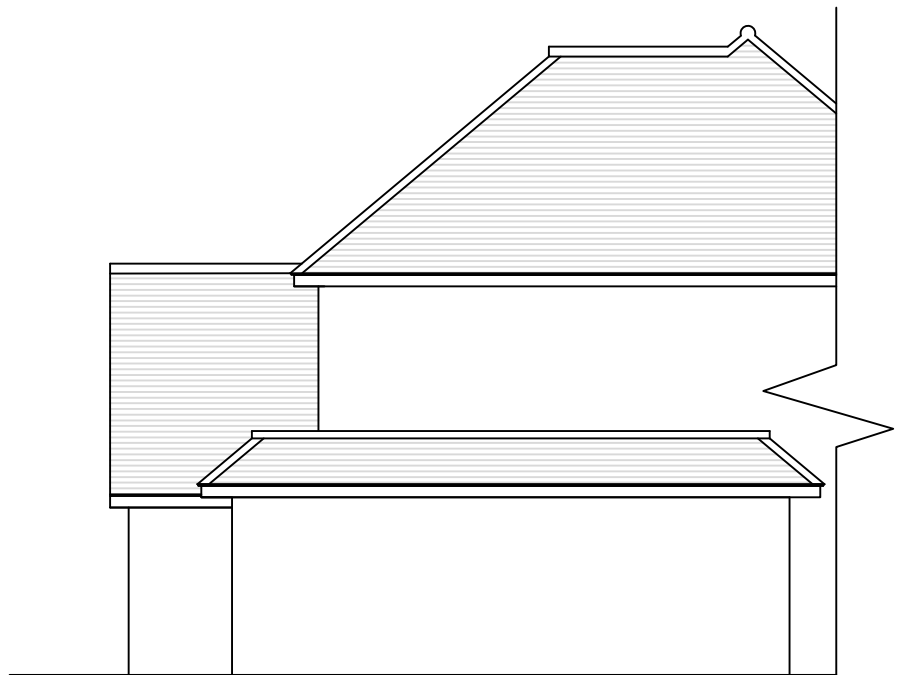


Side Elevation (west)

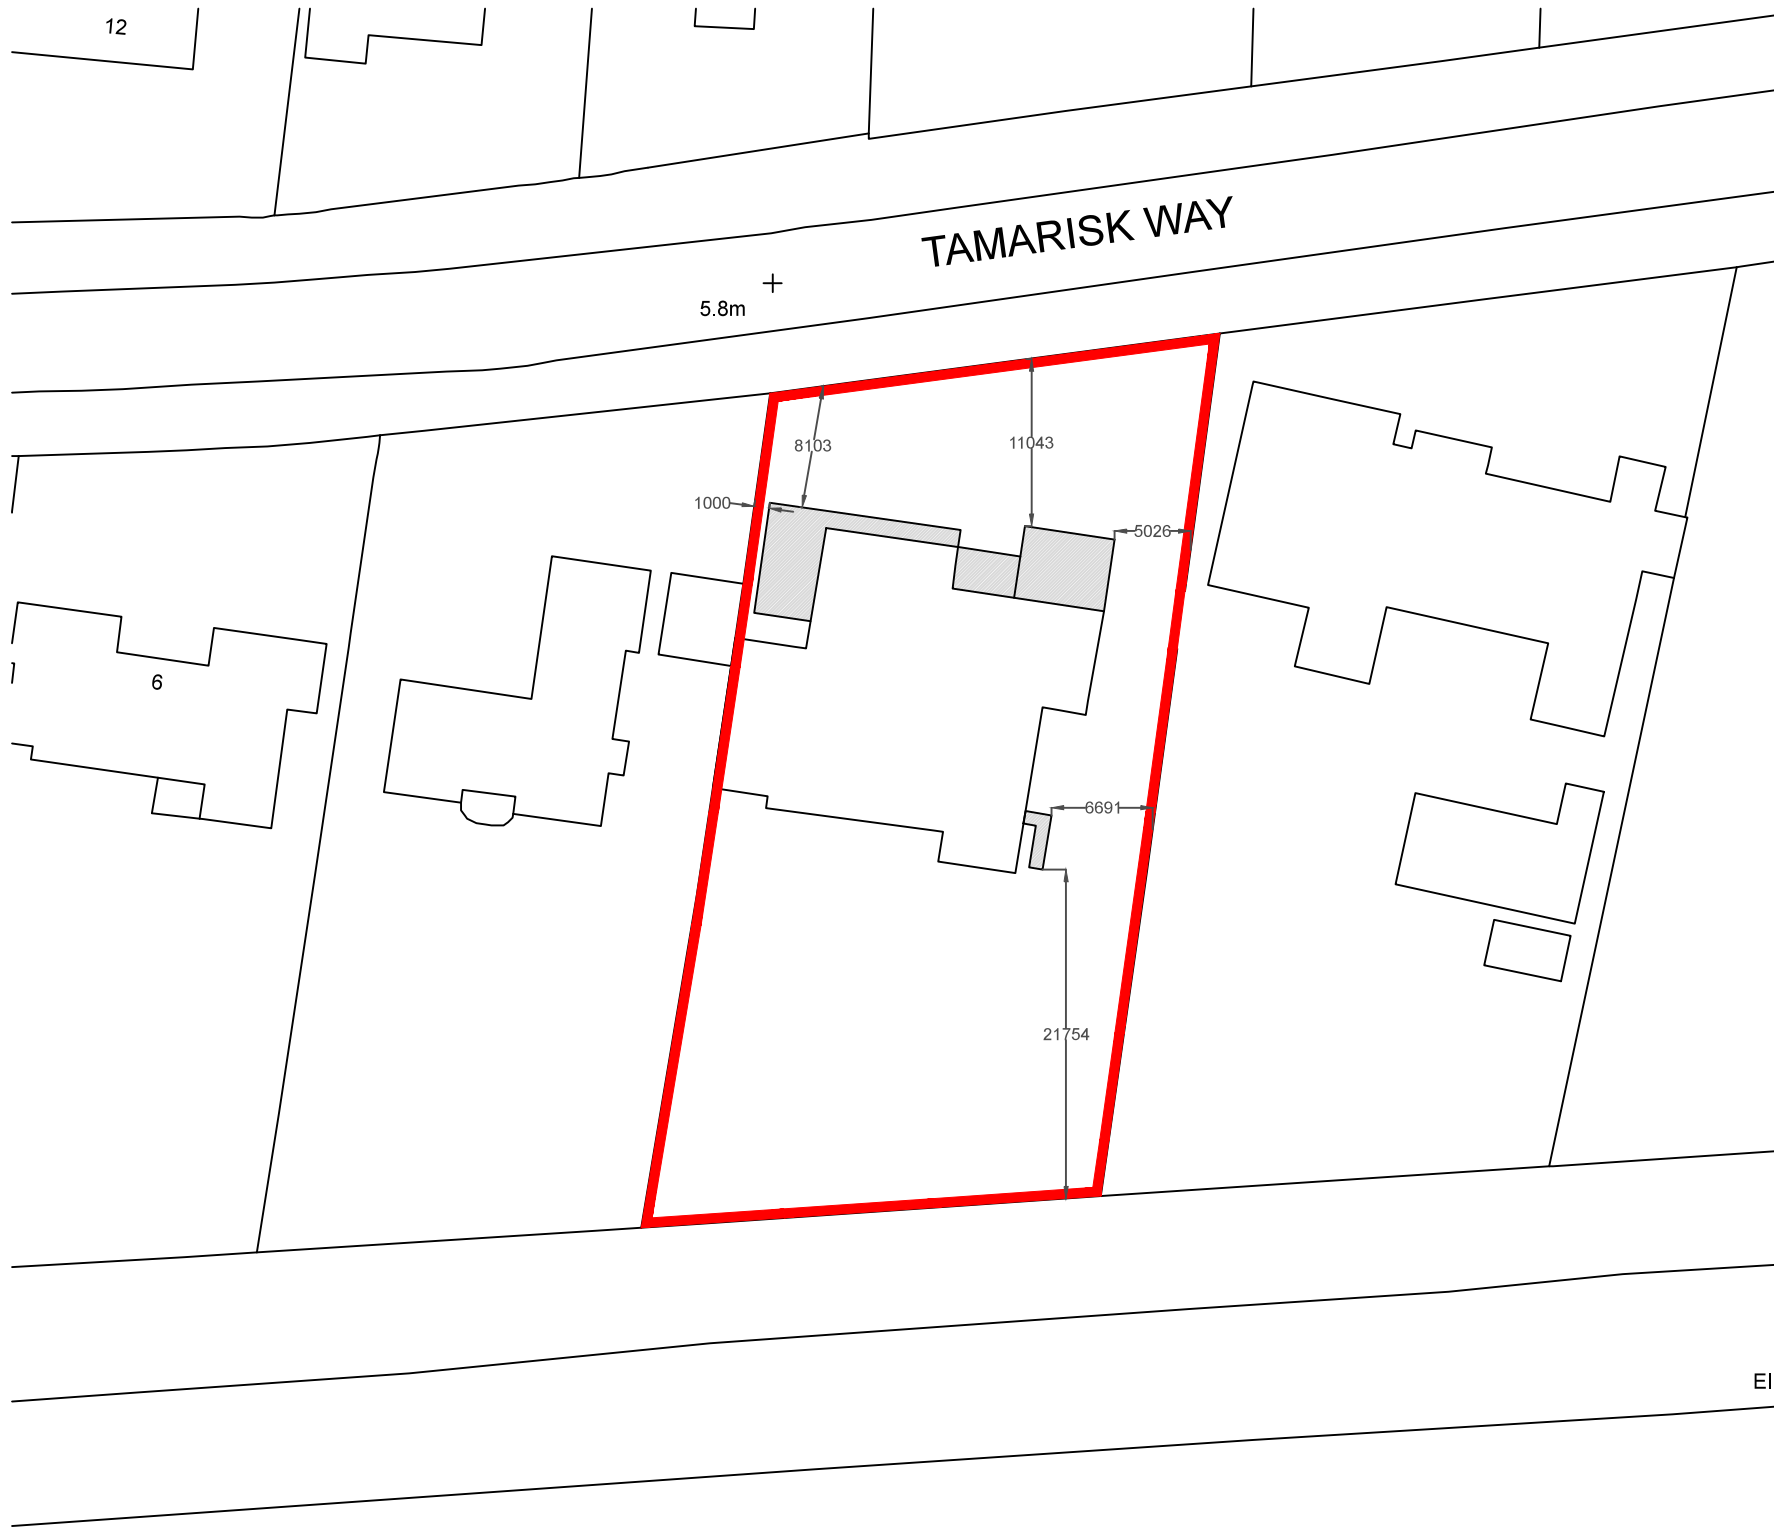

Site Block Plan (1:500)

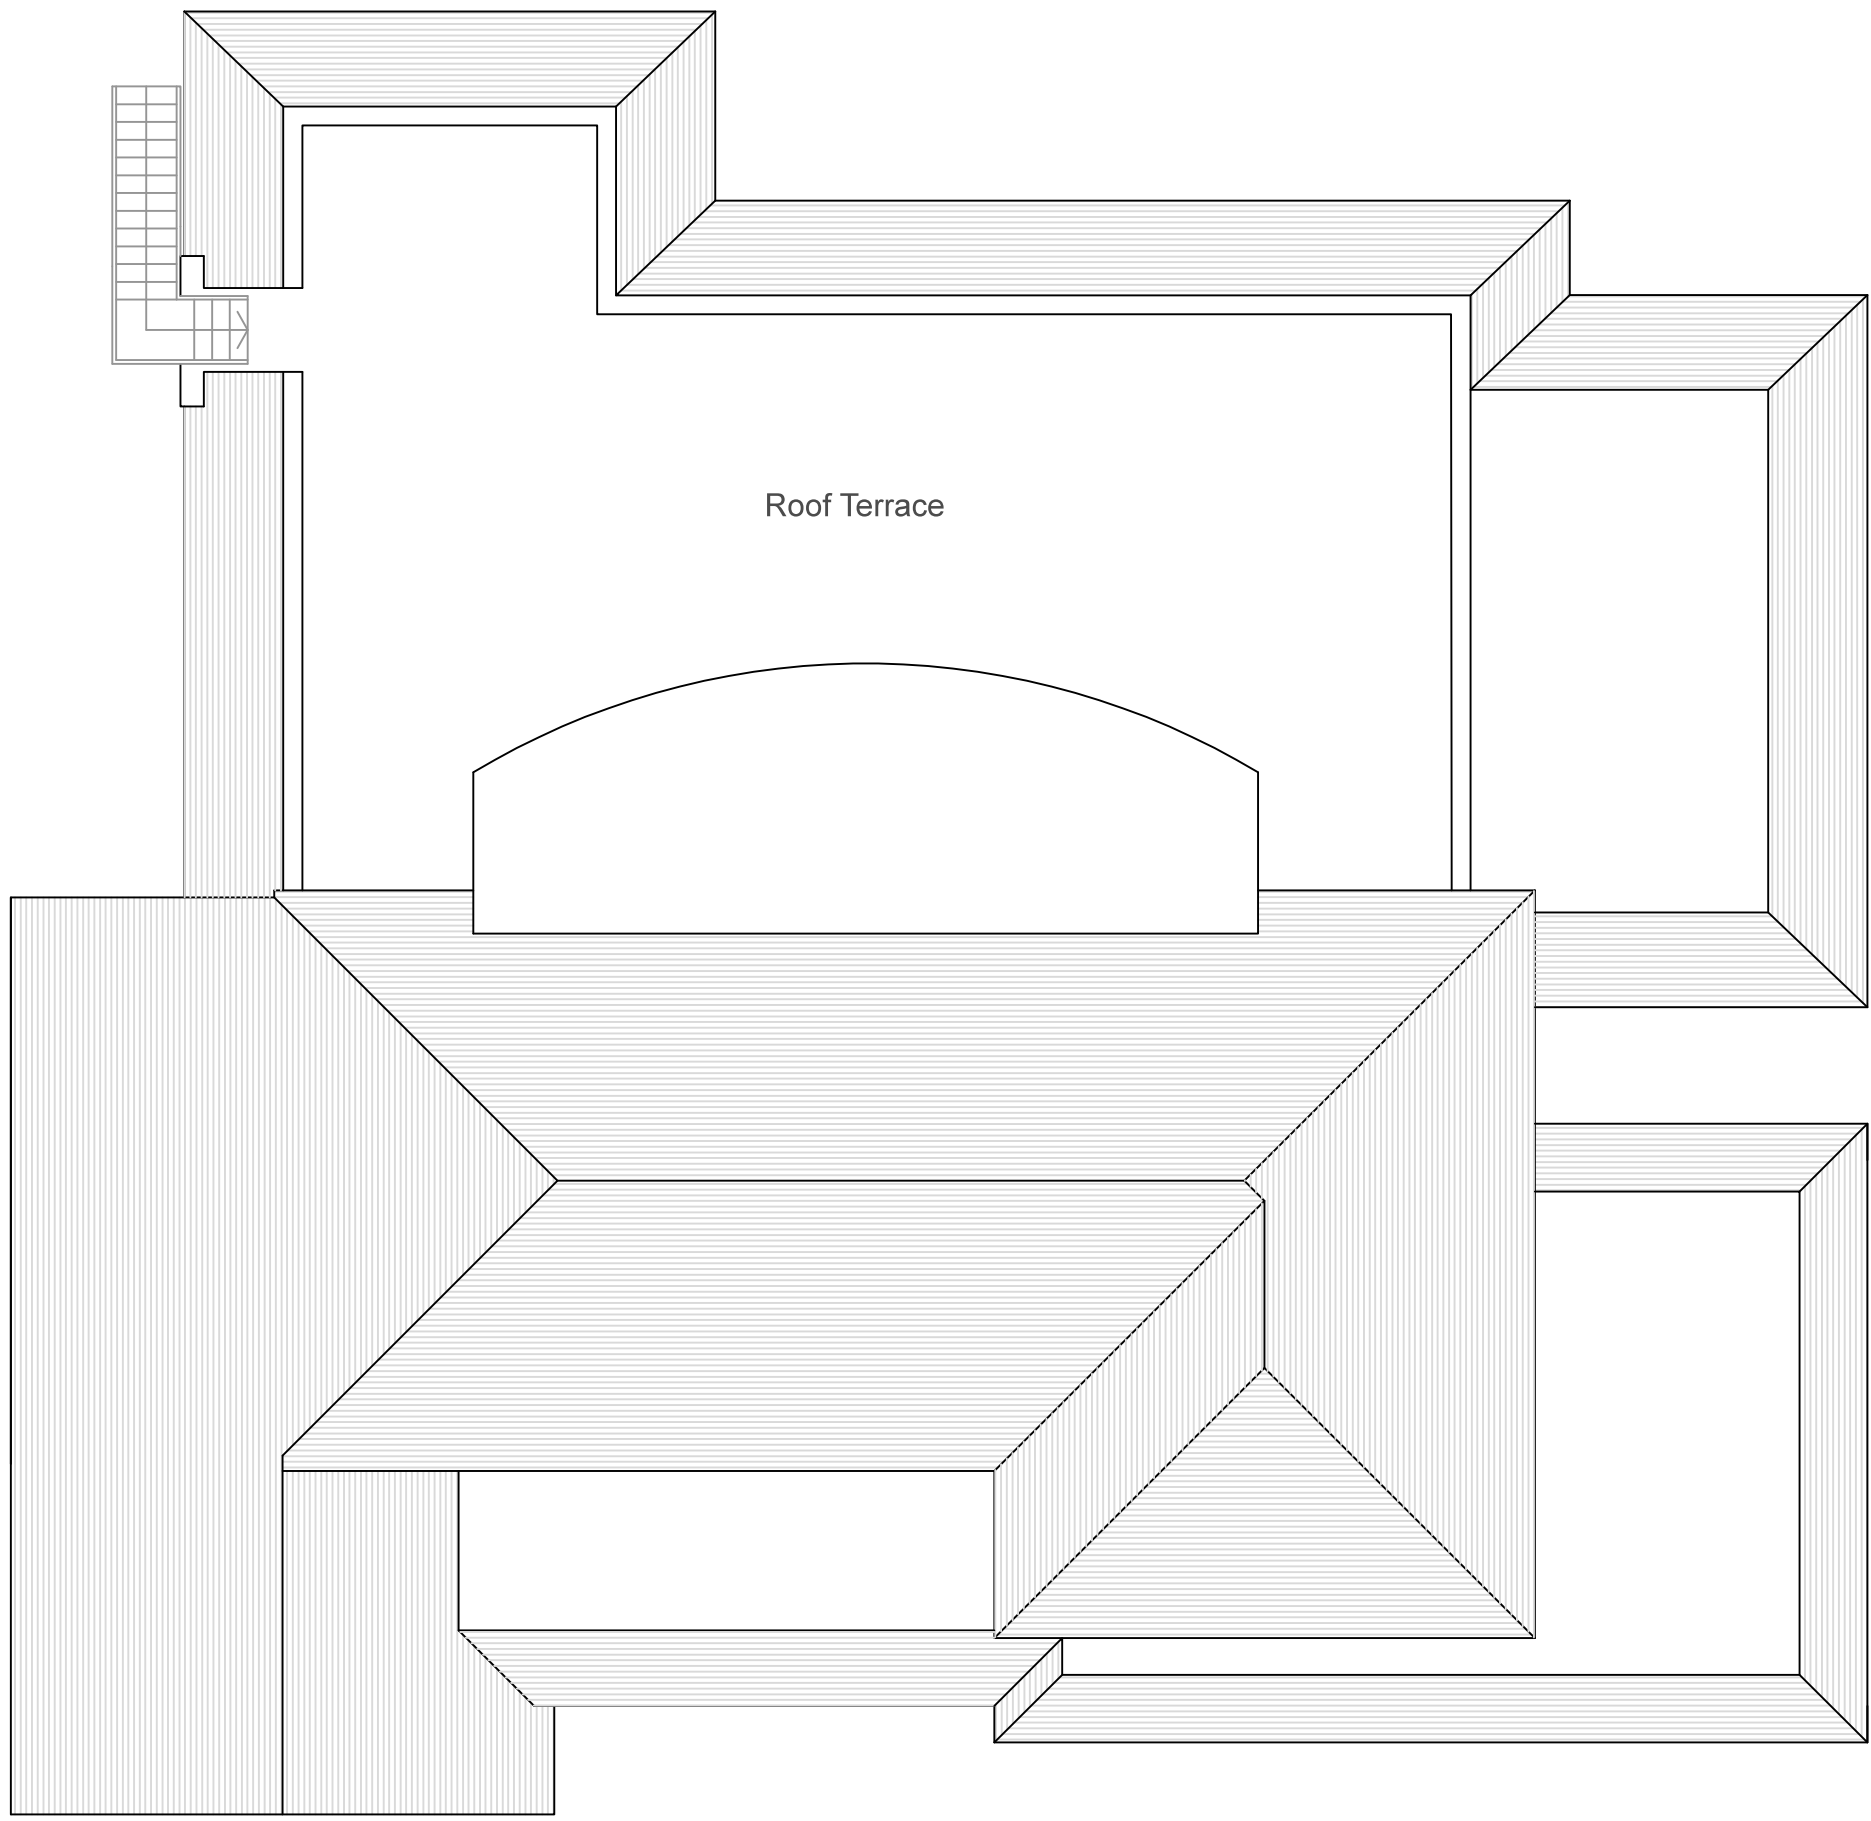

Roof Plan (1:100)

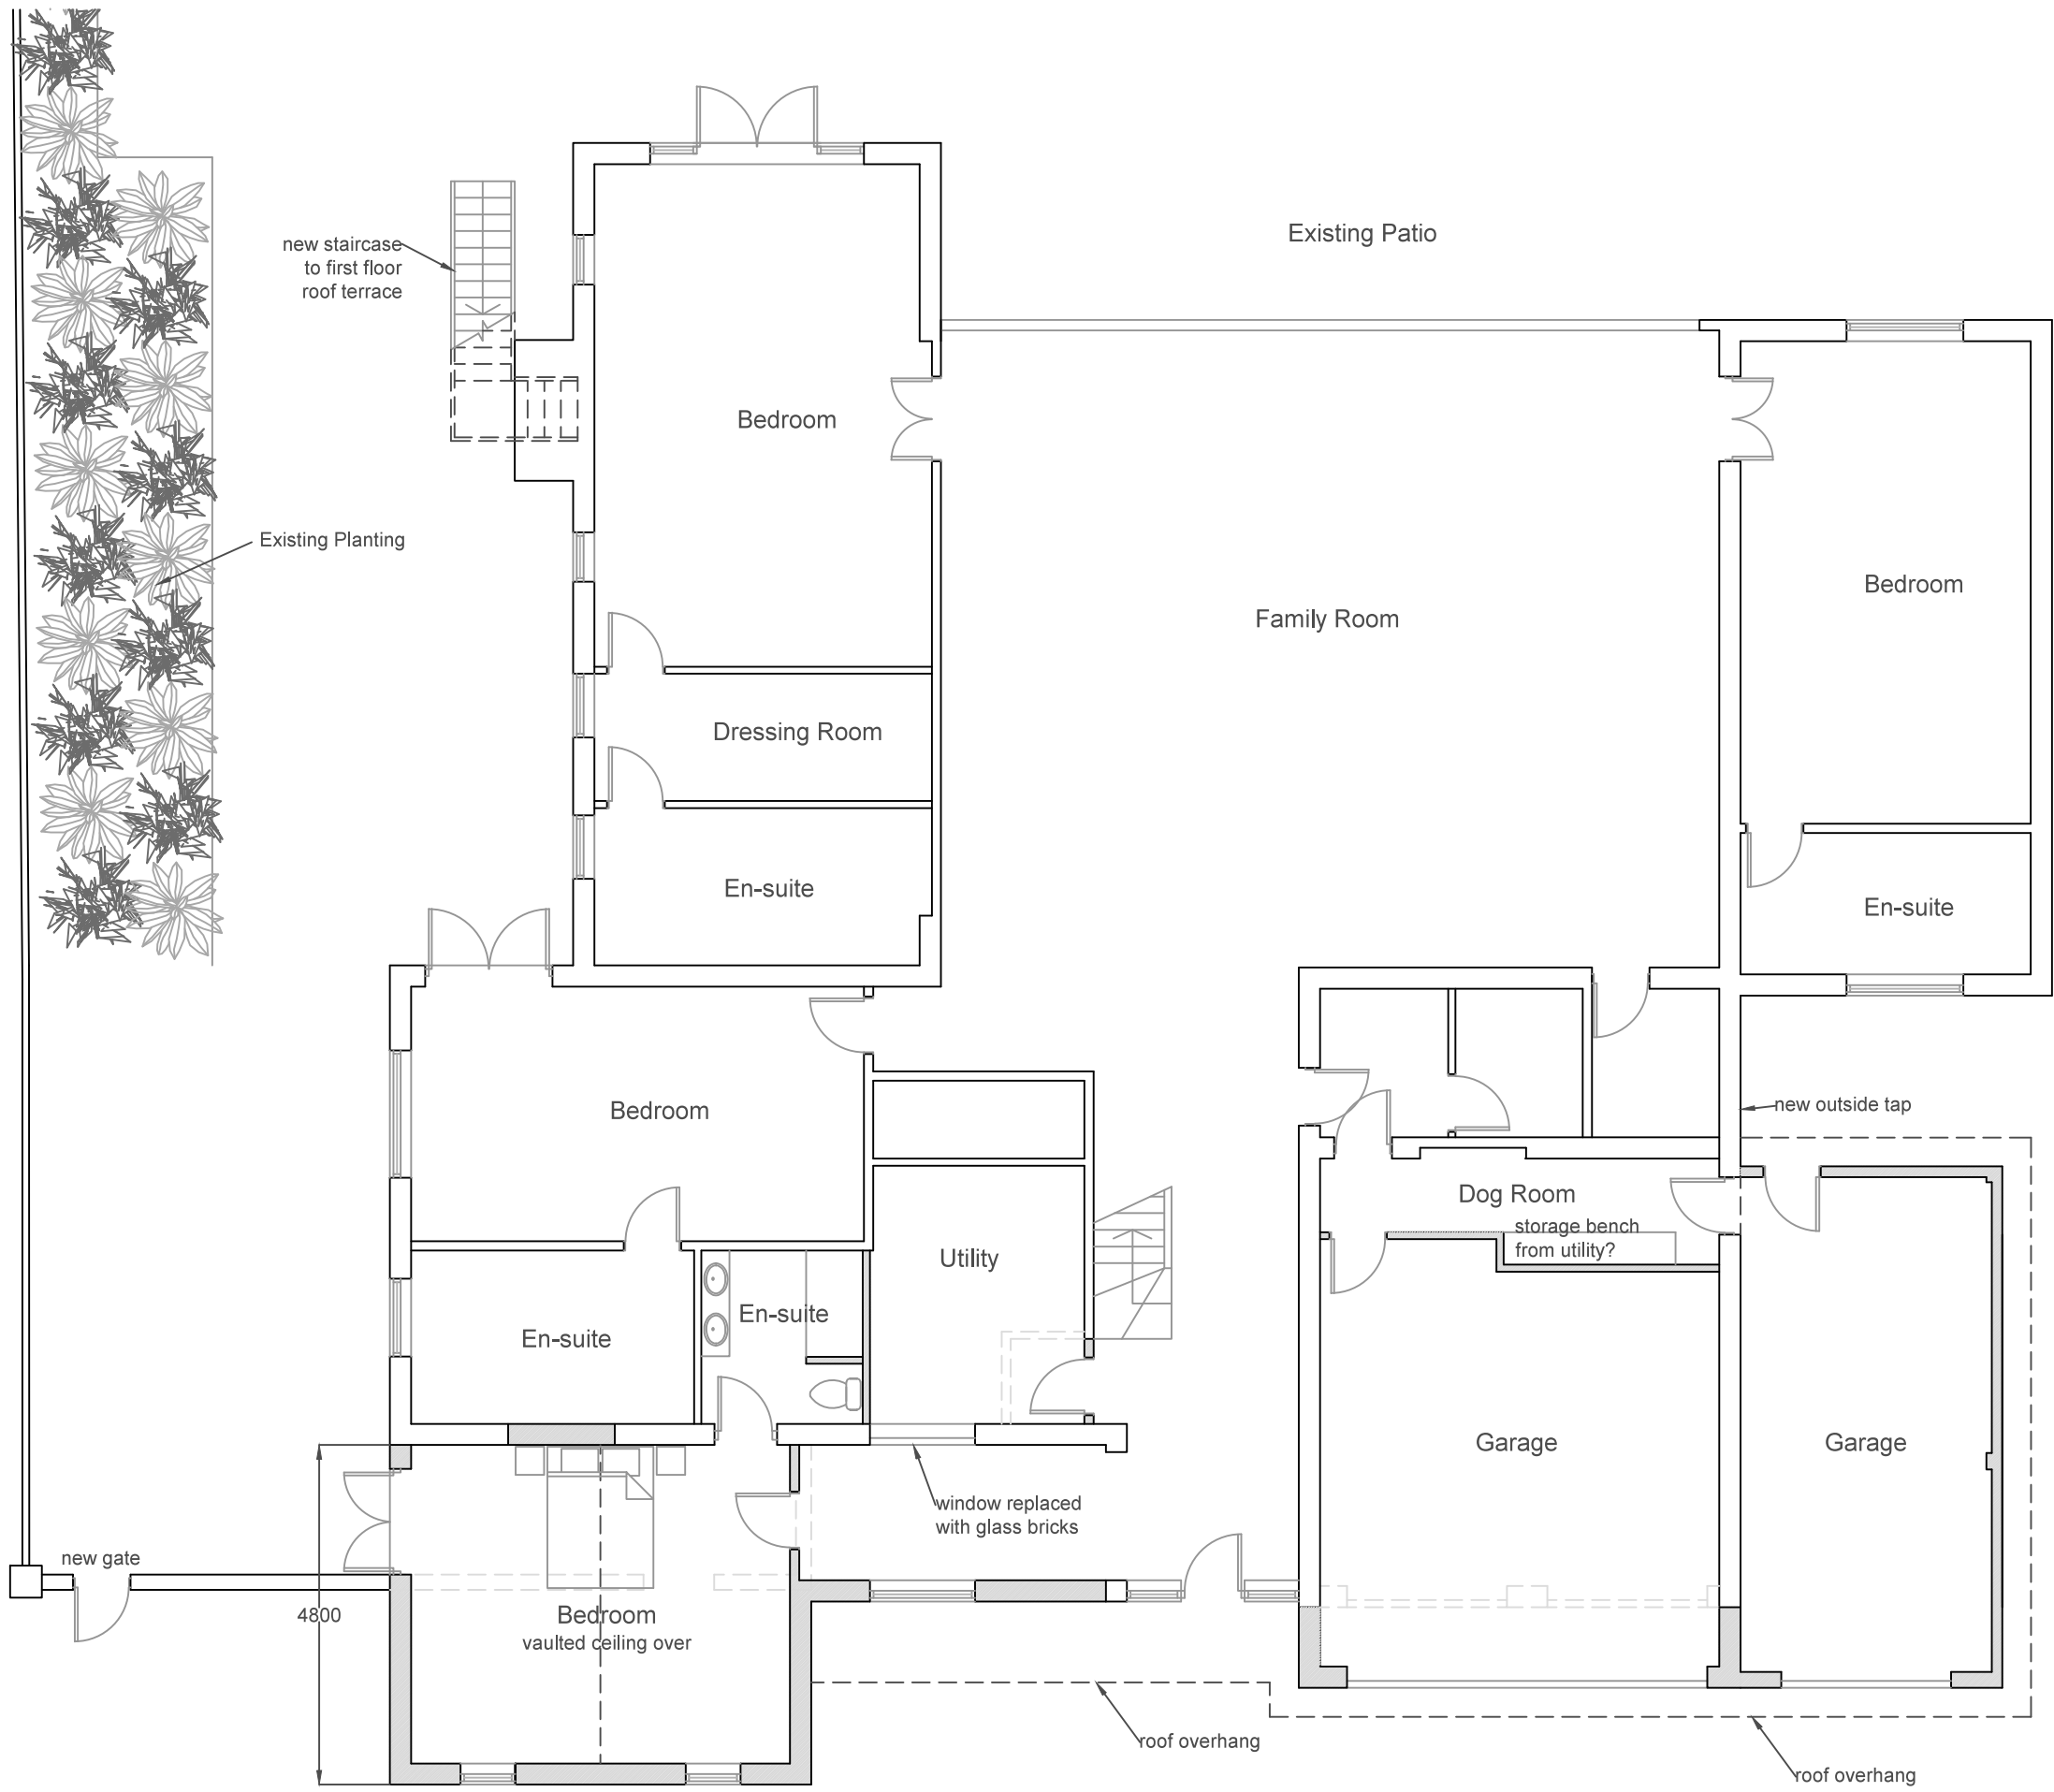

Ground Floor Plan (1:100)

Revisions		
Rev	Description	By
d	Planning Amendment	LW
c	Planning Amendment	LW
b	Addition of Garage	LW
a	Client Amendments	LW
All dimensions to be checked on site prior to commencement of work, except for planning purposes. This drawing is the copyright of Inspired Design Studio Ltd. and may not be copied, altered or reproduced in any way without written authority.		
Client: Mr & Mrs Burrell		
Project Address: Tamarisk House 5 Tamarisk Way East Preston West Sussex		
Drawing Title: Proposed Plan, Elevations, Roof Plan and Site Block Plan		
Drawing Number: 1073.F02.d		
Scale: As stated printed @ A1		
Date: 04/11/2016		