



PROPOSED ELEVATIONS 1:100 @ A2

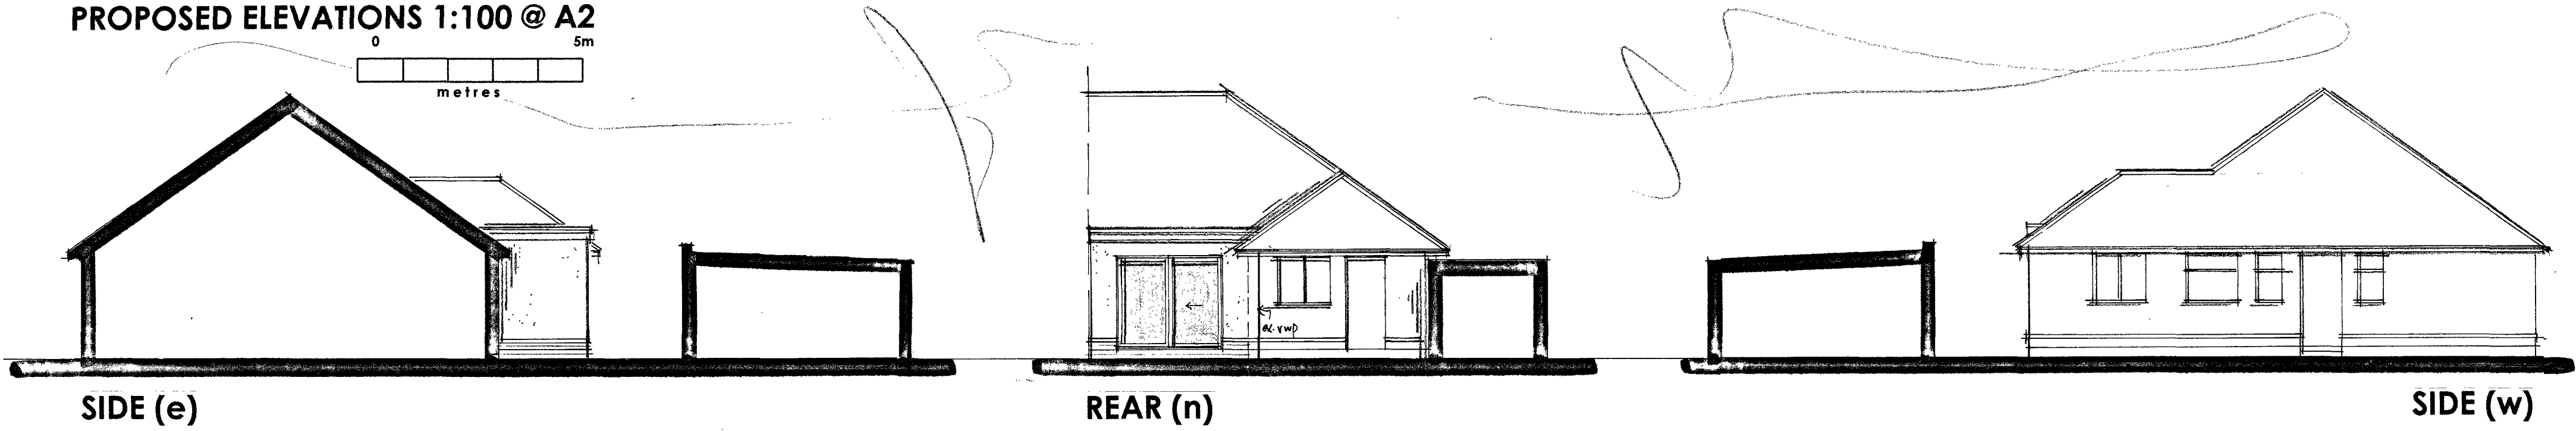

THIS DRAWING TO BE READ IN CONJUNCTION WITH
STRUCTURAL ENGINEERS DETAILS & CALCULATIONS

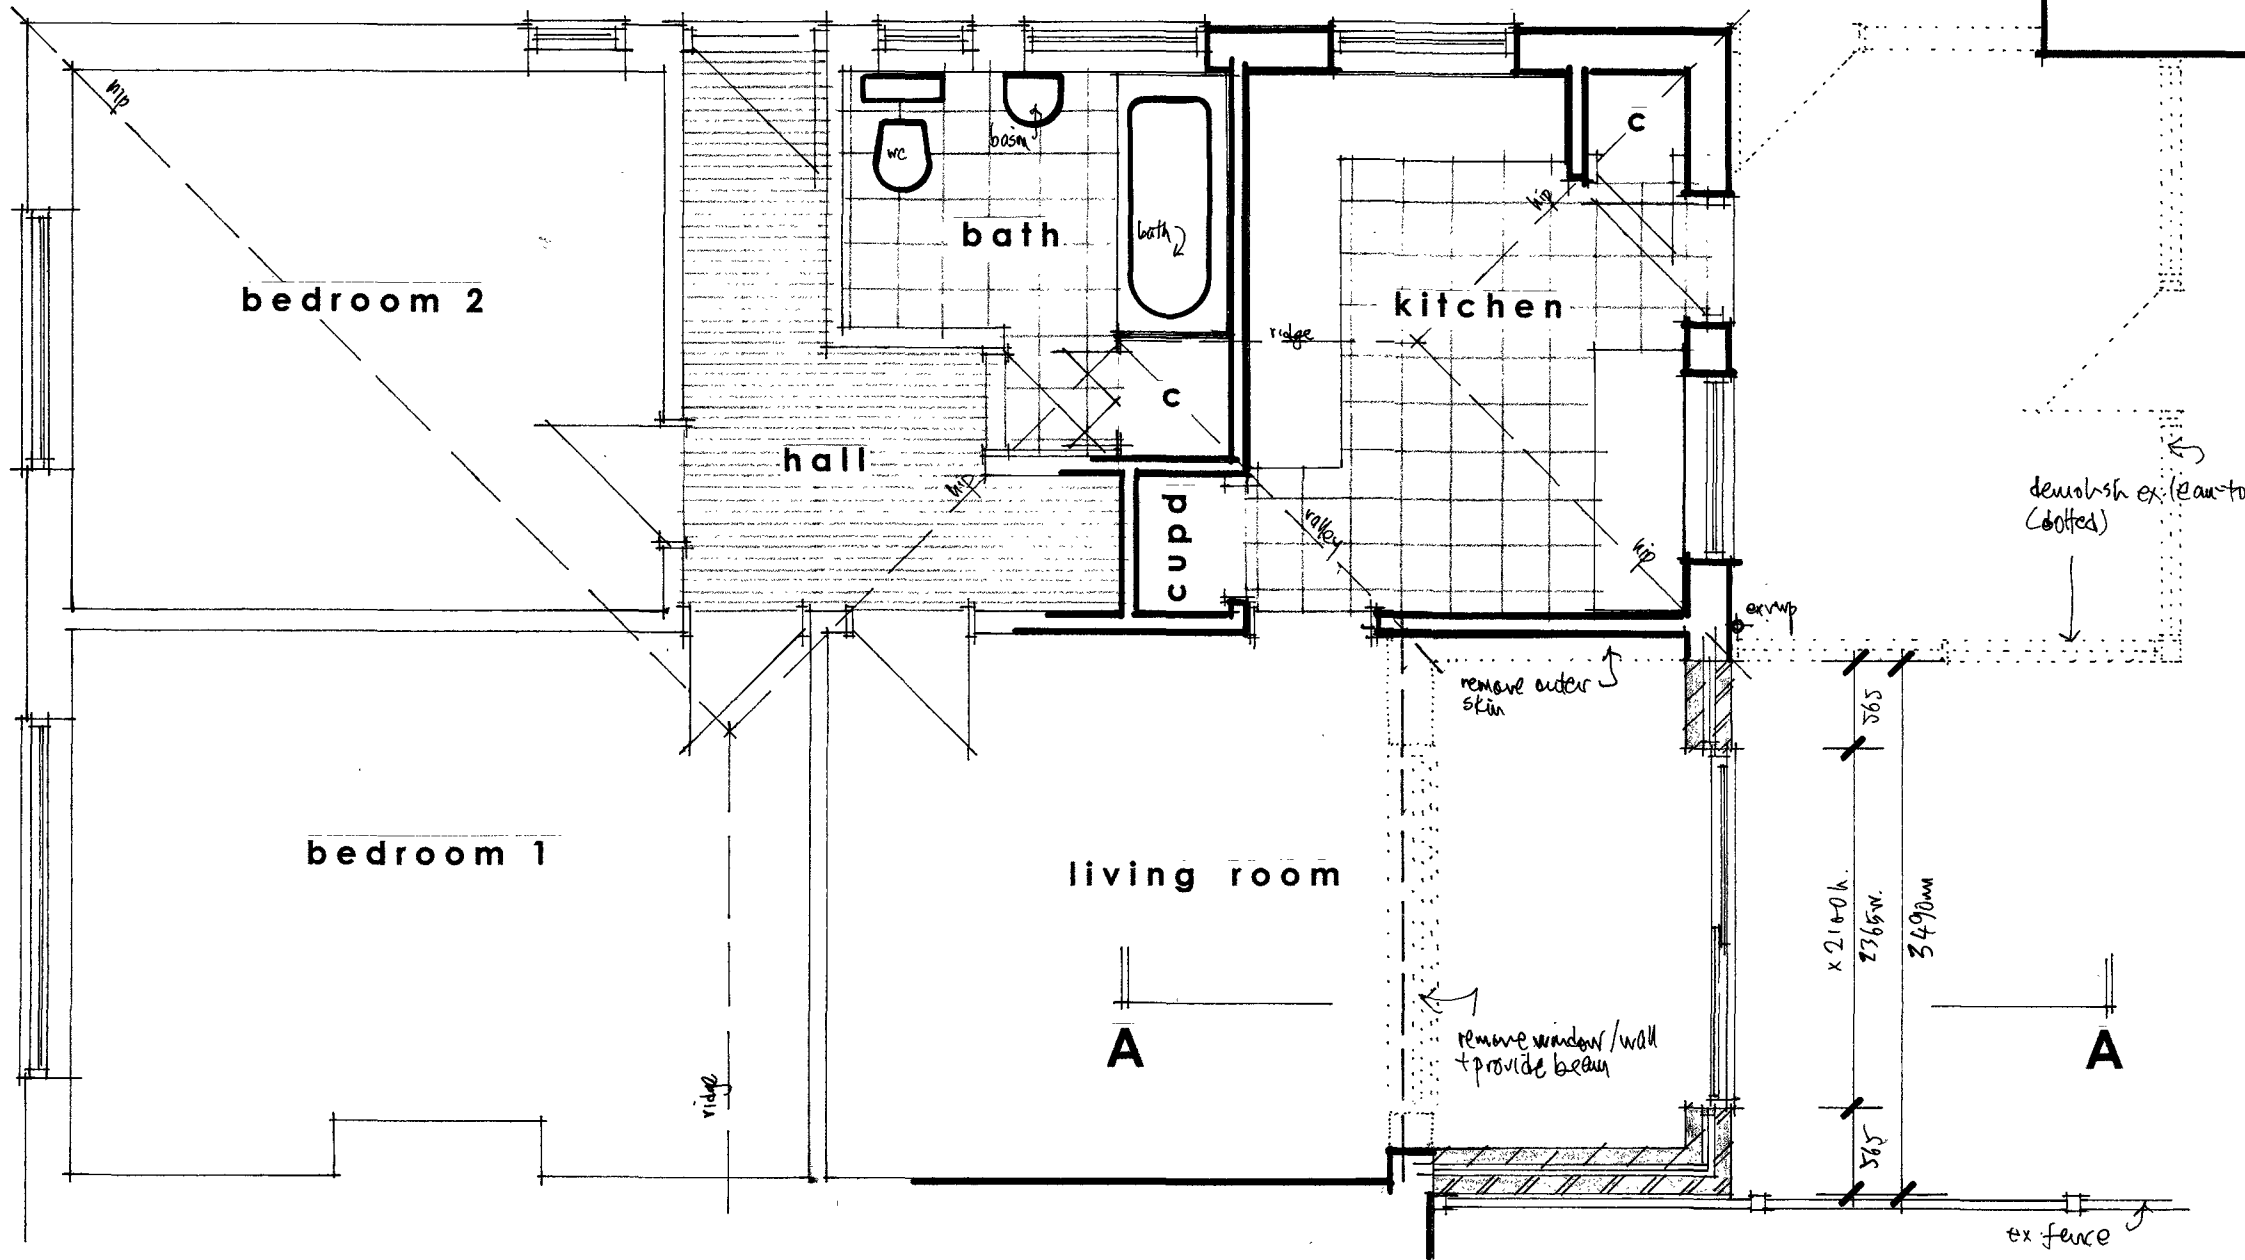


GROUND FLOOR PLAN 1:50 @ A2

garage

SCHEDULE OF FINISHES

- | | | |
|------------|---|---|
| ELEVATIONS | - | face brickwork & painted render |
| WINDOWS | - | white PVCu plastic & double glazed |
| FLAT ROOF | - | high performance felt or composite GRP |
| EAVES | - | white PVCu and double glazed |
| R/W GOODS | - | white half round guttering with 63mm diameter downpipes |

THE CONTRACTOR IS TO PROVIDE SAMPLES FOR APPROVAL BY THE
CLIENT AND THE LOCAL PLANNING AUTHORITY WHERE REQUIRED.

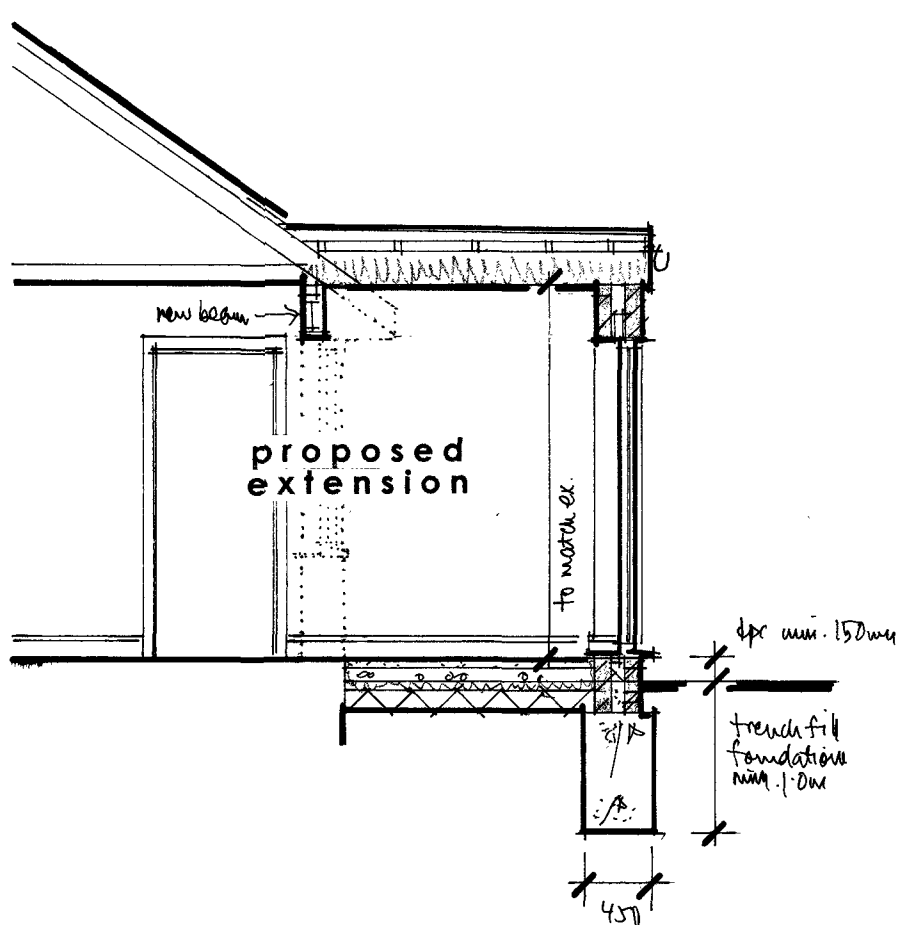

SECTION A-A 1:50

Figured dimensions to take precedence over scaled dimensions. The contractor is to verify all dimensions on site before commencing any works.

Any discrepancies whatsoever to be brought to the attention of the client immediately.

The copyright of this drawing is reserved and the drawing must not be disclosed without authority.

Project
18 ORCHARD ROAD, EAST PRESTON

Proposed single storey rear extension

Client
Sally Lawrence

Drawing no. **EP/OR/03**

Scale **AS SHOWN** Date **Jan 2020**

Drawn By **WG**

WAYNE GANDER MCIAT
Chartered Architectural Technologist
98 Durrington Lane
WORTHING
West Sussex
BN13 2RQ
Tel/Fax 01903 694817
Email - waynegander08@gmail.com