




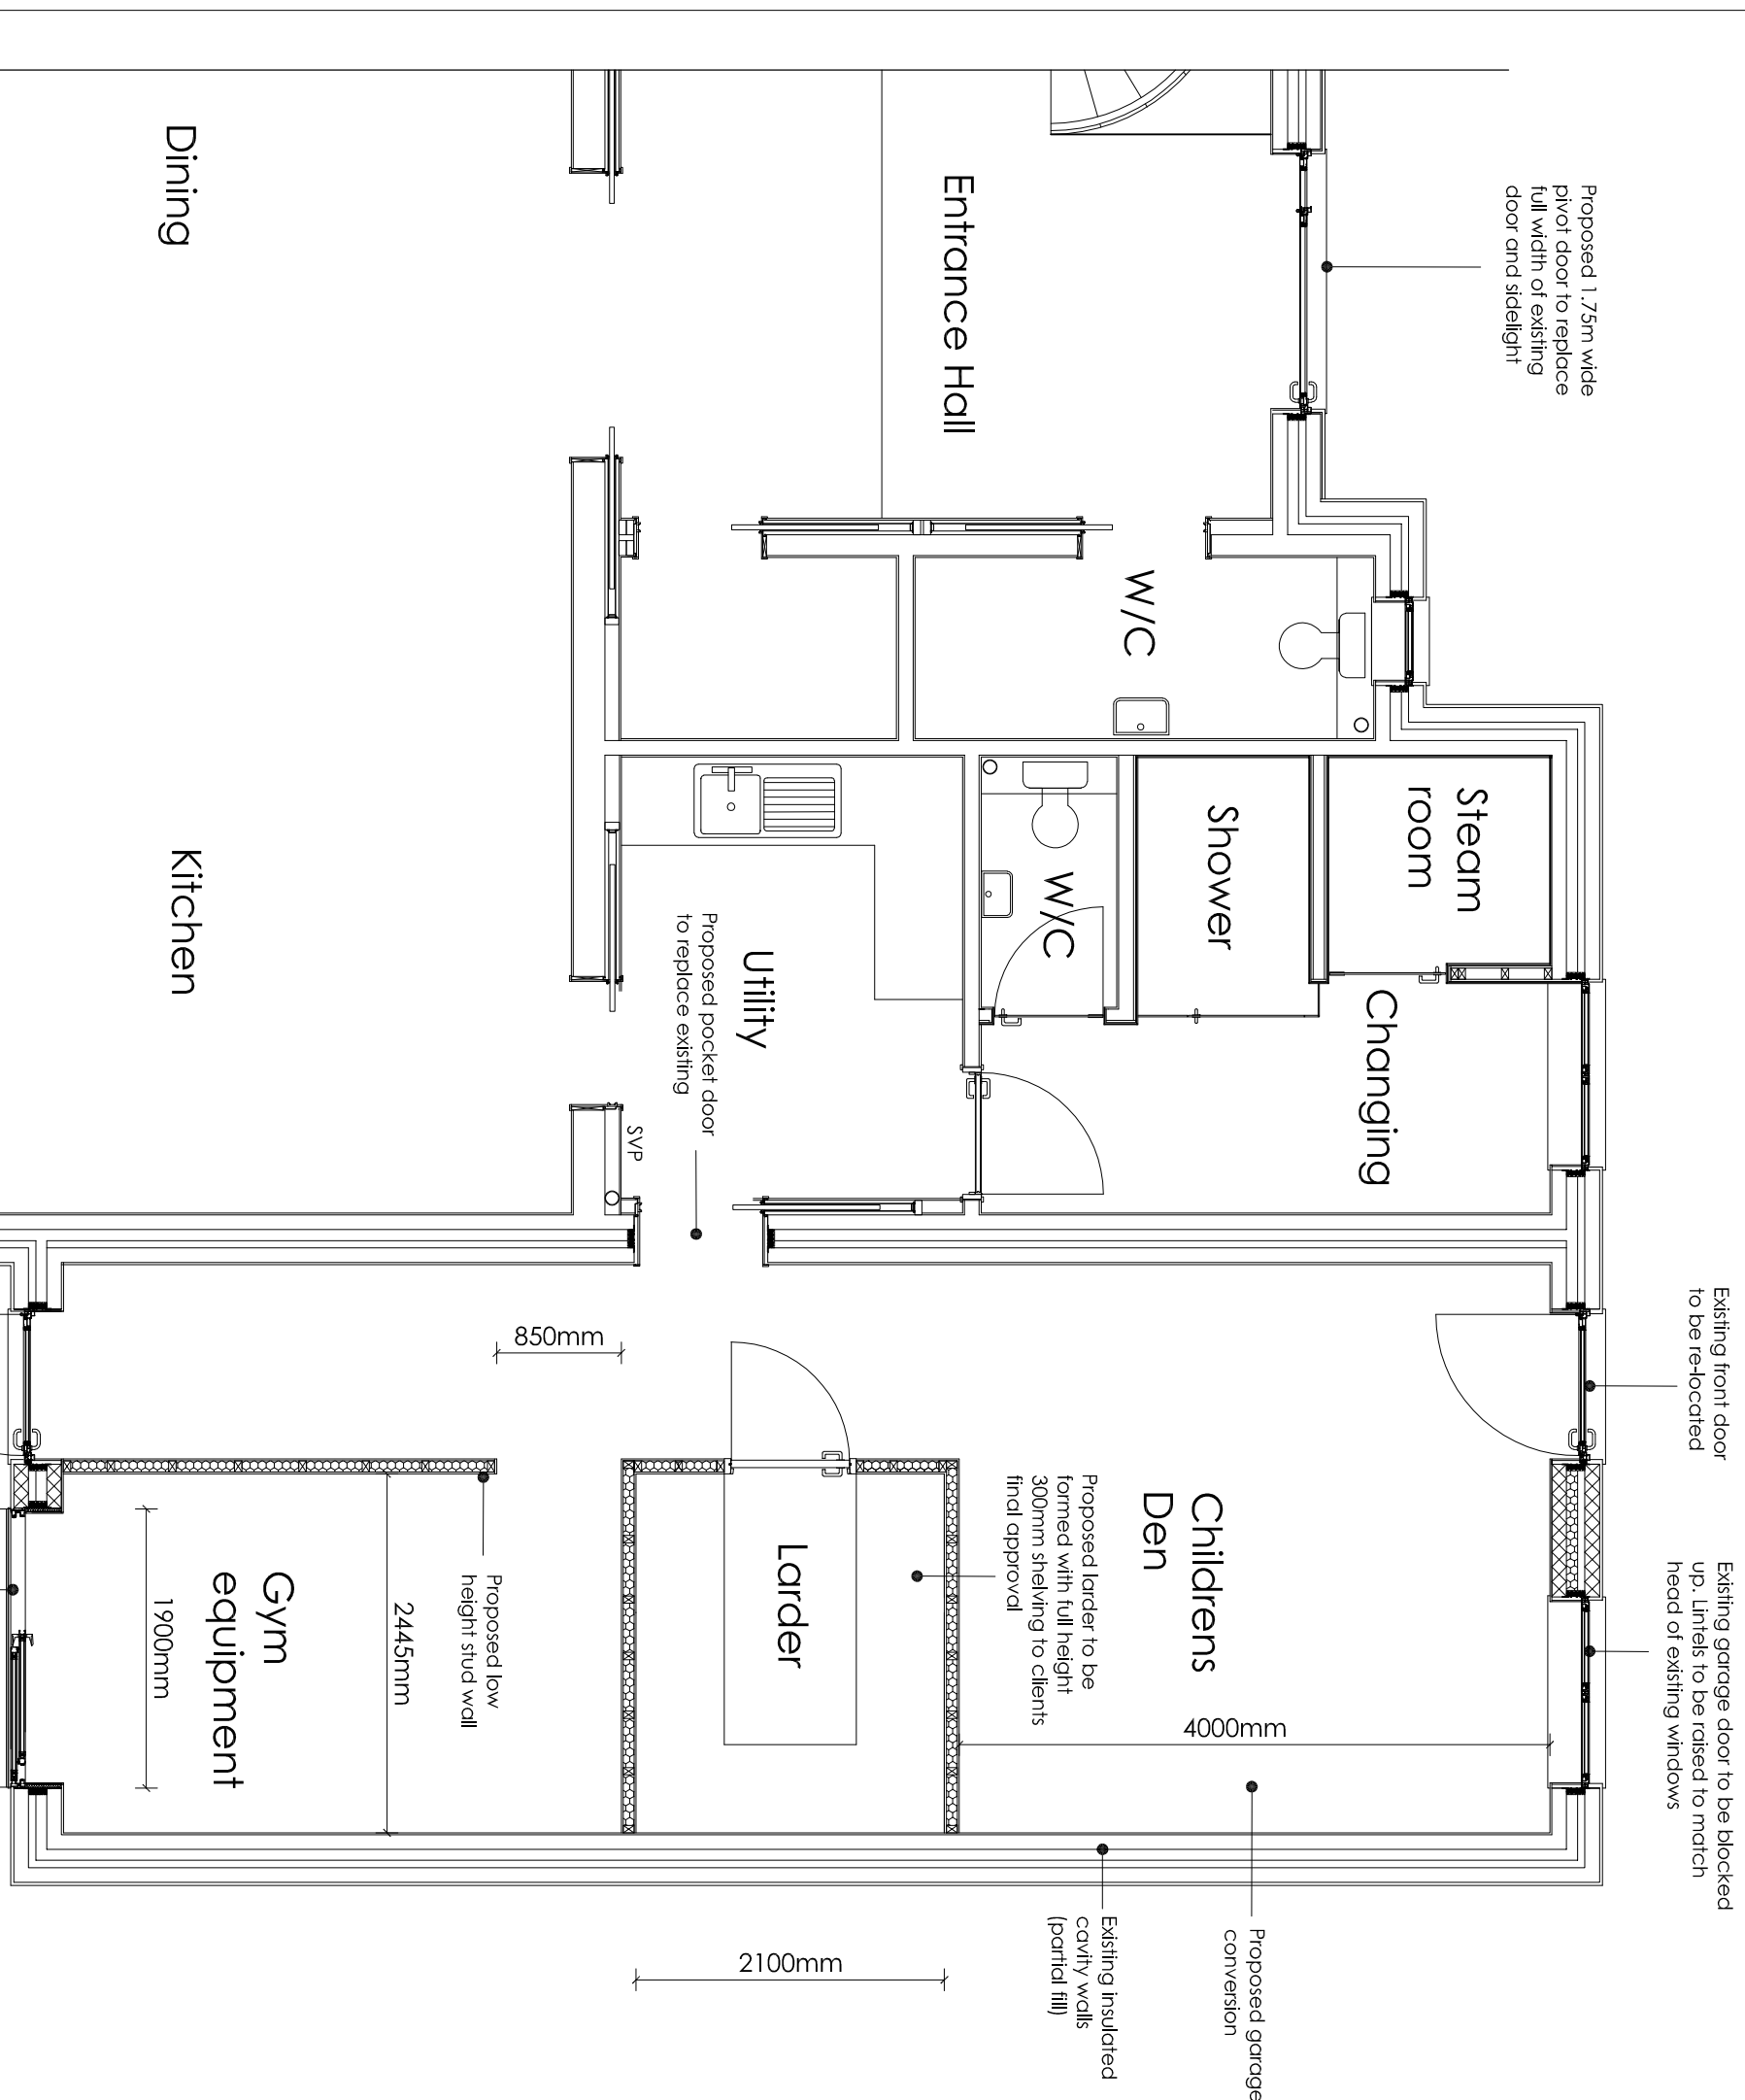

PROPOSED GROUND FLOOR PLAN 1:50

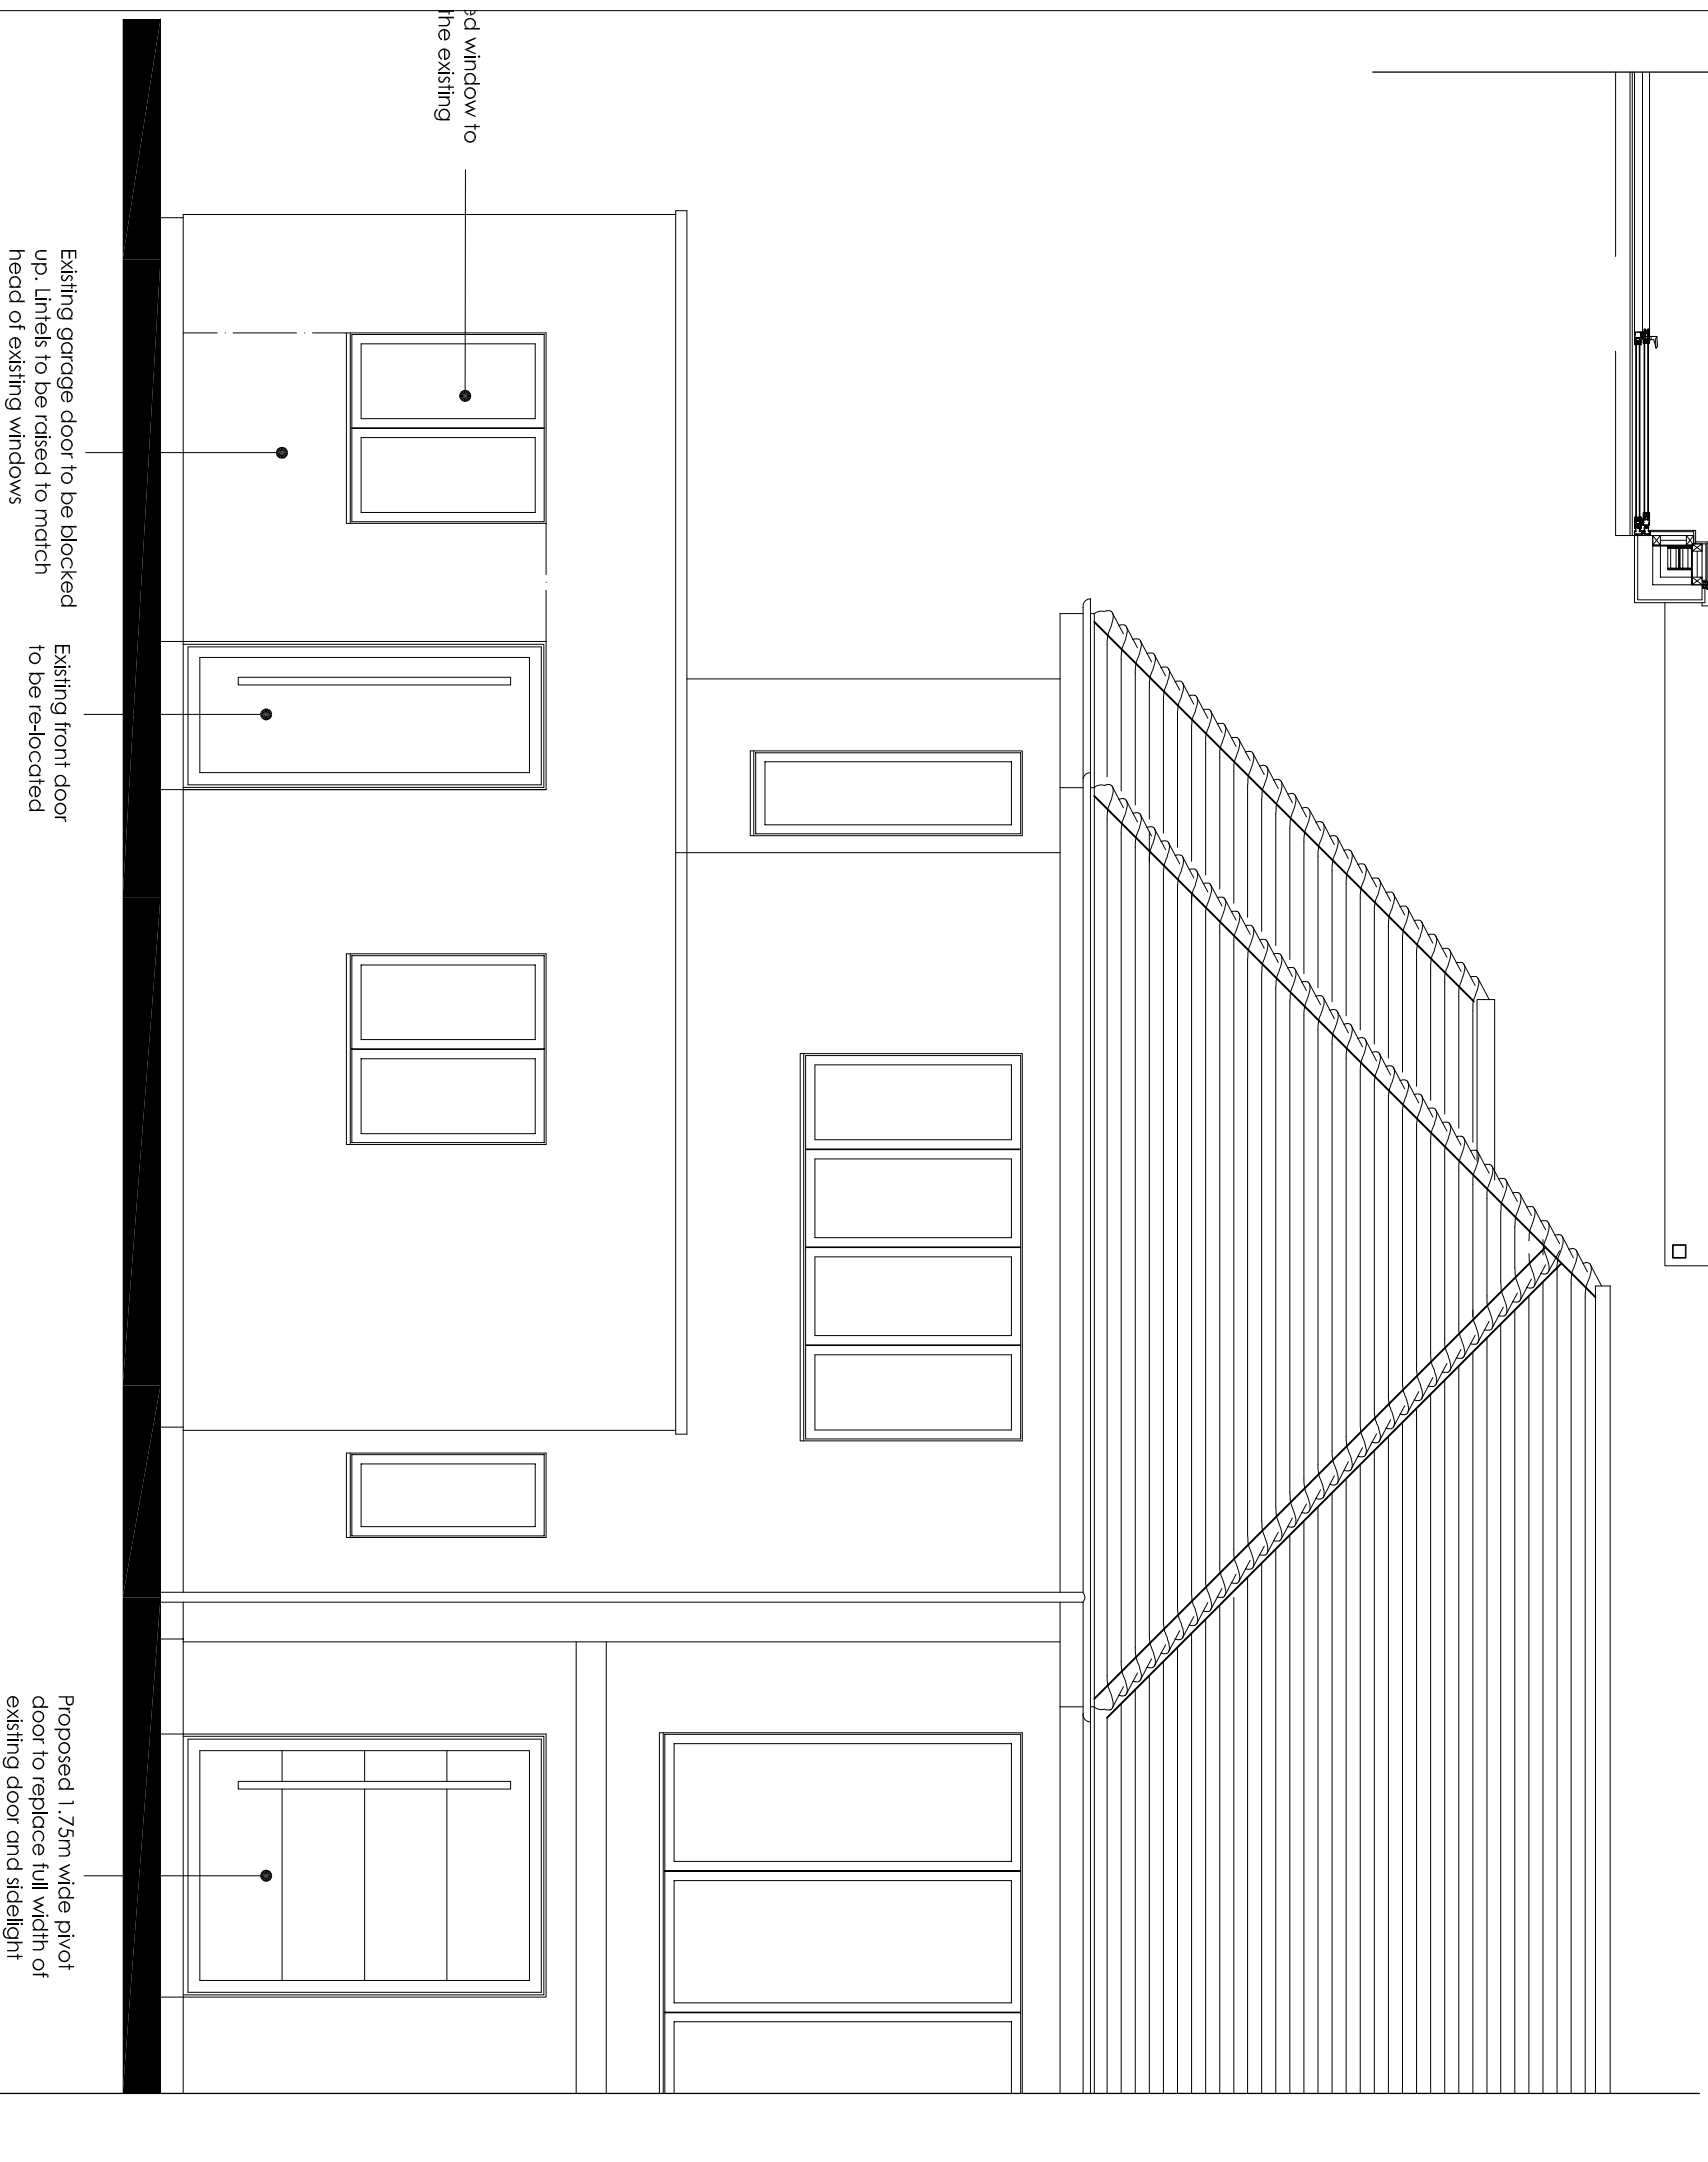


PROPOSED NORTH ELEVATION 1:50

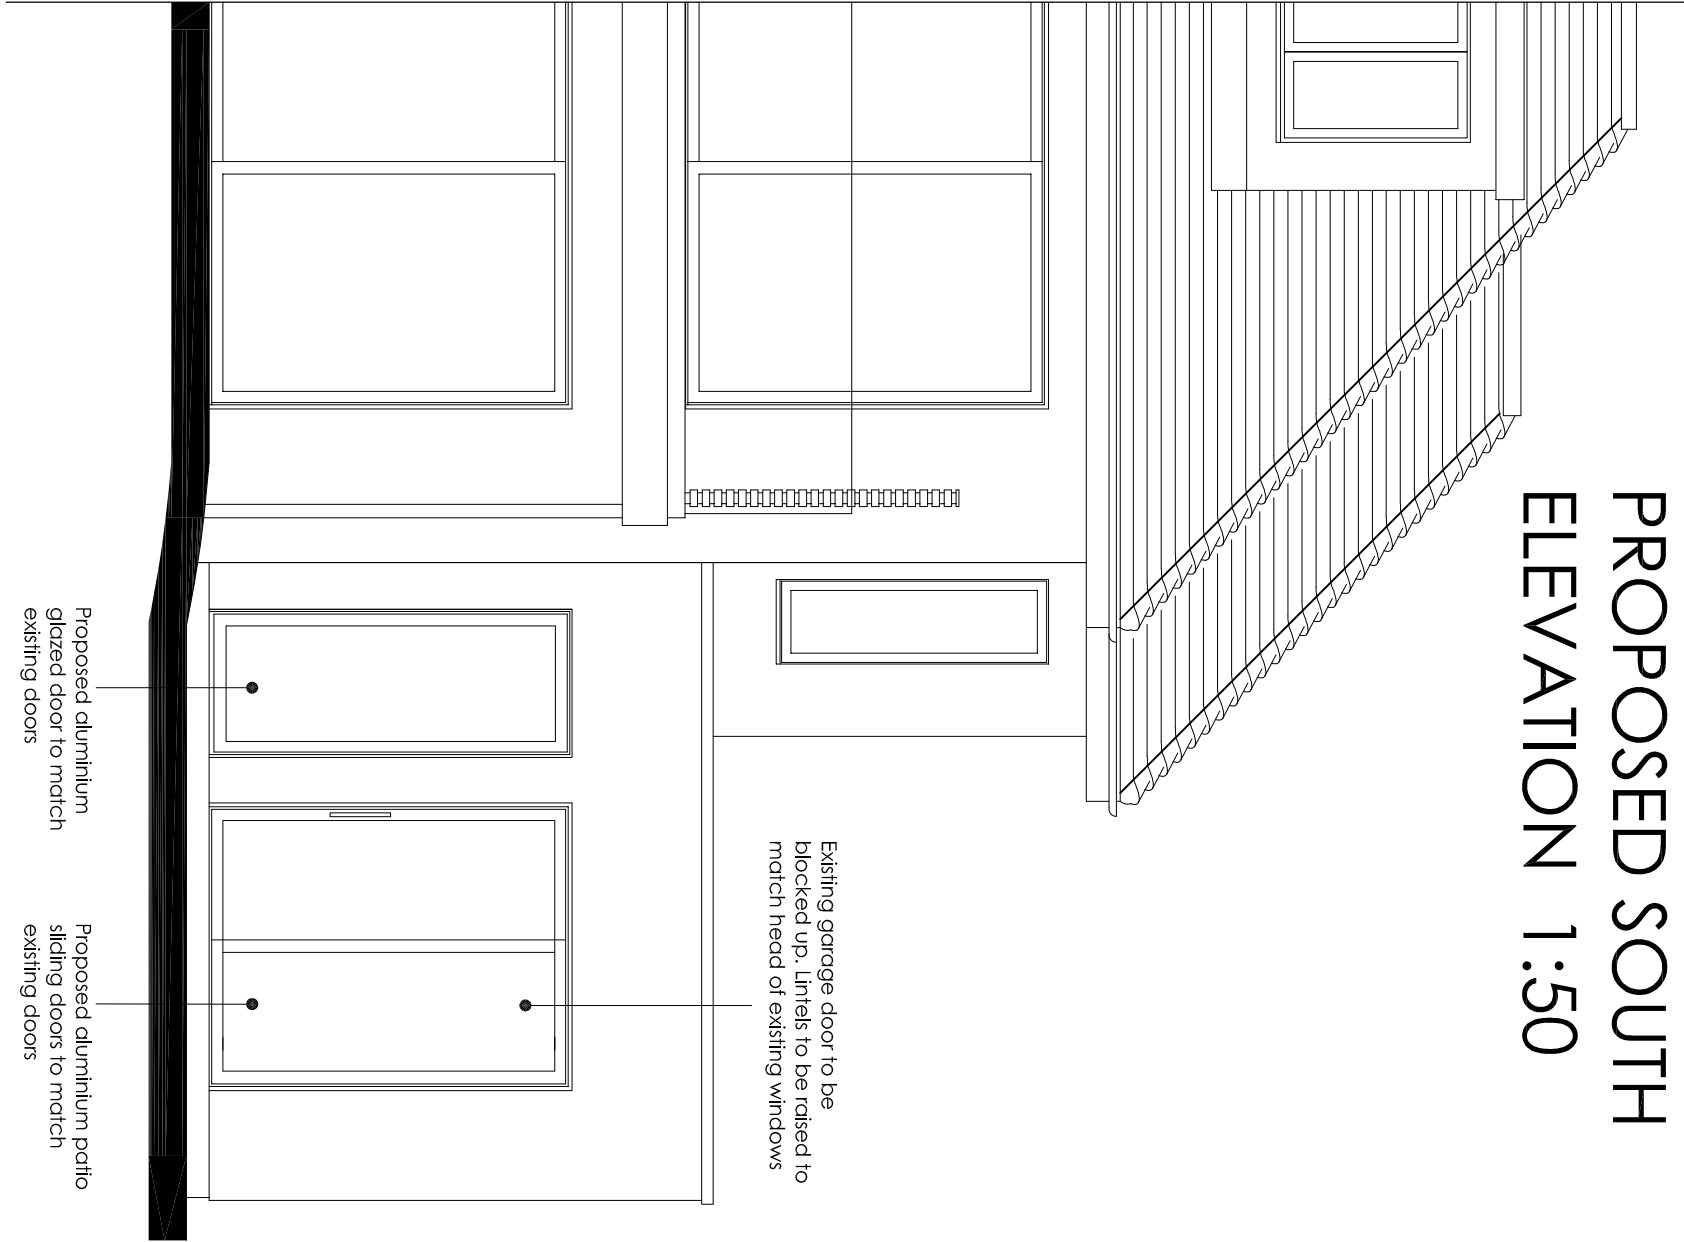


PROPOSED SOUTH ELEVATION 1:50



SITE PLAN 1:500

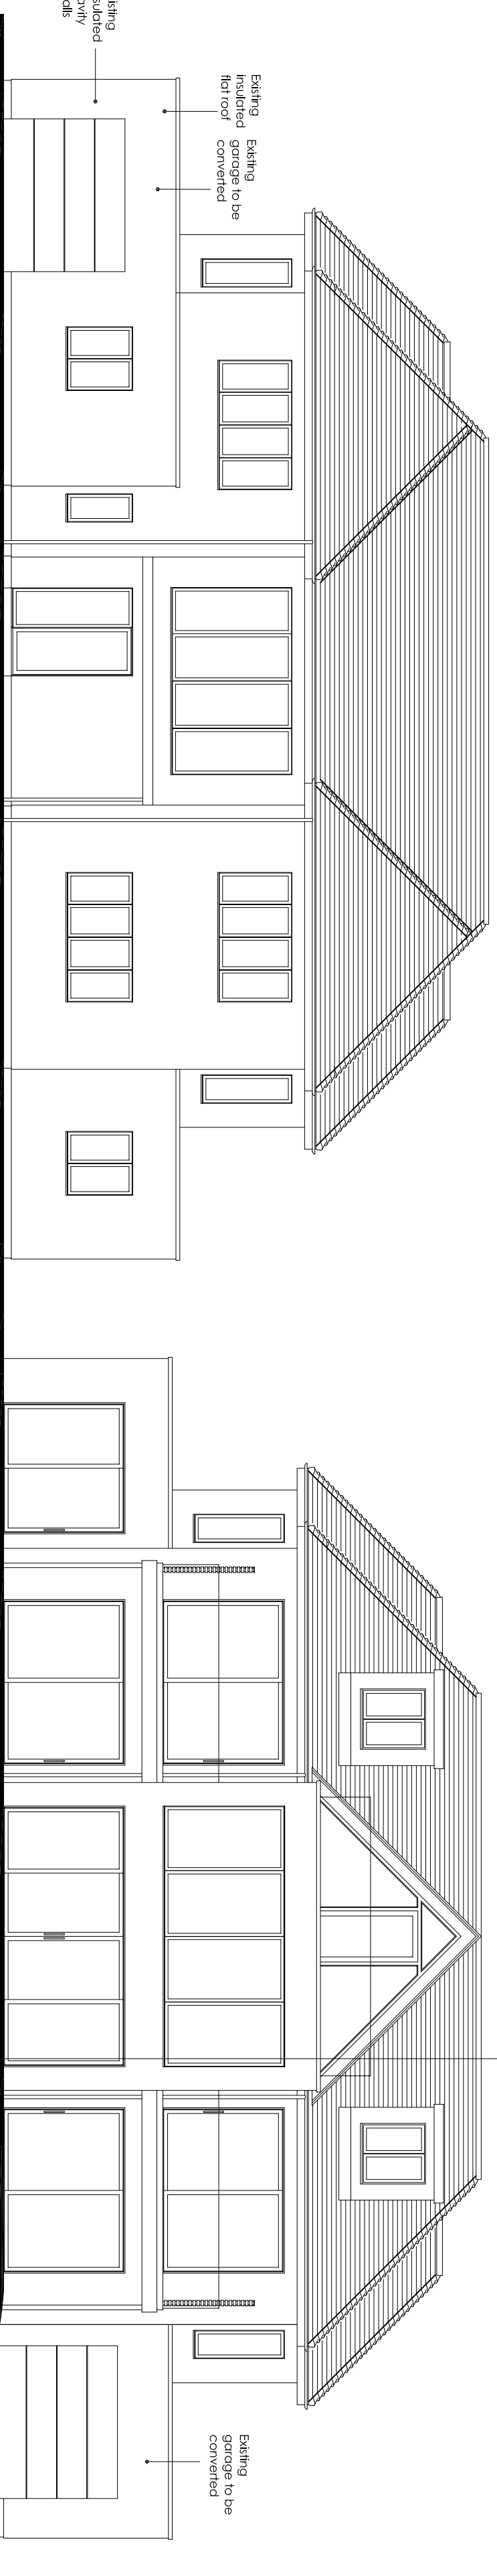


EXISTING NORTH ELEVATION (FRONT) 1:100

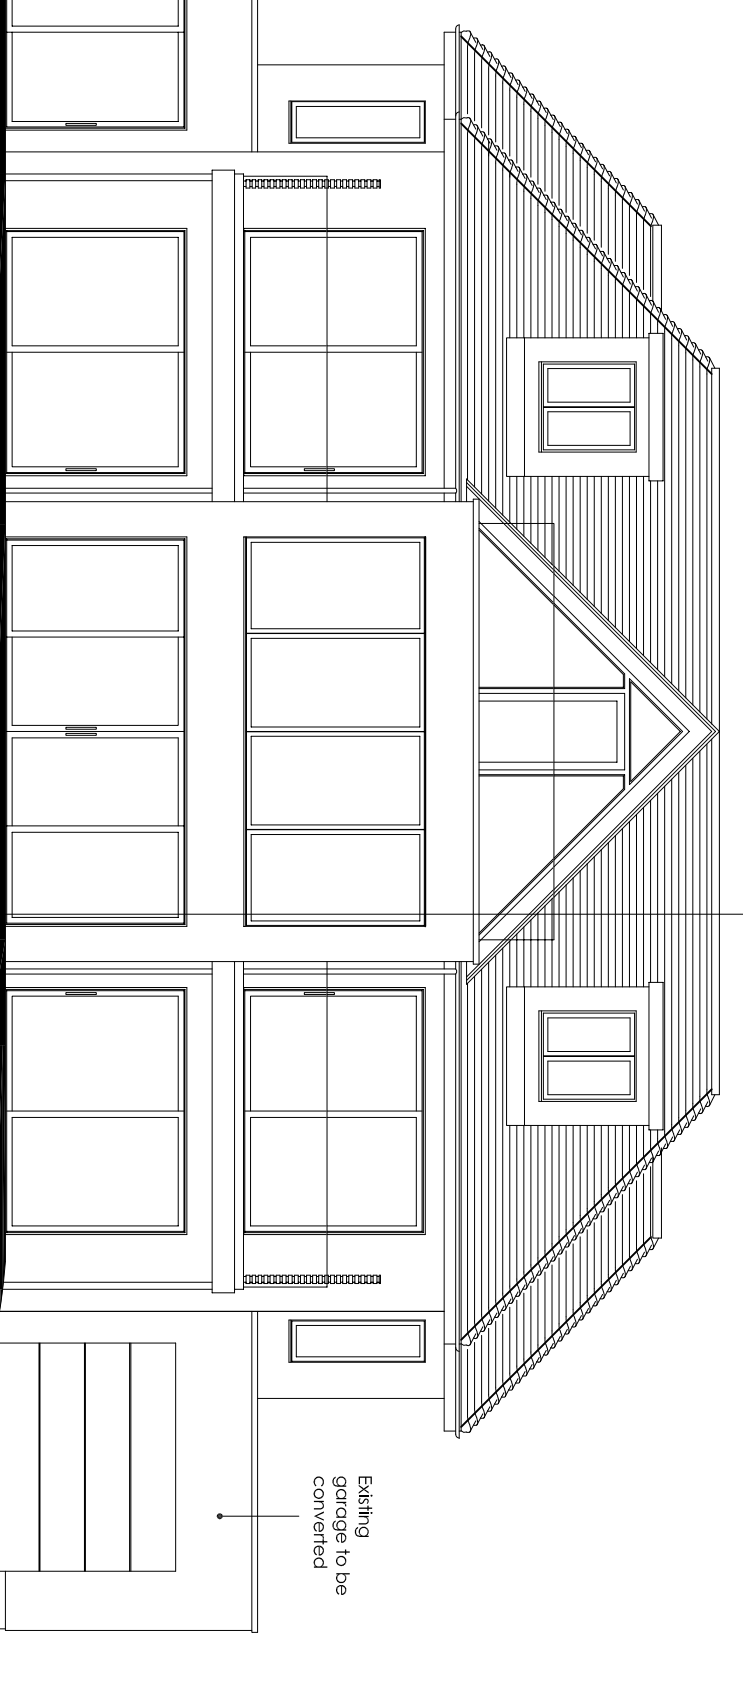

EXISTING SOUTH ELEVATION (REAR) 1:100



LOCATION PLAN 1:1250

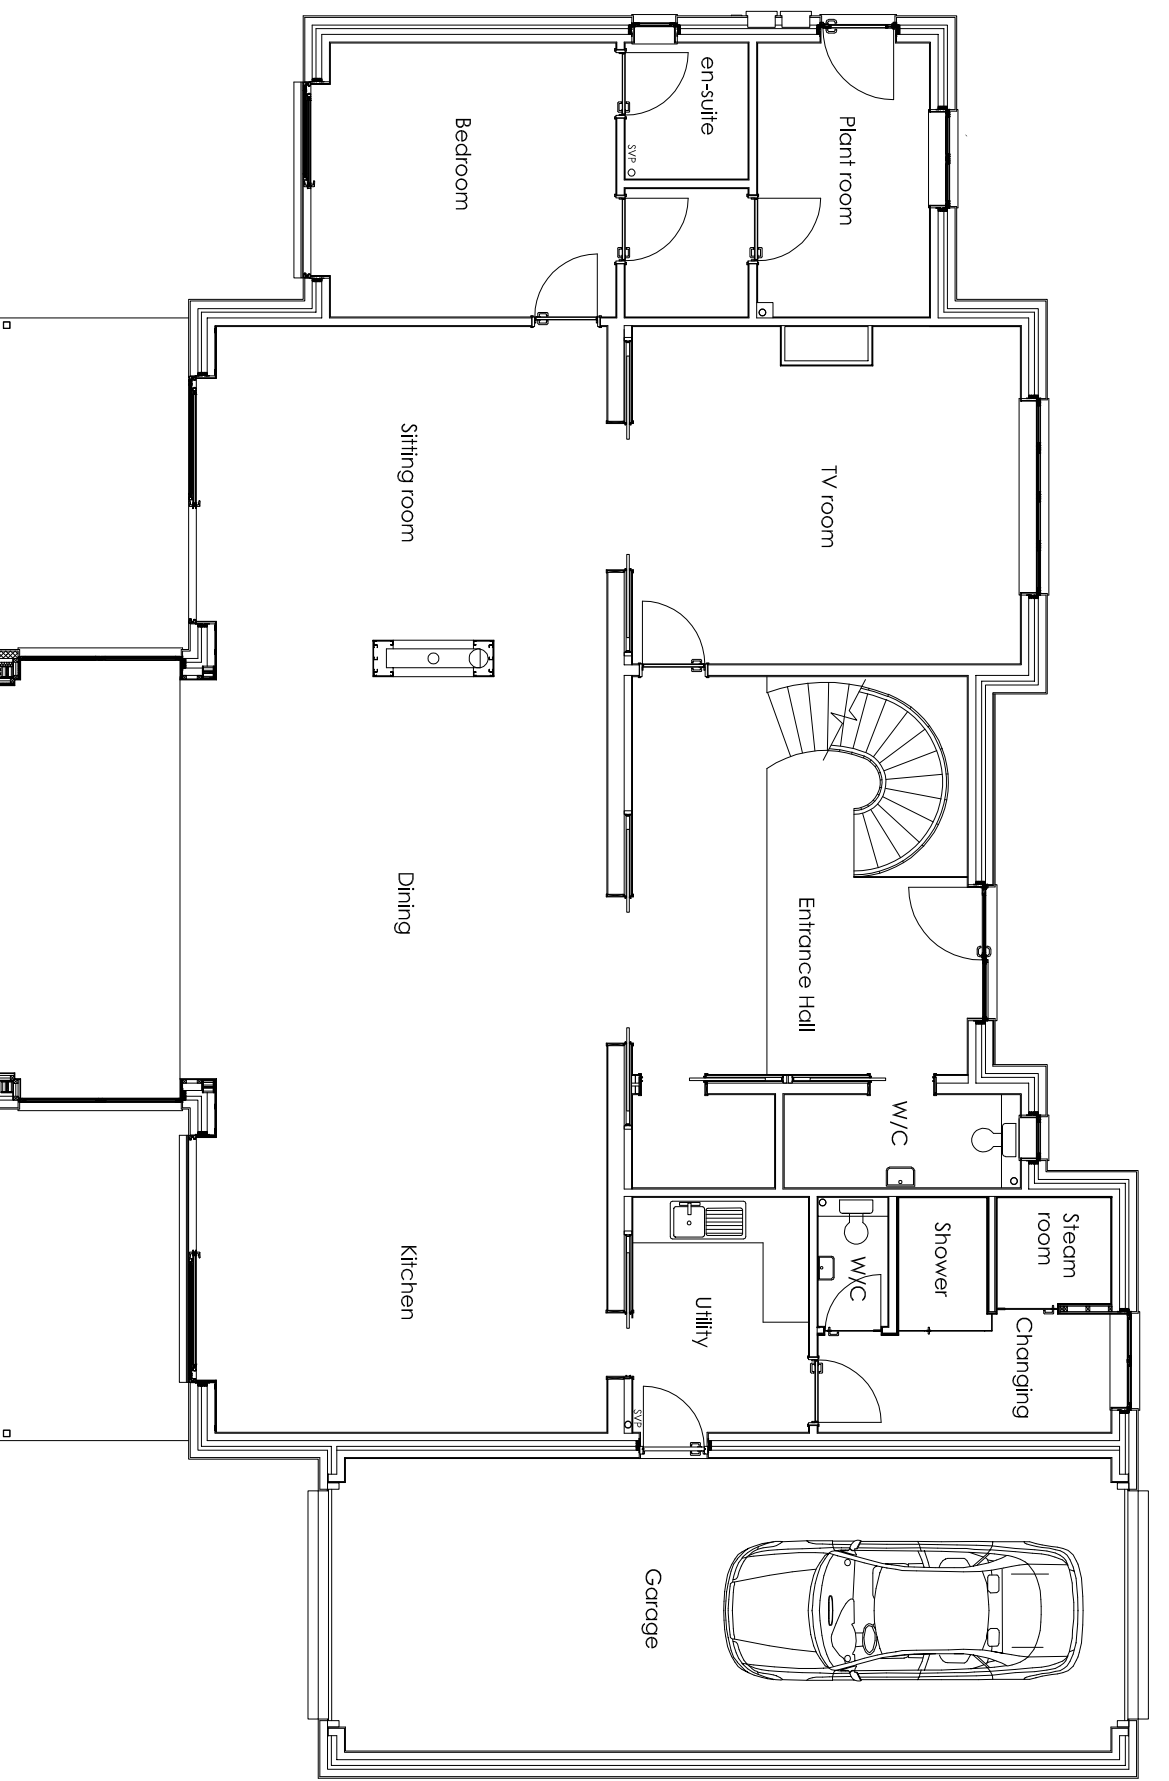

EXISTING GROUND FLOOR PLAN 1:100

Scale Bars:

1:1250

0m 200m 400m 600m

1:500

0m 200m 400m 600m

1:200

0m 200m 400m 600m

1:100

0m 200m 400m 600m

1:50

0m 1m 2m

1:10

0 200 400

1:5

0 200 400

ama

architectural & quantity surveying services

offerbury moore associates

Unit 1, Tockley Court Business Park, Long Fiddling, Chichester, West Sussex, BN15 3UT

01903 871131, csa@offerburymoore.co.uk

Client: Luke & Emily Lynch

Address of Works: Shore House, East Preston, West Sussex, BN16 1NA

Drawing Title: Proposed Garage Conversion & Internal Alterations

Paper Size: A1, Date: Oct 2020

Job Number: AR-14921, Drawing Number: , Revision:

General Notes: 1. To be built in accordance with the planning permission. 2. Drawings to be used in conjunction with the structural calculations and the building model provided. 3. Construction details to be agreed with the structural engineer. 4. The proposed internal alterations to be agreed with the structural engineer. 5. The work should be undertaken with all appropriate planning and building regulations approvals in place. 6. All alterations to be checked on this plan to confirm any mistakes, alterations or omissions. 7. Building Control Officer.

Revision Date Amendment