


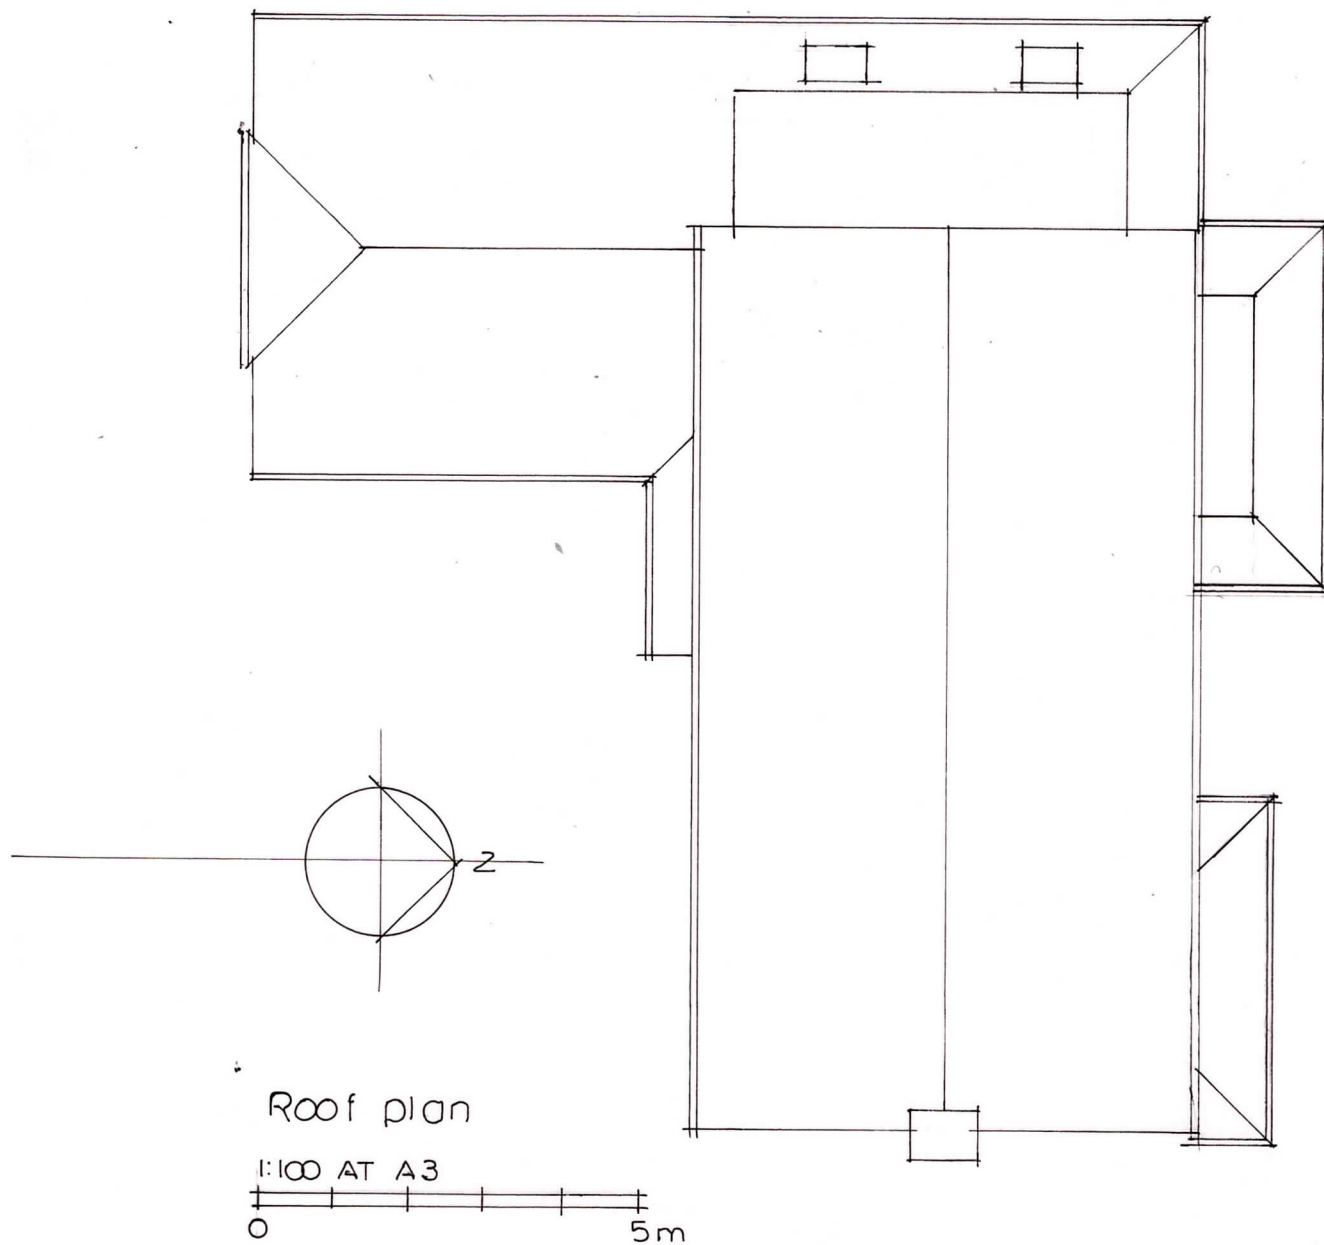

RJCA Chartered Architects
 The White House, 2 Lavant Road
 Chichester, West Sussex PO19 5RQ
 Tel: 01243 779600
 Mobile: 07973435493
 Email: rjcatkinson@btinternet.com

Project Name: 5 Meadow Park, East Preston

Drawing: Proposed ground floor & roof plan (scale 1:100@A3)

Drawing Number: 2021/20/02

Rev.