

Notes

All details are indicative only. All dimensions to be checked on site by contractor prior to commencement of works. Any discrepancies in drawings to be reported to Phillips Surveyors LLP.

C	Planning amendments: windows shown to south elevation; pool house.	19.09.14	THR
B	Amendments to omit works to annex, balconies etc. Section omitted, elec shown.	02.09.14	THR
A	Amendments to balcony design following request from Alun DC.	22.07.14	MAE
Rev	Amendments	Date	Dwn

**Philips
Chartered Surveyors**

7A Philips Surveys LLP
The Old Coach House, 78 Lower Street,
Pulborough, West Sussex, BN20 2AE
Tel: 01 798 817222
Fax: 01 798 812444
Email: enquiries@philips.co.uk
Web: www.philipscharteredsurveyors.co.uk

Building, Surveyors, Designers and Consultants

RICS

CHAS
Construction Quality Standard
Approved

**ASSOCIATION FOR
PROPERTY
VALUERS**

**GREEN BUILDING
COUNCIL**

Mr M & Mrs P Symons
Little Thatchers, 34 Tamarisk Way,
Willhowayne Estate, East Preston,
West Sussex. BN16 2TE.


PROJECT:
Little Thatchers, 34 Tamarisk Way,
Willhowayne Estate, East Preston,
West Sussex. BN16 2TE.

Re-Build Following Fire Damage


GOAL:

Proposed Floor Plans & Elevations.


DRAWN:	JOB NO:	SCALE:
THR	1928/14	100 @A1
CHECKED:	DRAWING NO:	REV:
PGA	PL2	C
DATE:		
27.02.14		

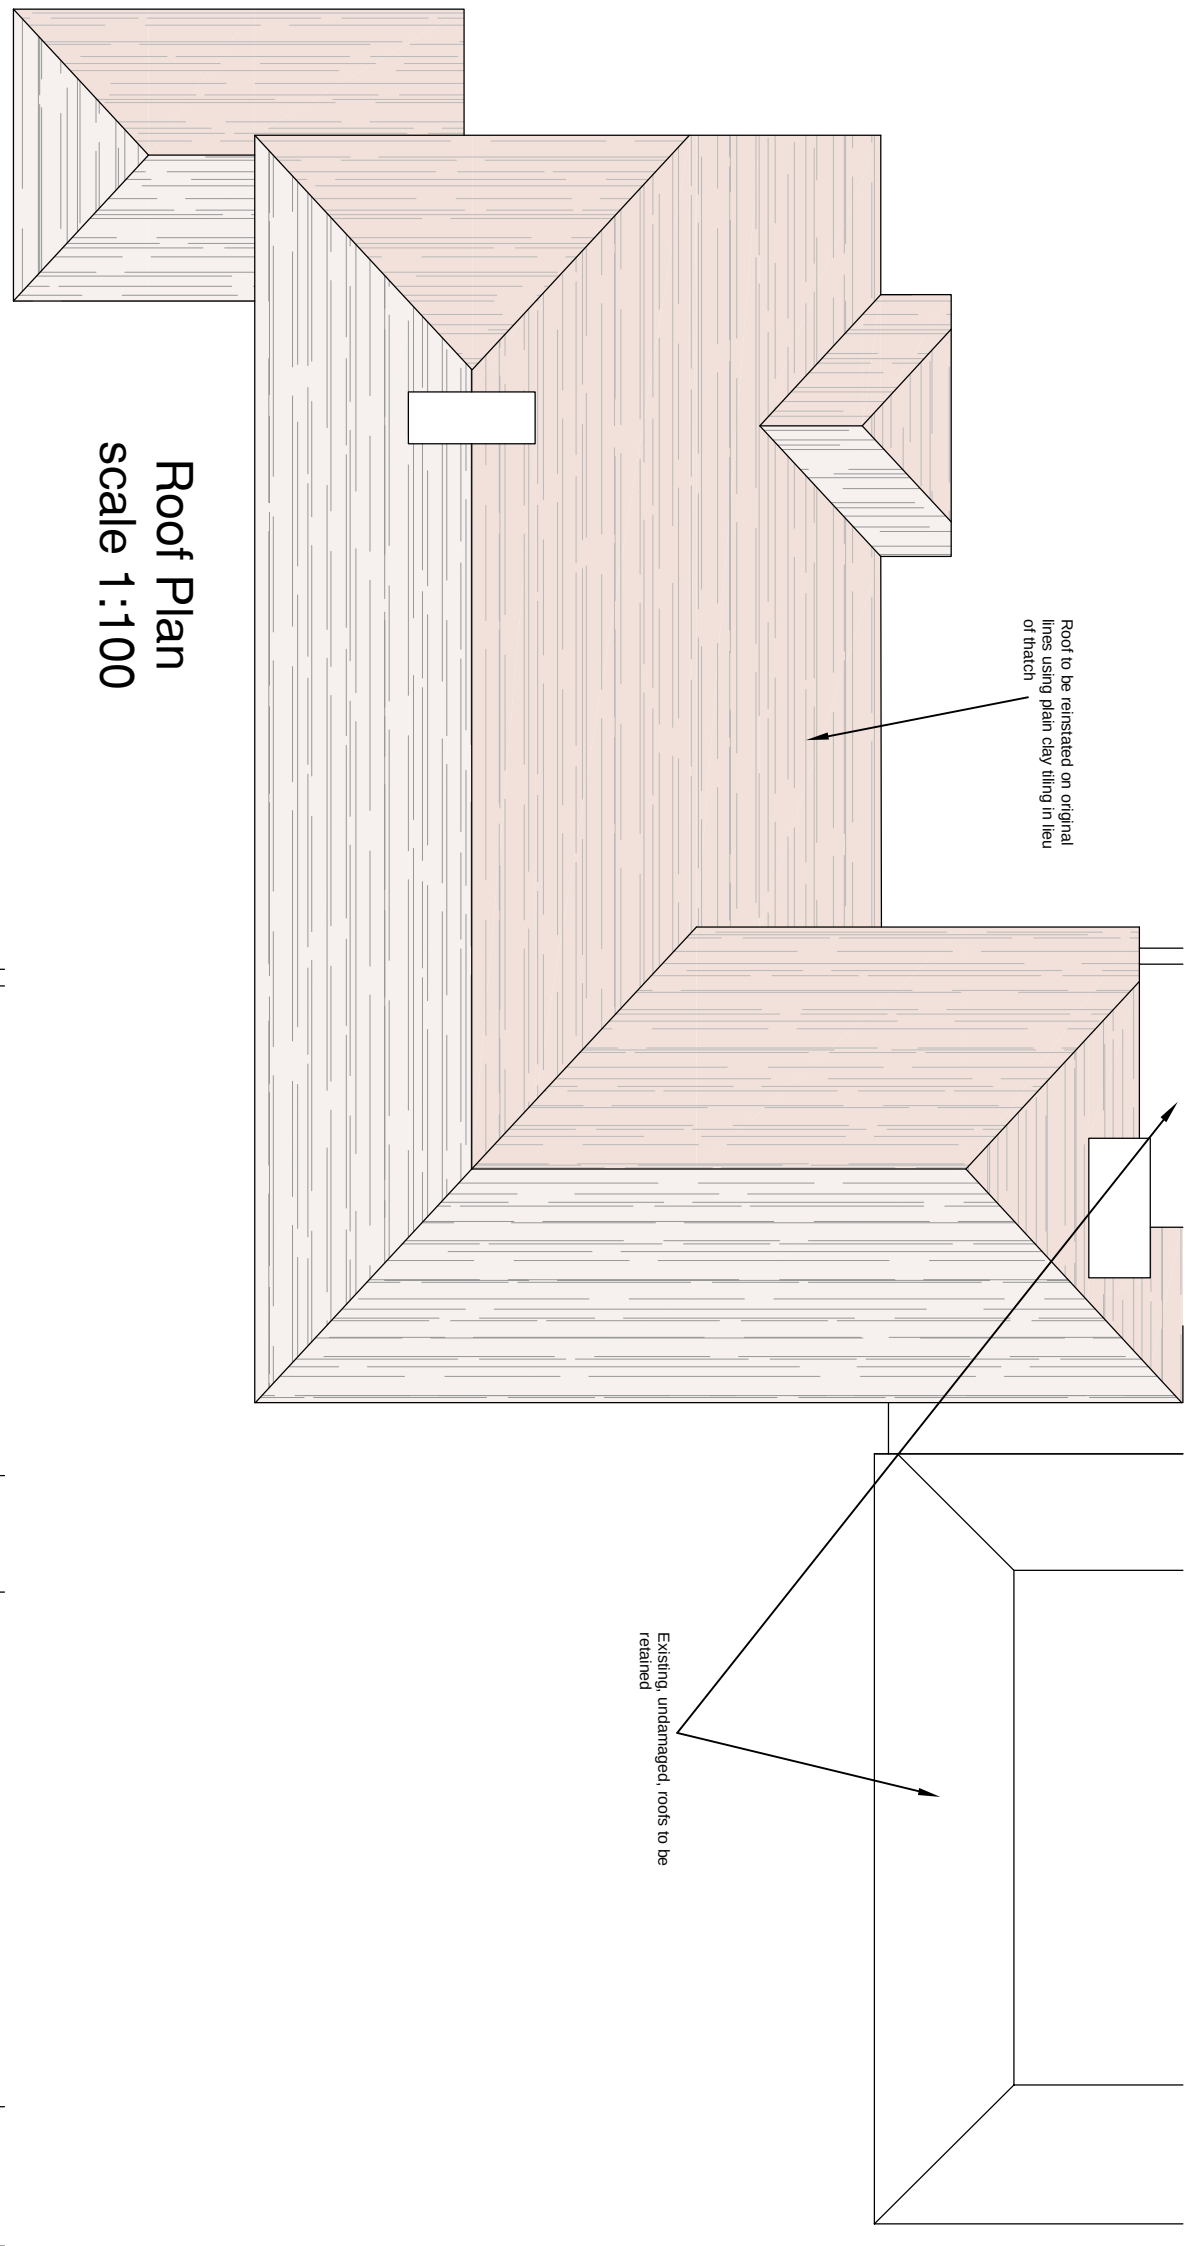


Roof Plan
scale 1:100

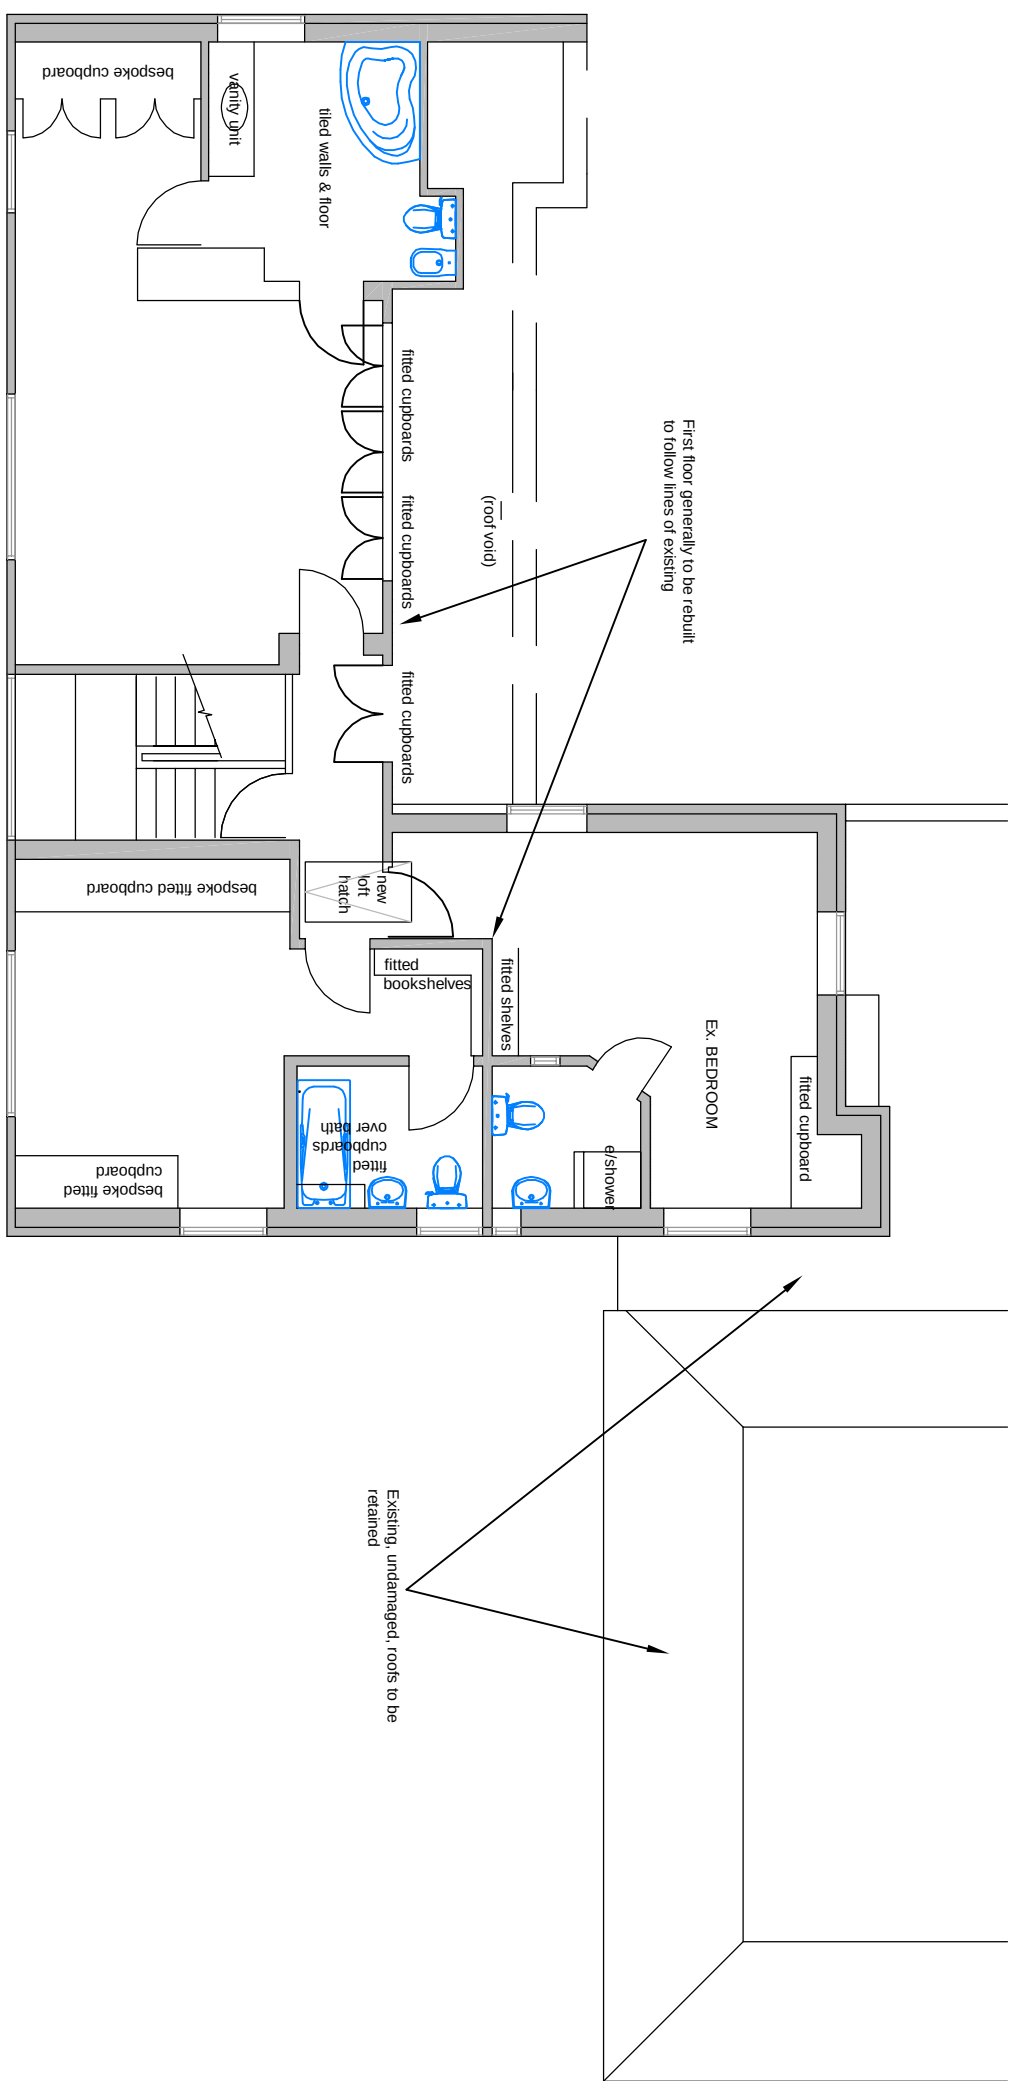


First Floor Plan
scale 1:100

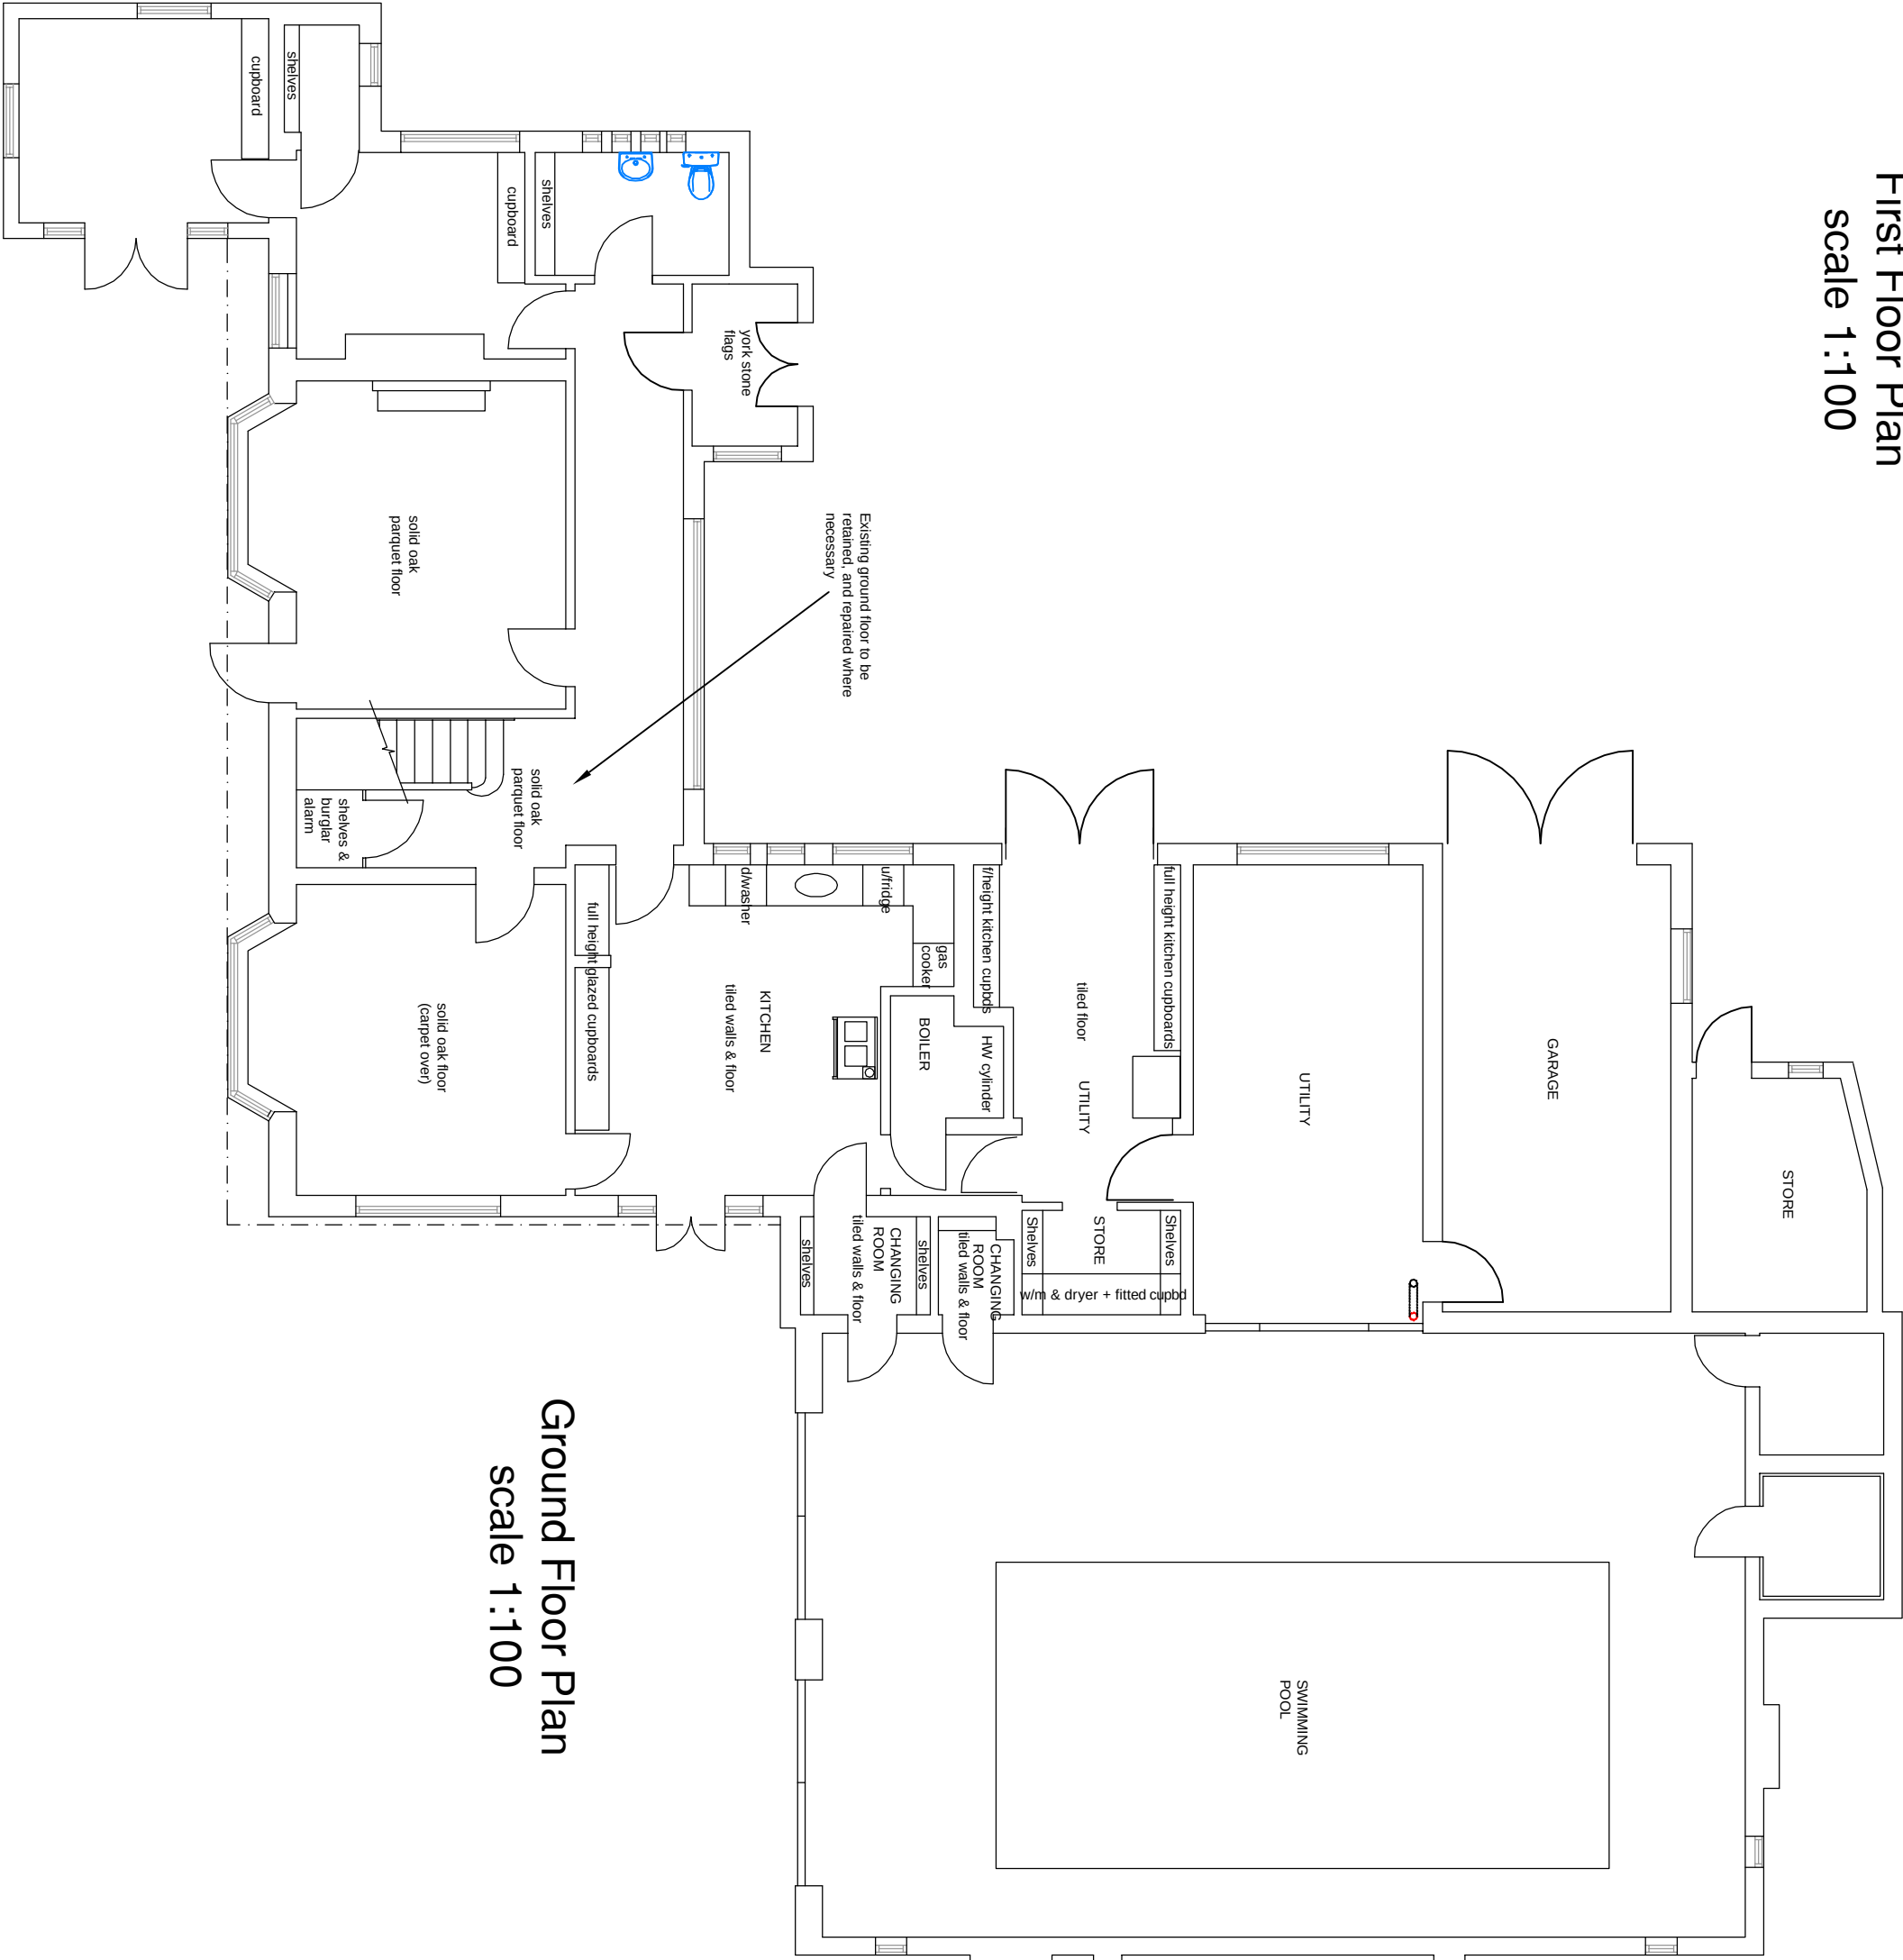


Ground Floor Plan
scale 1:100

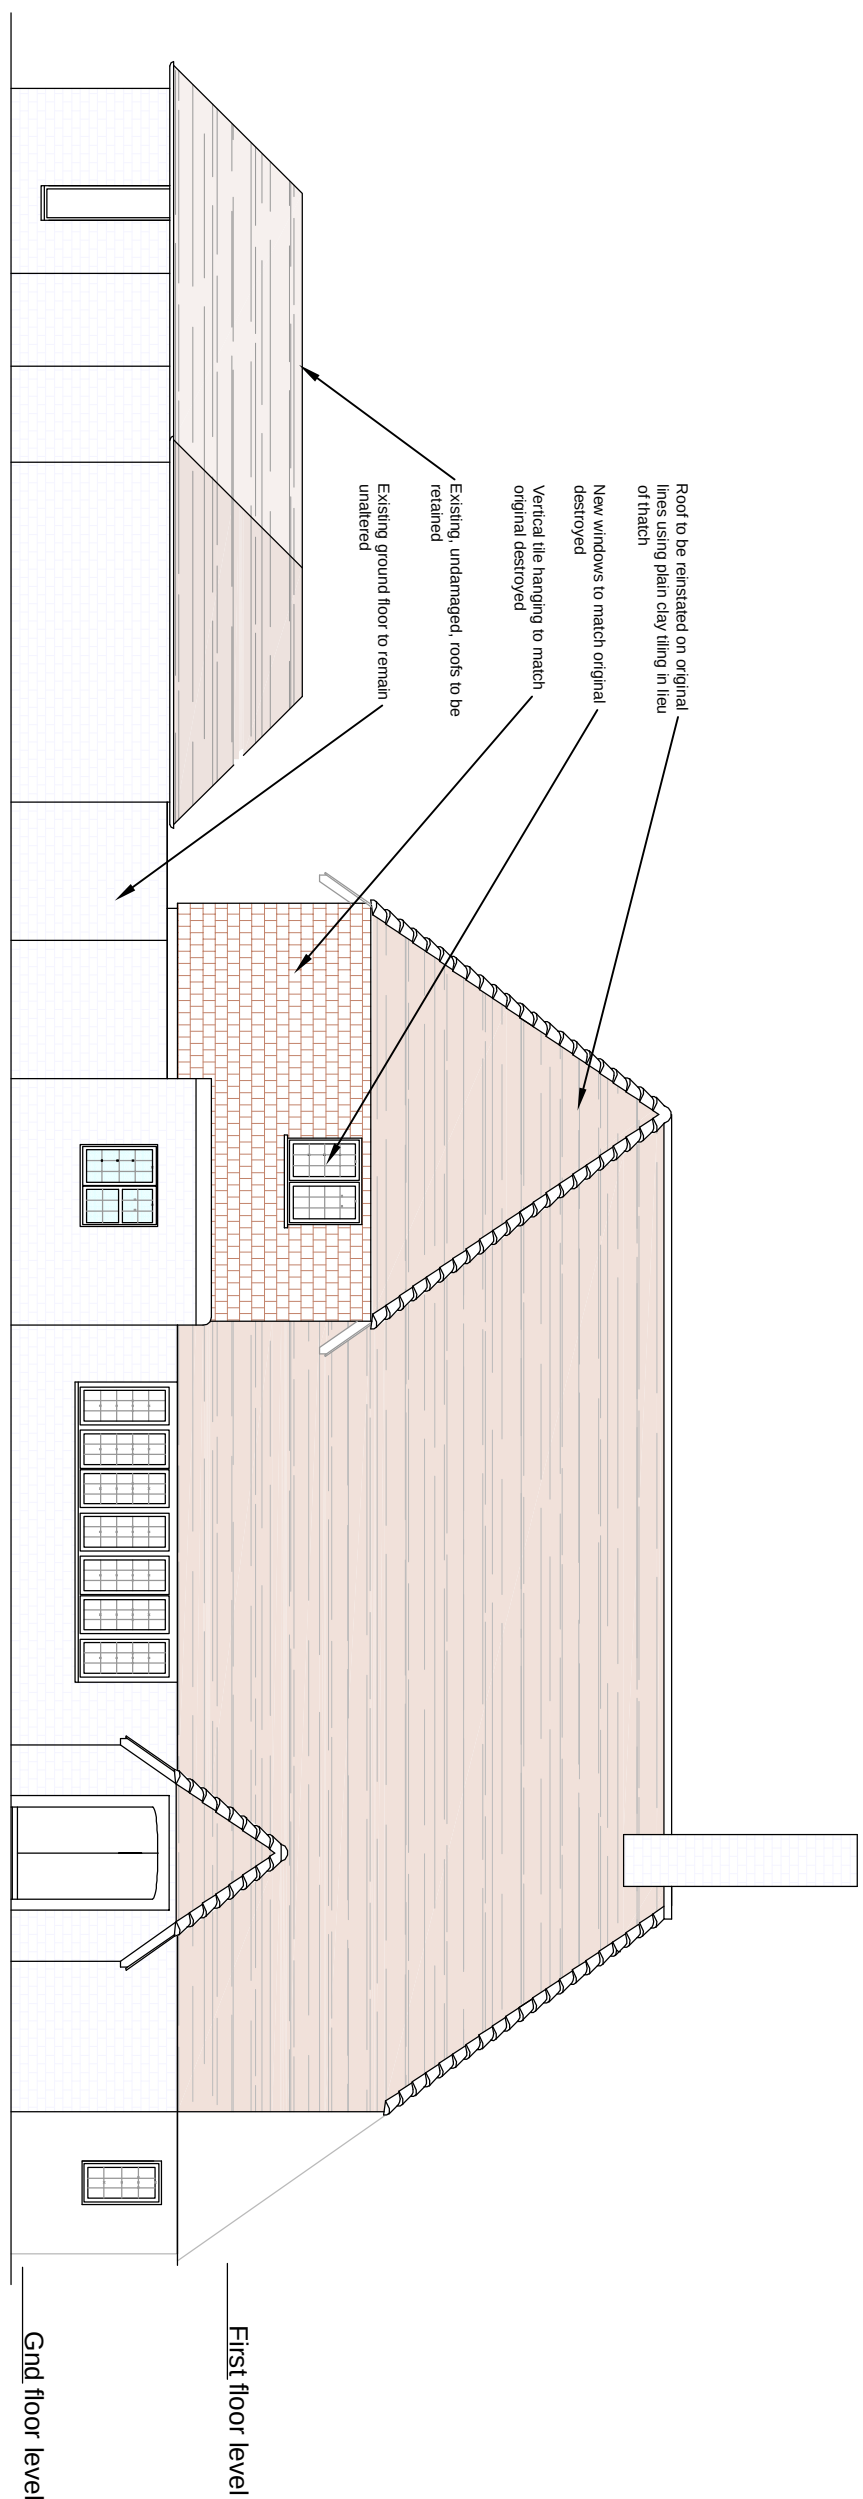


North Elevation
scale 1:100

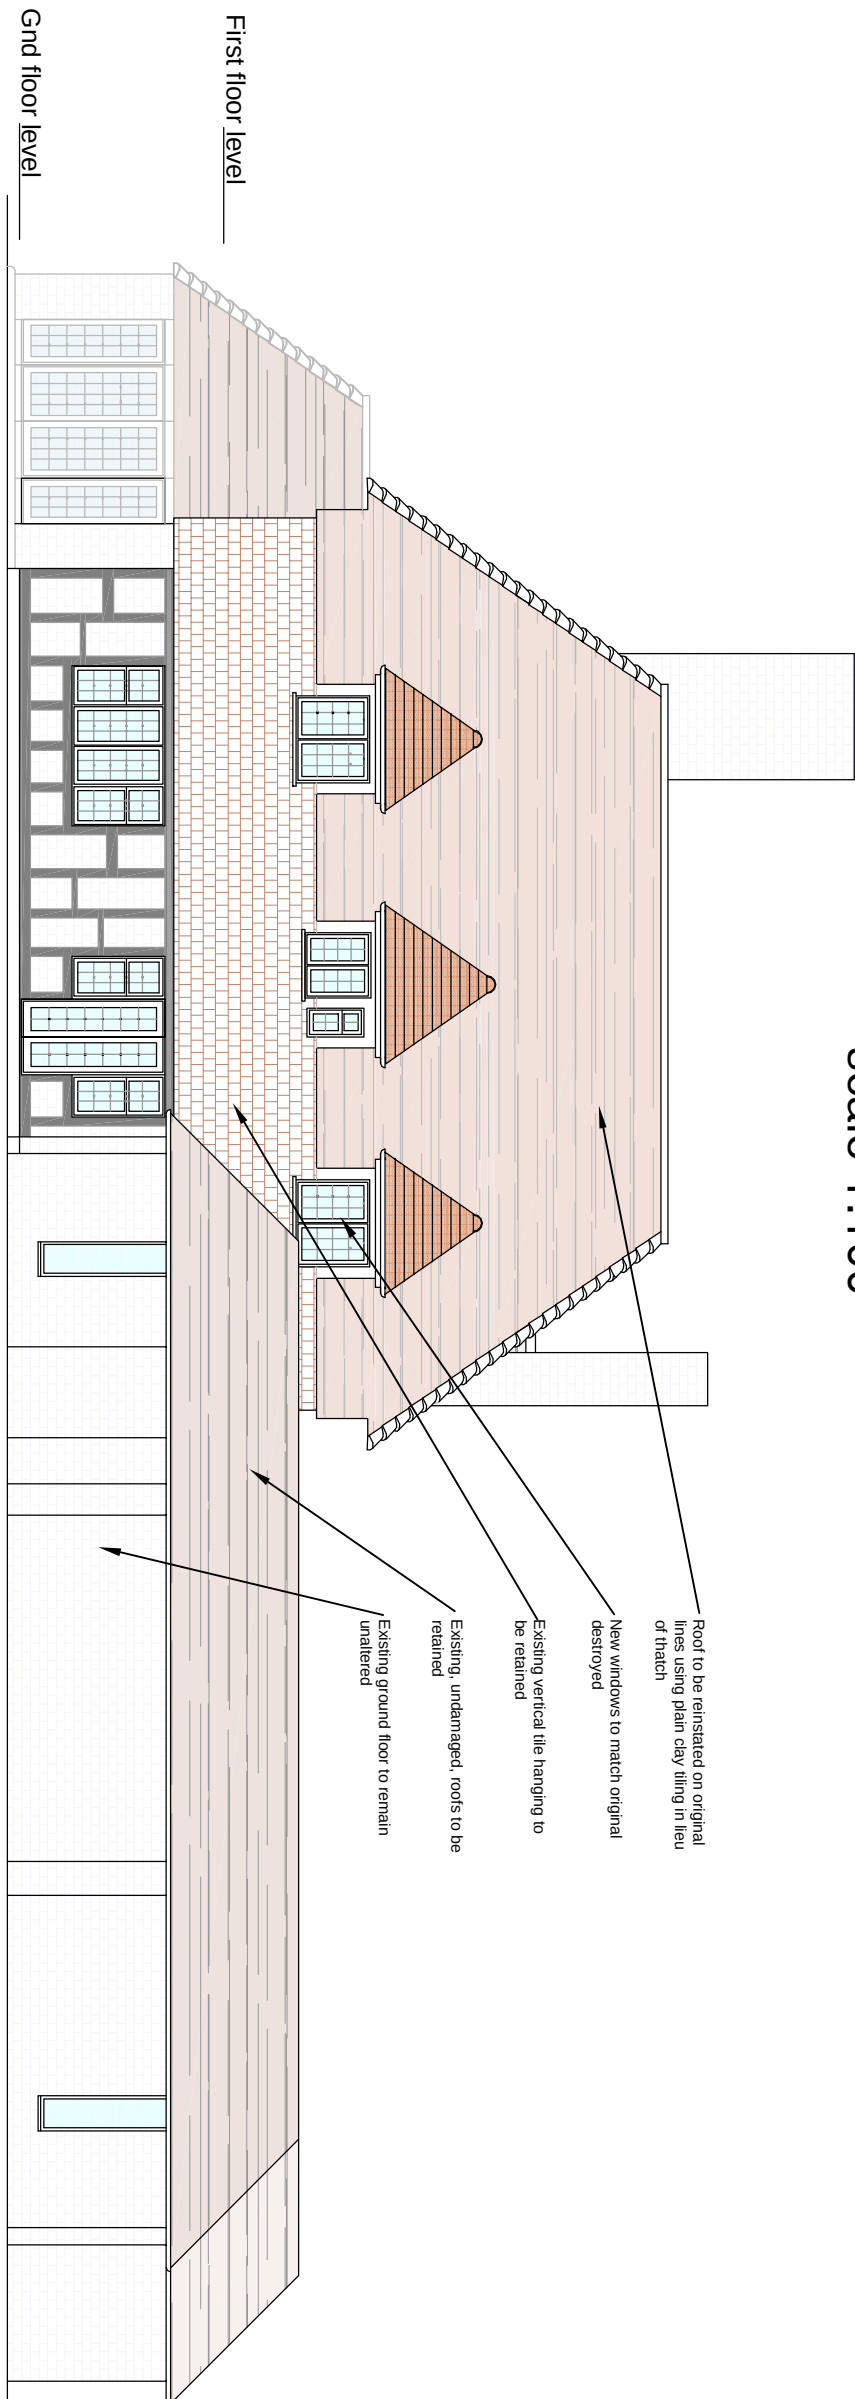

East Elevation
scale 1:100

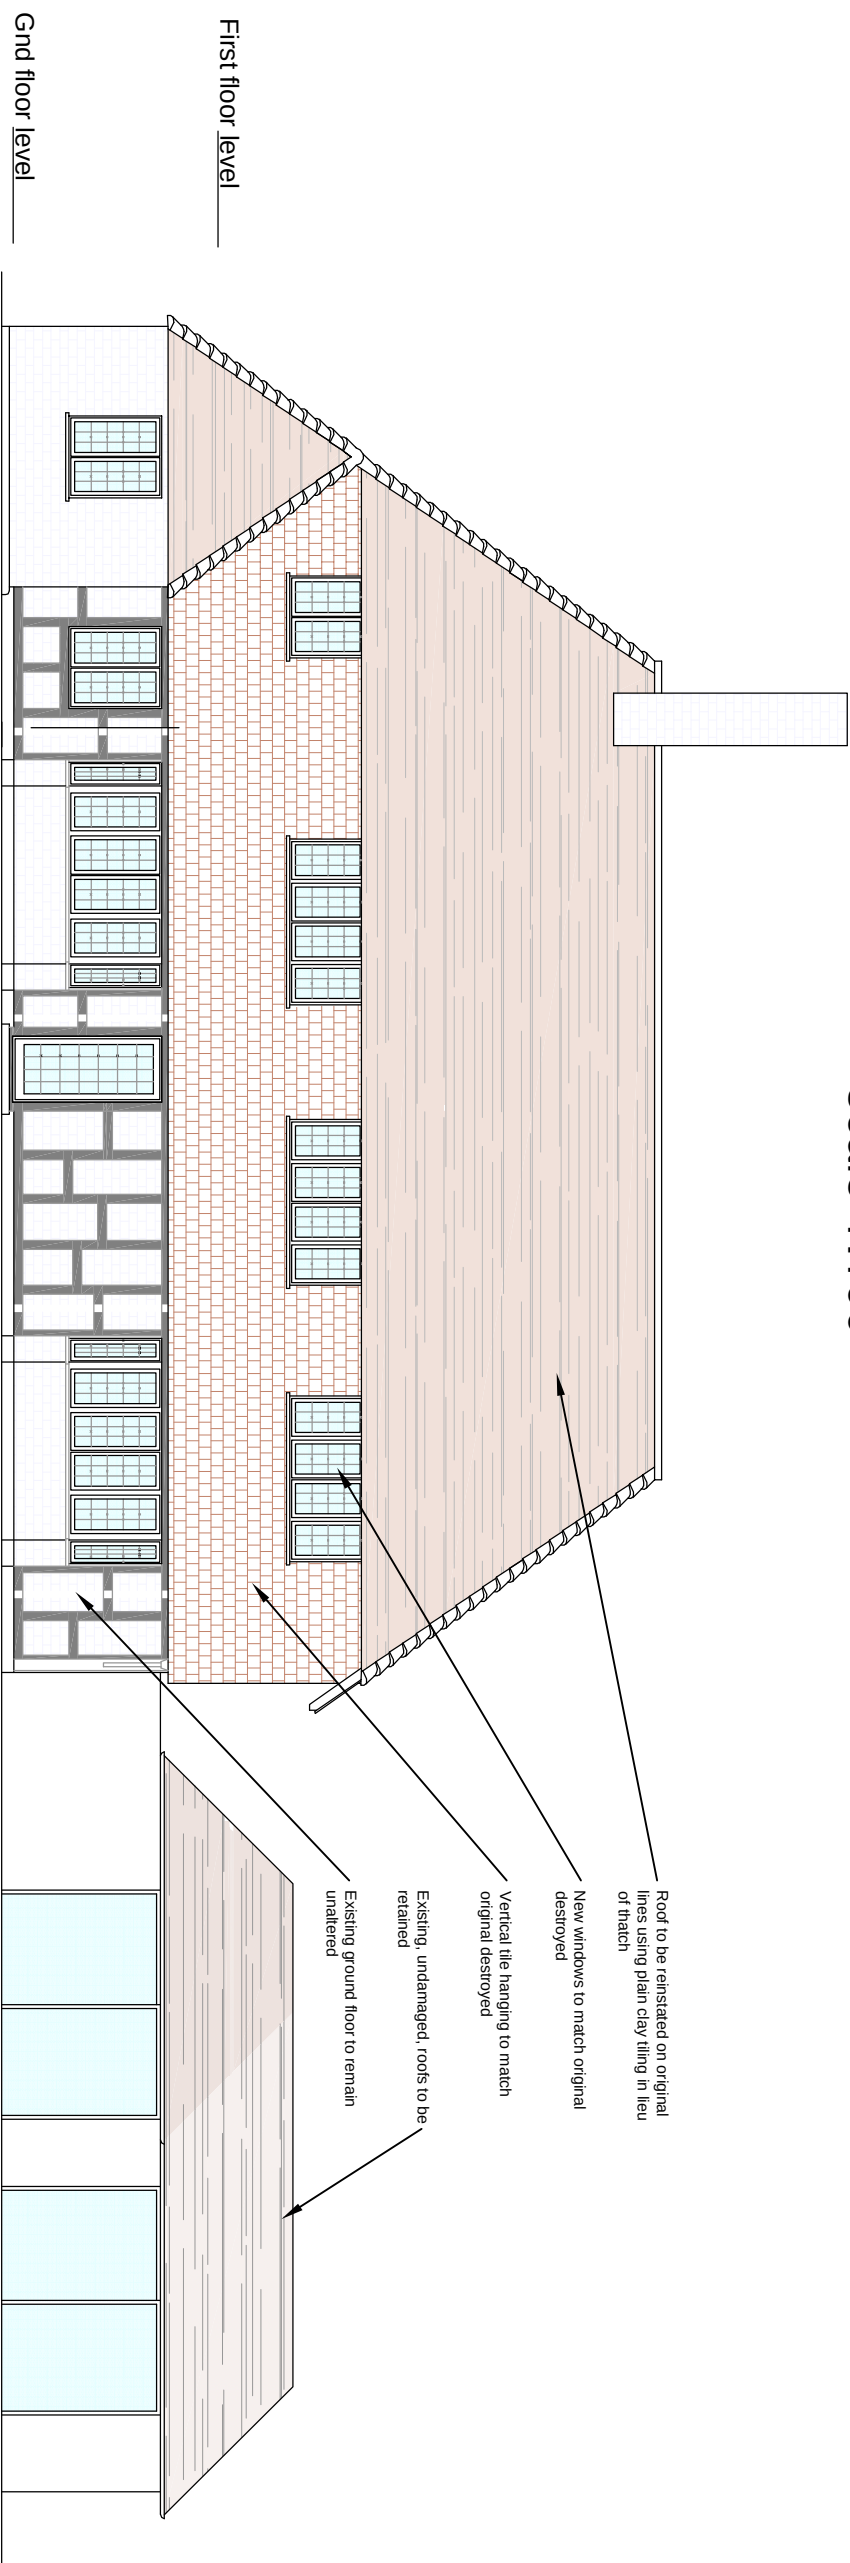

South Elevation
scale 1:100

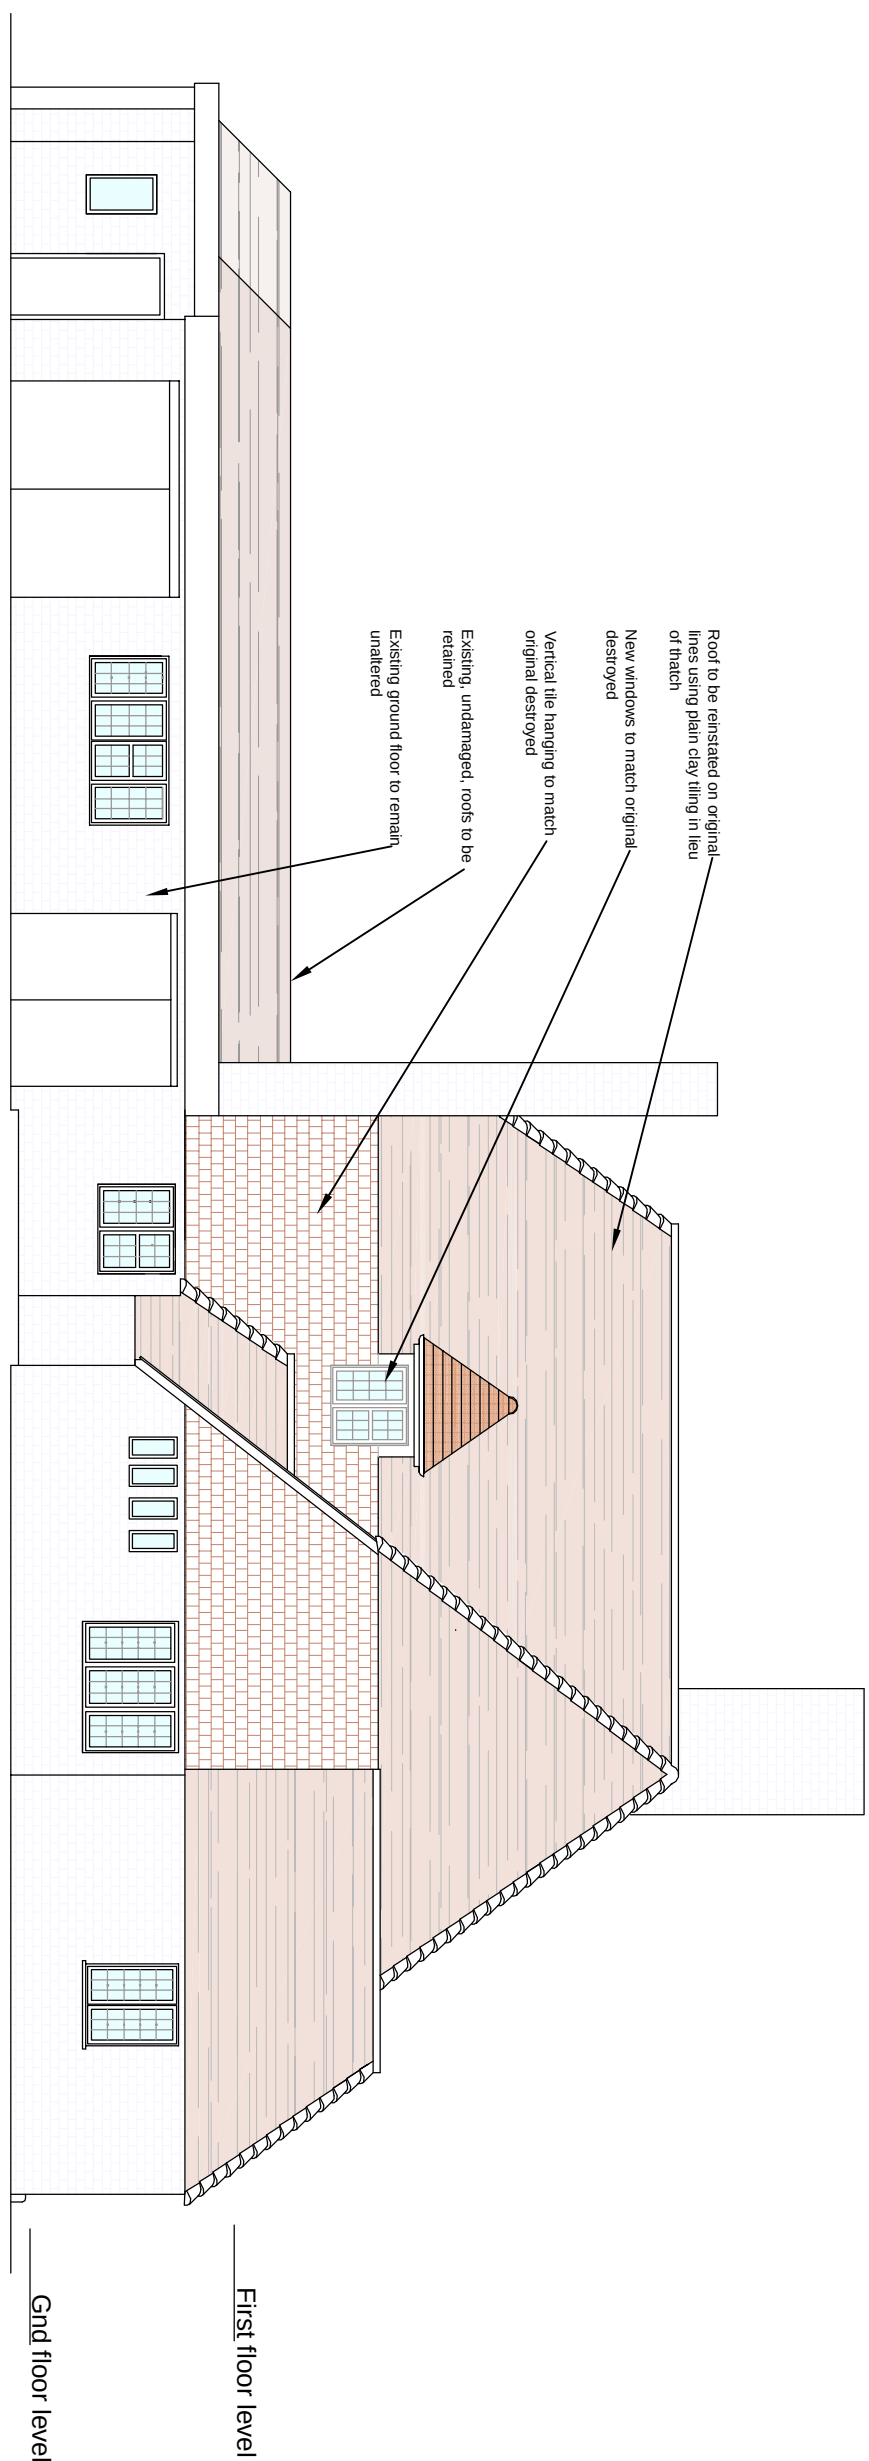

West Elevation
scale 1:100