

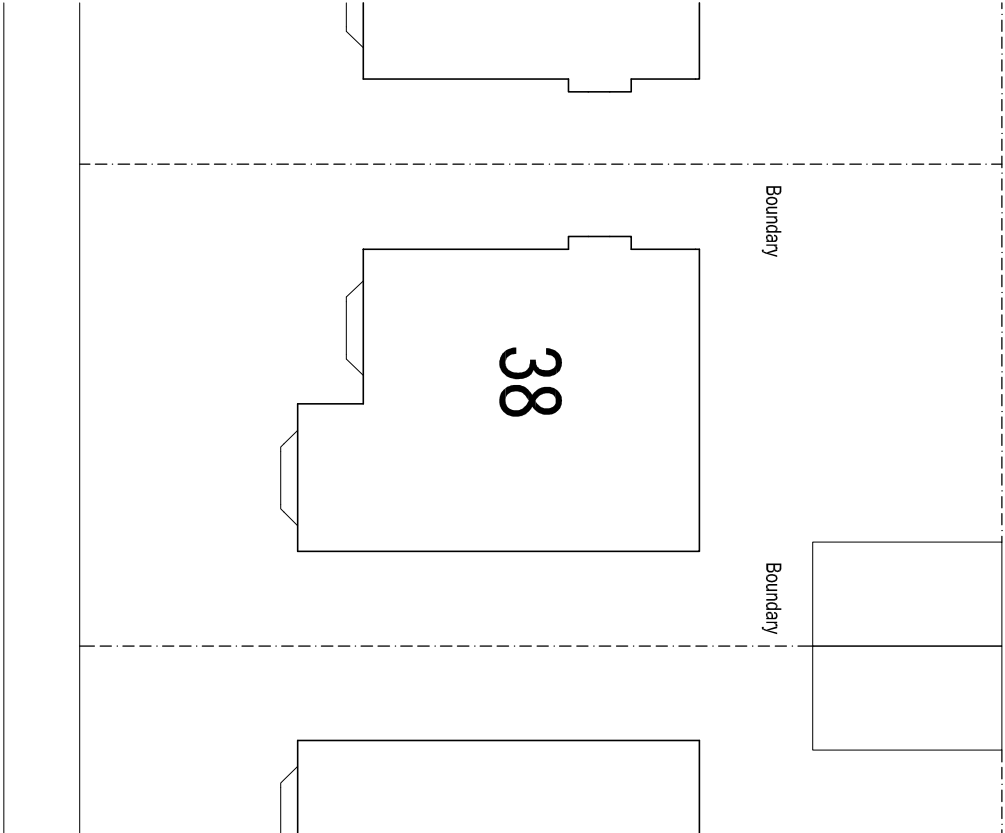


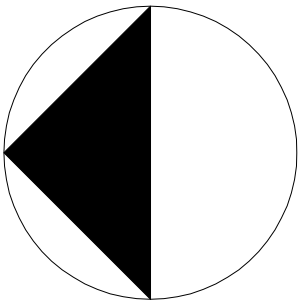

Vermont Drive

BLOCK PLAN 1:200

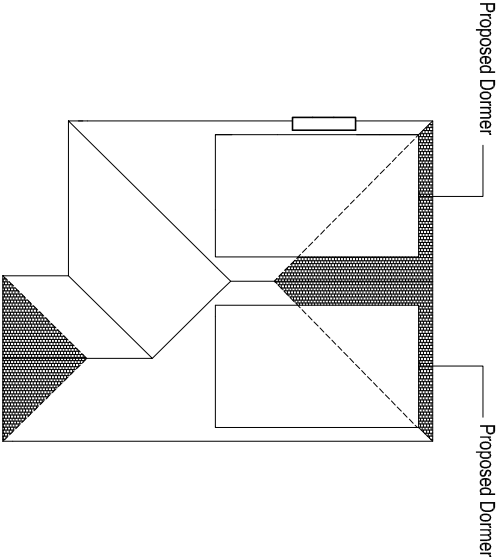

ROOF PLAN 1:200

ARW Design		DRAWING TITLE: BLOCK PLAN & ROOF PLAN PROJECT: PROPOSED LOFT CONVERSION WITH HIP TO GABLE END & DORMERS TO SIDE ELEVATIONS	LOCATION: 38, VERMONT DRIVE, EAST PRESTON CLIENT: C. NORTH	SCALE: AS NOTED @ paper size A3 DATE: OCT 2021	DRAWN: ARW	DRAWING NO: 6037/6 REVISION:
------------	--	---	---	---	---------------	------------------------------------