






Scale Bar 1:100

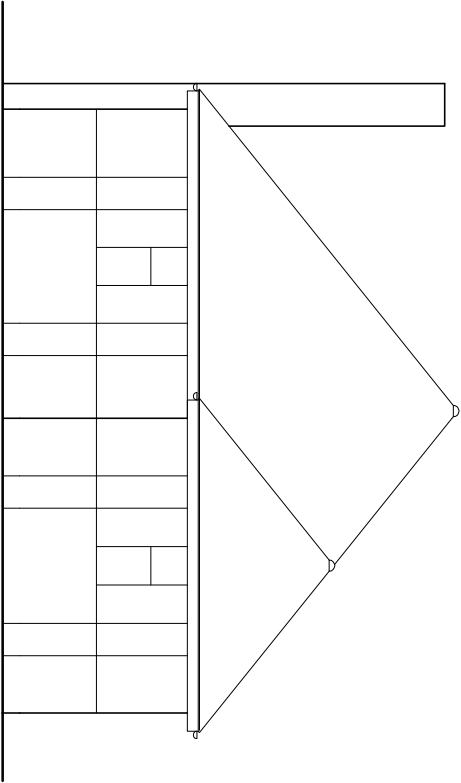


EXISTING NORTH ELEVATION 1:100

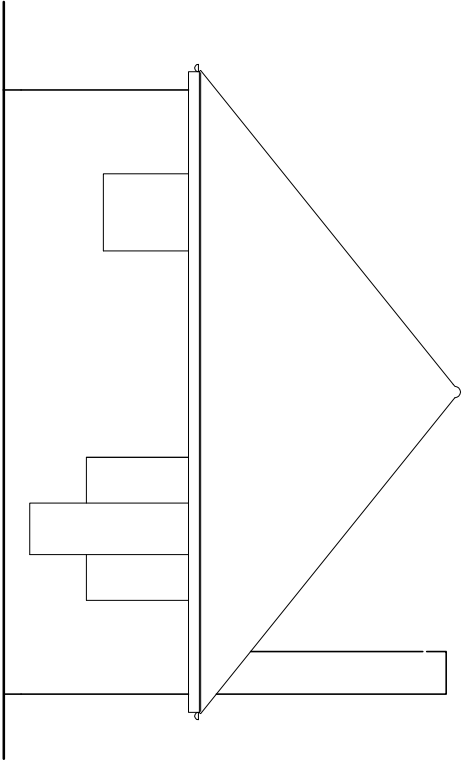

EXISTING SOUTH ELEVATION 1:100

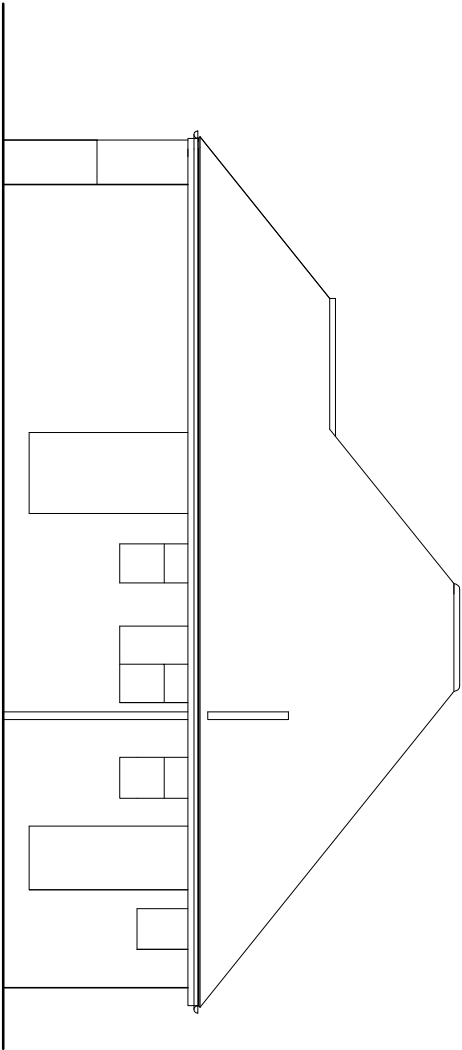

EXISTING WEST ELEVATION 1:100

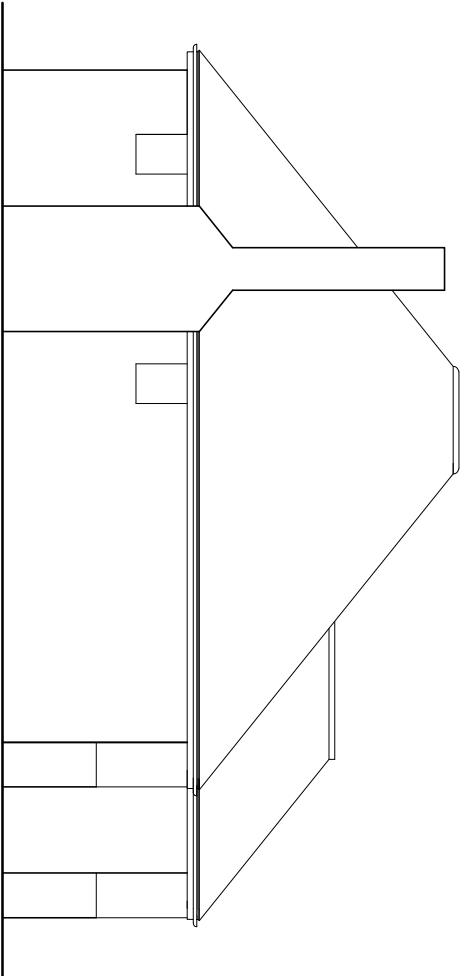

EXISTING EAST ELEVATION 1:100

ARW Design	DRAWING TITLE: EXISTING ELEVATIONS PROJECT: PROPOSED LOFT CONVERSION WITH HIP TO GABLE END & DORMERS TO SIDE ELEVATIONS		LOCATION: 38, VERMONT DRIVE, EAST PRESTON CLIENT: C. NORTH		SCALE: AS NOTED @ paper size A3 DATE: OCT 2021		DRAWN: ARW	DRAWING NO:
								6037/1
								REVISION: