






Scale Bar 1:100

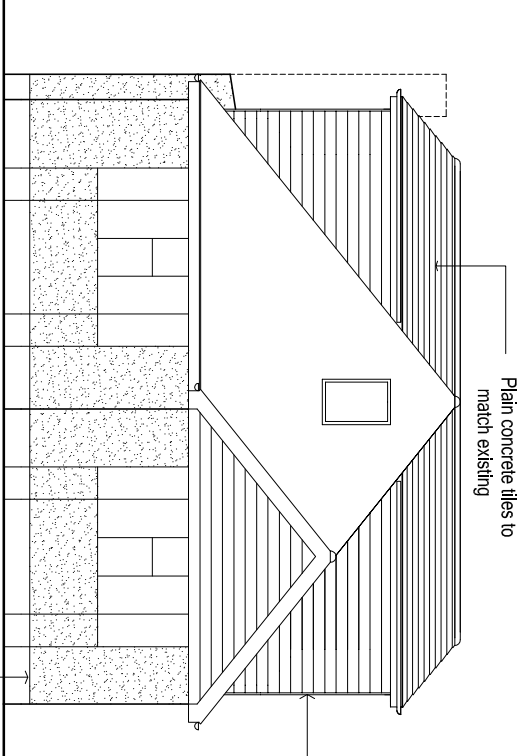


PROPOSED NORTH ELEVATION 1:100

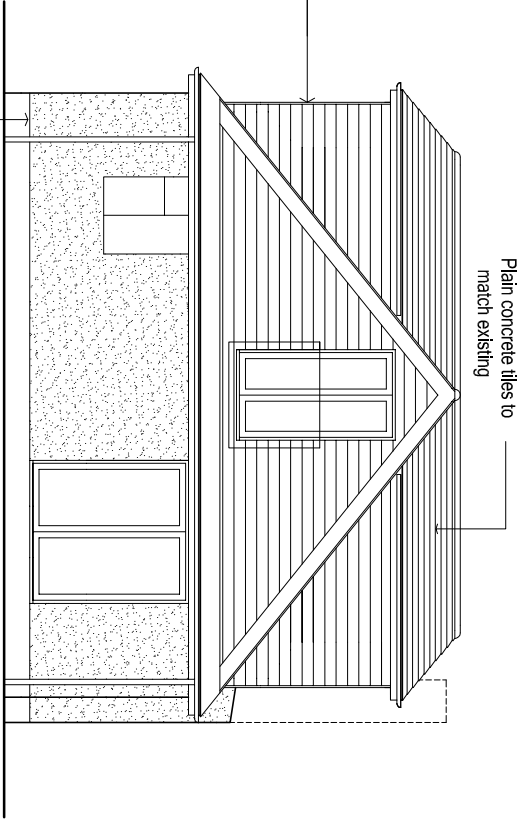

PROPOSED SOUTH ELEVATION 1:100

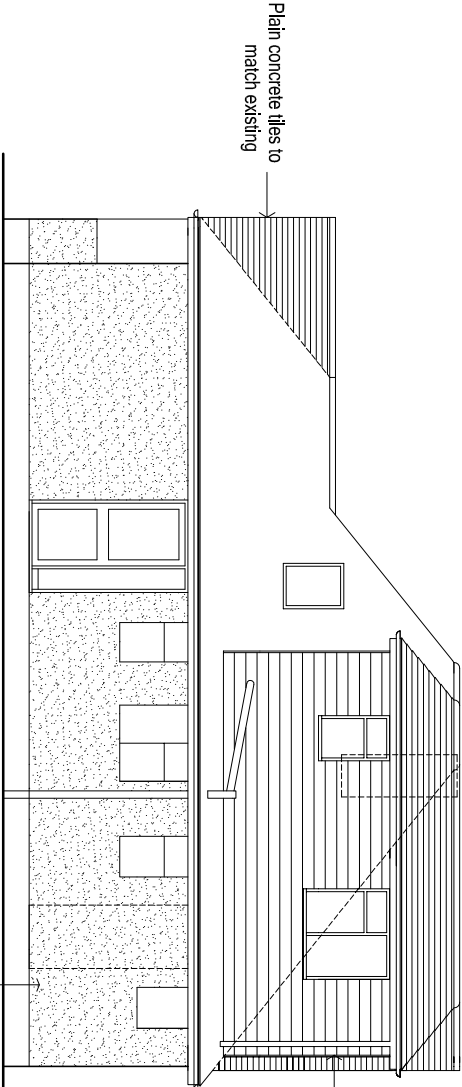

PROPOSED WEST ELEVATION 1:100

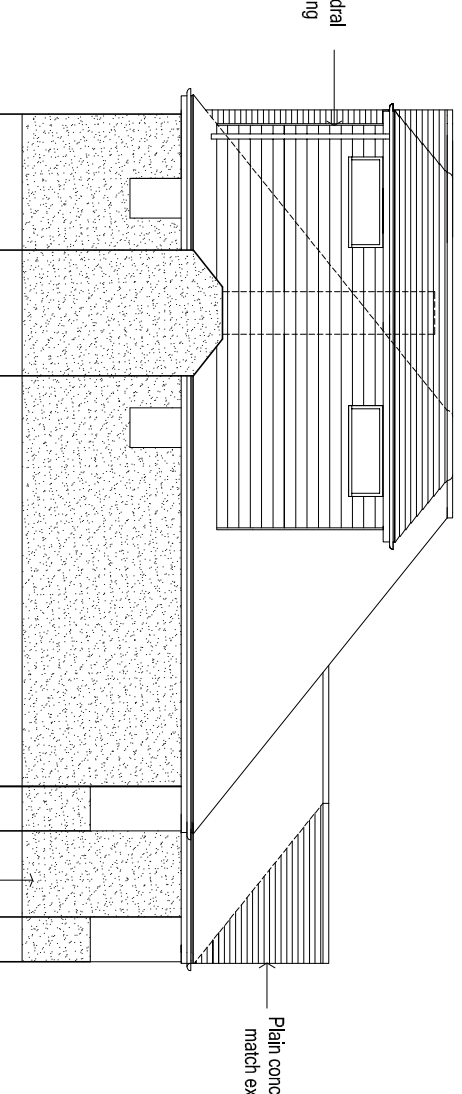

PROPOSED EAST ELEVATION 1:100

ARW Design	DRAWING TITLE: PROPOSED ELEVATIONS PROJECT: PROPOSED LOFT CONVERSION WITH HIP TO GABLE END & DORMERS TO SIDE ELEVATIONS		LOCATION: 38, VERMONT DRIVE, EAST PRESTON CLIENT: C. NORTH		SCALE: AS NOTED @ paper size A3 DATE: OCT 2021		DRAWING NO: 6037/2
					DRAWN: ARW		
					REVISION:		