

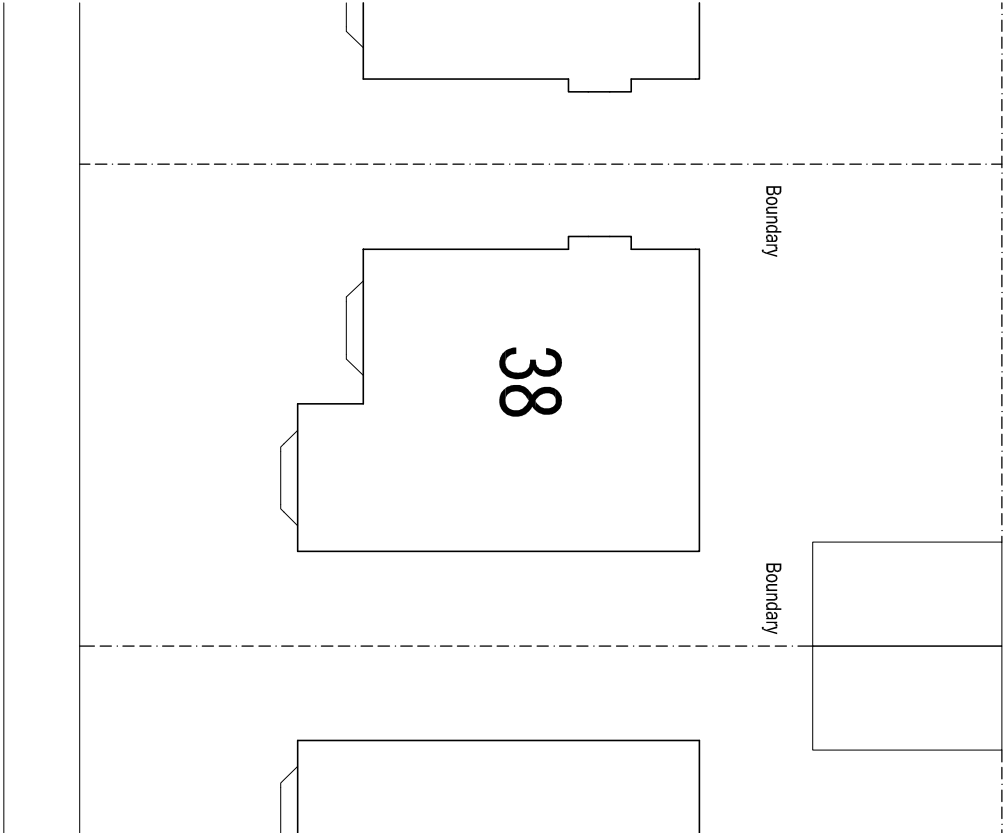
 


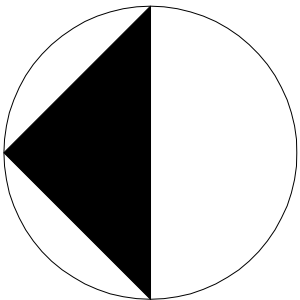

ROOF PLAN 1:200

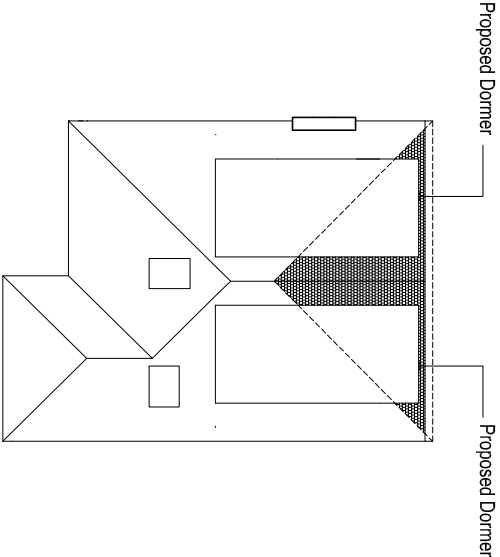

ARW Design	DRAWING TITLE: BLOCK PLAN & ROOF PLAN PROJECT: PROPOSED LOFT CONVERSION WITH HIP TO GABLE END & DORMERS TO SIDE ELEVATIONS		LOCATION: 38, VERMONT DRIVE, EAST PRESTON CLIENT: C. NORTH		SCALE: AS NOTED @ paper size A3 DATE: OCT 2021		DRAWING NO: 6037/6
					DRAWN: ARW		