




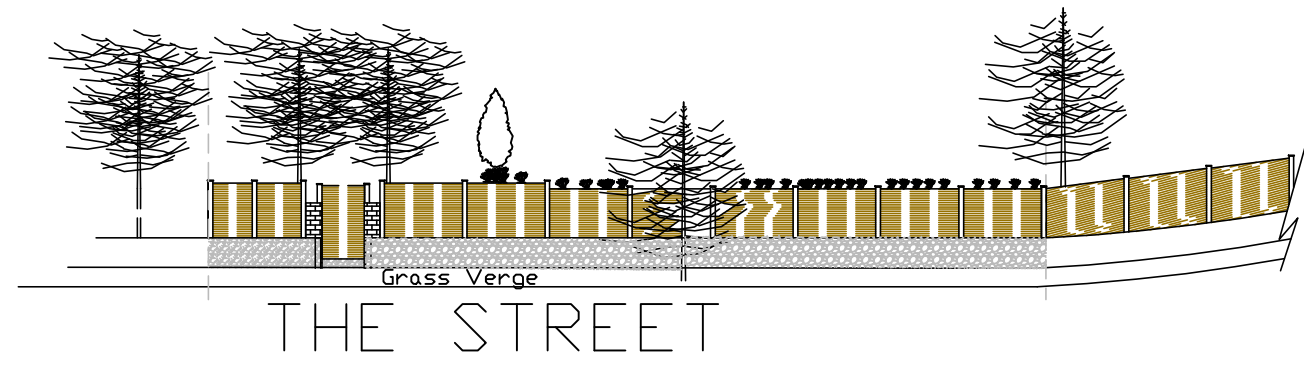


EXISTING ELEVATIONS 1:100

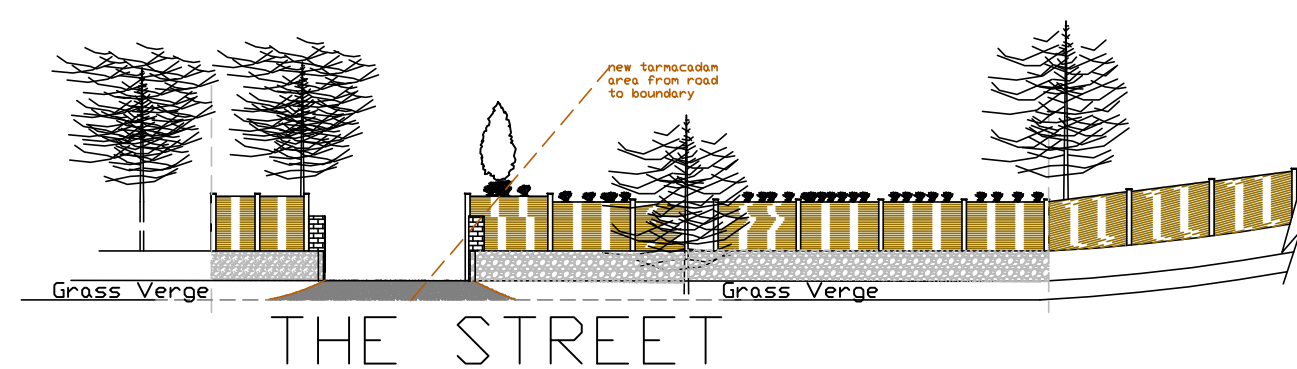


PROPOSED ELEVATIONS 1:100

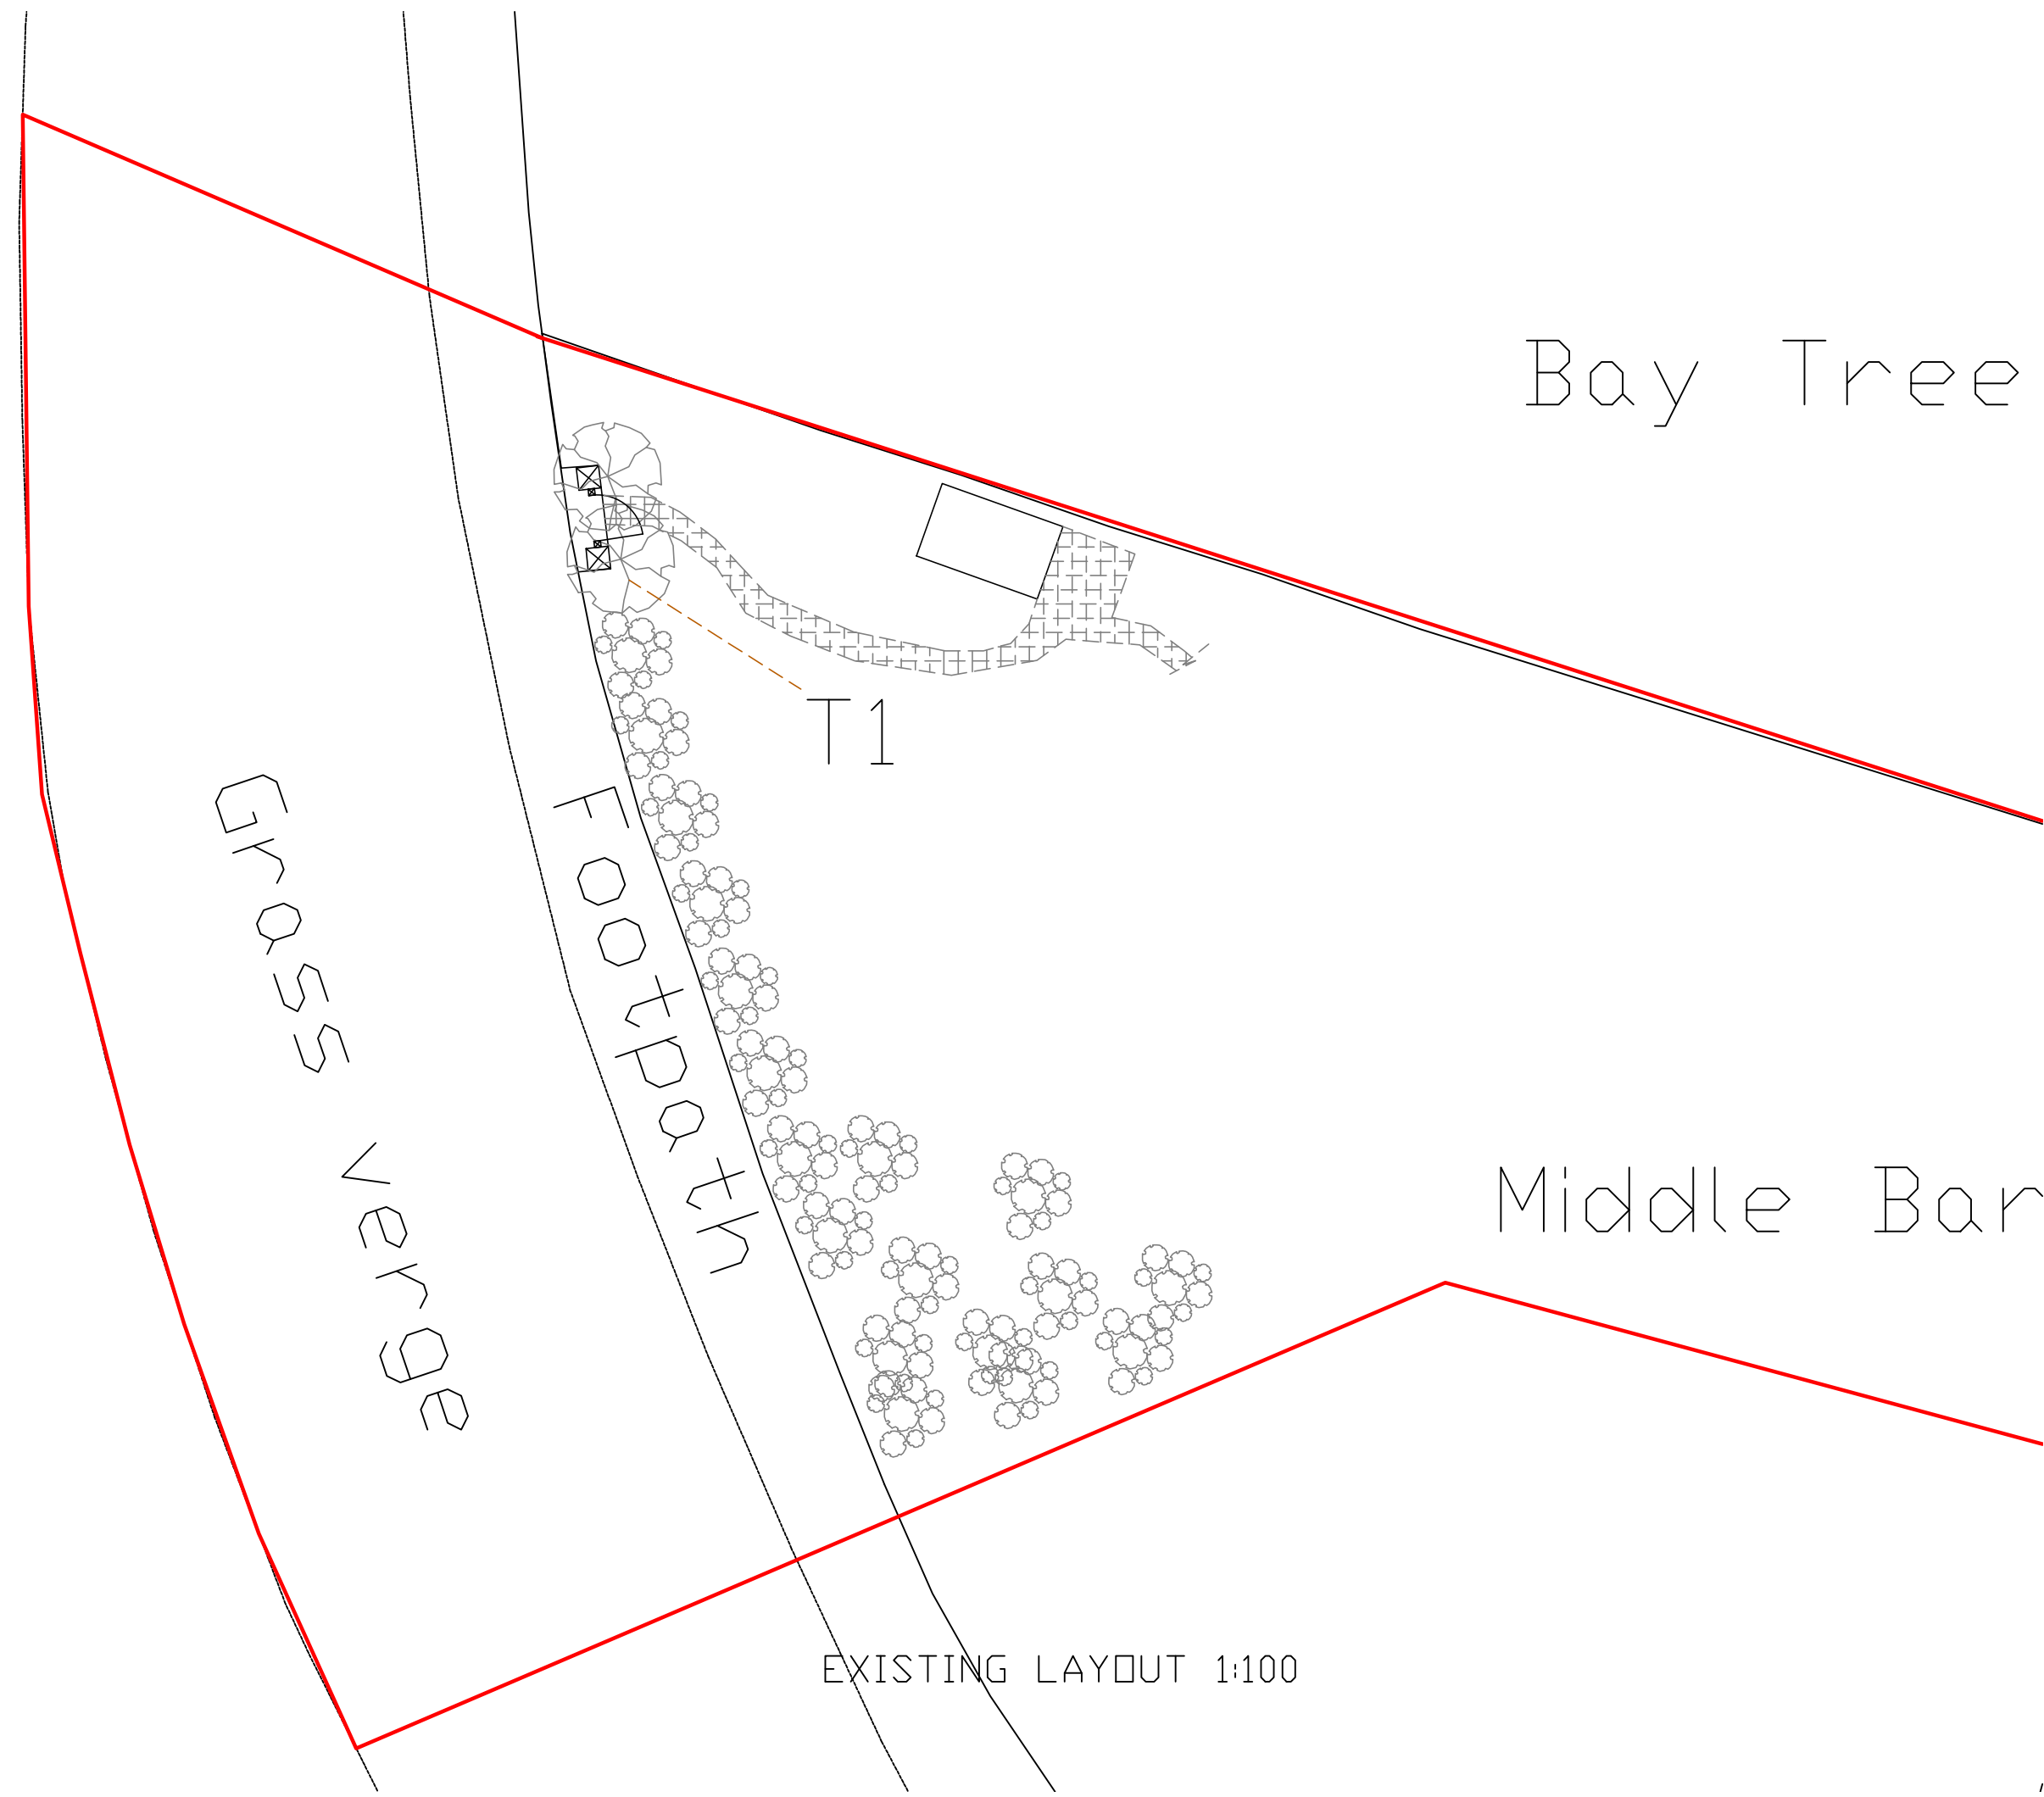

EXISTING LAYOUT 1:100

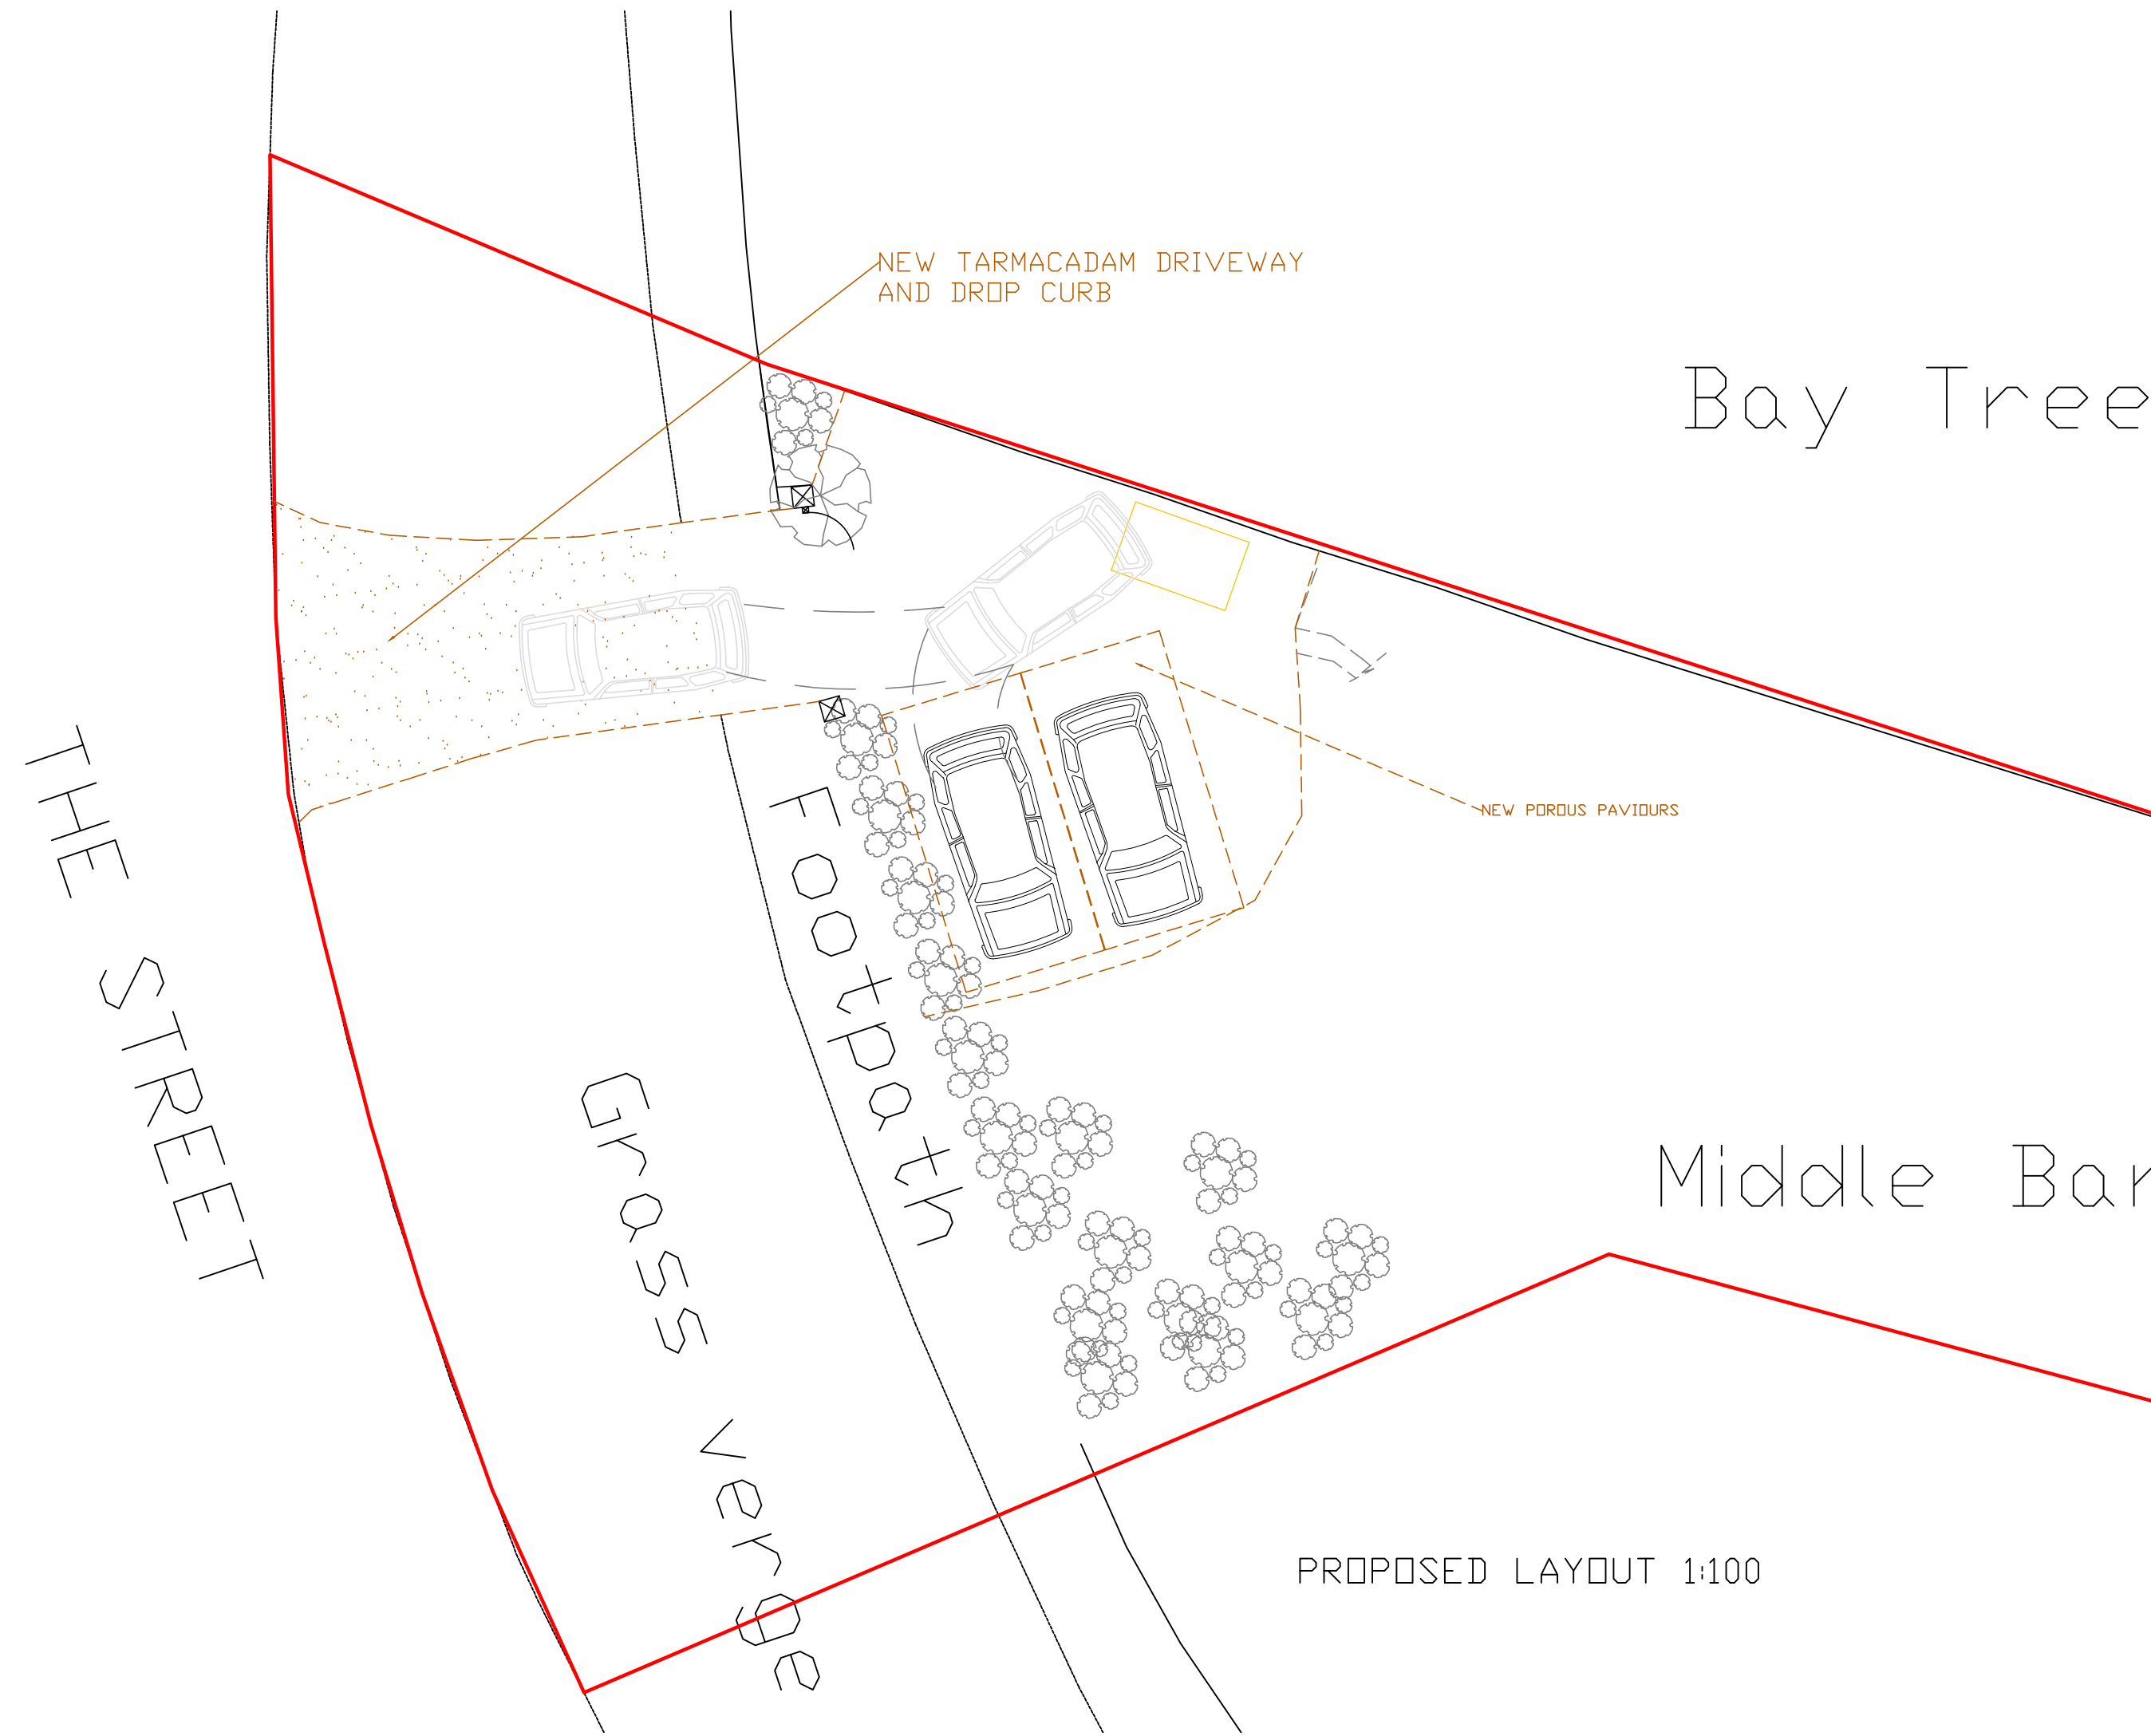


PROPOSED LAYOUT 1:100

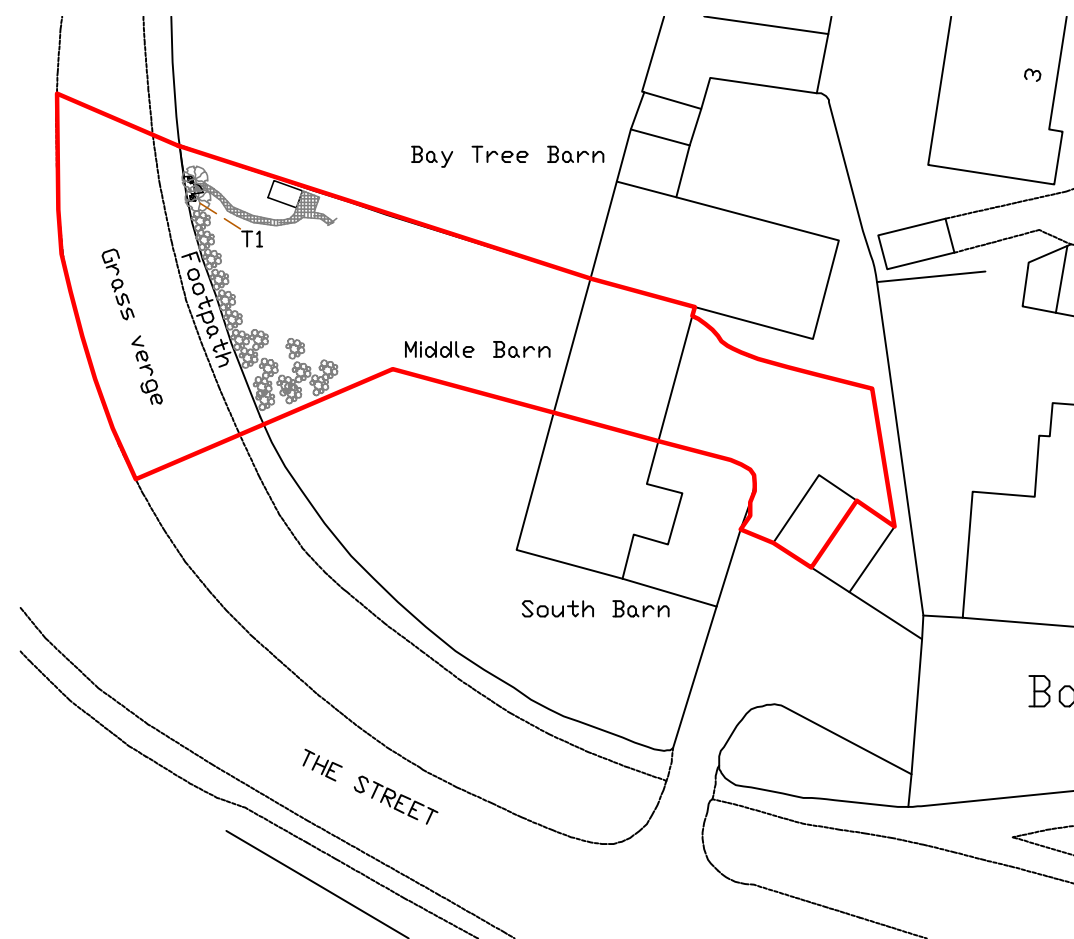


EXISTING BLOCK & LAYOUT 1:500



LOCATION 1:1250

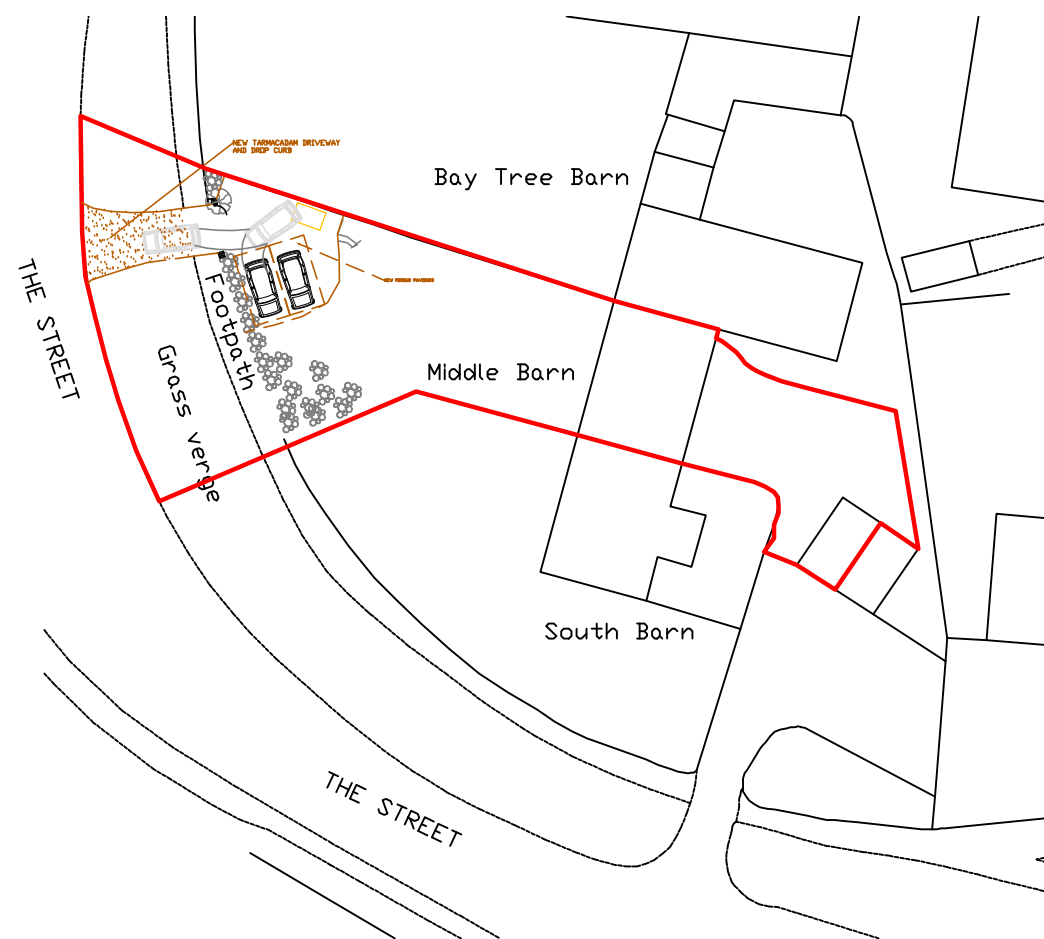

PROPOSED BLOCK & LAYOUT 1:500

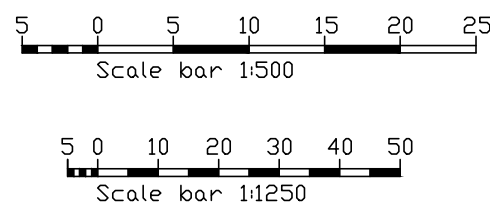

MATERIALS			
Hardstanding inside boundary	EXISTING Paving & gravel/soil	PROPOSED Porous Paving	
Outside boundary -	Footpath & grass verge	Tarmacadam	

All dimensions to be checked on site prior to commencement of work, except for planning purposes.

This drawing is the copyright of
CALDOTECH LTD
and may not be copied, altered or reproduced in any way without written authority.

CALDOTECH LTD
41 WILLOWHAYNE AVE
EAST PRESTON
WEST SUSSEX
BN16 1PL
Telephone 01903 859176

Location, Existing & Proposed Bloc and Site Plans, Ex & Prop elevations
Middle Barn
The Street
East Preston
West Sussex, BN16 1JD

CLIENT: Ms Martin

Issue	Details	By	Date
SCALE	AS SHOWN on A1		
DATE	04/11/13		
DRAWING NUMBER	13045/01		