
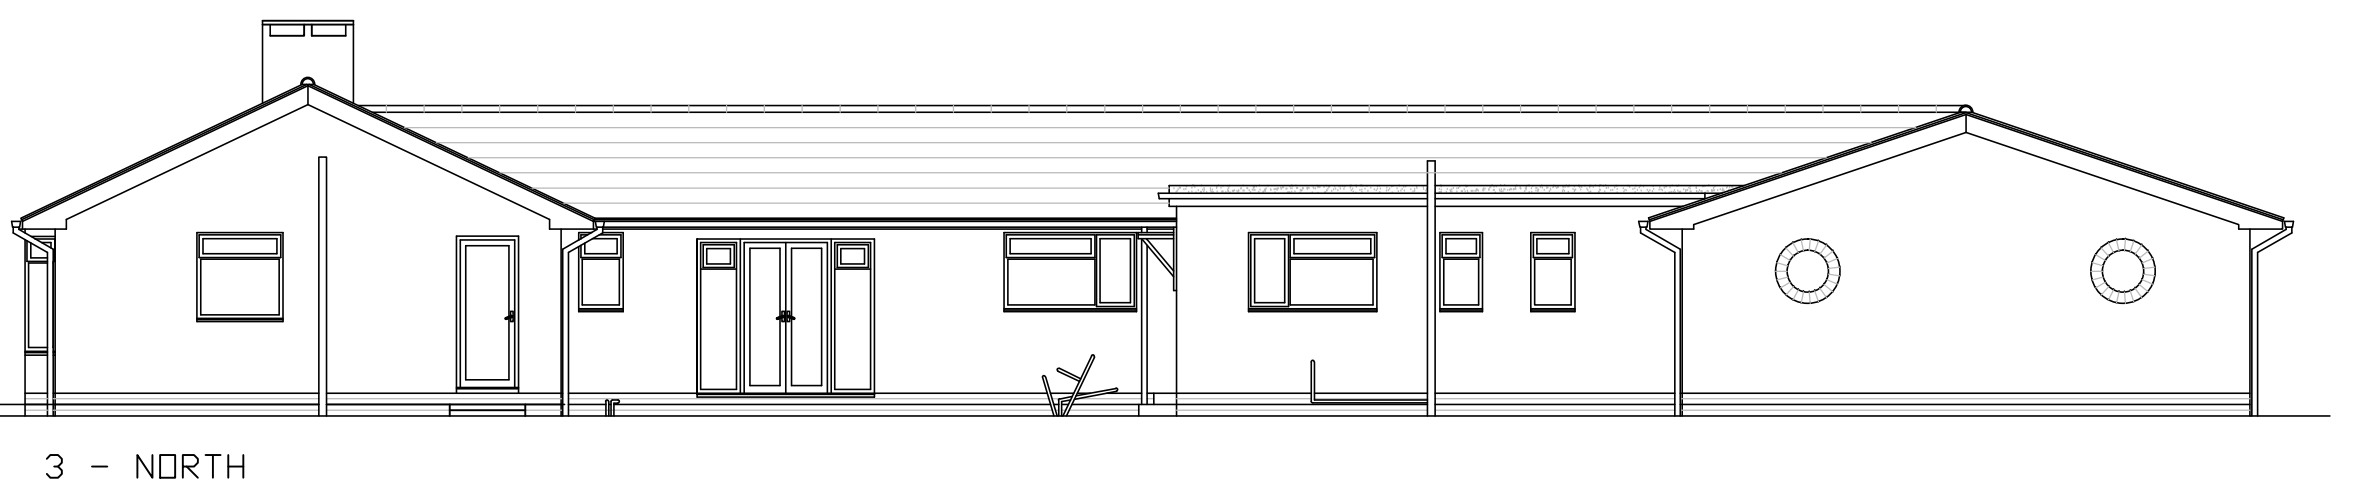
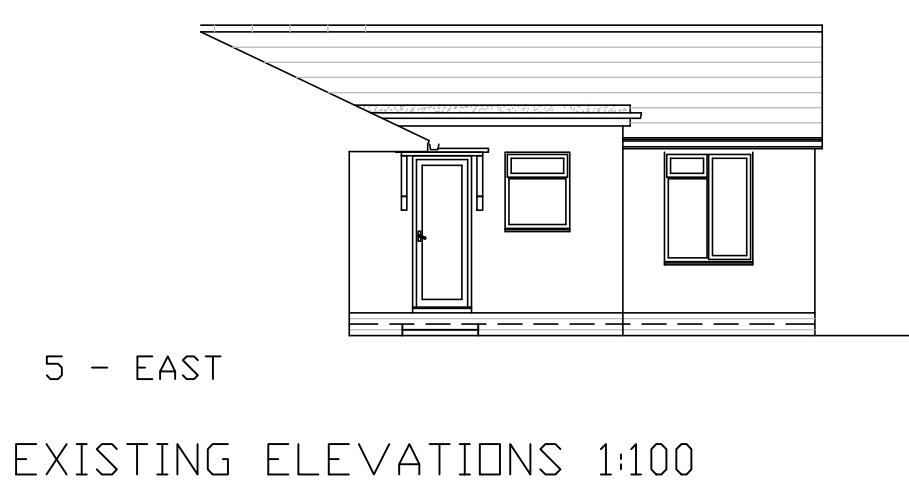
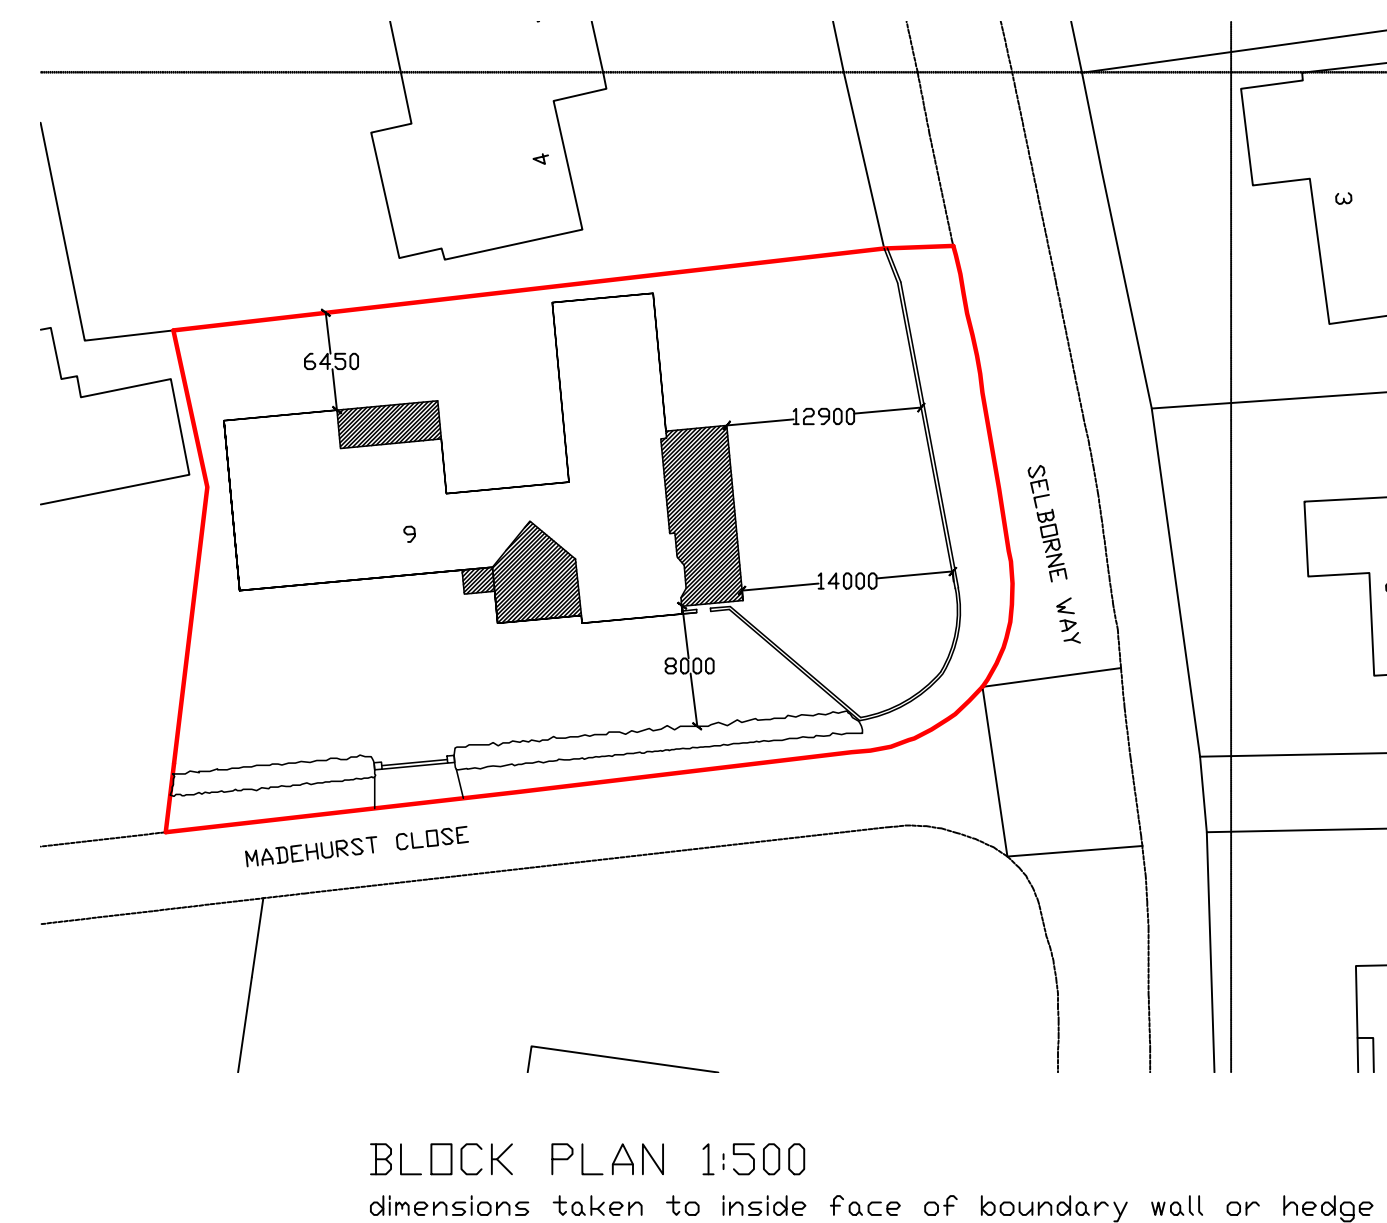
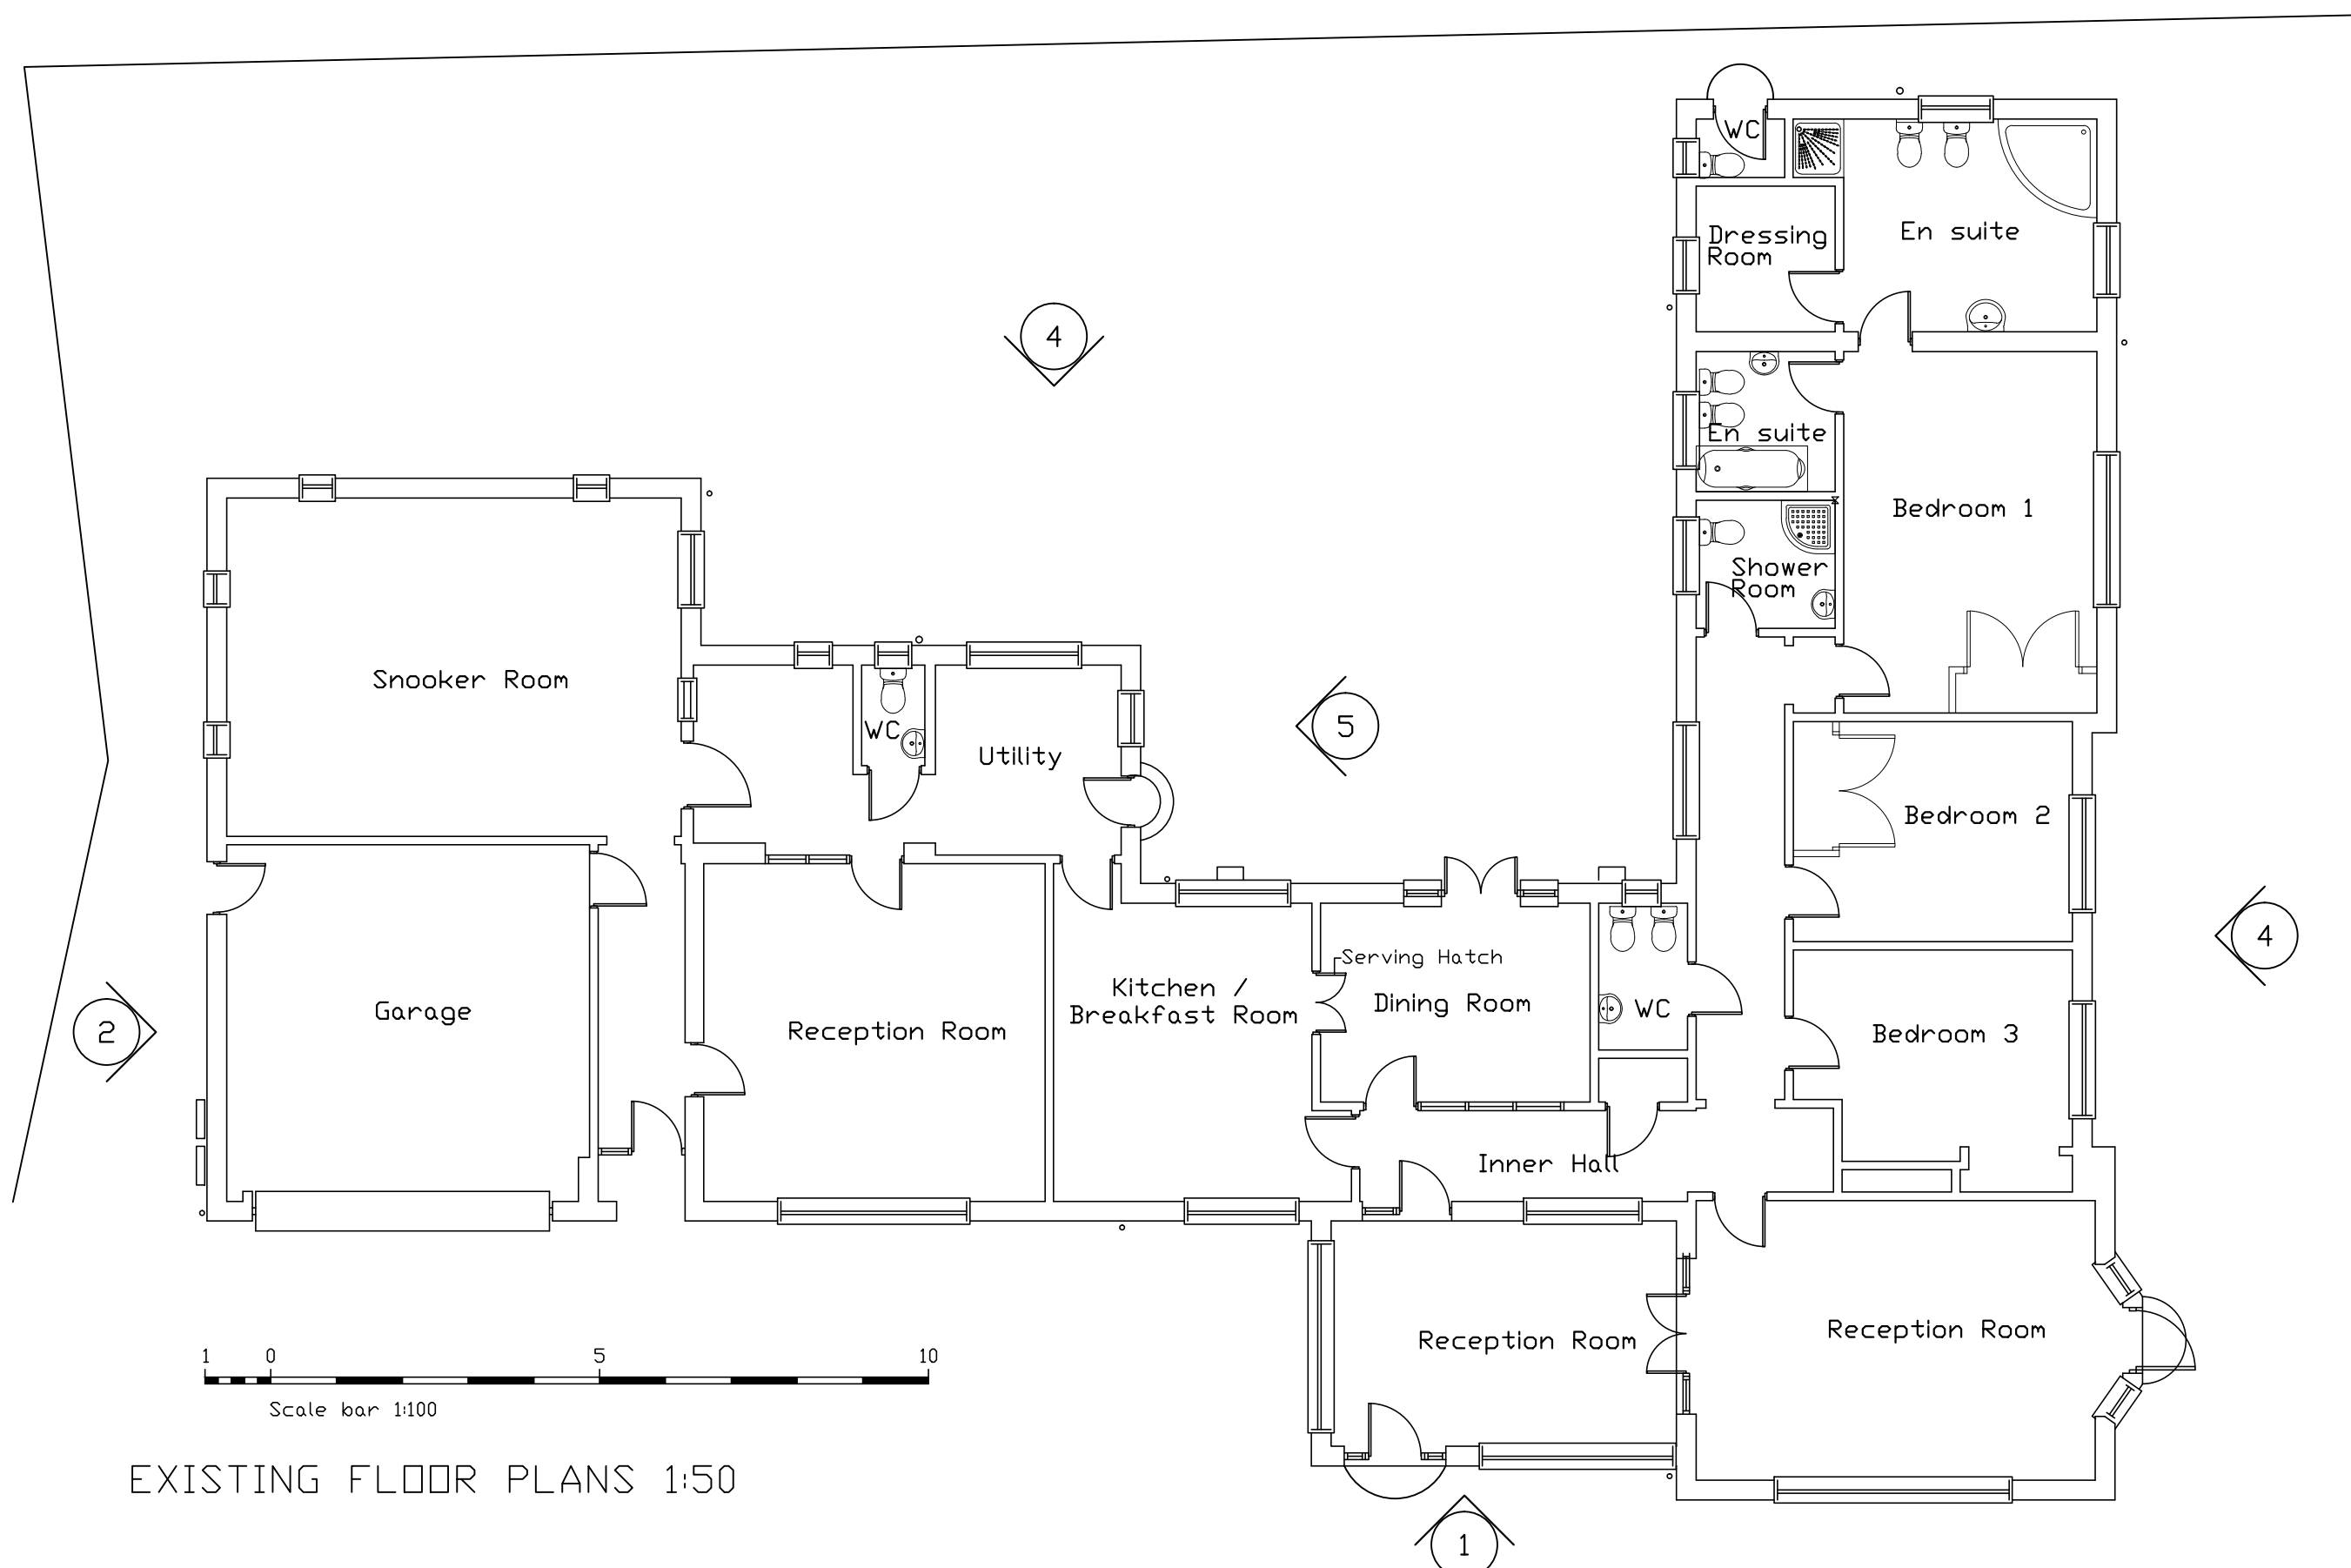


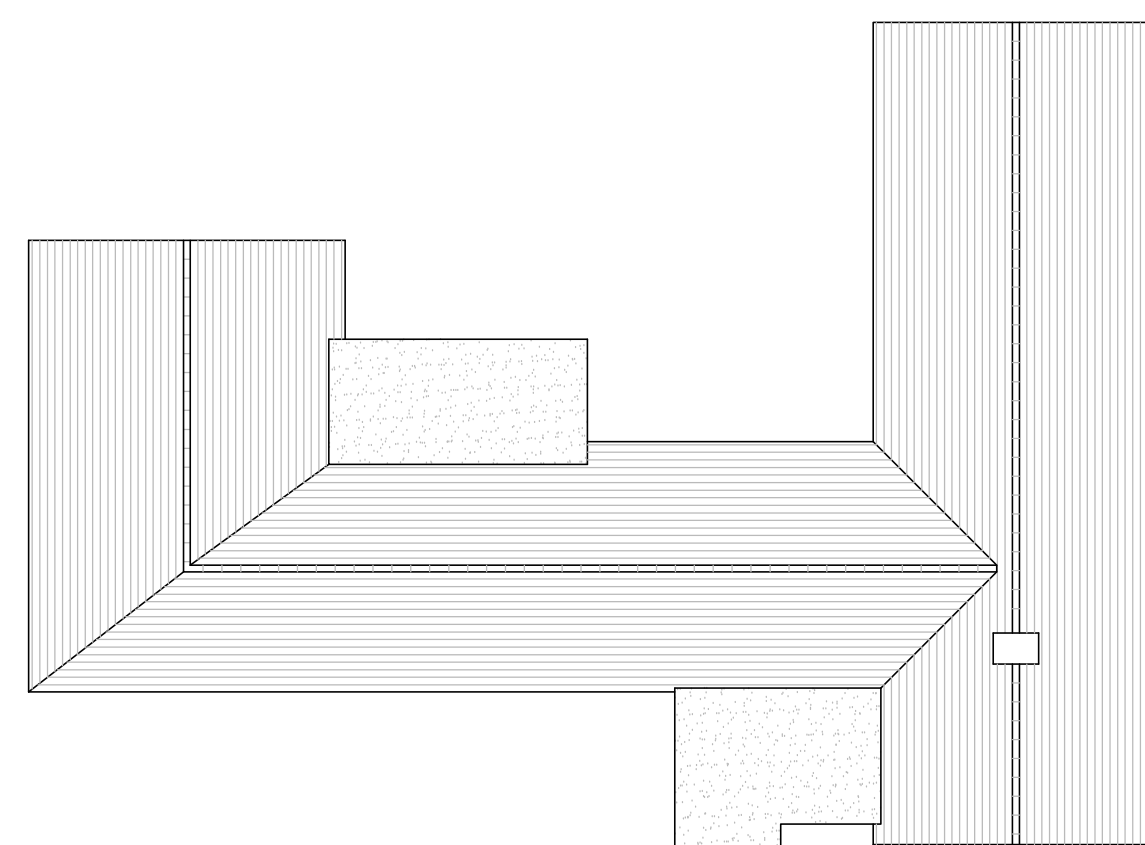

All dimensions to be checked on site prior to commencement of work, except for planning purposes.

This drawing is the copyright of
CALDOTEK LTD
and may not be copied, altered or reproduced in any way without written authority.

CALDOTEK LTD

11 THE PARADE
WILLOWHAYNE CRESCENT
EAST PRESTON
WEST SUSSEX
BN16 1NS

Telephone
01903 859176

EXISTING FLOOR PLANS, ELEVATIONS,
ROOF PLAN, LOCATION & BLOCK PLAN

9, Modehurst Close
East Preston
BN16 2TH

CLIENT				Mr & Mrs Churcher			
Issue	Details				By	Date	
SCALE				AS SHOWN ON A1			
DATE				03/09/14			
DRAWING NUMBER				1401/01			