




1 - SOUTH

 


Scale bar 1:100

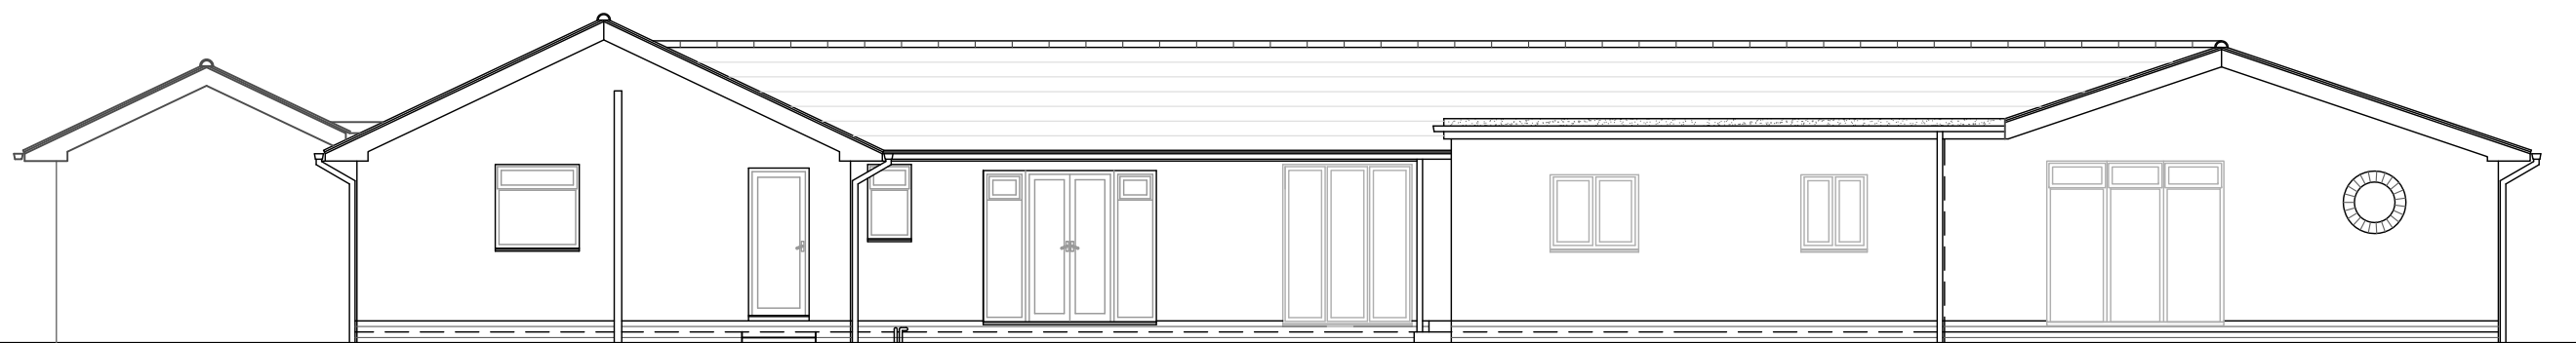


2 - NORTH

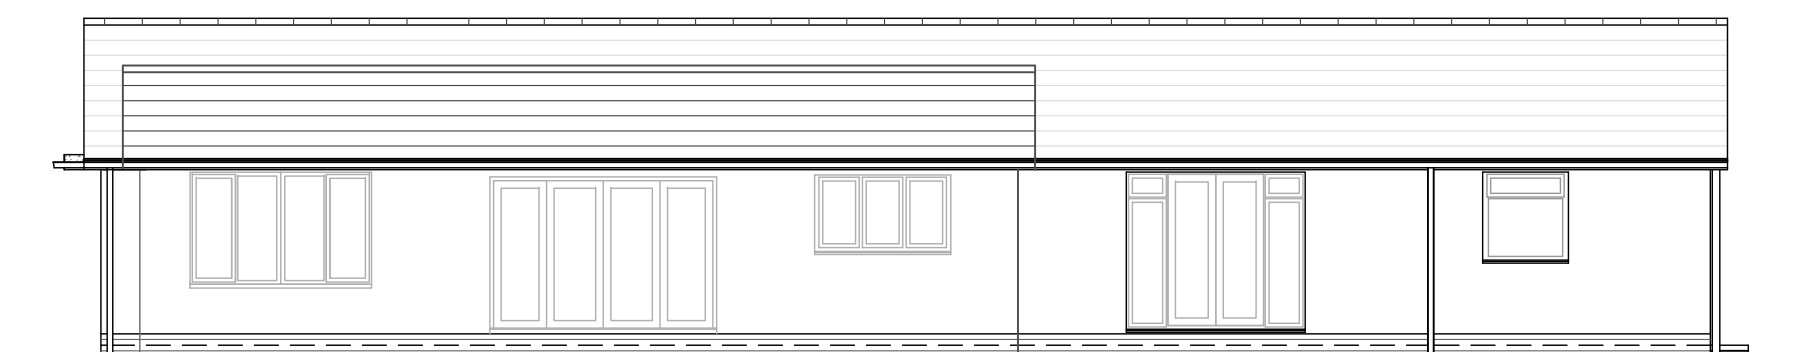

3 - EAST

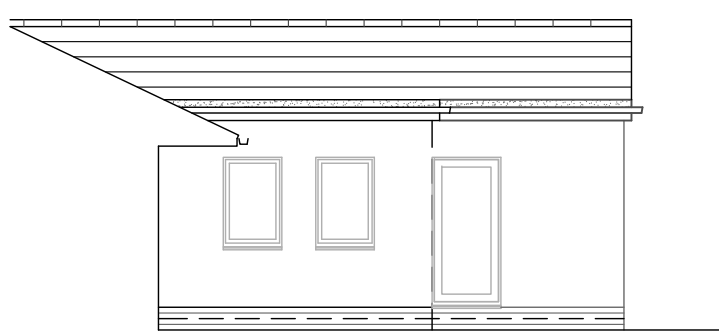


4 - WEST


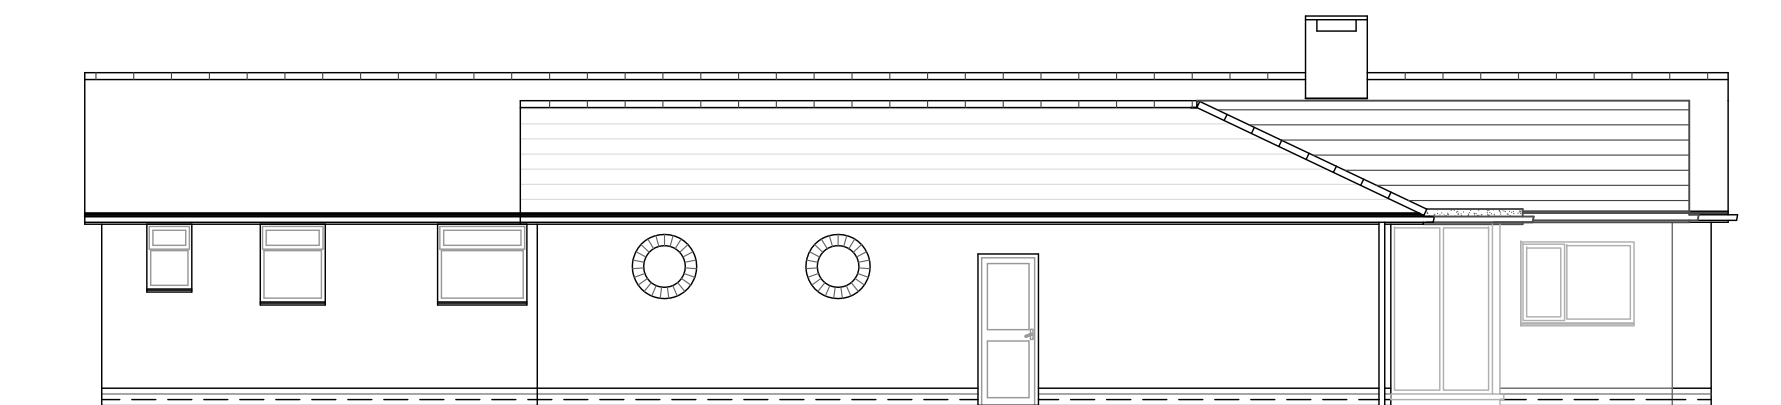


5 - SOUTH

PROPOSED ELEVATIONS 1:100

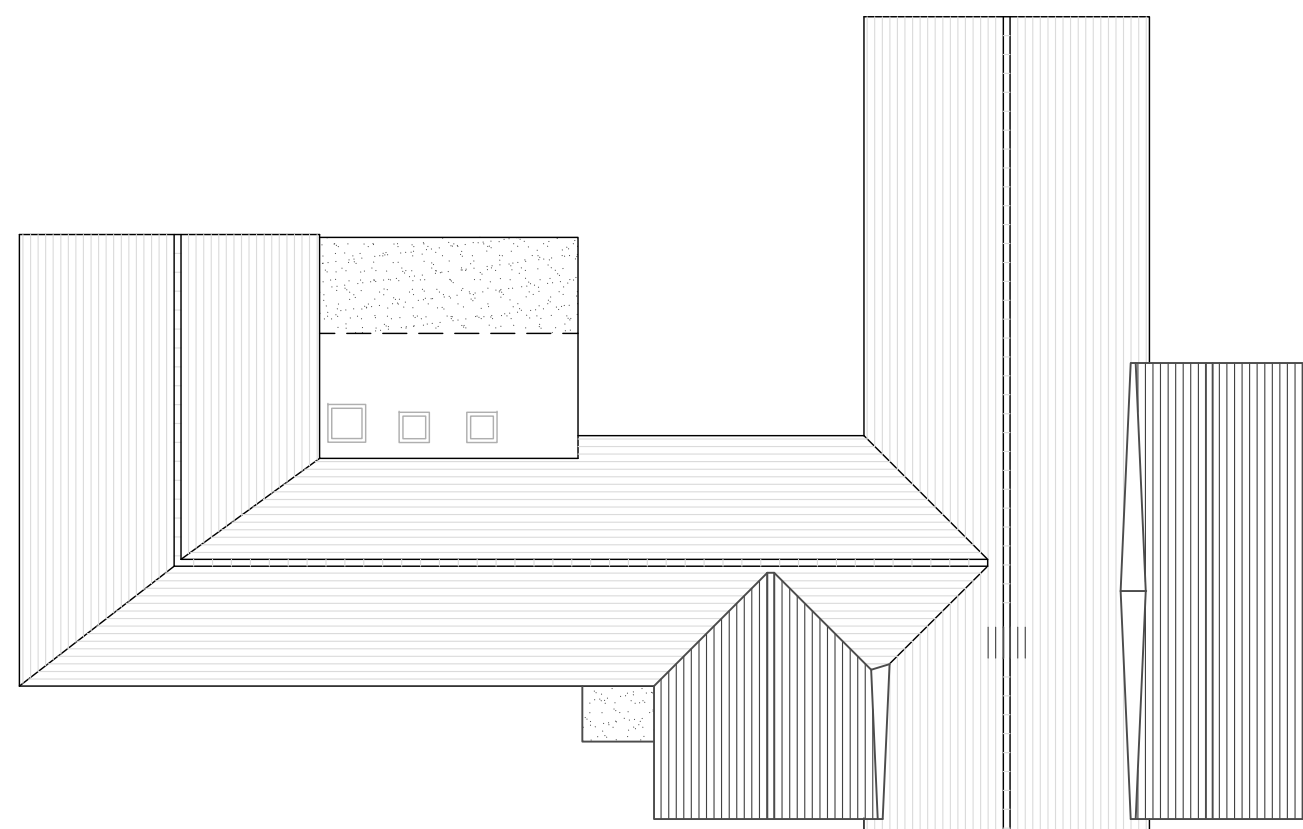

PROPOSED ROOF PLAN 1:200

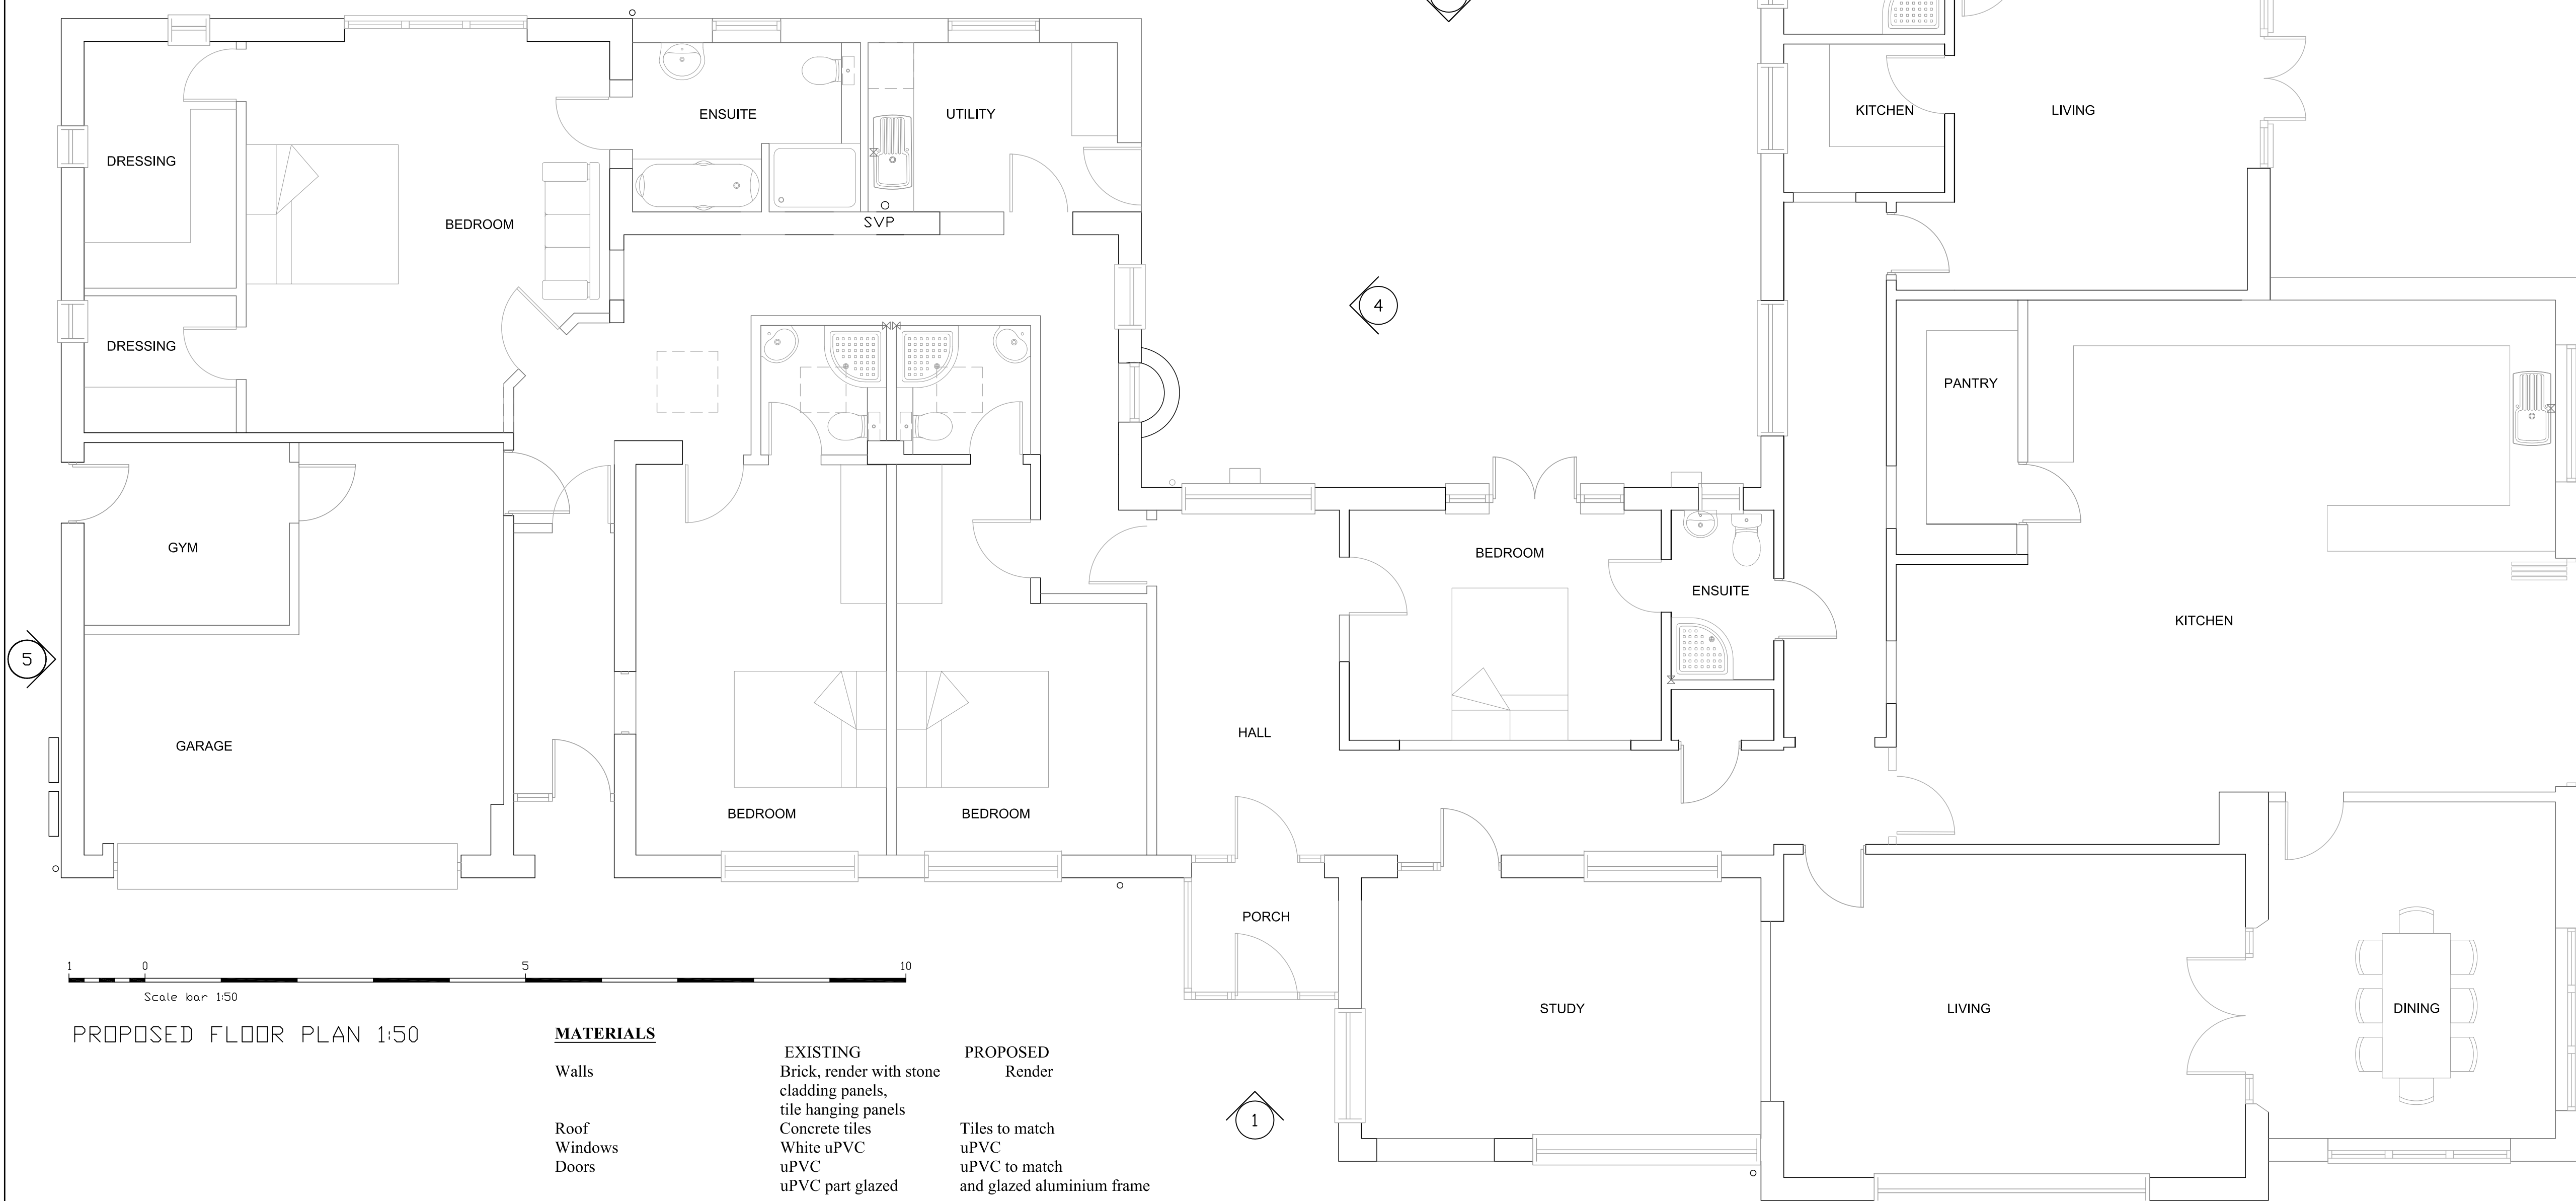 

PROPOSED FLOOR PLAN 1:50

MATERIALS

Walls	EXISTING Brick, render with stone cladding panels, tile hanging panels	PROPOSED Render
Roof	Concrete tiles	Tiles to match
Windows	White uPVC	uPVC
Doors	uPVC part glazed	uPVC to match and glazed aluminium frame

All dimensions to be checked on site prior to
commencement of work, except for planning purposes.
This drawing is the copyright of
CALDOTECH LTD
and may not be copied, altered or reproduced
in any way without written authority.

CALDOTECH LTD
11 THE PARADE
WILLOWHAYNE CRESCENT
EAST PRESTON
WEST SUSSEX
BN16 1NS Telephone 01903 859176

PROPOSED FLOOR PLANS, ELEVATIONS,

9 Madehurst Close
East Preston
BN16 2TH

CLIENT Mr & Mrs Churcher

Issue Details By Date

SCALE AS SHOWN on A1

DATE 05/09/14

DRAWING NUMBER 14011/02