




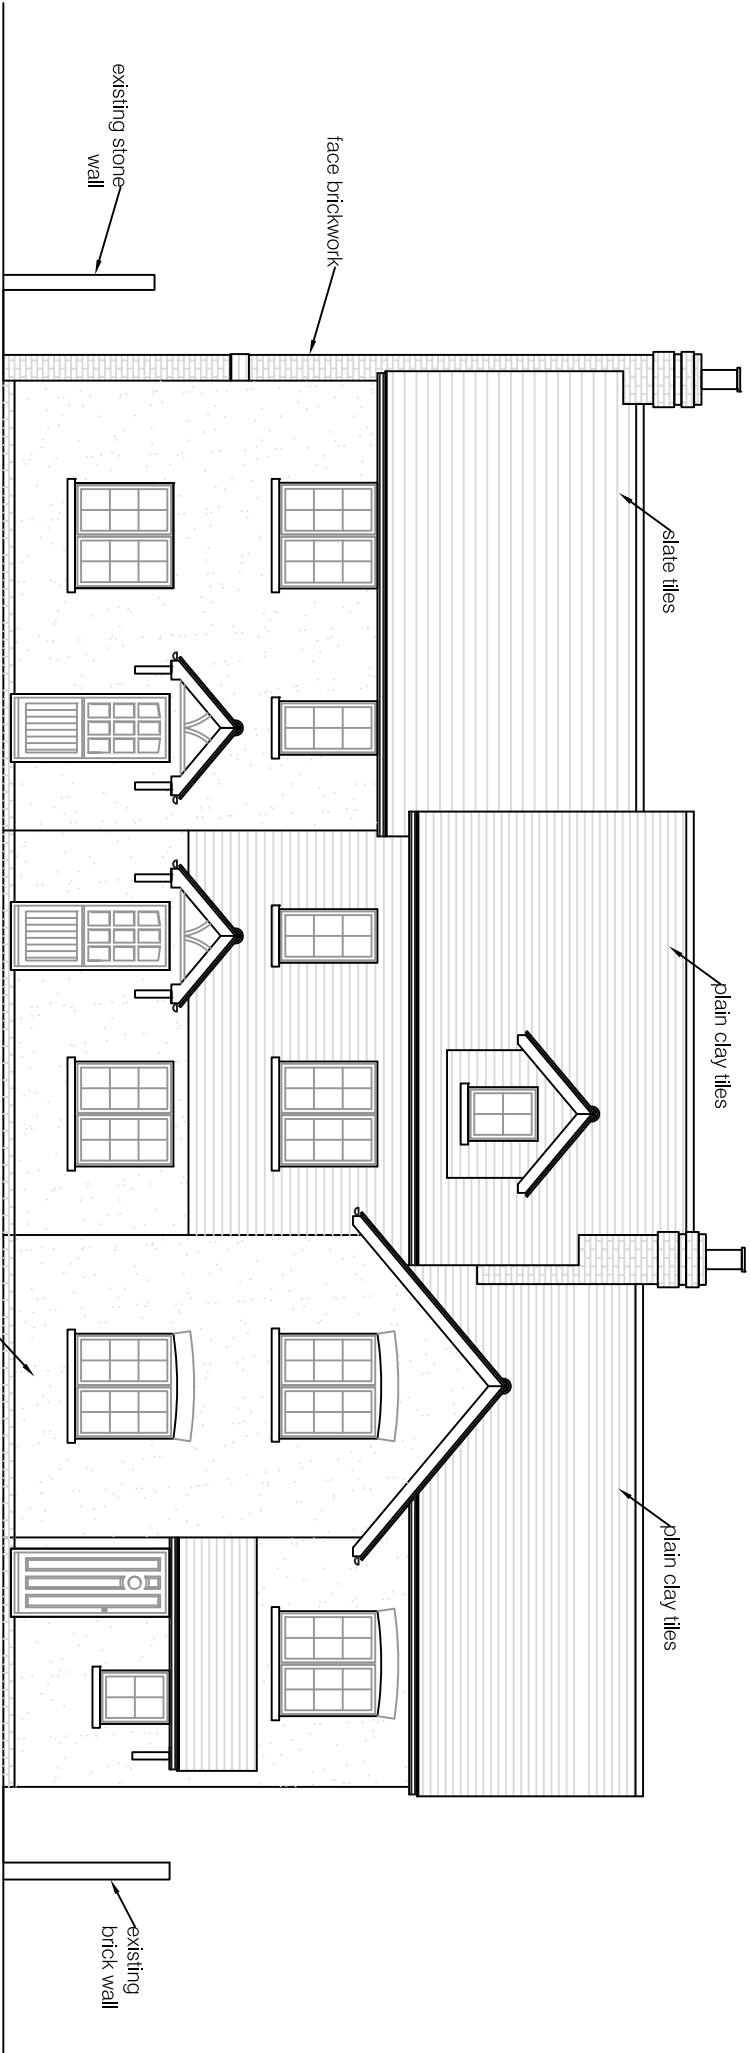


Front Elevation (east)

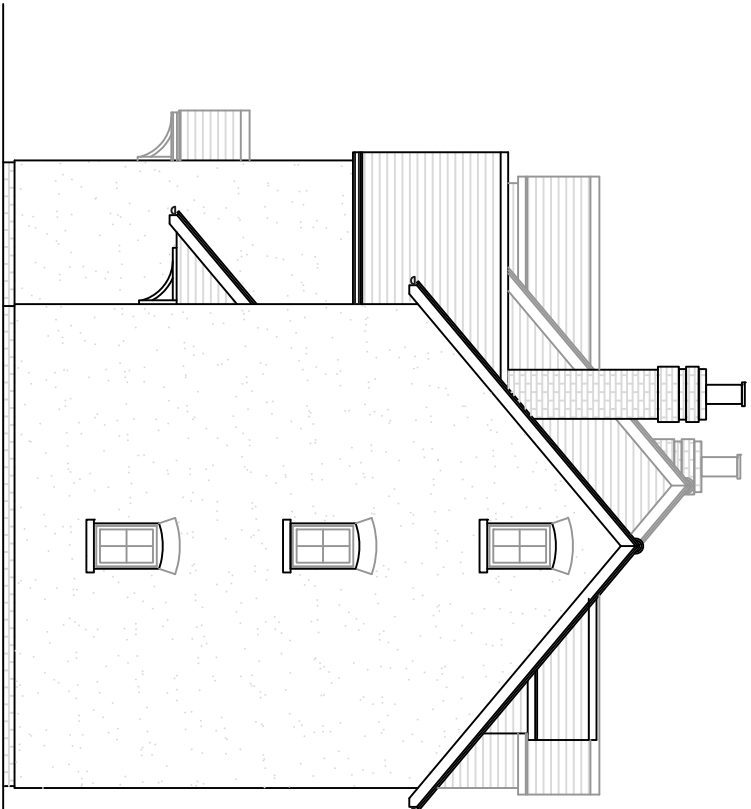

Side Elevation (north)

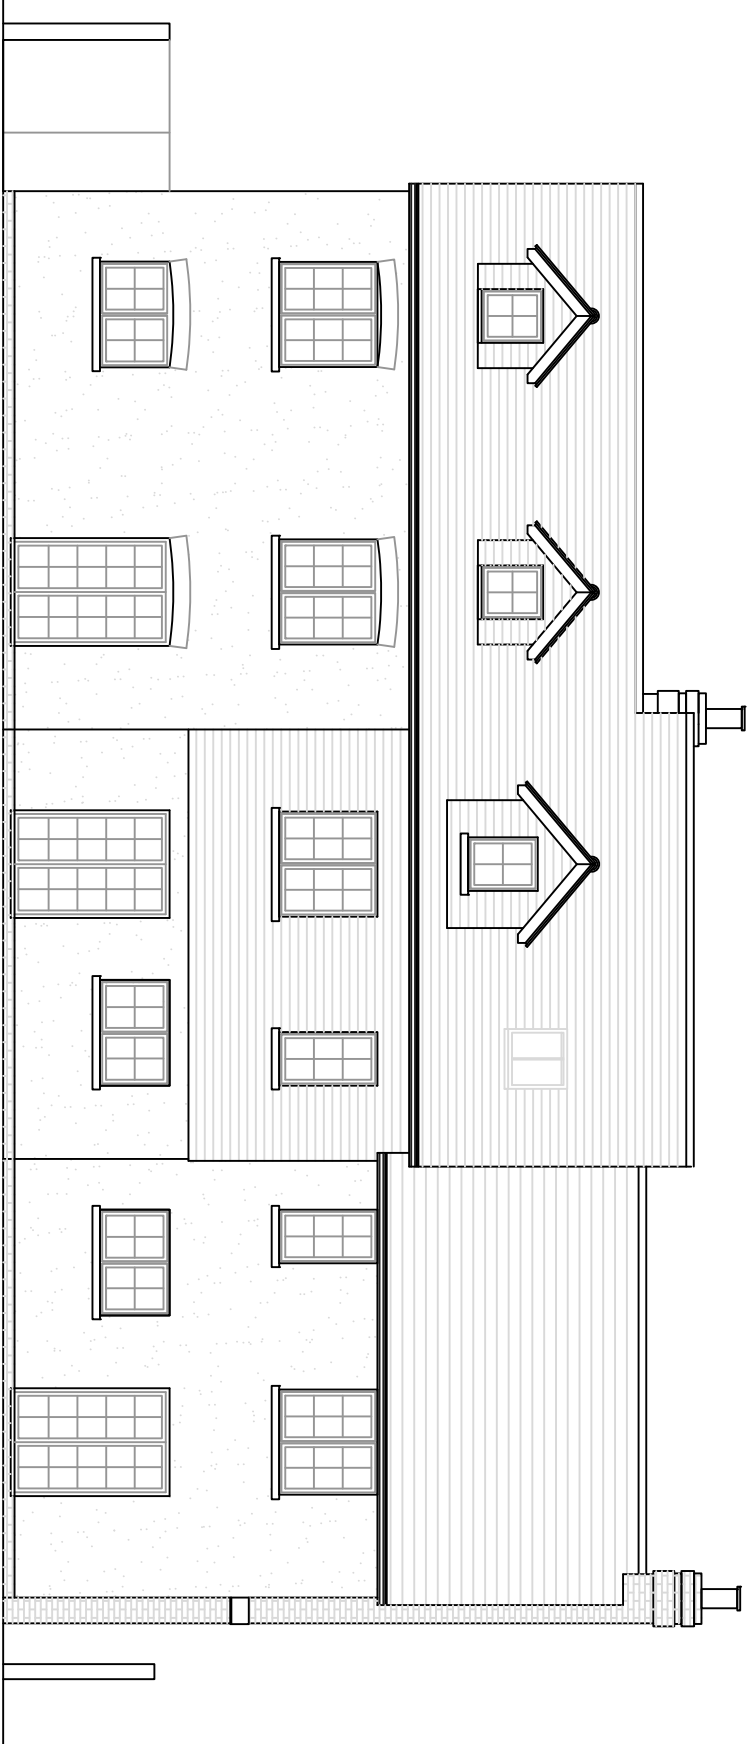


Rear Elevation (west)

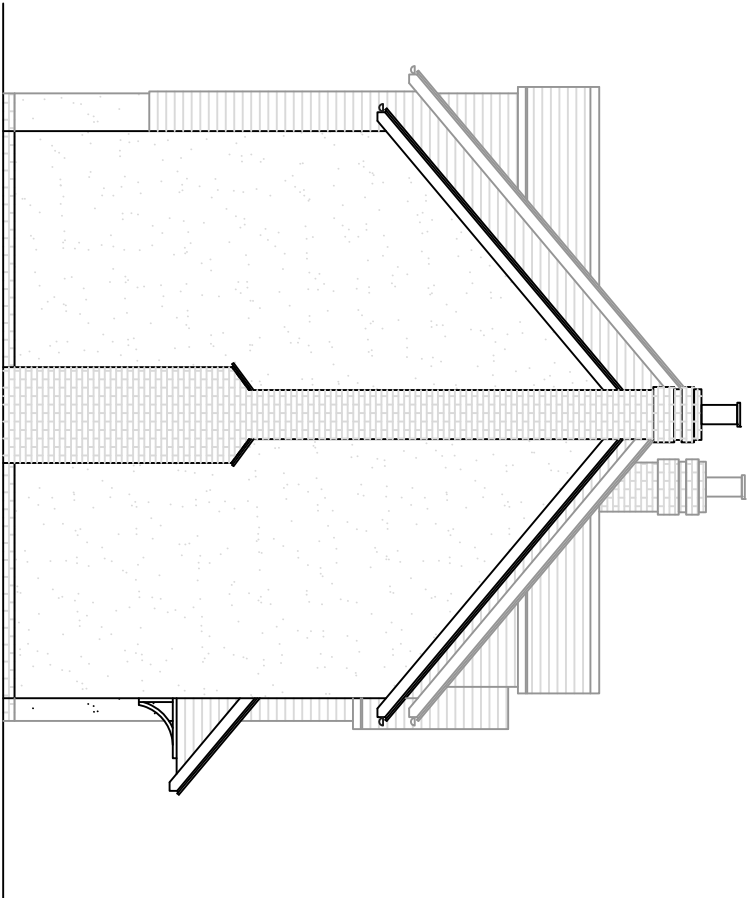


Side Elevation (south)

Elevations (1:100)

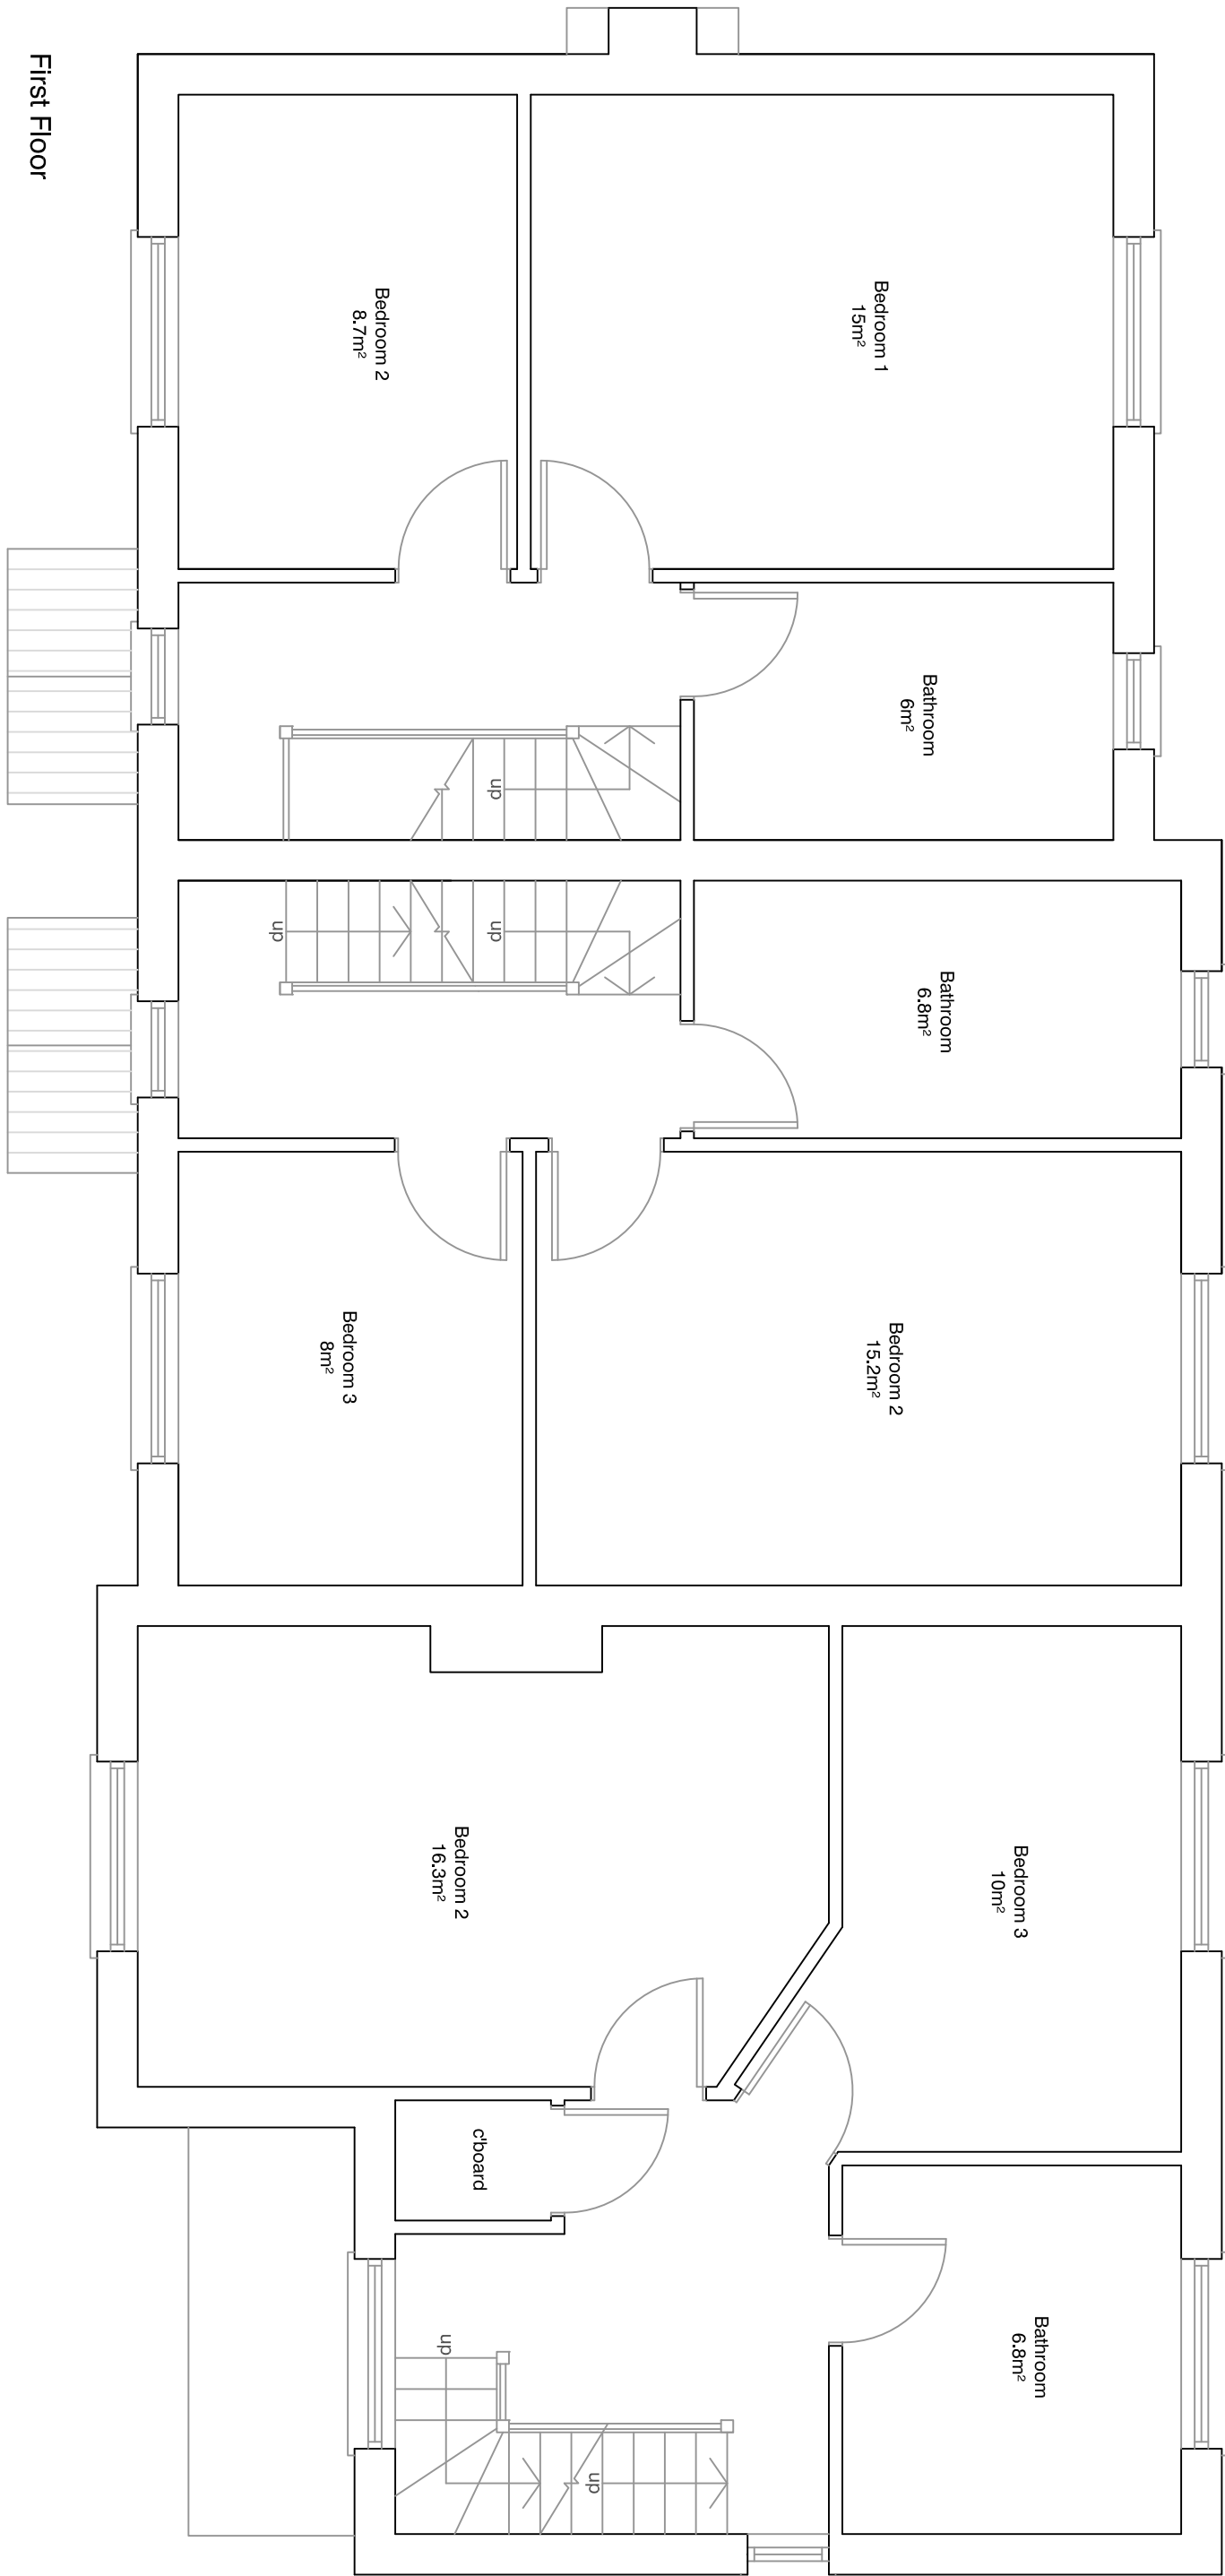


First Floor

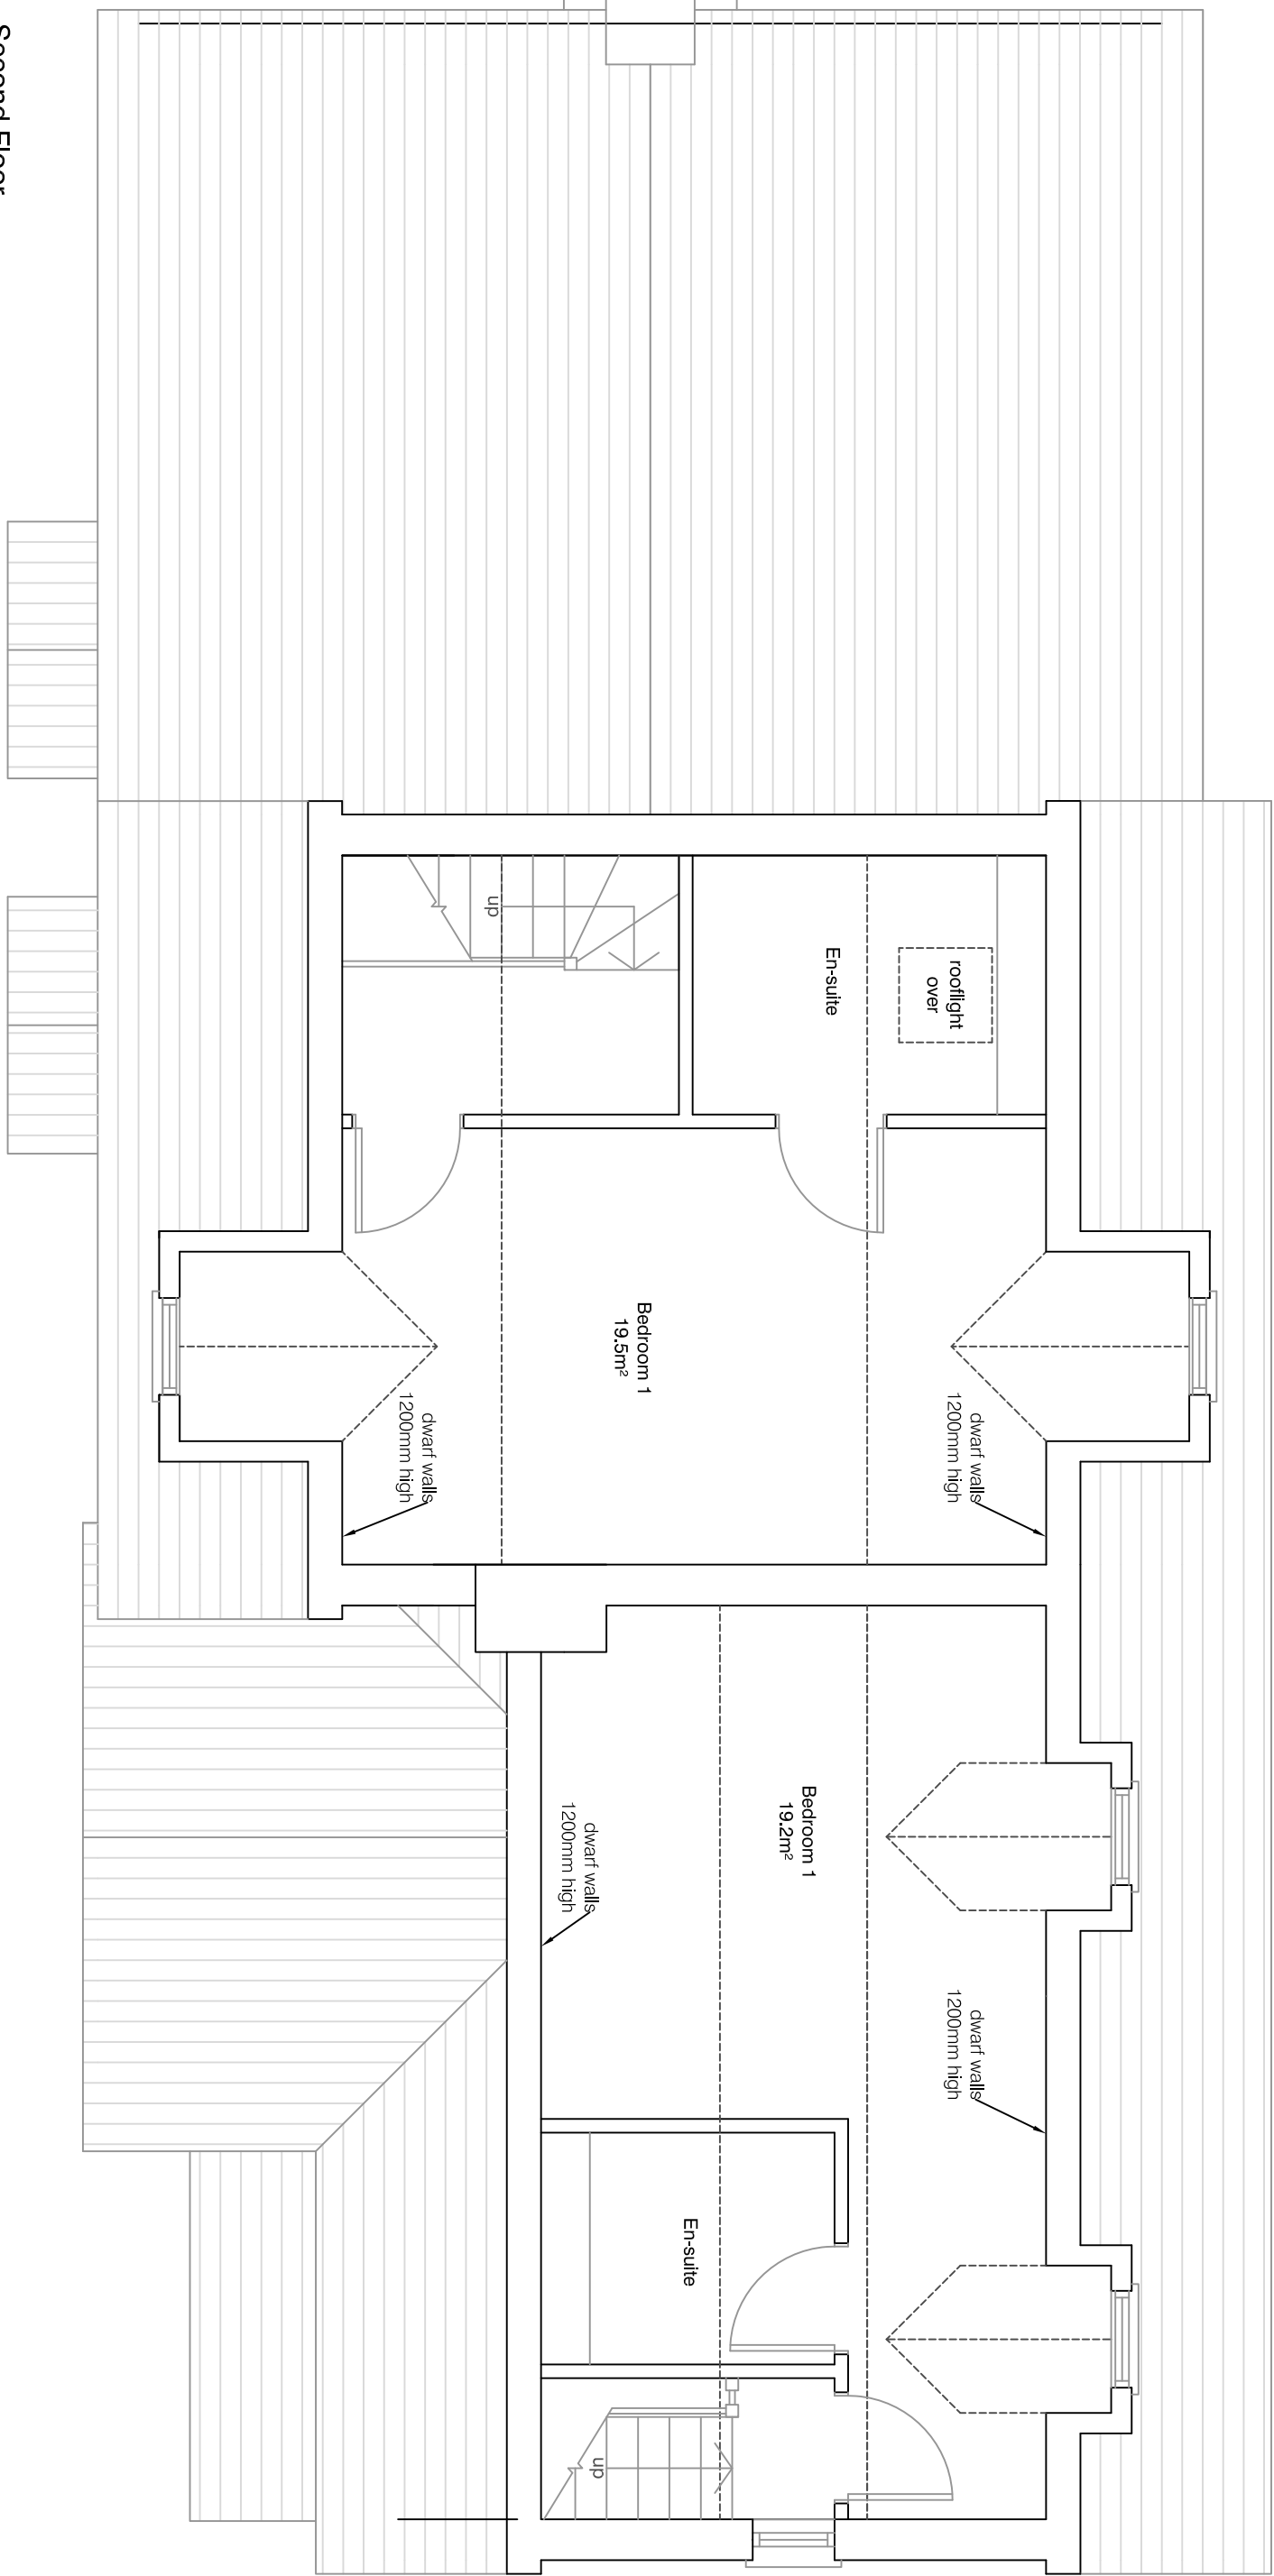


Second Floor

Plans (1:50)

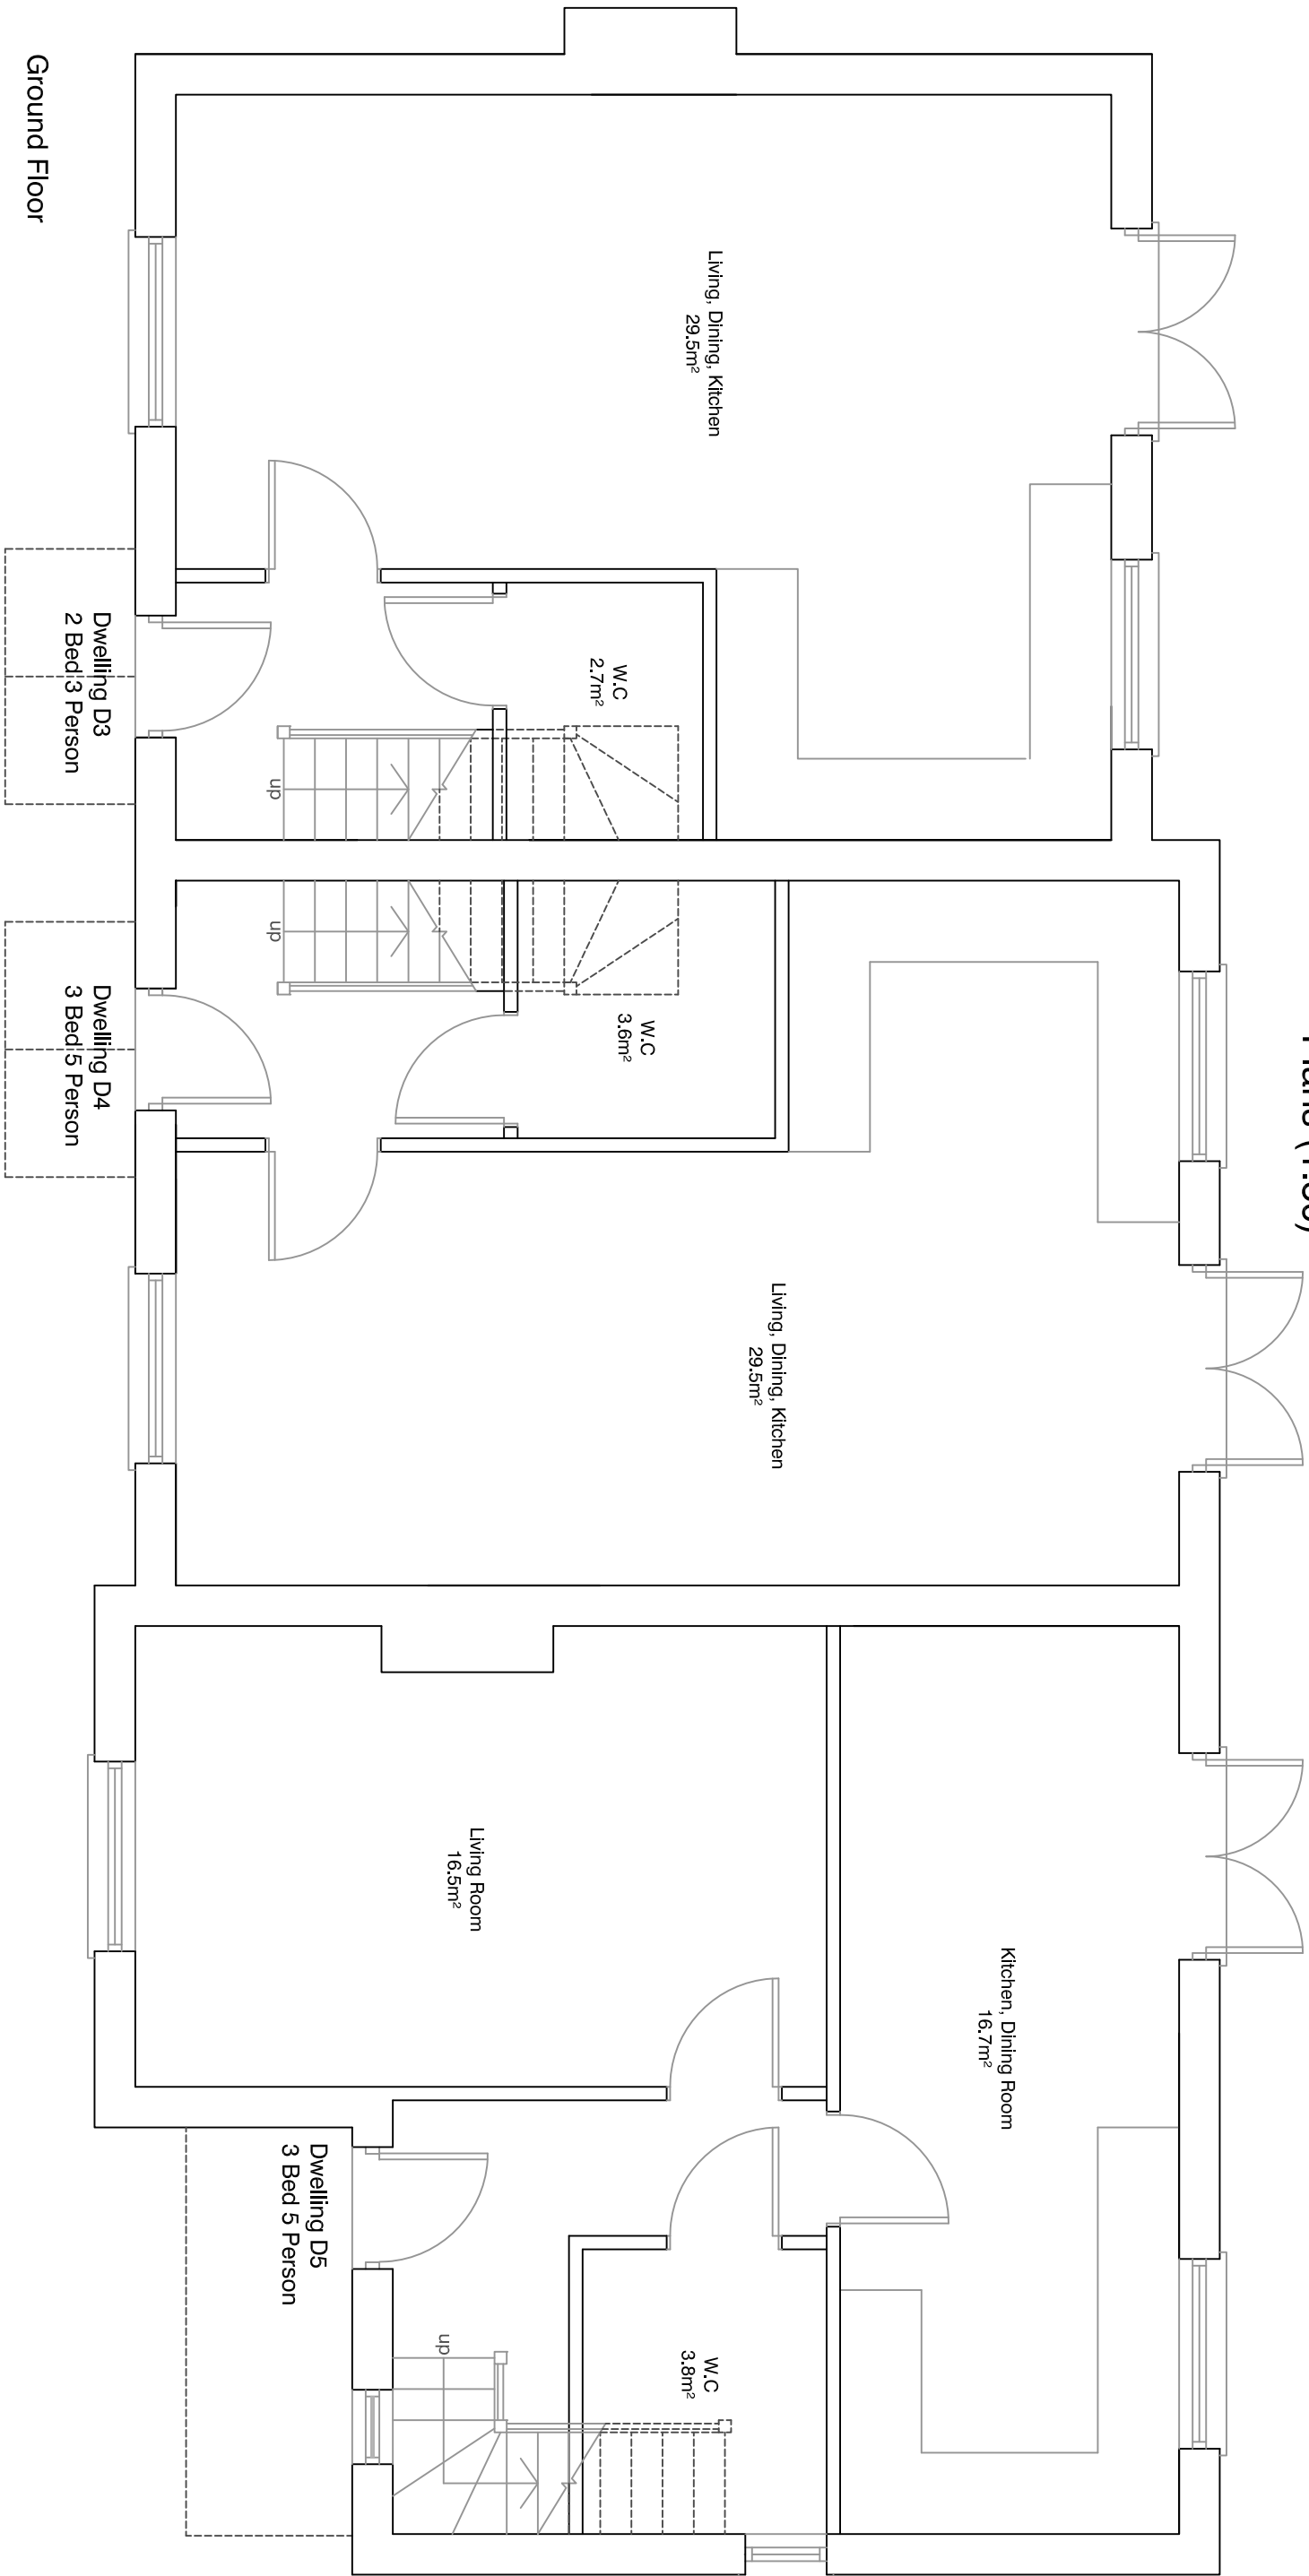

Ground Floor

Roof Plan (1:100)

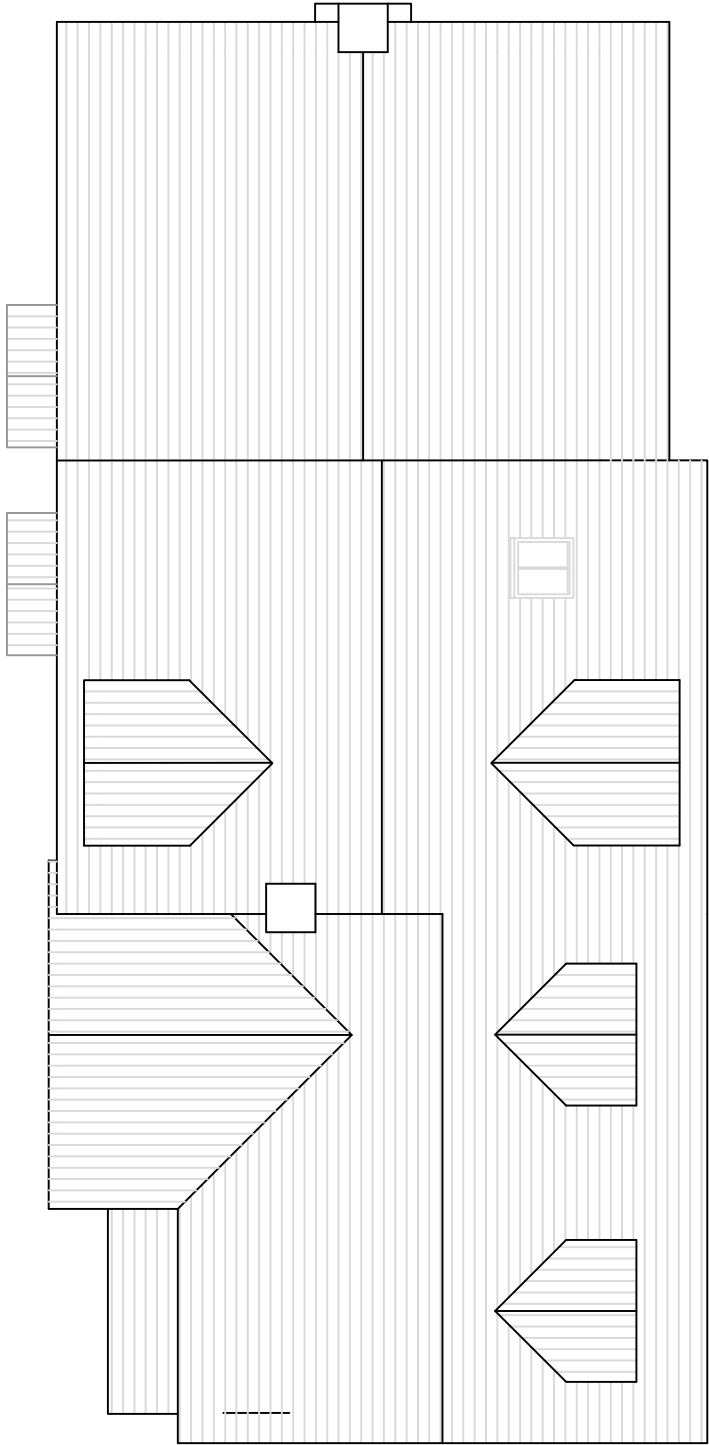

Revisions		By
Rev	Description	
All dimensions to be checked on site prior to construction. This drawing is the copyright of Inspired Design Studio Ltd. and may not be copied, altered or reproduced in any way without written authority.		
Client: South Nutfield Properties		
Project Address: The Margates, 52-54 Margate Road, East Preston, West Sussex		
Drawing Title: Proposed Dwelling D3, D4 & D5 Floor Plans, Elevations & Roof Plan		
Drawing Number: 929_103		
Scale: As indicated printed @ A1		
Date: 19.12.2014		