


The Contractor is to verify all dimensions, alignment, levels and datums prior to commencement of work.
Any discrepancies are to be reported immediately to the Surveyor.
Variations and modifications to the work shown on these drawings are not to be carried out without the written permission of the Surveyor.
This drawing is the property of djb Ltd. and must not be copied or reproduced except with their express permission nor may the design or any information thereon be disclosed to any third party.

- OUTLINE
- KEY
- PROPOSED DEVELOPMENT
UNDER CLASS A
PRIOR APPROVAL NOT REQUIRED
UNDER REF. EP/41/18/PDH
- PROPOSED DEVELOPMENT
UNDER CLASS B
- PROPOSED DEVELOPMENT
UNDER CLASS C

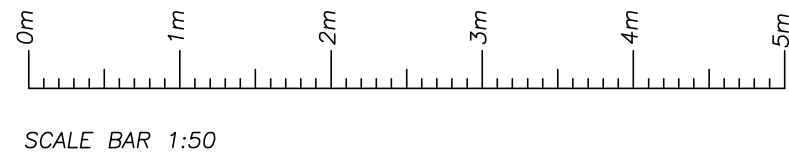

REVISION	BY	DATE	DETAILS
A	DJB	28-10-2021	MINOR AMENDMENTS

djbltd

18 Liverpool Gardens,
Worthing,
West Sussex.
BN11 1RY

Telephone 01903 200123
Mobile 07940 559110
office@djb ltd.co.uk
www.djb ltd.co.uk


PROJECT ADDRESS

2 Hillview Crescent
East Preston
West Sussex
BN16 1RD

DRAWING TITLE

Proposed Floor Plans


DRAWN BY DJB	Scales (original on A1 to crop marks): Roof Plan 1 : 50
DATE July 2021	
DRAWING No. 21-050-5	REV a
© Protected By the Copyright, Designs & Patents ACT 1988	

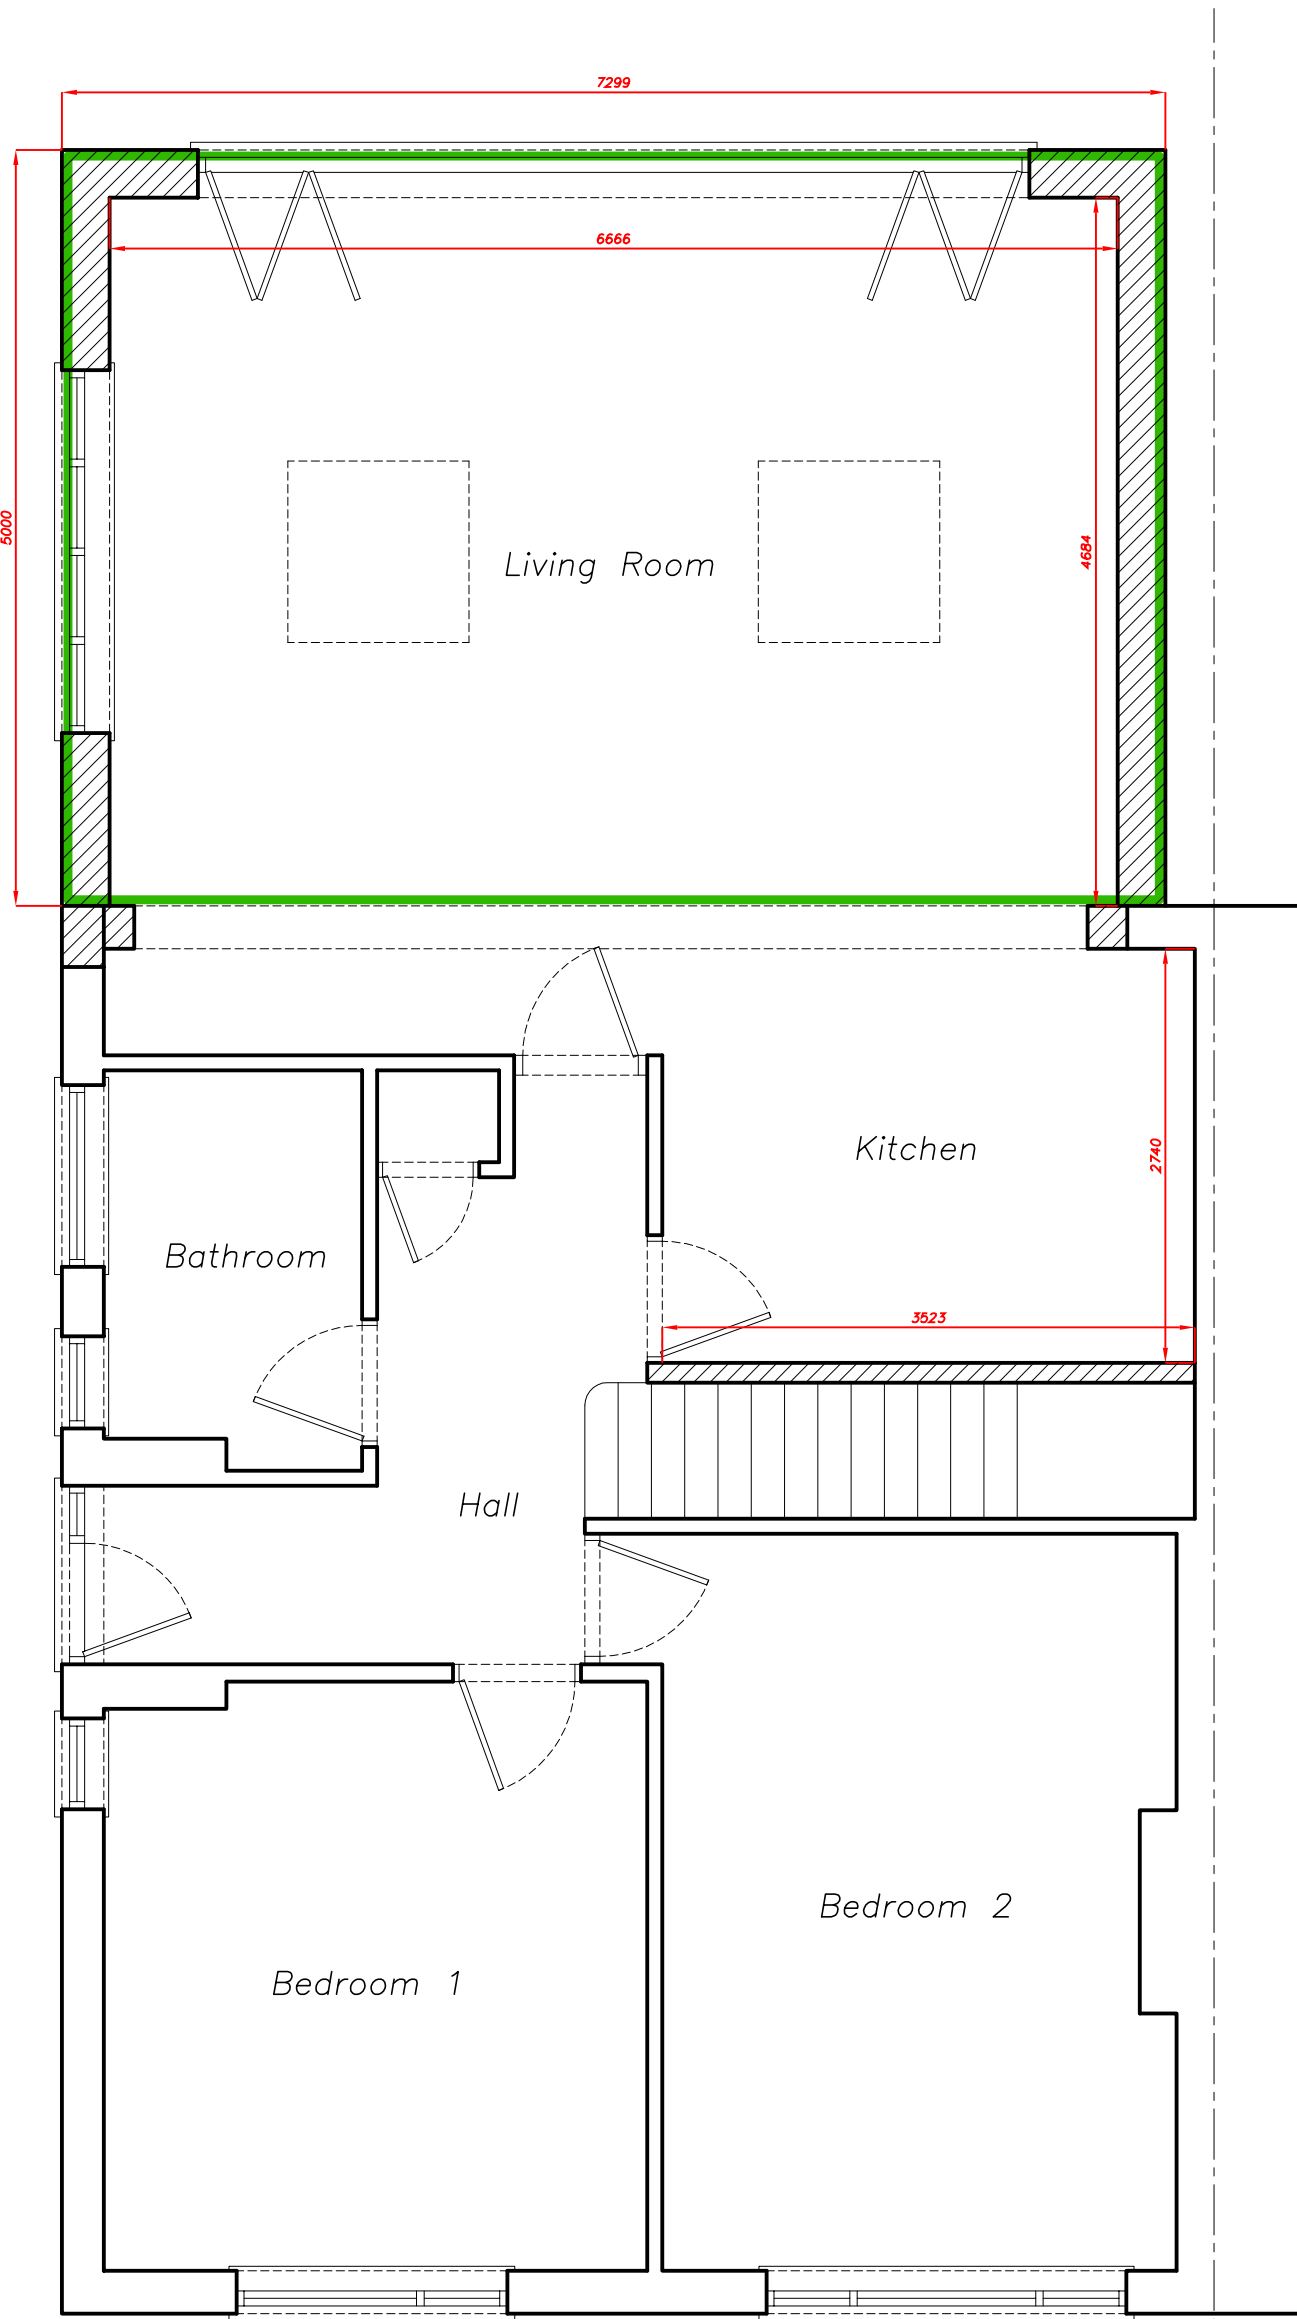

ground floor

2 HILLVIEW CRES 28 ORCHARD AVE

N

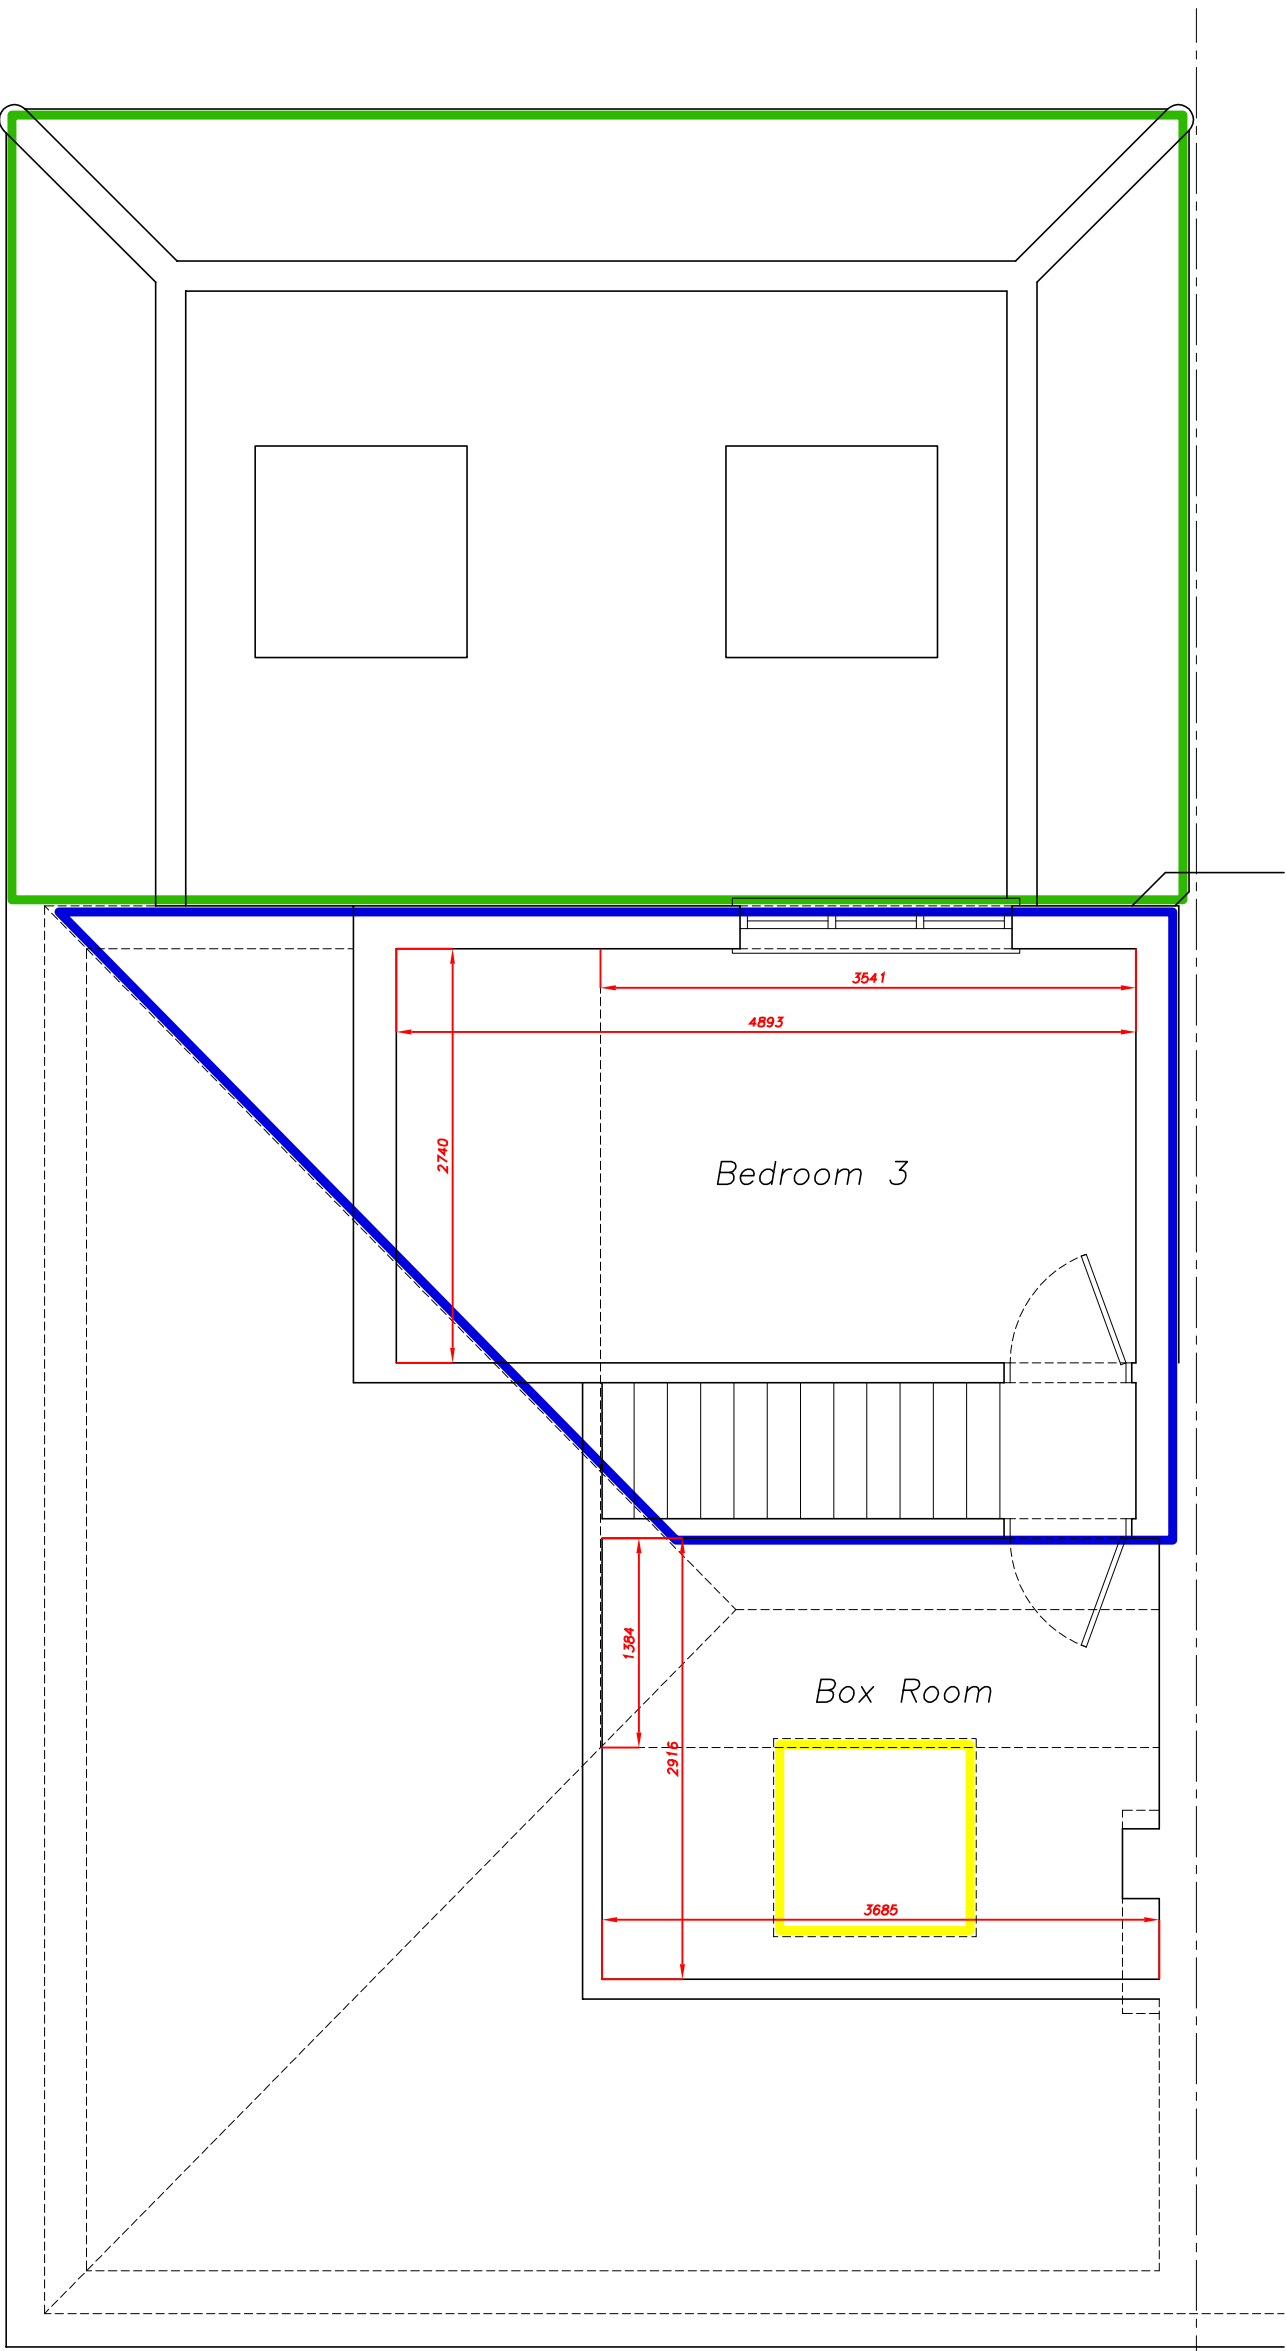

first floor

2 HILLVIEW CRES 28 ORCHARD AVE

N