



The Contractor is to verify all dimensions, alignment, levels and datums prior to commencement of work.
Any discrepancies are to be reported immediately to the Surveyor.
Variations and modifications to the work shown on these drawings are not to be carried out without the written permission of the Surveyor.
This drawing is the property of djb Ltd. and must not be copied or reproduced except with their express permission nor may the design or any information thereon be disclosed to any third party.


- OUTLINE KEY
- PROPOSED DEVELOPMENT UNDER CLASS A PRIOR APPROVAL NOT REQUIRED UNDER REF. EP/41/18/PDH
 - PROPOSED DEVELOPMENT UNDER CLASS B
 - PROPOSED DEVELOPMENT UNDER CLASS C

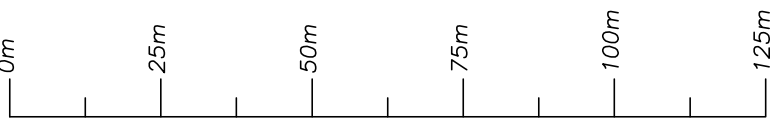

SCALE BAR 1:1250

 

SCALE BAR 1:500

 

SCALE BAR 1:50

REVISION	BY	DATE	DETAILS
A	DJB	28-10-2021	MINOR AMENDMENTS

djbltd

18 Liverpool Gardens,
Worthing,
West Sussex.
BN11 1RY

Telephone 01903 200123
Mobile 07940 559110
office@djb ltd.co.uk
www.djb ltd.co.uk

PROJECT ADDRESS


2 Hillview Crescent
East Preston
West Sussex
BN16 1RD

DRAWING TITLE

Proposed Site Plans
and Roof Plan

DRAWN BY	REV	Scal es (original on A1 to crop marks):
DJB		Roo f Plan 1 : 50 Block Plan 1 : 500 Location Plan 1 : 1250
DATE		
July 2021		


DRAWING No.	REV	Protected By the Copyright, Designs & Patents ACT 1988
21-050-4	a	©

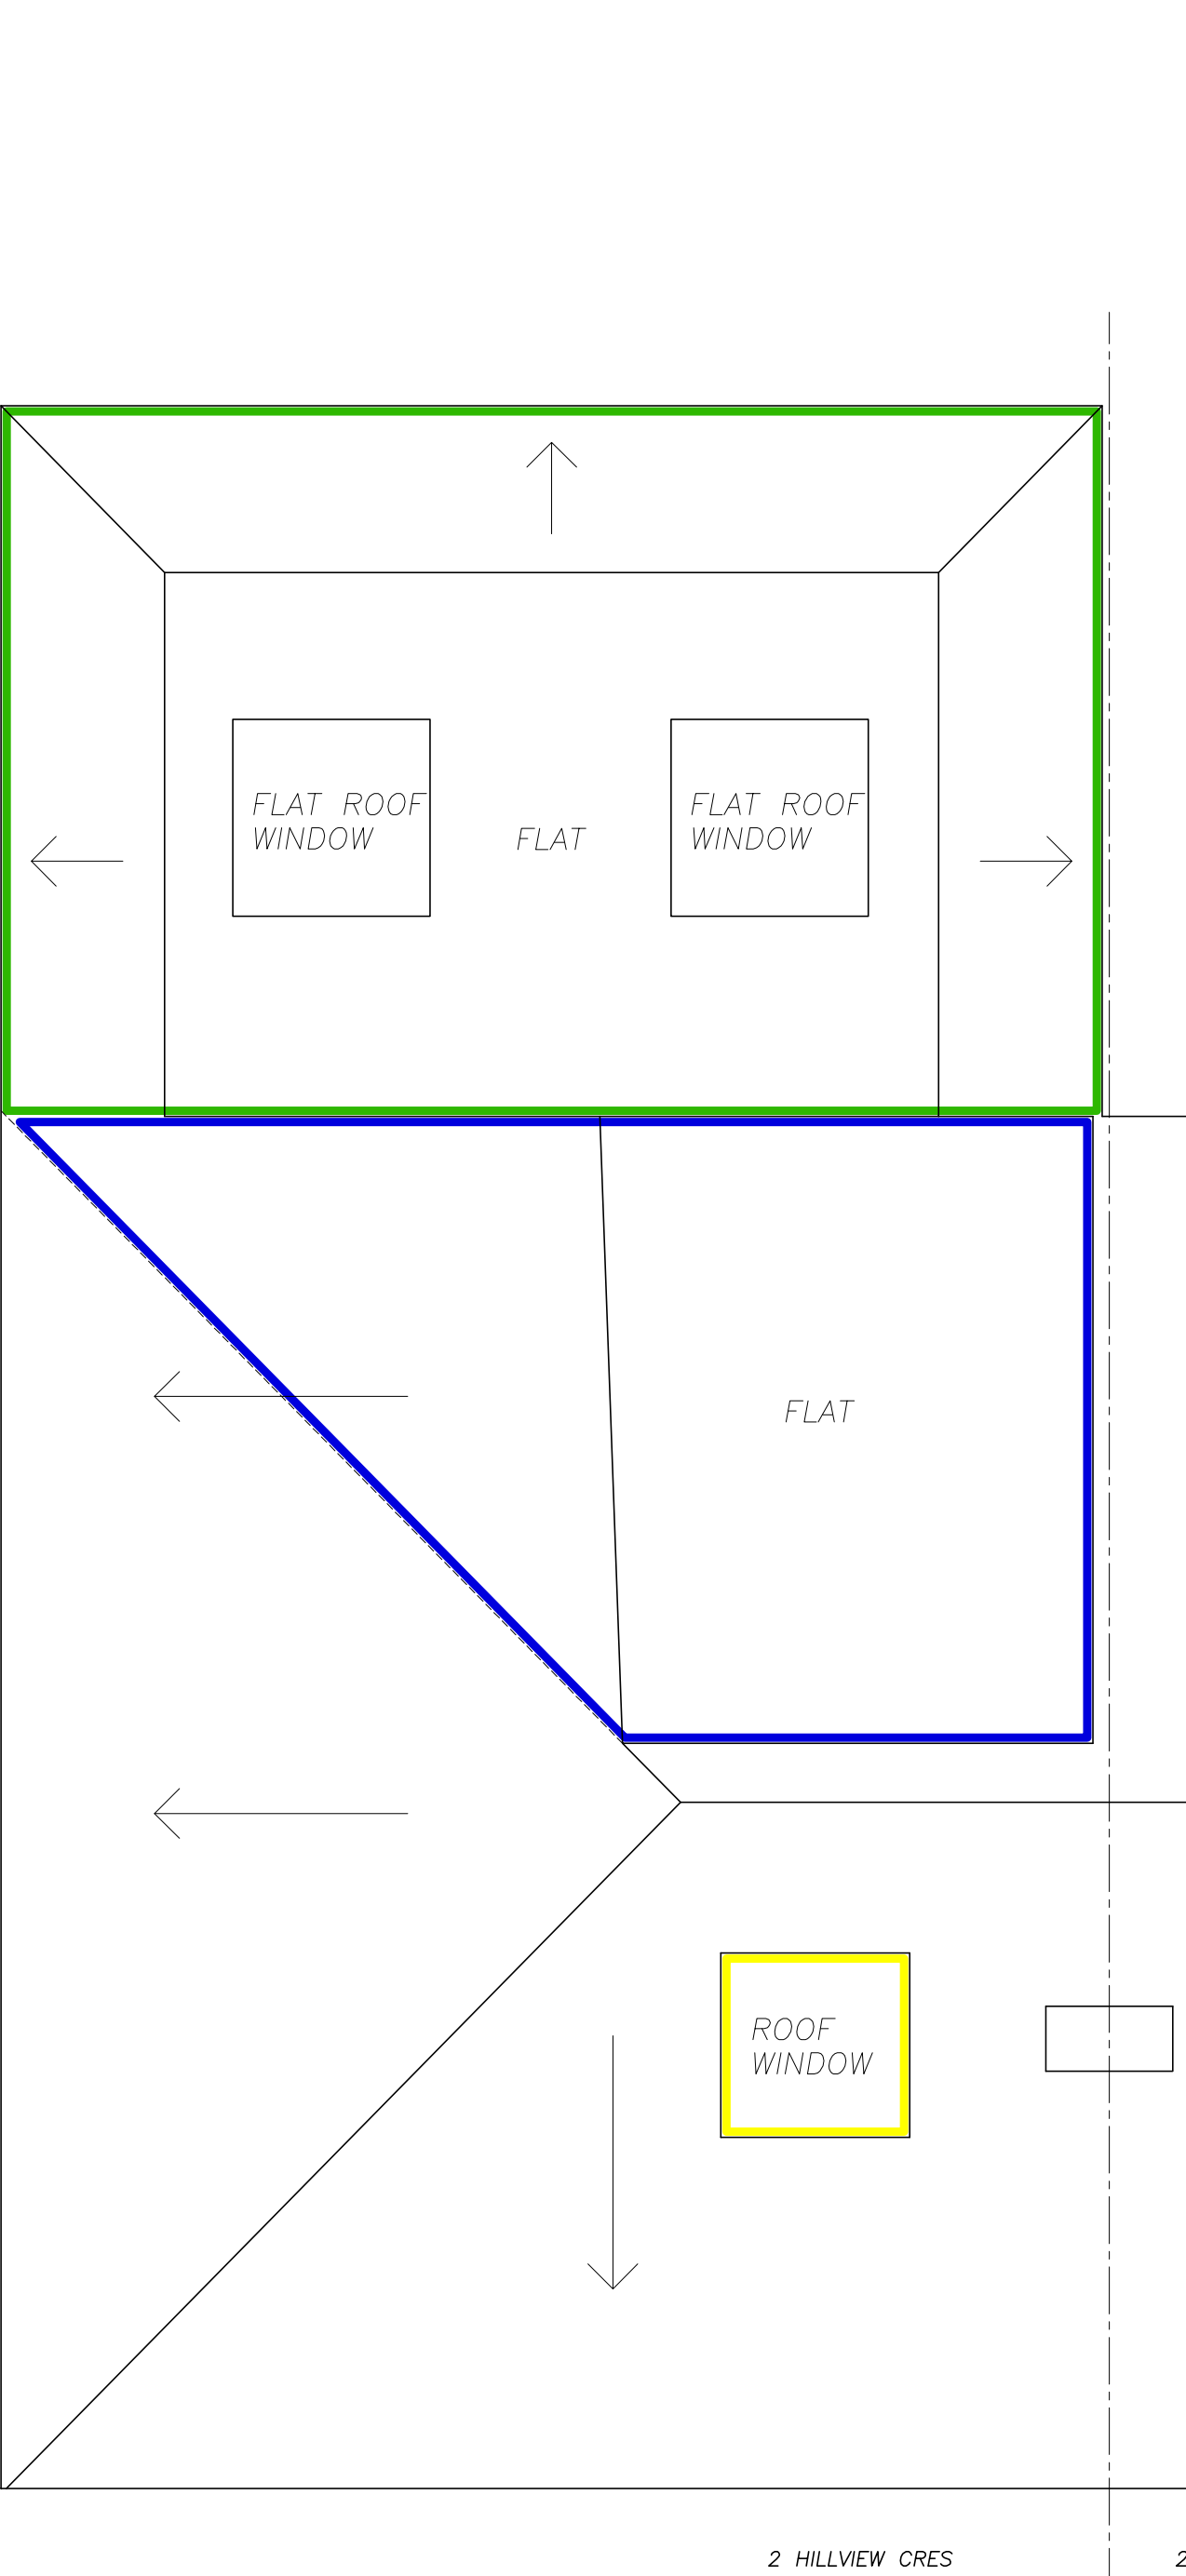

roof plan



location plan

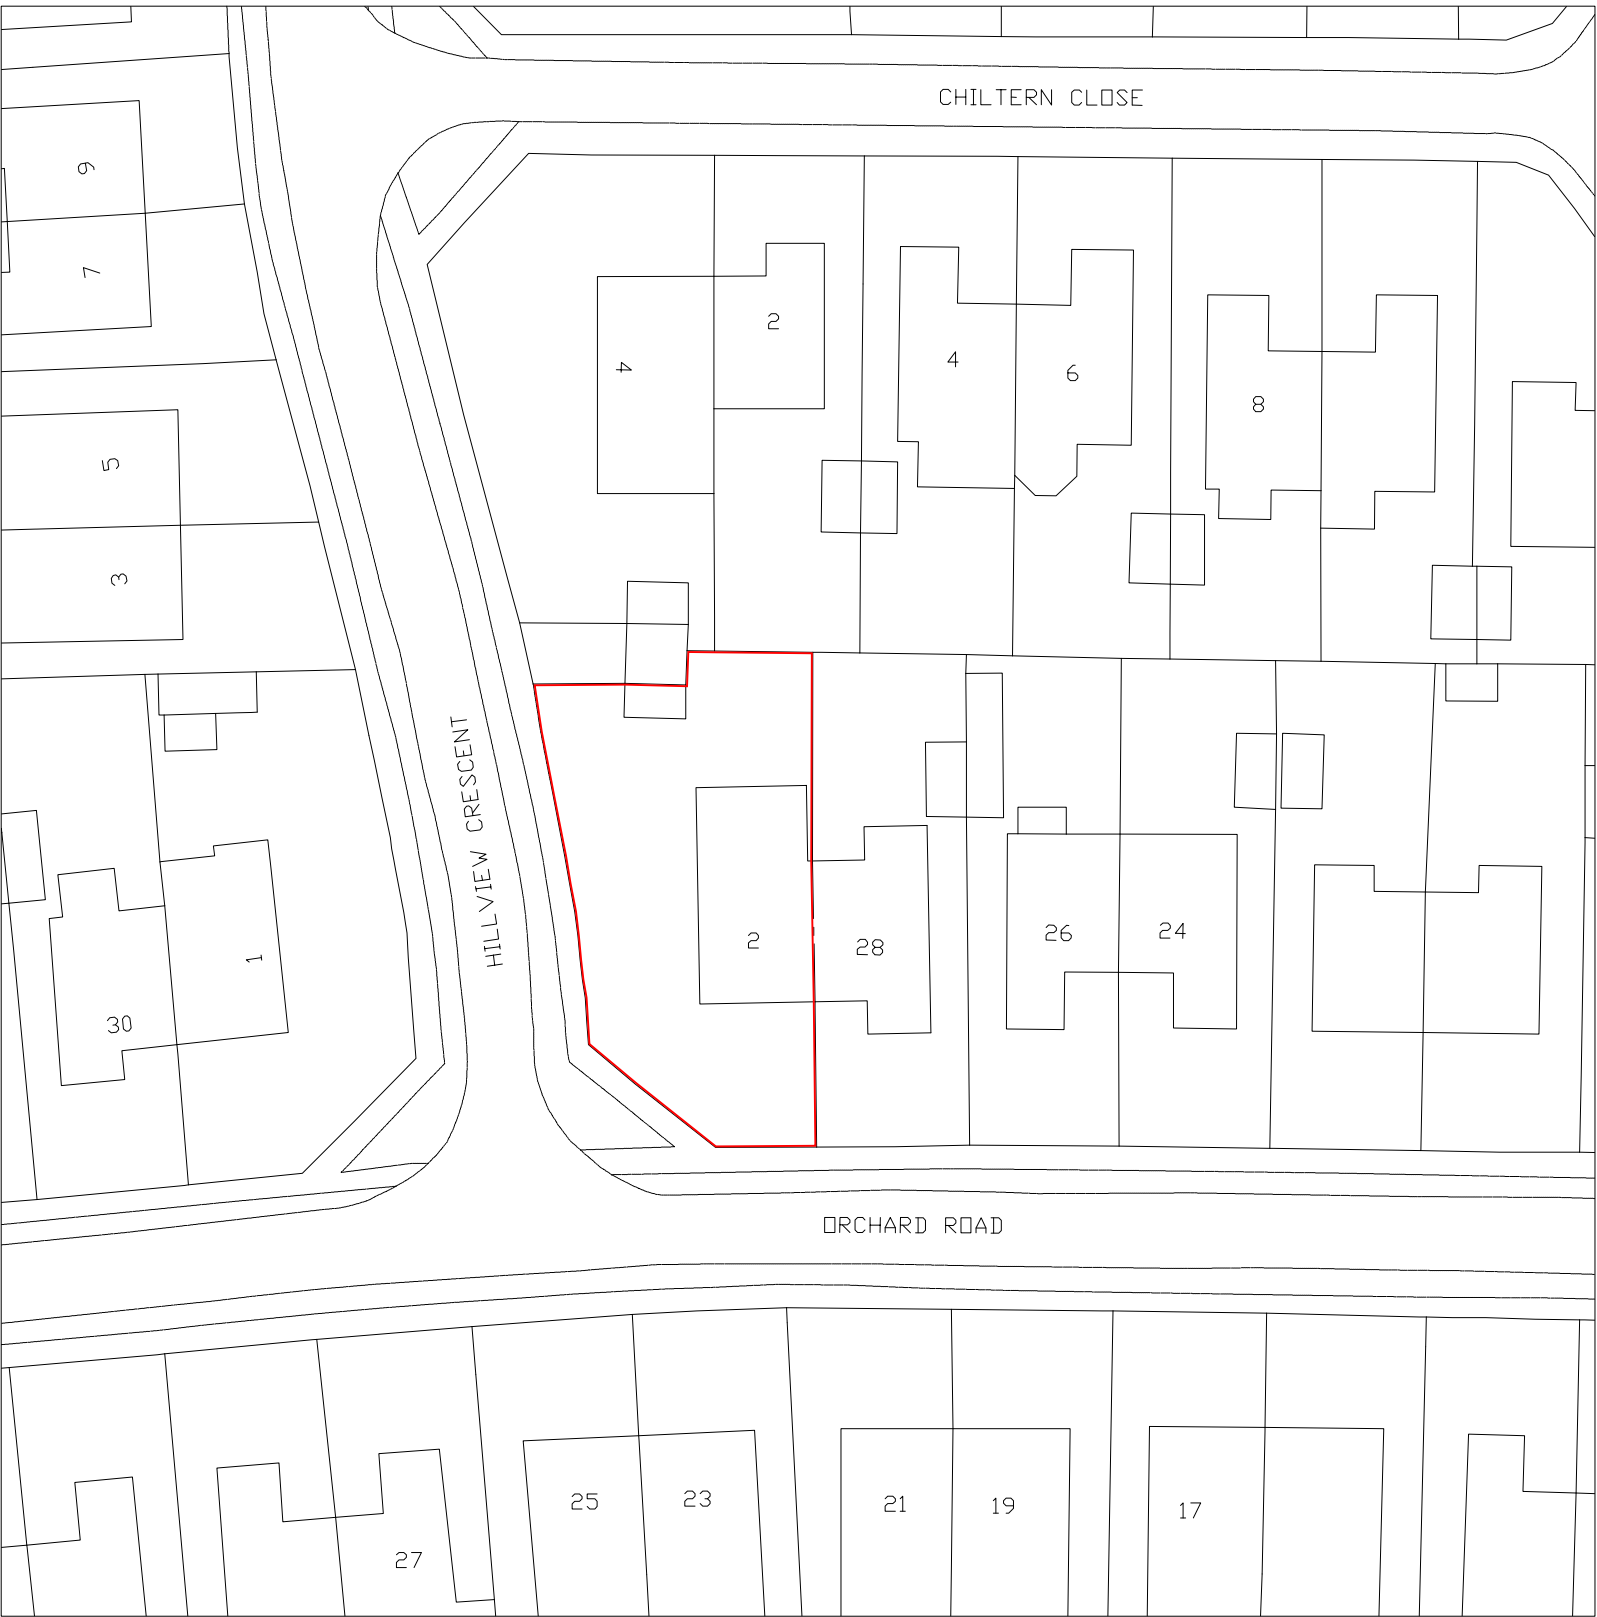

block plan

