

The Contractor is to verify all dimensions, alignment, levels and datums prior to commencement of work.
Any discrepancies are to be reported immediately to the Surveyor.
Variations and modifications to the work shown on these drawings are not to be carried out without the written permission of the Surveyor.
This drawing is the property of djb Ltd, and must not be copied or reproduced except with their express permission nor may the design or any information thereon be disclosed to any third party.

- OUTLINE
- KEY
- PROPOSED DEVELOPMENT

UNDER CLASS A


PRIOR APPROVAL NOT REQUIRED

UNDER REF. EP/41/18/PDH
- PROPOSED DEVELOPMENT


UNDER CLASS B
- PROPOSED DEVELOPMENT

UNDER CLASS C


west elevation

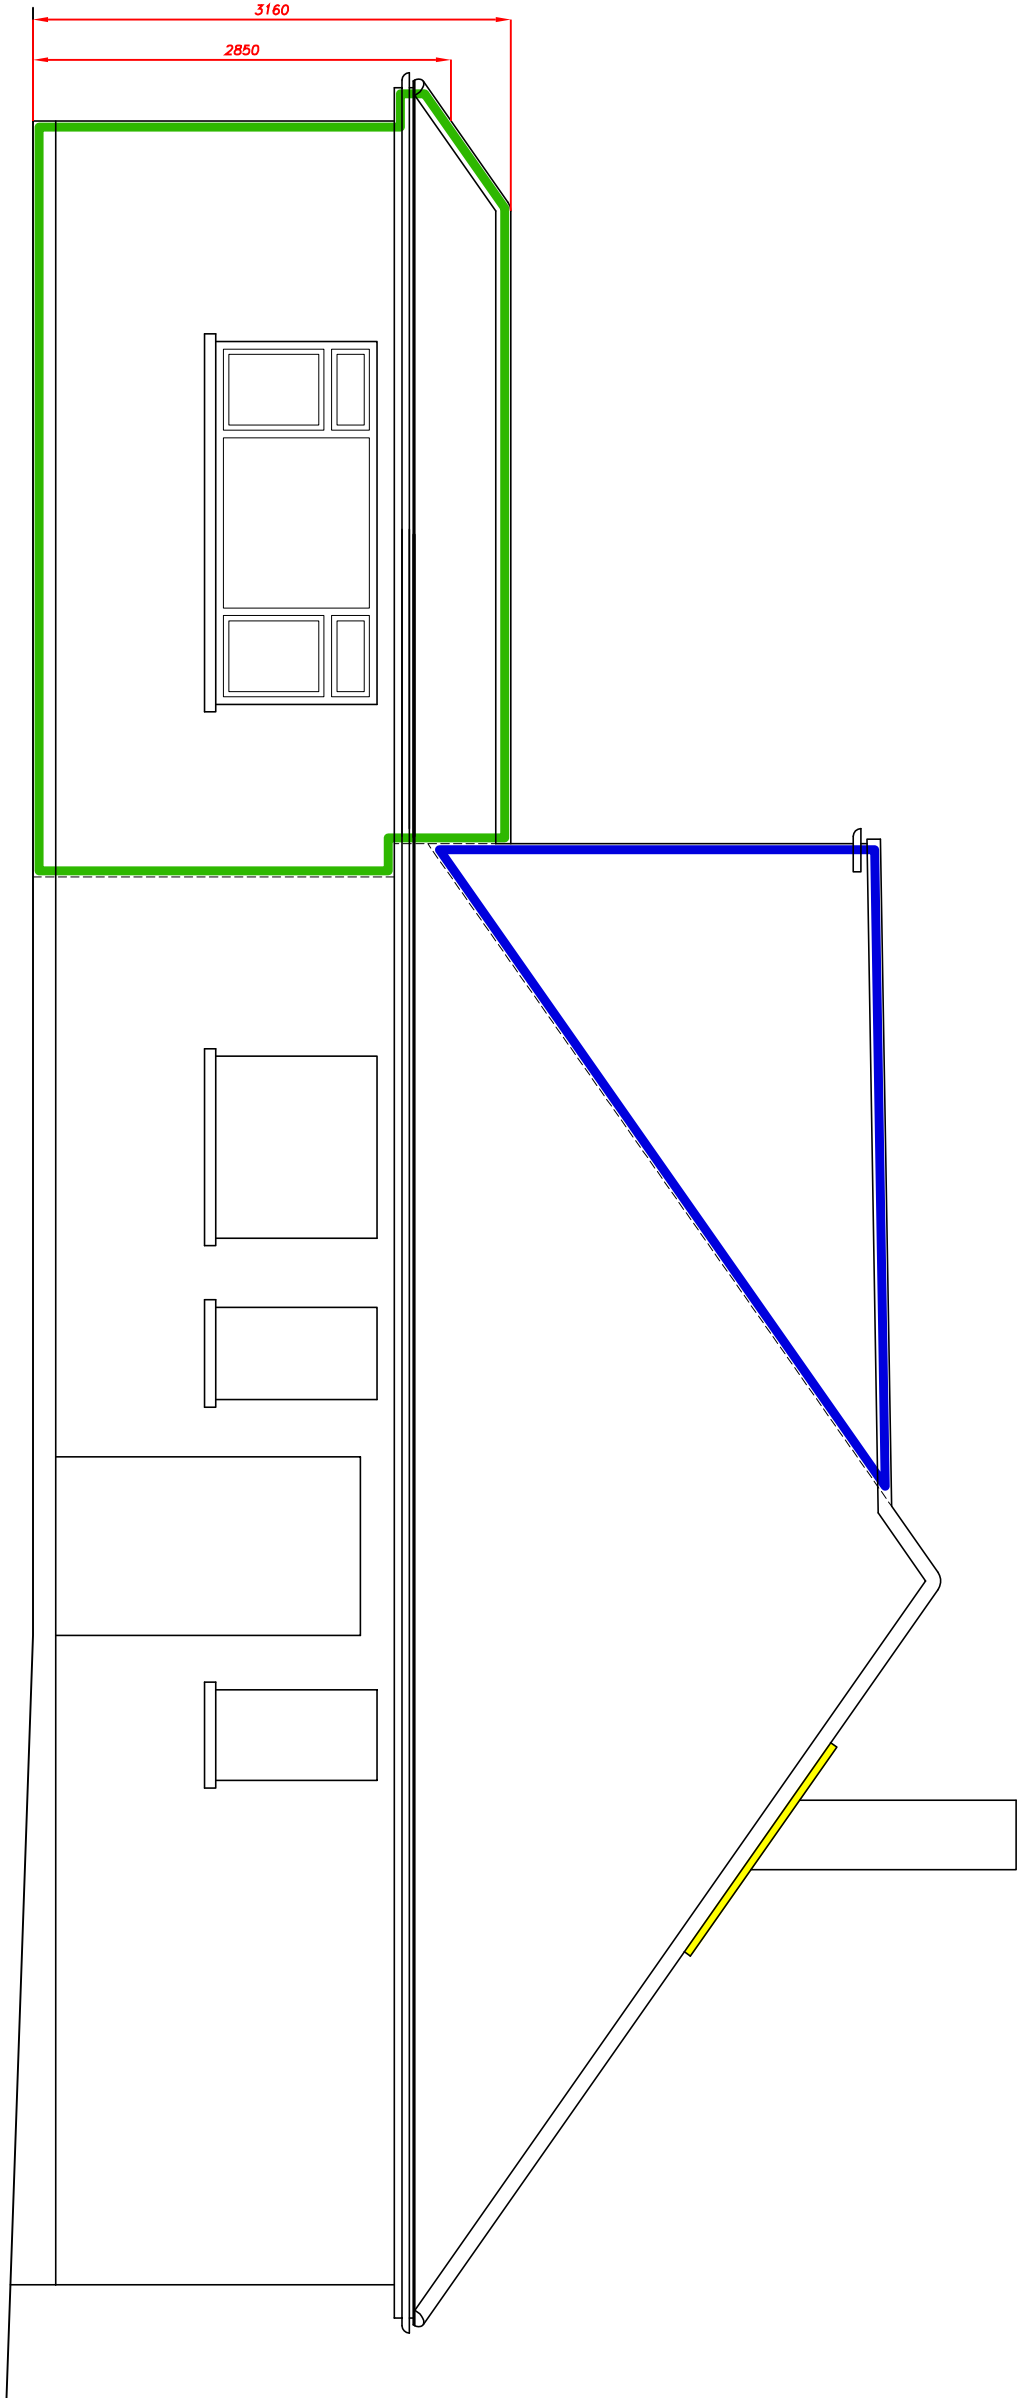



south elevation

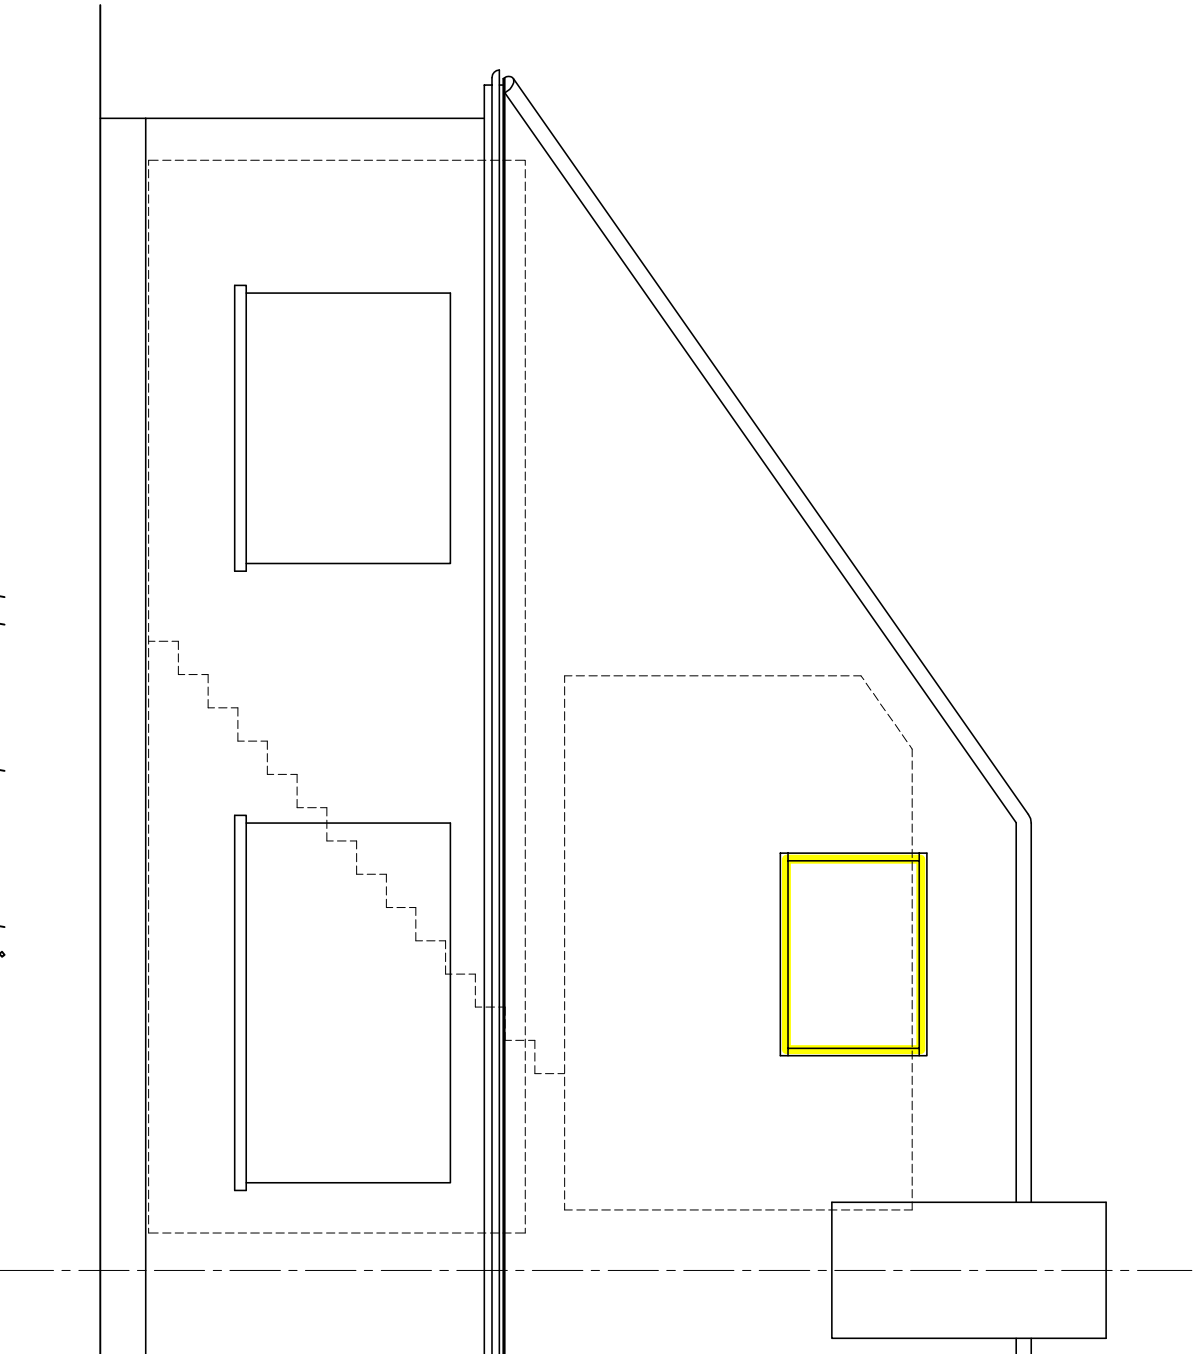

east elevation / section

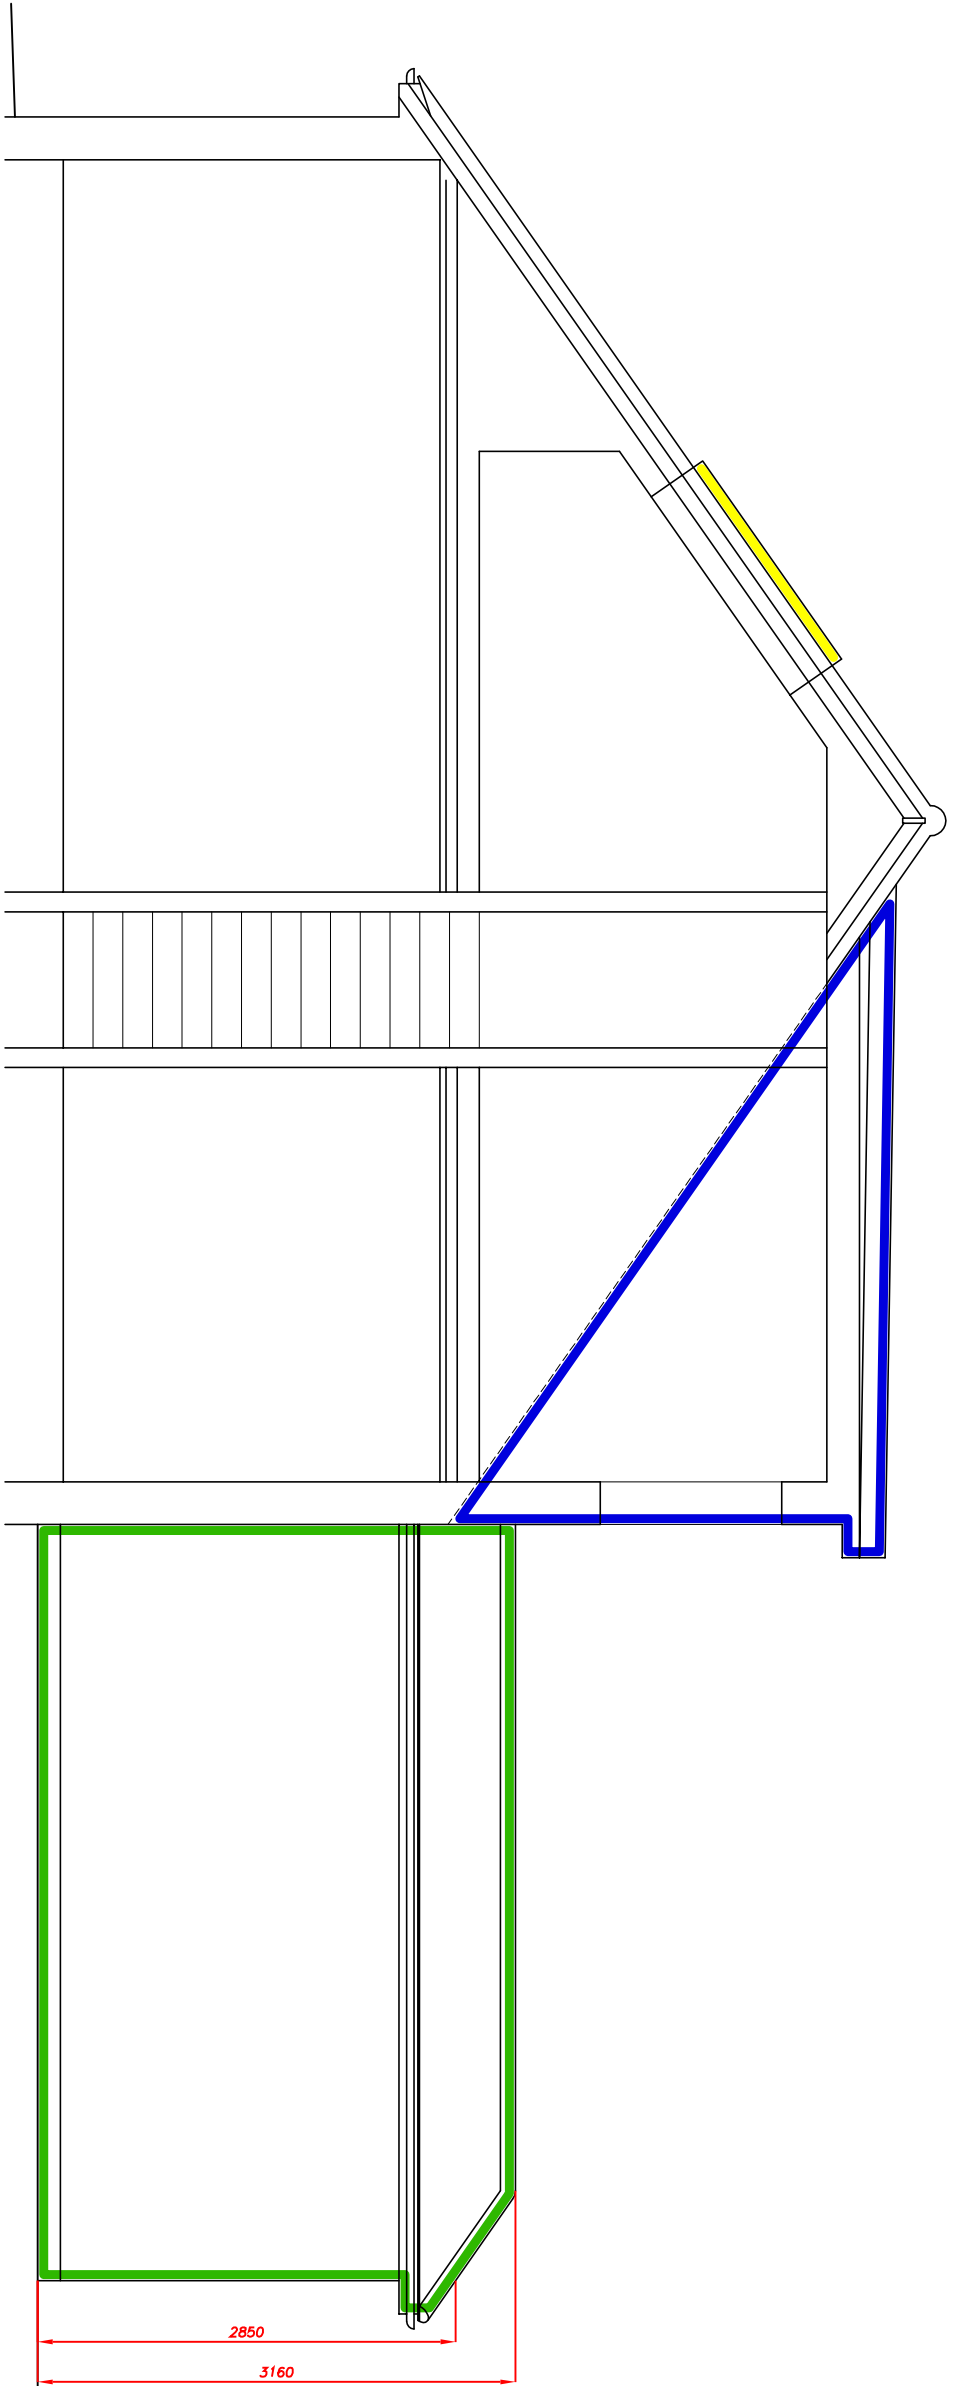

north elevation

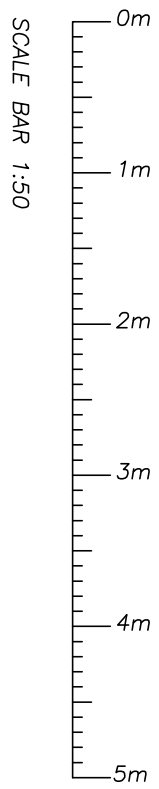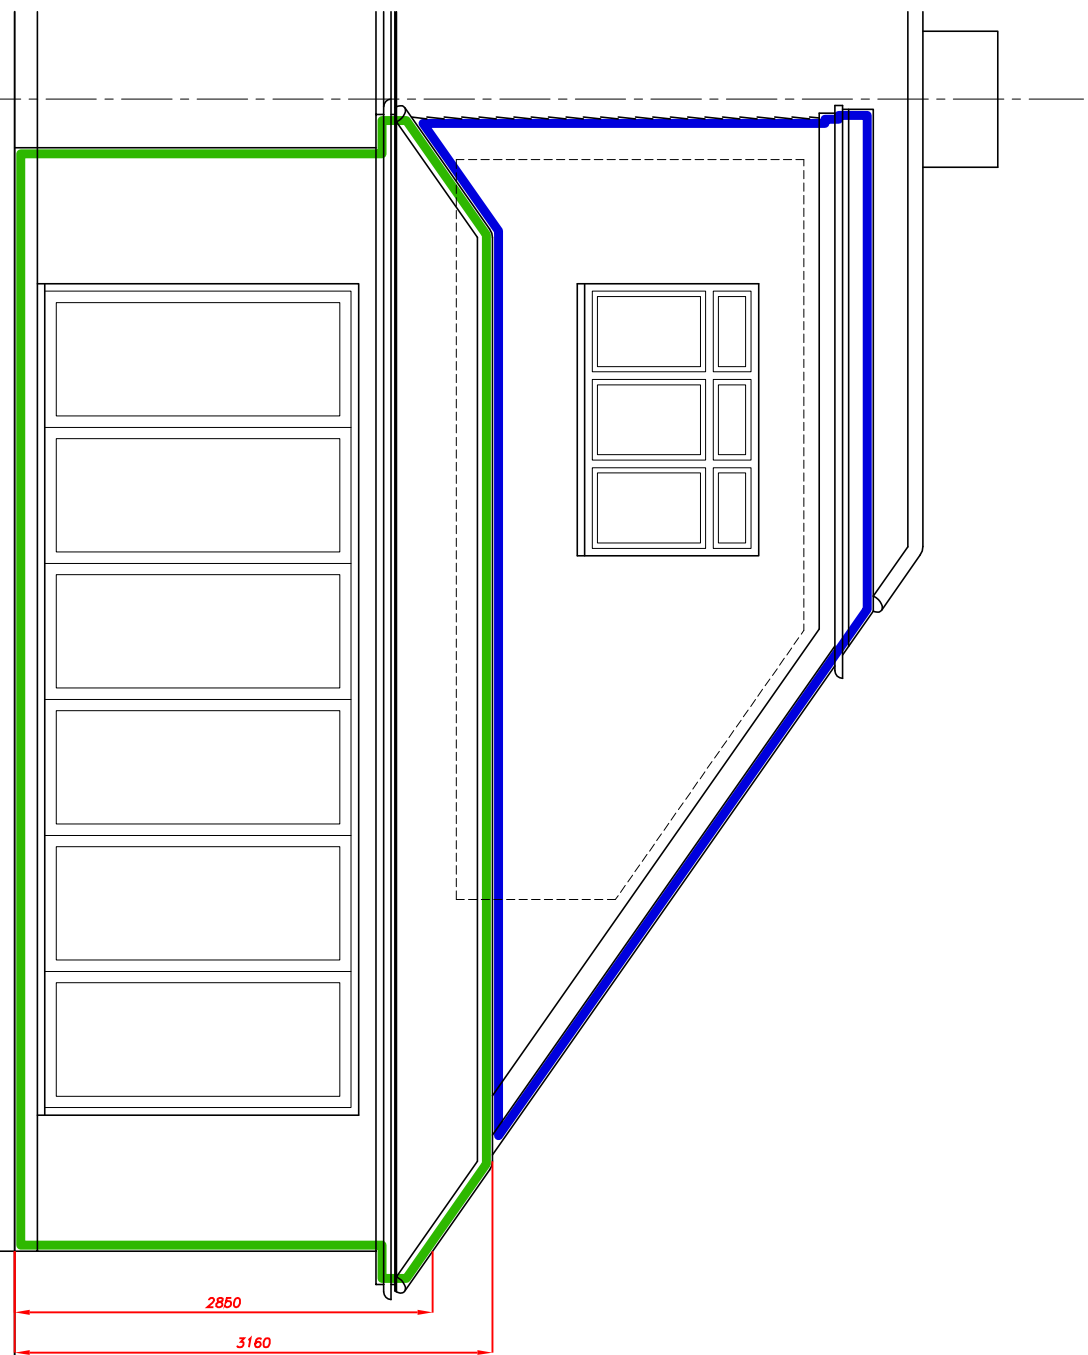

REVISION	BY	DATE	DETAILS
A	DJB	28-10-2021	MINOR AMENDMENTS

djb**ltd**

18 Liverpool Gardens,
Worthing,
West Sussex,
BN11 1RY

RICS

Telephone 01903 200123
Mobile 07340 559110
office@**djb**ltd.co.uk
www.**djb**ltd.co.uk

PROJECT ADDRESS

2 Hillview Crescent
East Preston
West Sussex
BN16 1RD

DRAWING TITLE

Proposed Elevations
and Sections

DRAWN BY	Scales (original on A1 to copy marks):
DJB	Elevations 1 : 50
DATE	Sections 1 : 50
July 2021	

DRAWING No. **21-050-6** REV **a**

