


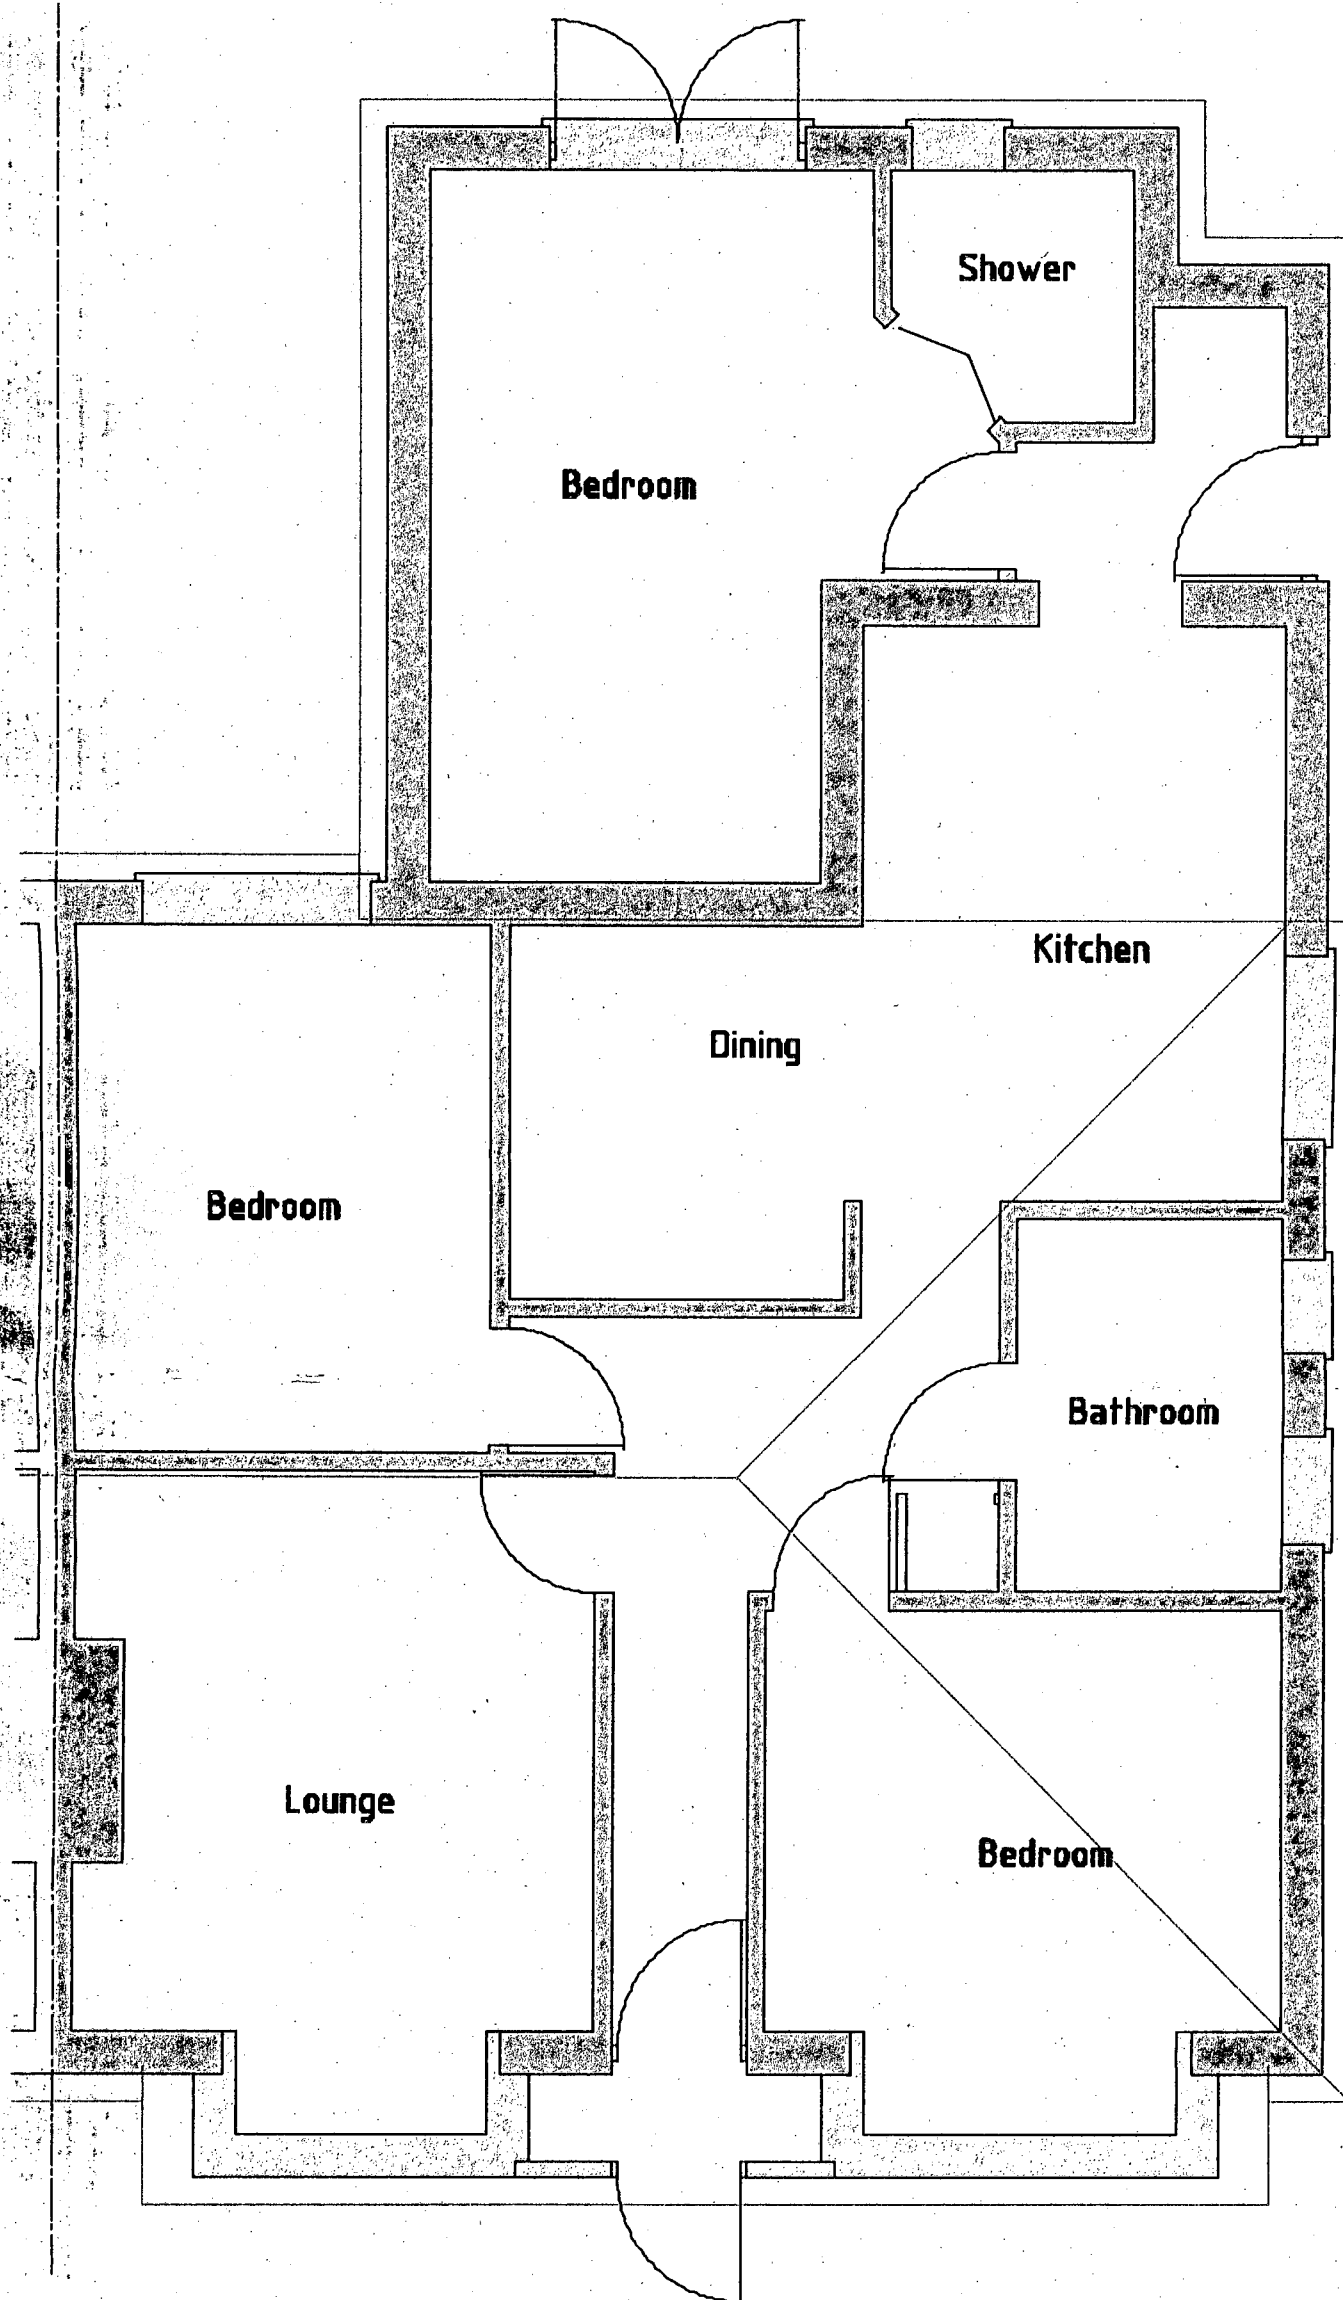

Existing Ground Floor Plan

PROJECT Proposed room in the roof at 20 Warren Crescent, East Preston. CLIENT Mrs S Thayre	Scales 1:50, 1:100 1:500, 1:1250	Revisions	
	Date Aug 2007		
	Drawn srh	Drawing No 15/07/21	02