


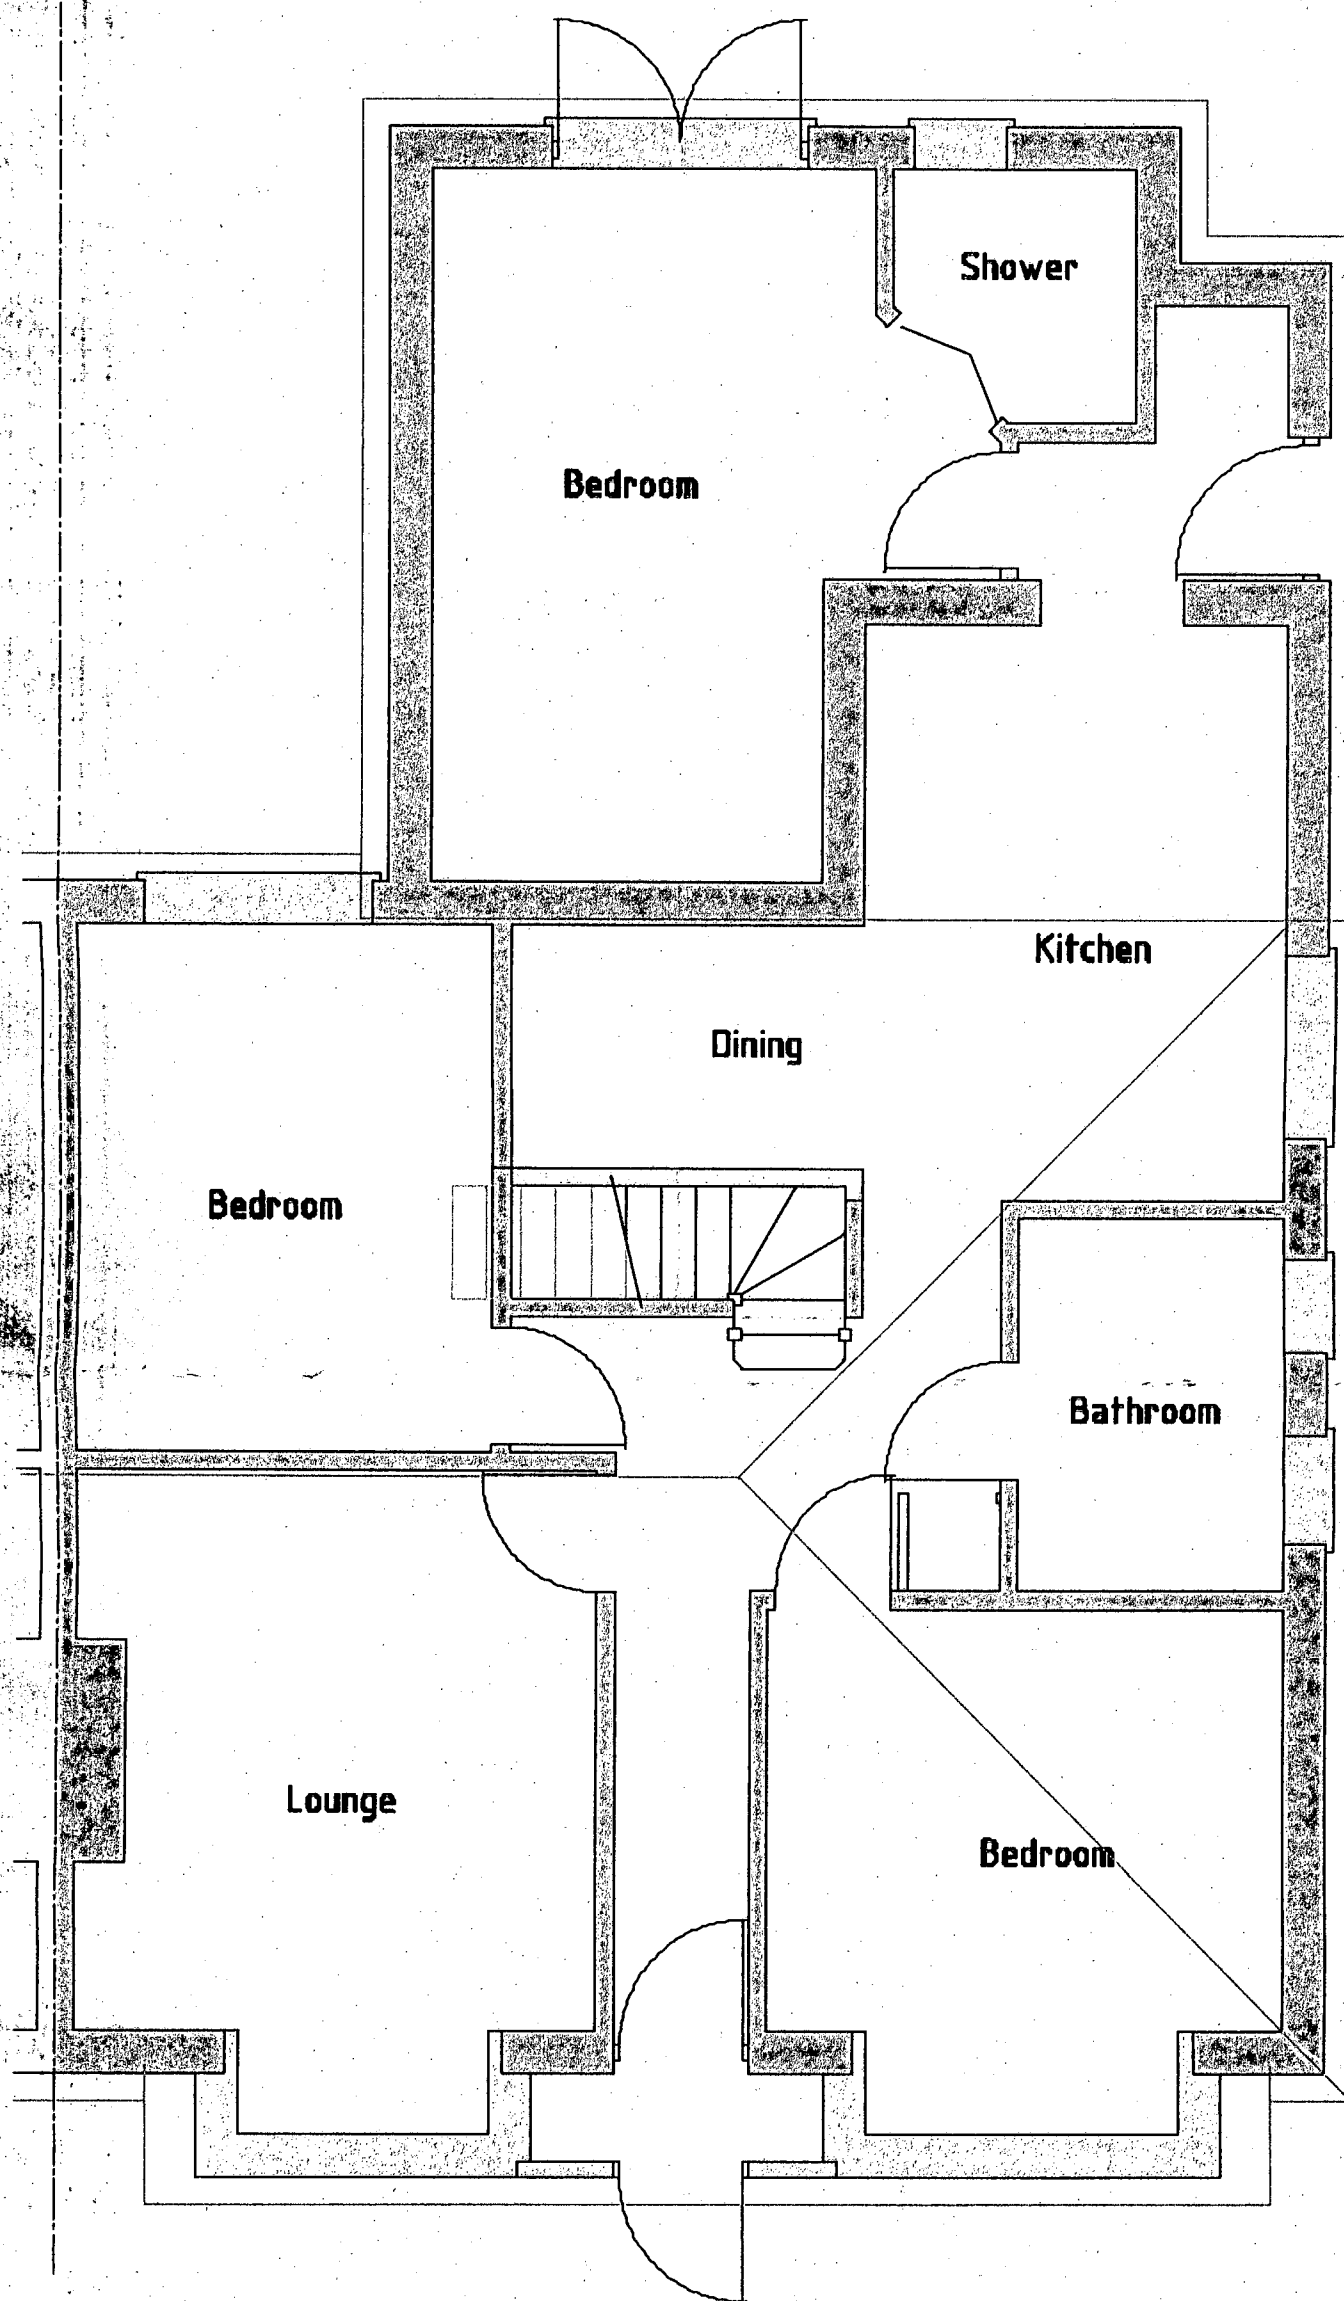

Proposed Ground Floor Plan

PROJECT Proposed room in the roof at 20 Warren Crescent, East Preston.	Scales 1:50, 1:100 1:500, 1:1250	Revisions
	Date Aug 2007	
	Drawn srb	
CLIENT Mrs S Thayre	Drawing No 15/07/21	03