




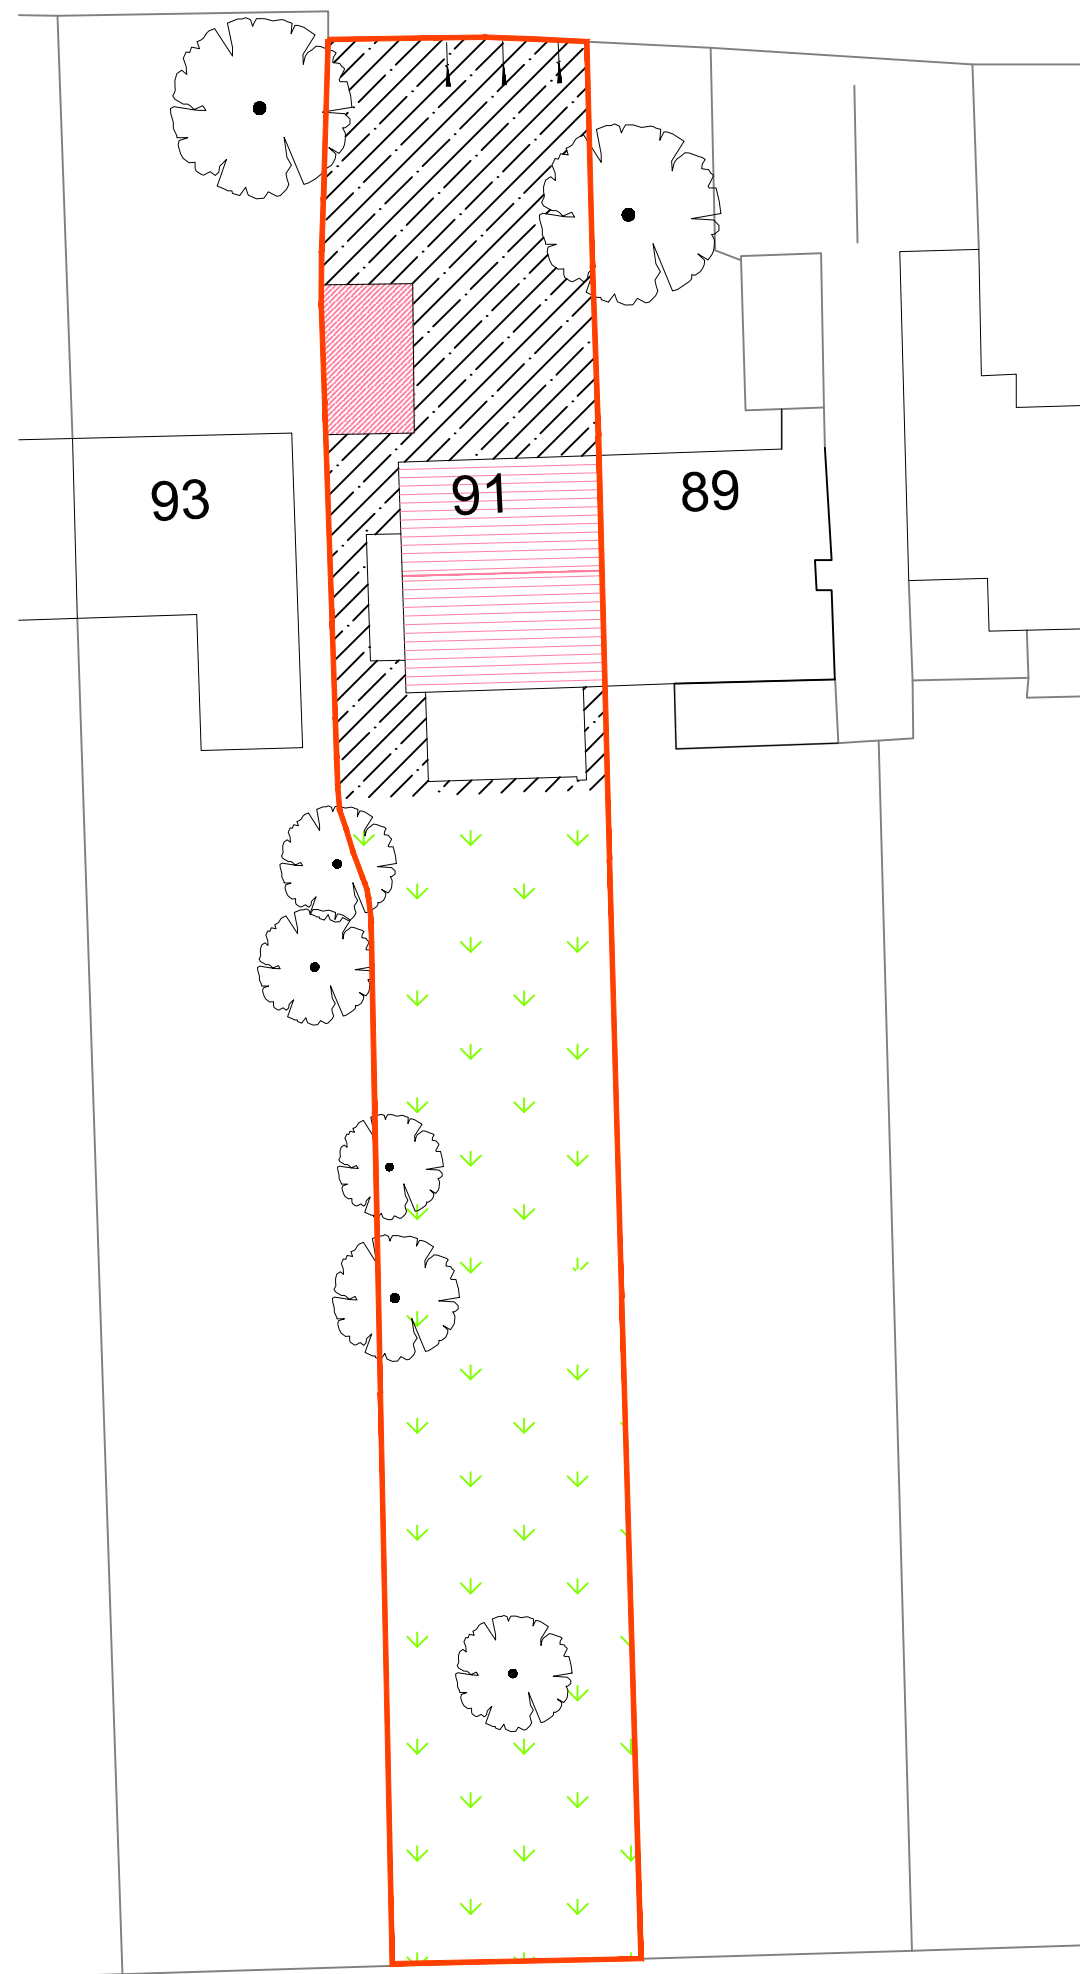

SITE PLAN *As Existing* 1:250

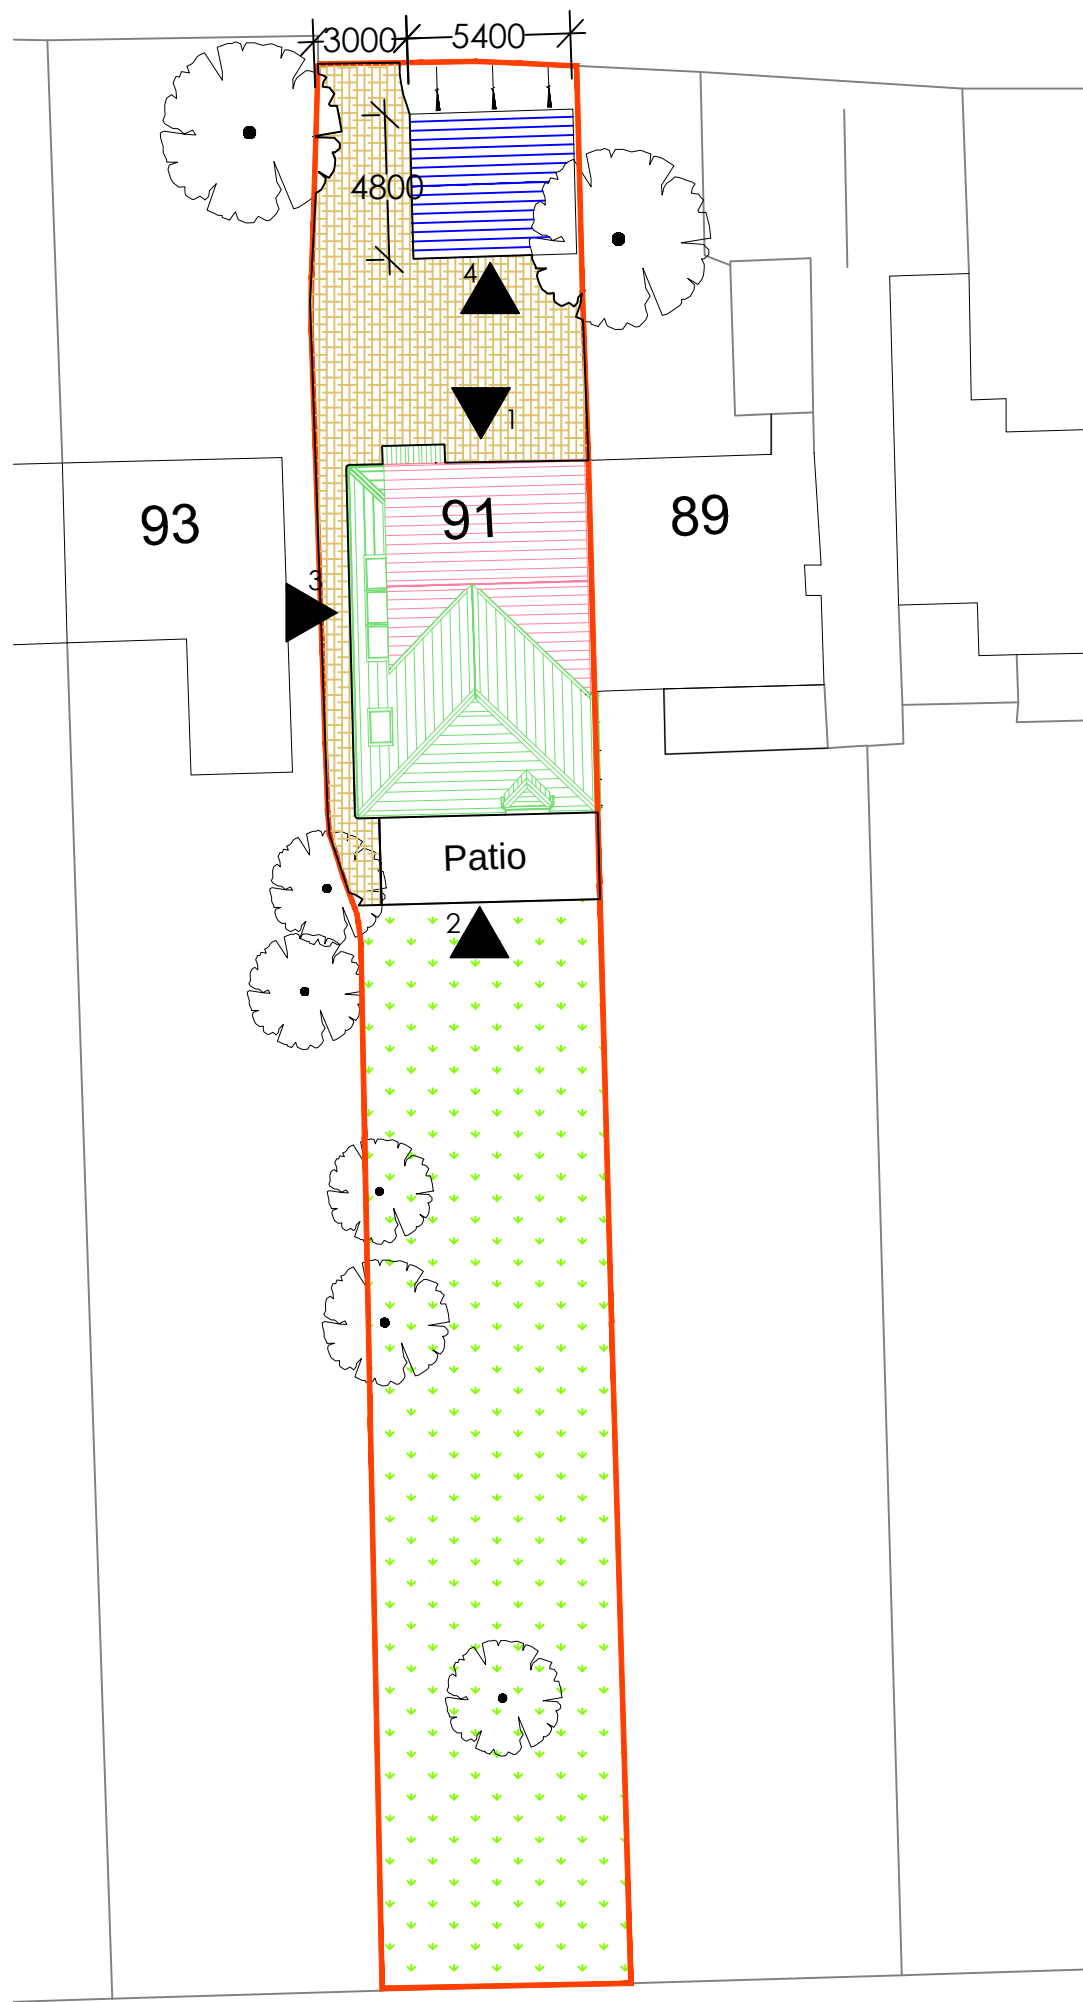

SITE PLAN *As Proposed* 1:250

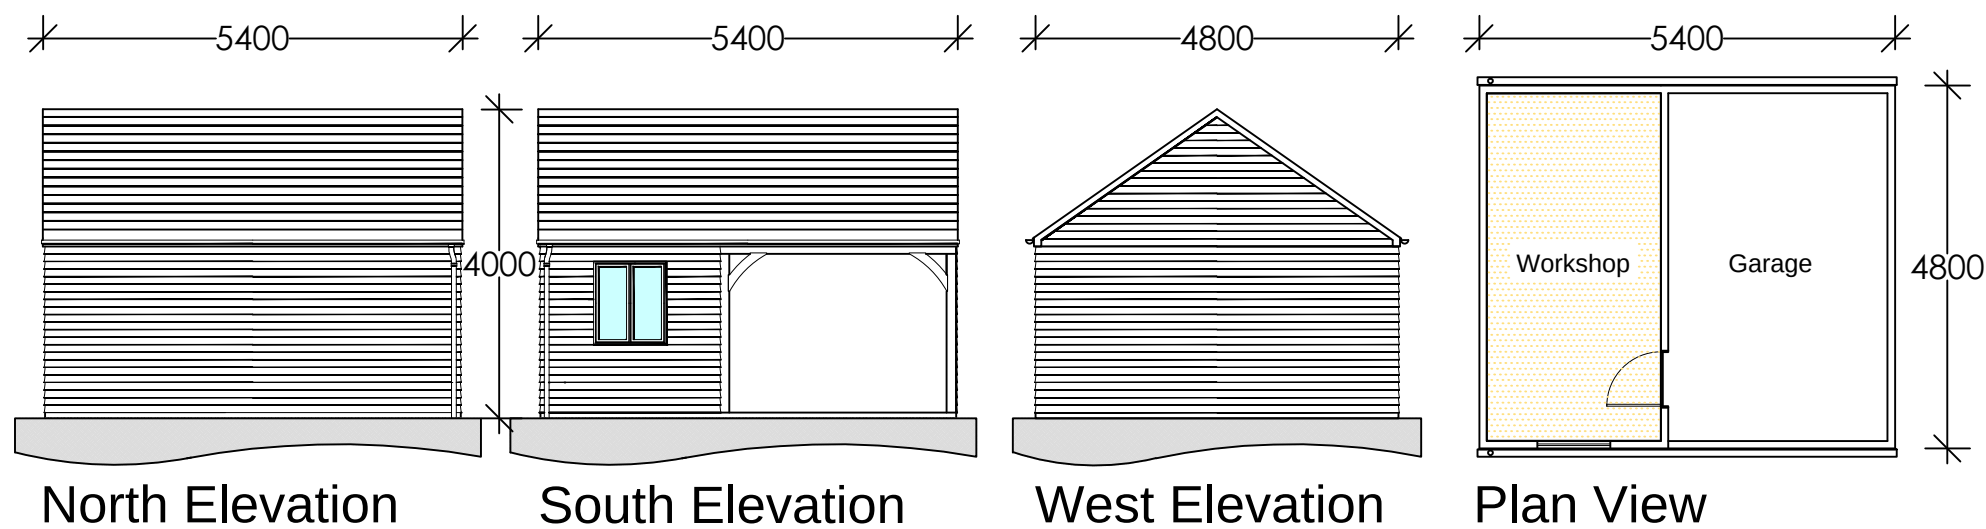

North Elevation

South Elevation

West Elevation

Plan View



Impression

4. Garage & Workshop *As proposed* 1:100



1. North Facing *As Proposed* 1:50



2. South Facing *As Proposed* 1:50



3. West Facing *As Proposed* 1:50

Legend

- 91 North Lane
As Existing
- Extended Area
As Proposed
- Carriage House Garage
& Workshop *As Proposed*
- Garage
As Existing
- Tarmac Drive
As Existing
- Cobblestone
As Proposed
- Grassed Areas
- Existing Trees
- Verge

Dimensions are indicative and are for guidance only.
Proposals subject to Building Regulation Approval and
Party Wall Legislation

Dec 13	Planning Application	SF

Fletcher & COMPANY

15 Longmeadow Drive,
Wilstead,
Bedfordshire,
MK45 3FB
t : 01234 743050
t : 07974 388669
e: saffletcher@me.com

CLIENT

Mr & Mrs J Hazzard
91 North Lane
East Preston BN16 1HD

PROJECT

Double Storey Extension

DRAWING

Block Plan
Garage Proposals
Planning Issue

SCALE: DATE: DRAWN: CHECKED:
Shown Dec SF
@A2 2013

Project No: 2001-1	Drawing No: PL06	Revision: A
-----------------------	---------------------	----------------

Fletcher & COMPANY (Properties) Limited - Registered in England No 3261585