




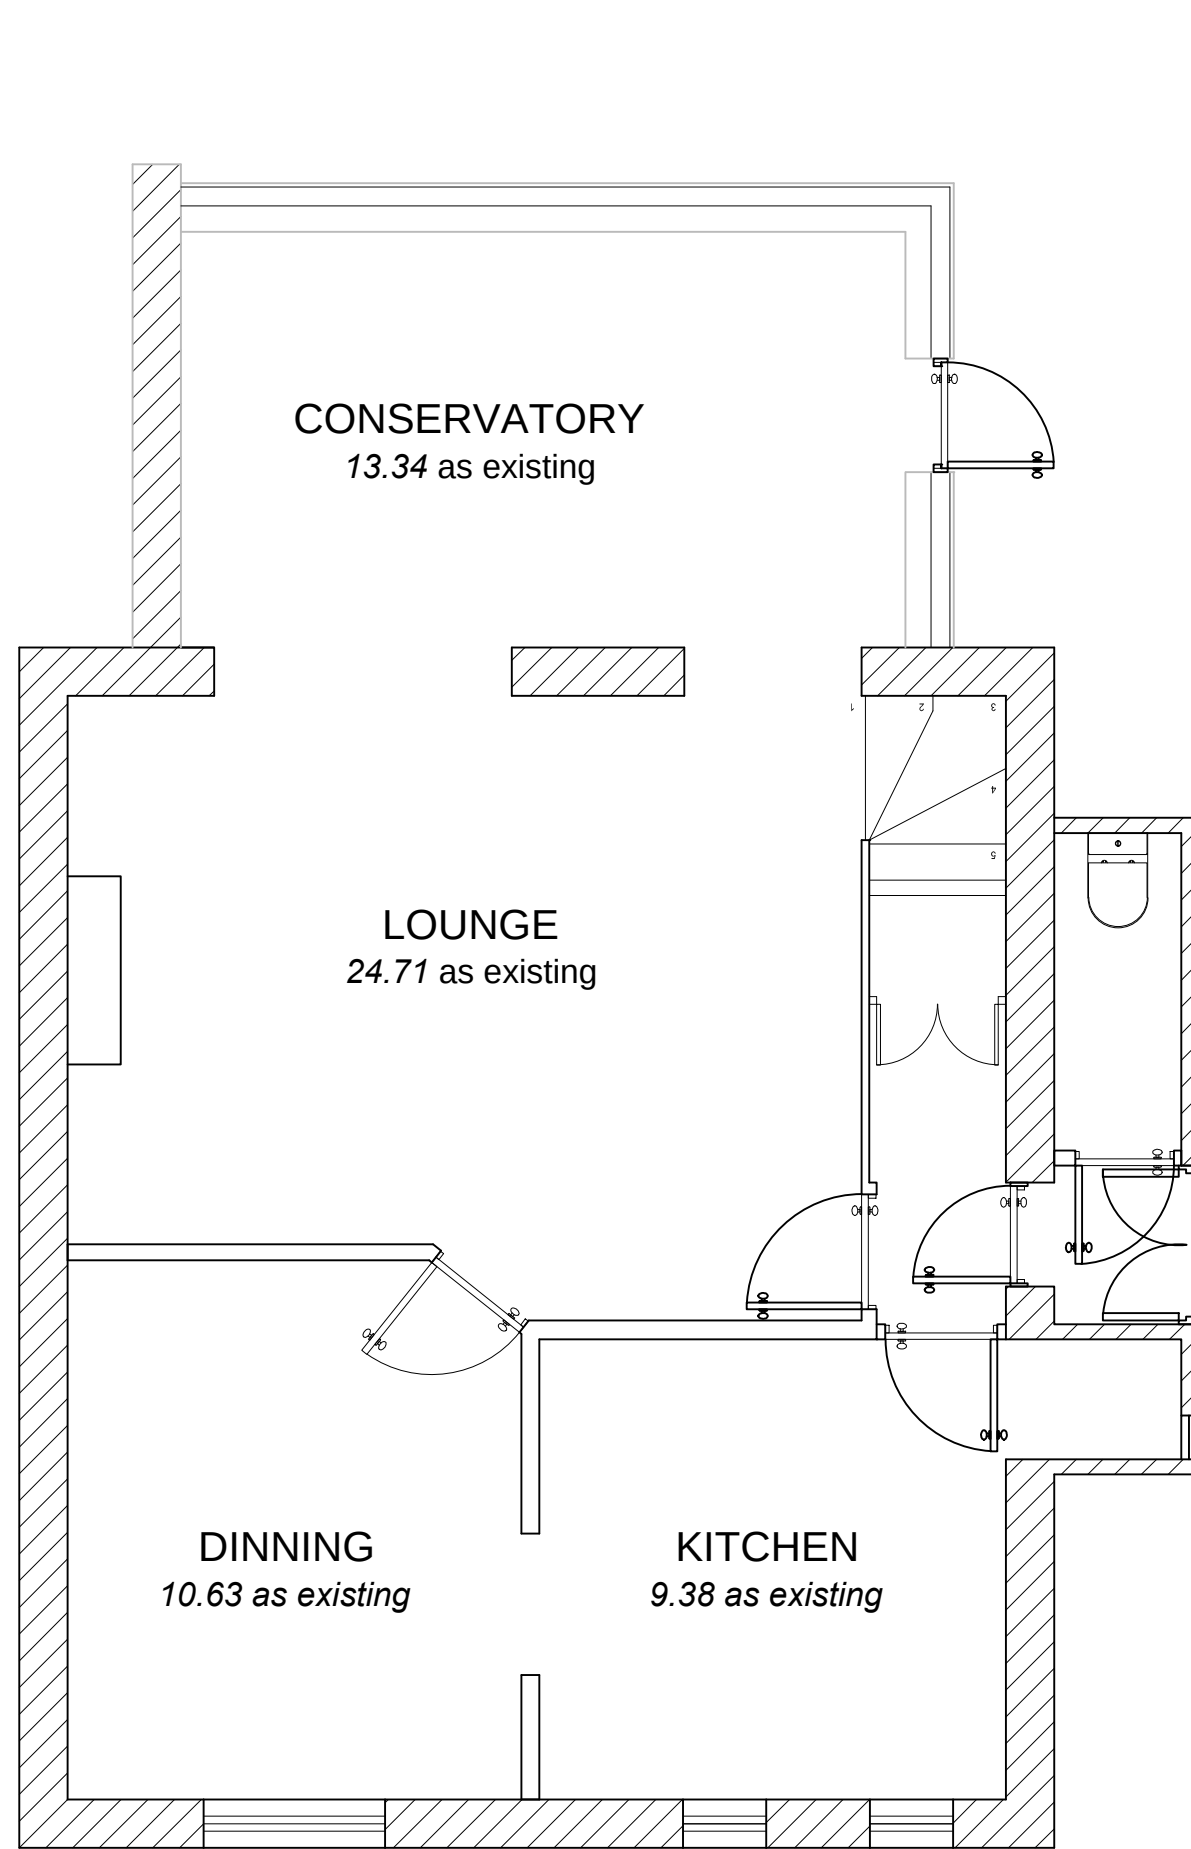

Ground Floor
As Existing 1:50

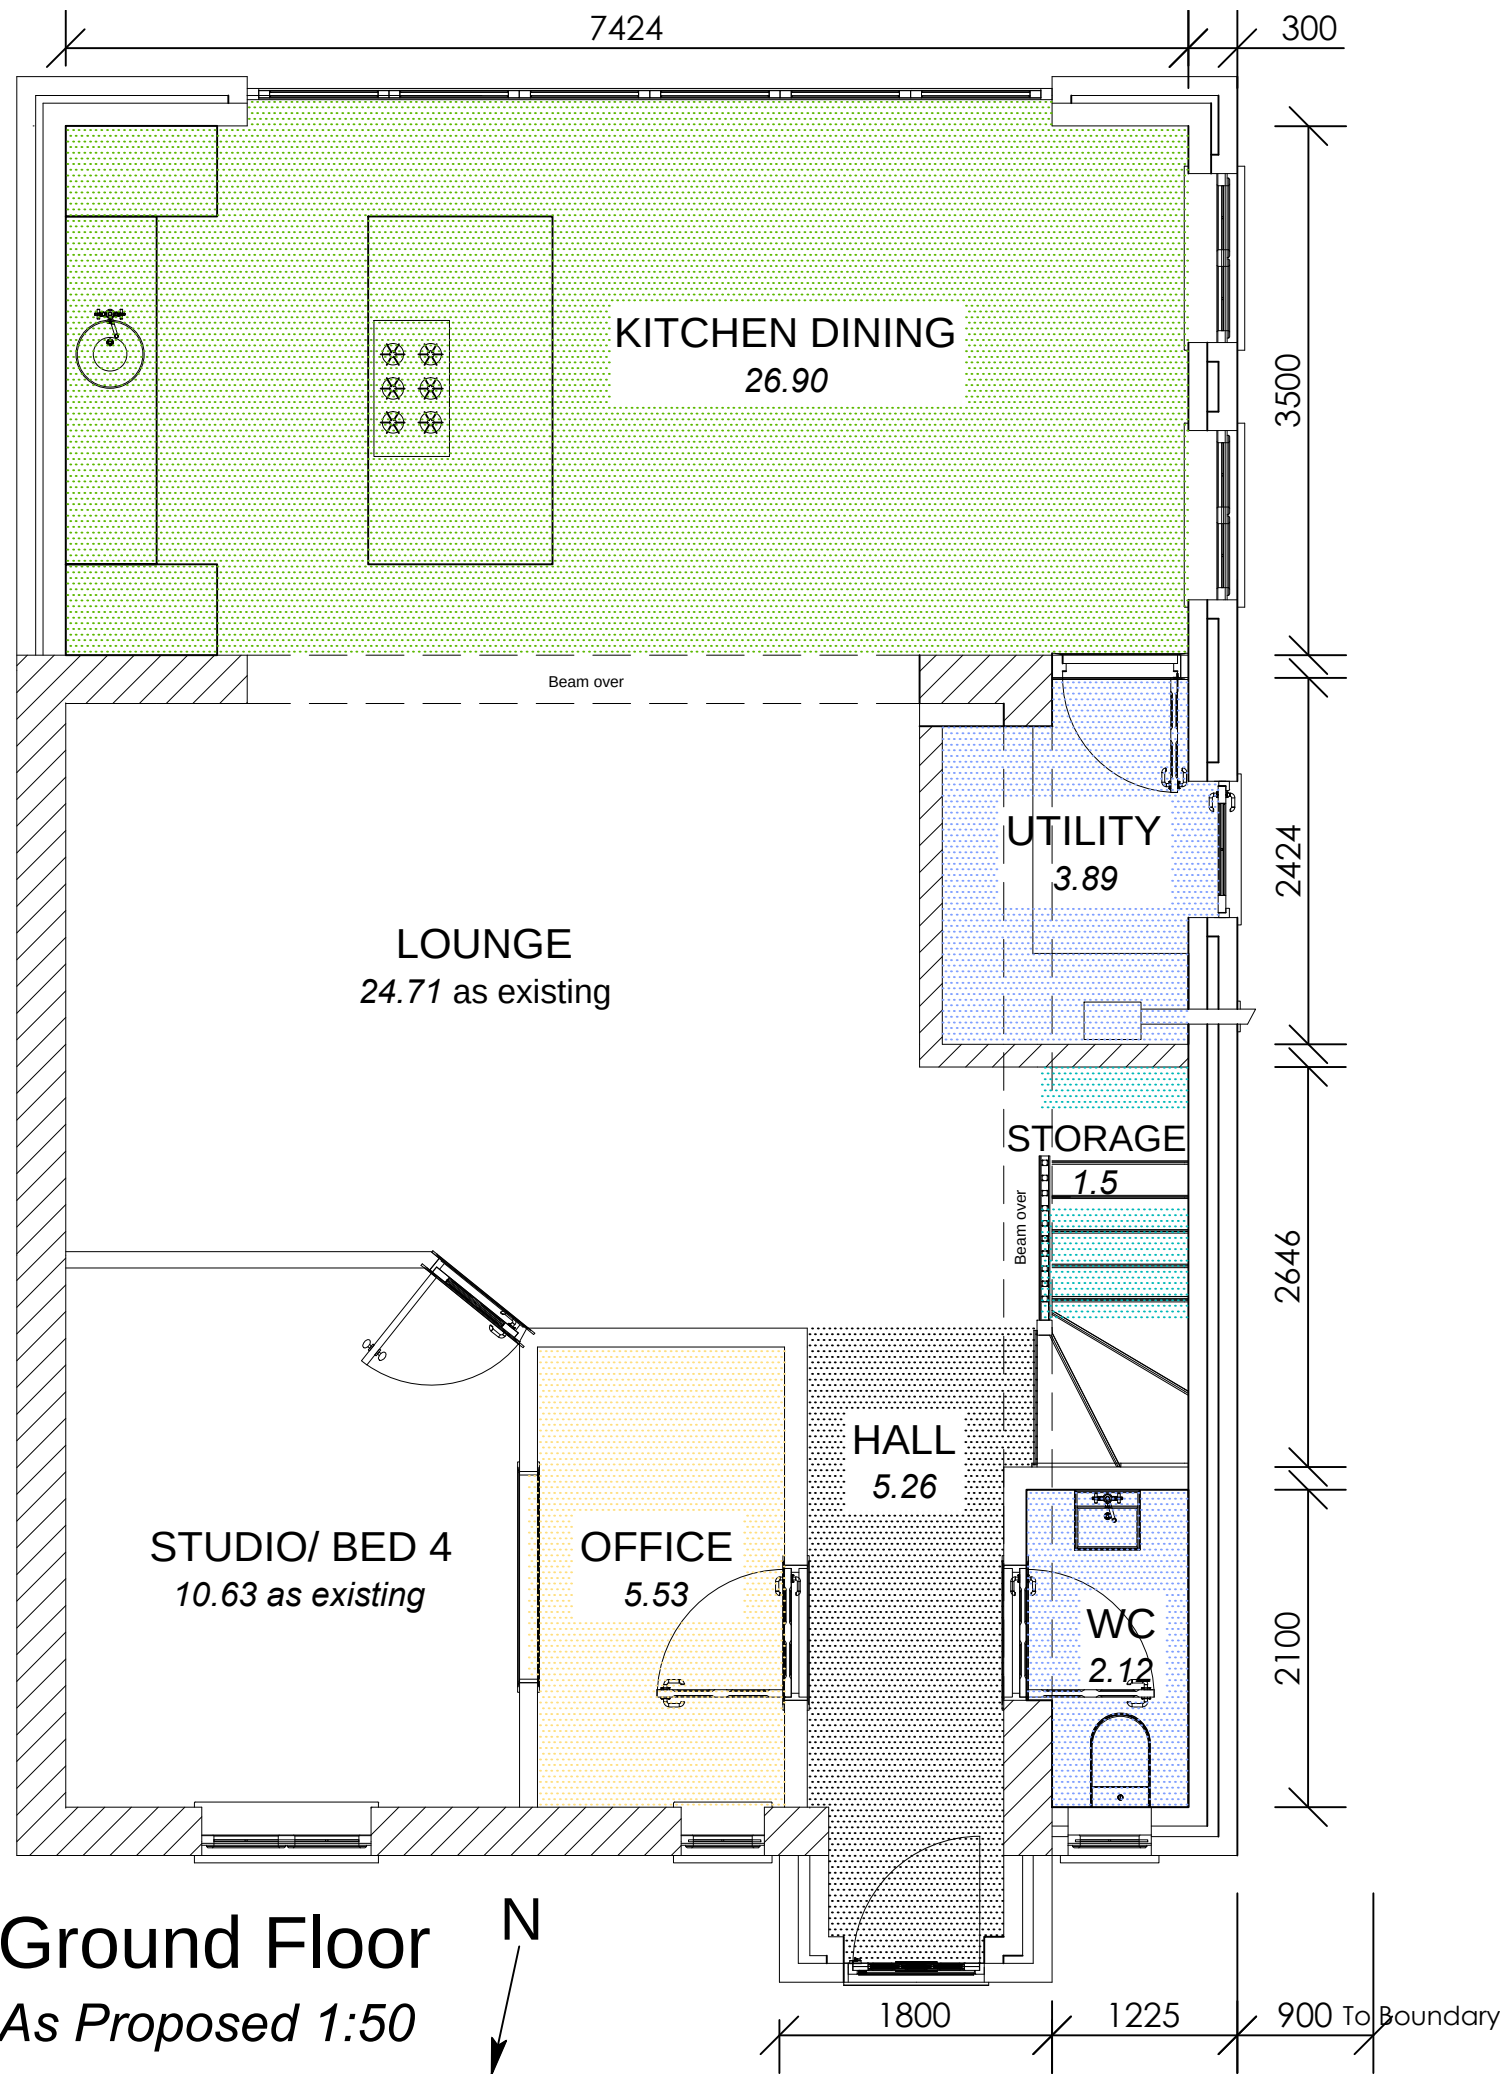

Ground Floor
As Proposed 1:50

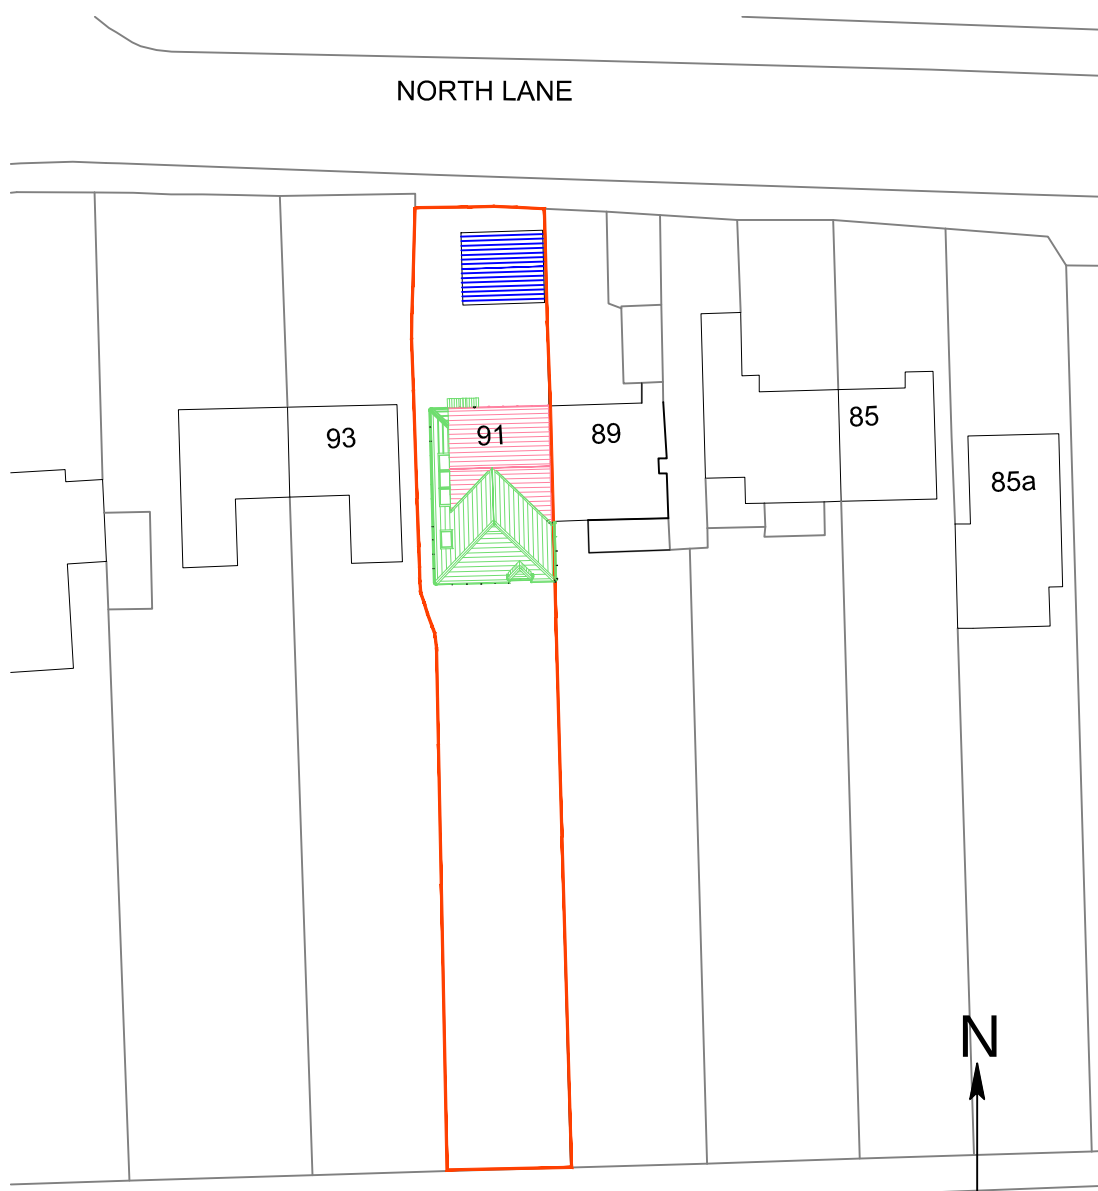

Location Plan 1:500

- 91 North Lane
As Existing
- Extended Area
As Proposed
- Carrage House Garage
& Workshop As Proposed

Dimensions are indicative and are for guidance only. Proposals subject to Building Regulation Approval and Party Wall Legislation

Dec 13	Planning Application	SF

Fletcher & COMPANY

15 Longmeadow Drive,
Wilstead,
Bedfordshire,
MK45 3FB
t : 01234 743050
t : 07974 388669
e: saffletcher@me.com

CLIENT
Mr & Mrs J Hazzard
91 North Lane
East Preston BN16 1HD
PROJECT
Double Storey Extension

DRAWING
Ground Floor Plan
Elevations as shown
Planning Issue
SCALE: DATE: DRAWN: CHECKED:
Shown Dec SF
@A2 2013

Project No: 2001-1	Drawing No: PL04	Revision: A
-----------------------	---------------------	----------------

Fletcher & COMPANY (Properties) Limited - Registered in England No 3261585



North Facing As Proposed 1:50



South Facing As Proposed 1:50



West Facing As Proposed 1:50