




North East Elevation

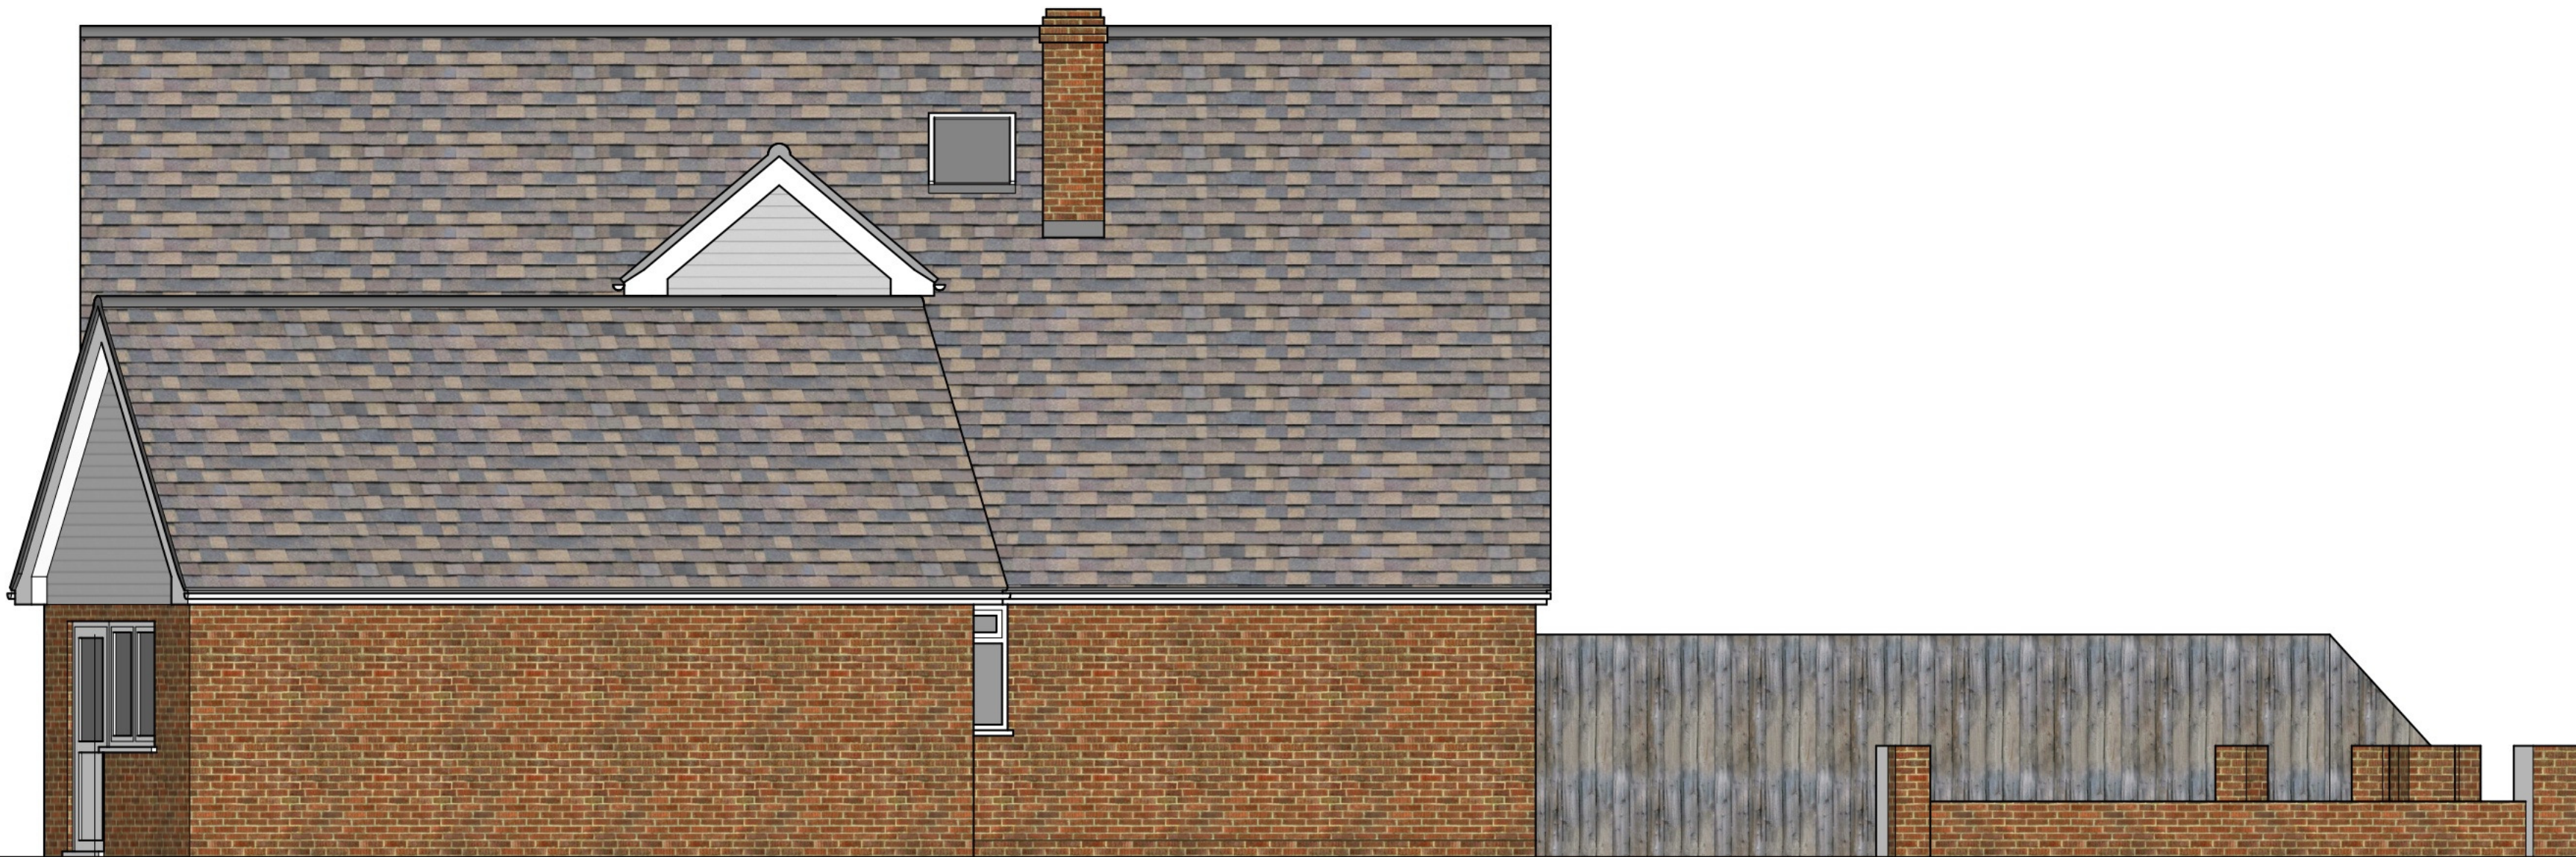


North West Elevation

The builder is to verify all dimensions, alignment, levels and datums prior to commencement of work. Any discrepancy to be reported to surveyor.

Variations and modifications to the work shown on these drawings are not to be carried out without the written permission of the surveyor.

This drawing is the property of **djb**ltd and must not be copied or reproduced without written permission.

The design and information on this drawing is not to be used by any third party other than in relation to the current project.

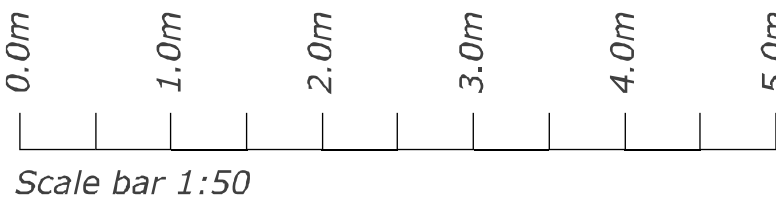

Rev.	By	Date	Details
-	-	-	-

djbltd
18 Liverpool Gardens,
Worthing,
West Sussex.
BN11 1RY

RICS
Tel. 01903 200123
Mobile 07940 559110
office@**djb**ltd.co.uk
www.**djb**ltd.co.uk

PROJECT ADDRESS
9 Nursery Close
East Preston
West Sussex BN16 1QD

DRAWING TITLE
Proposed Elevations 2 of 2

DRAWN BY David Bennett	Scales (on A1 to crop marks): Elevations: 1:50
---------------------------	---

DATE October 2017

DRAWING NO. REV. 17-085-10 -

Protected by
Copyright
legislation