


The builder is to verify all dimensions, alignment, levels and datums prior to commencement of work. Any discrepancy to be reported to surveyor.


Variations and modifications to the work shown on these drawings are not to be carried out without the written permission of the surveyor.

This drawing is the property of **djb**ltd and must not be copied or reproduced without written permission.


The design and information on this drawing is not to be used by any third party other than in relation to the current project.

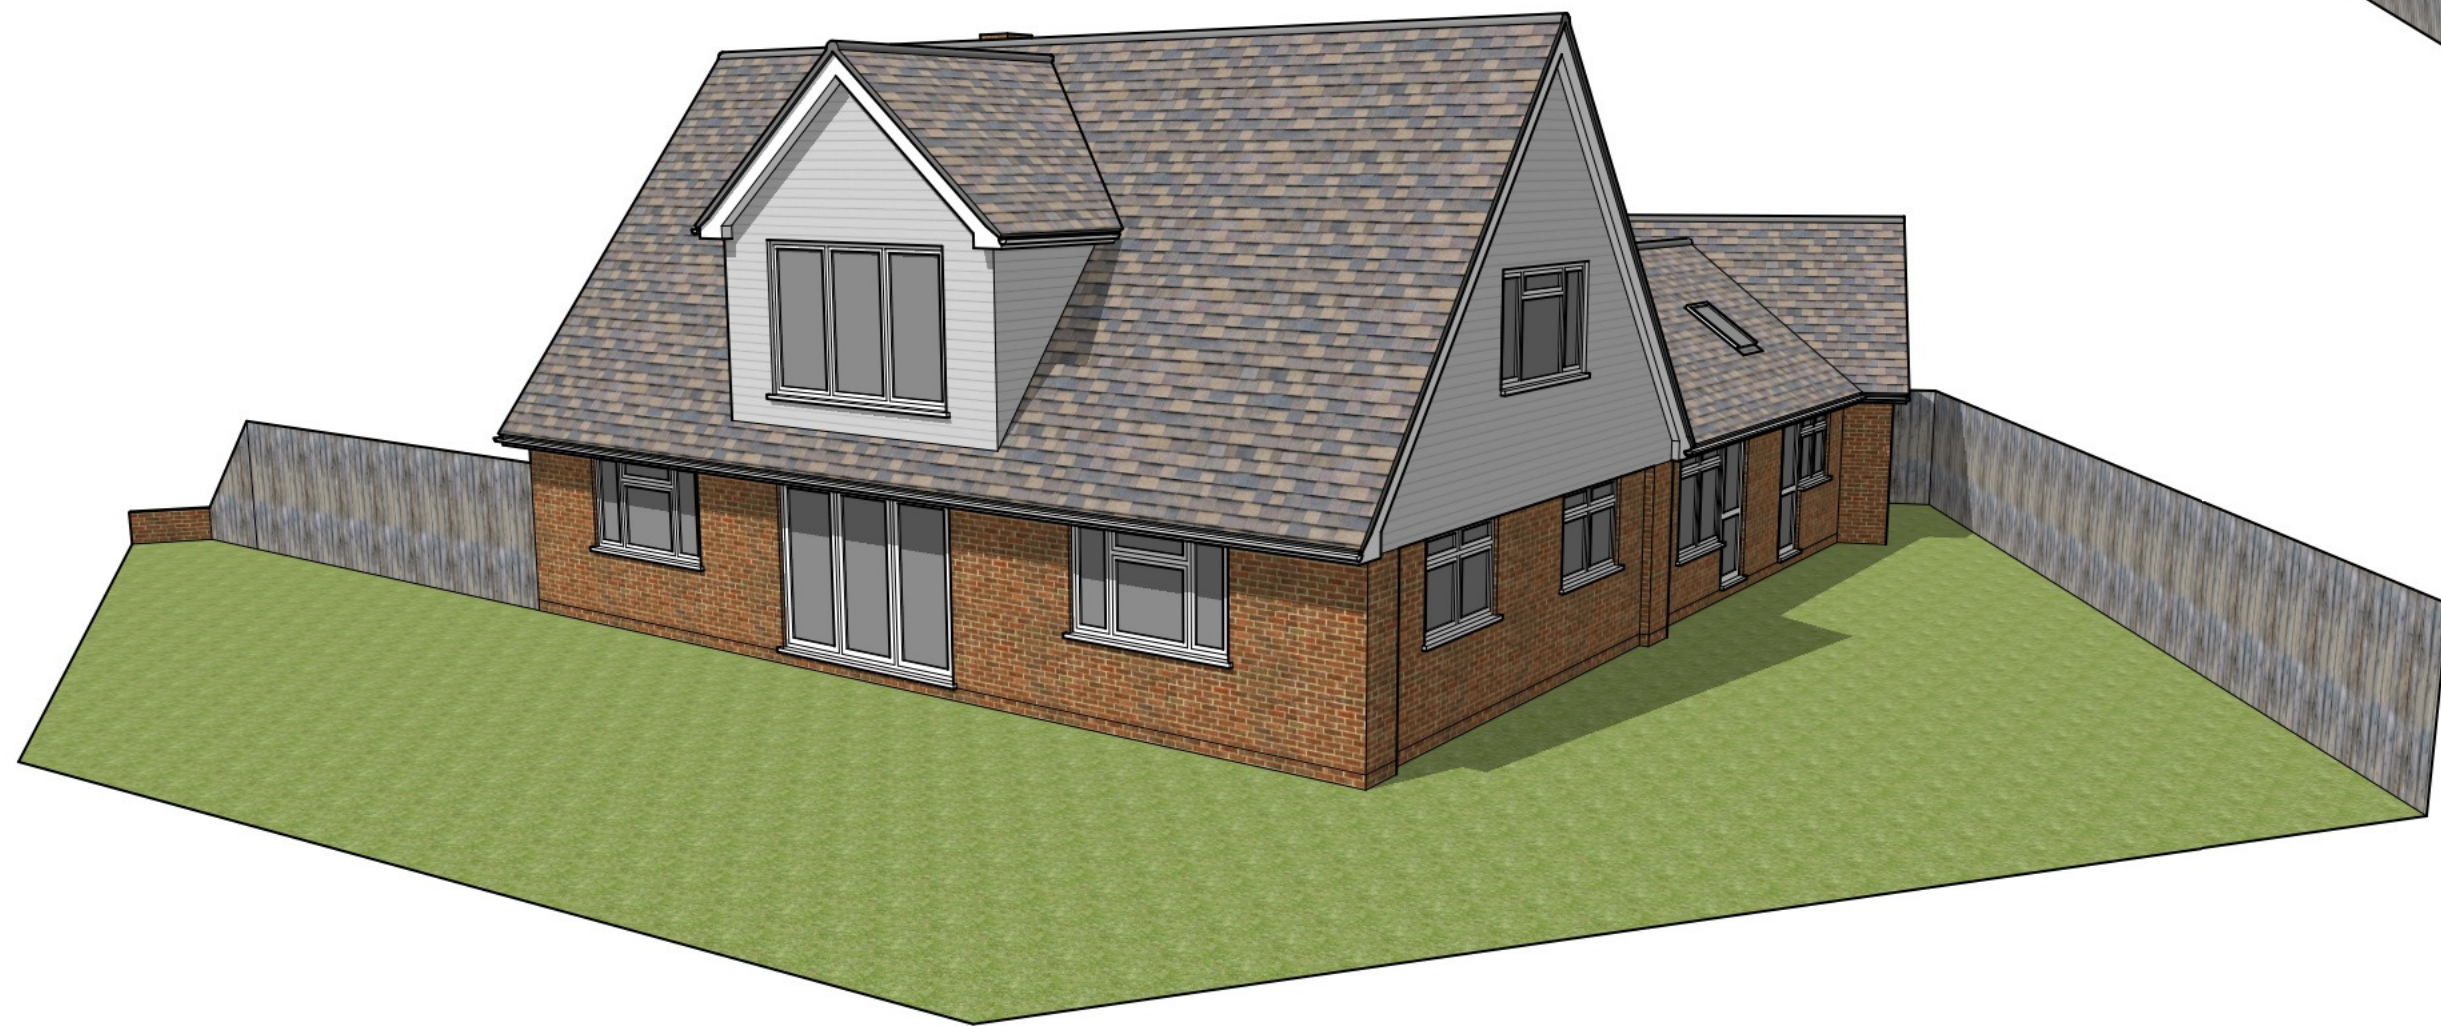


View from North East

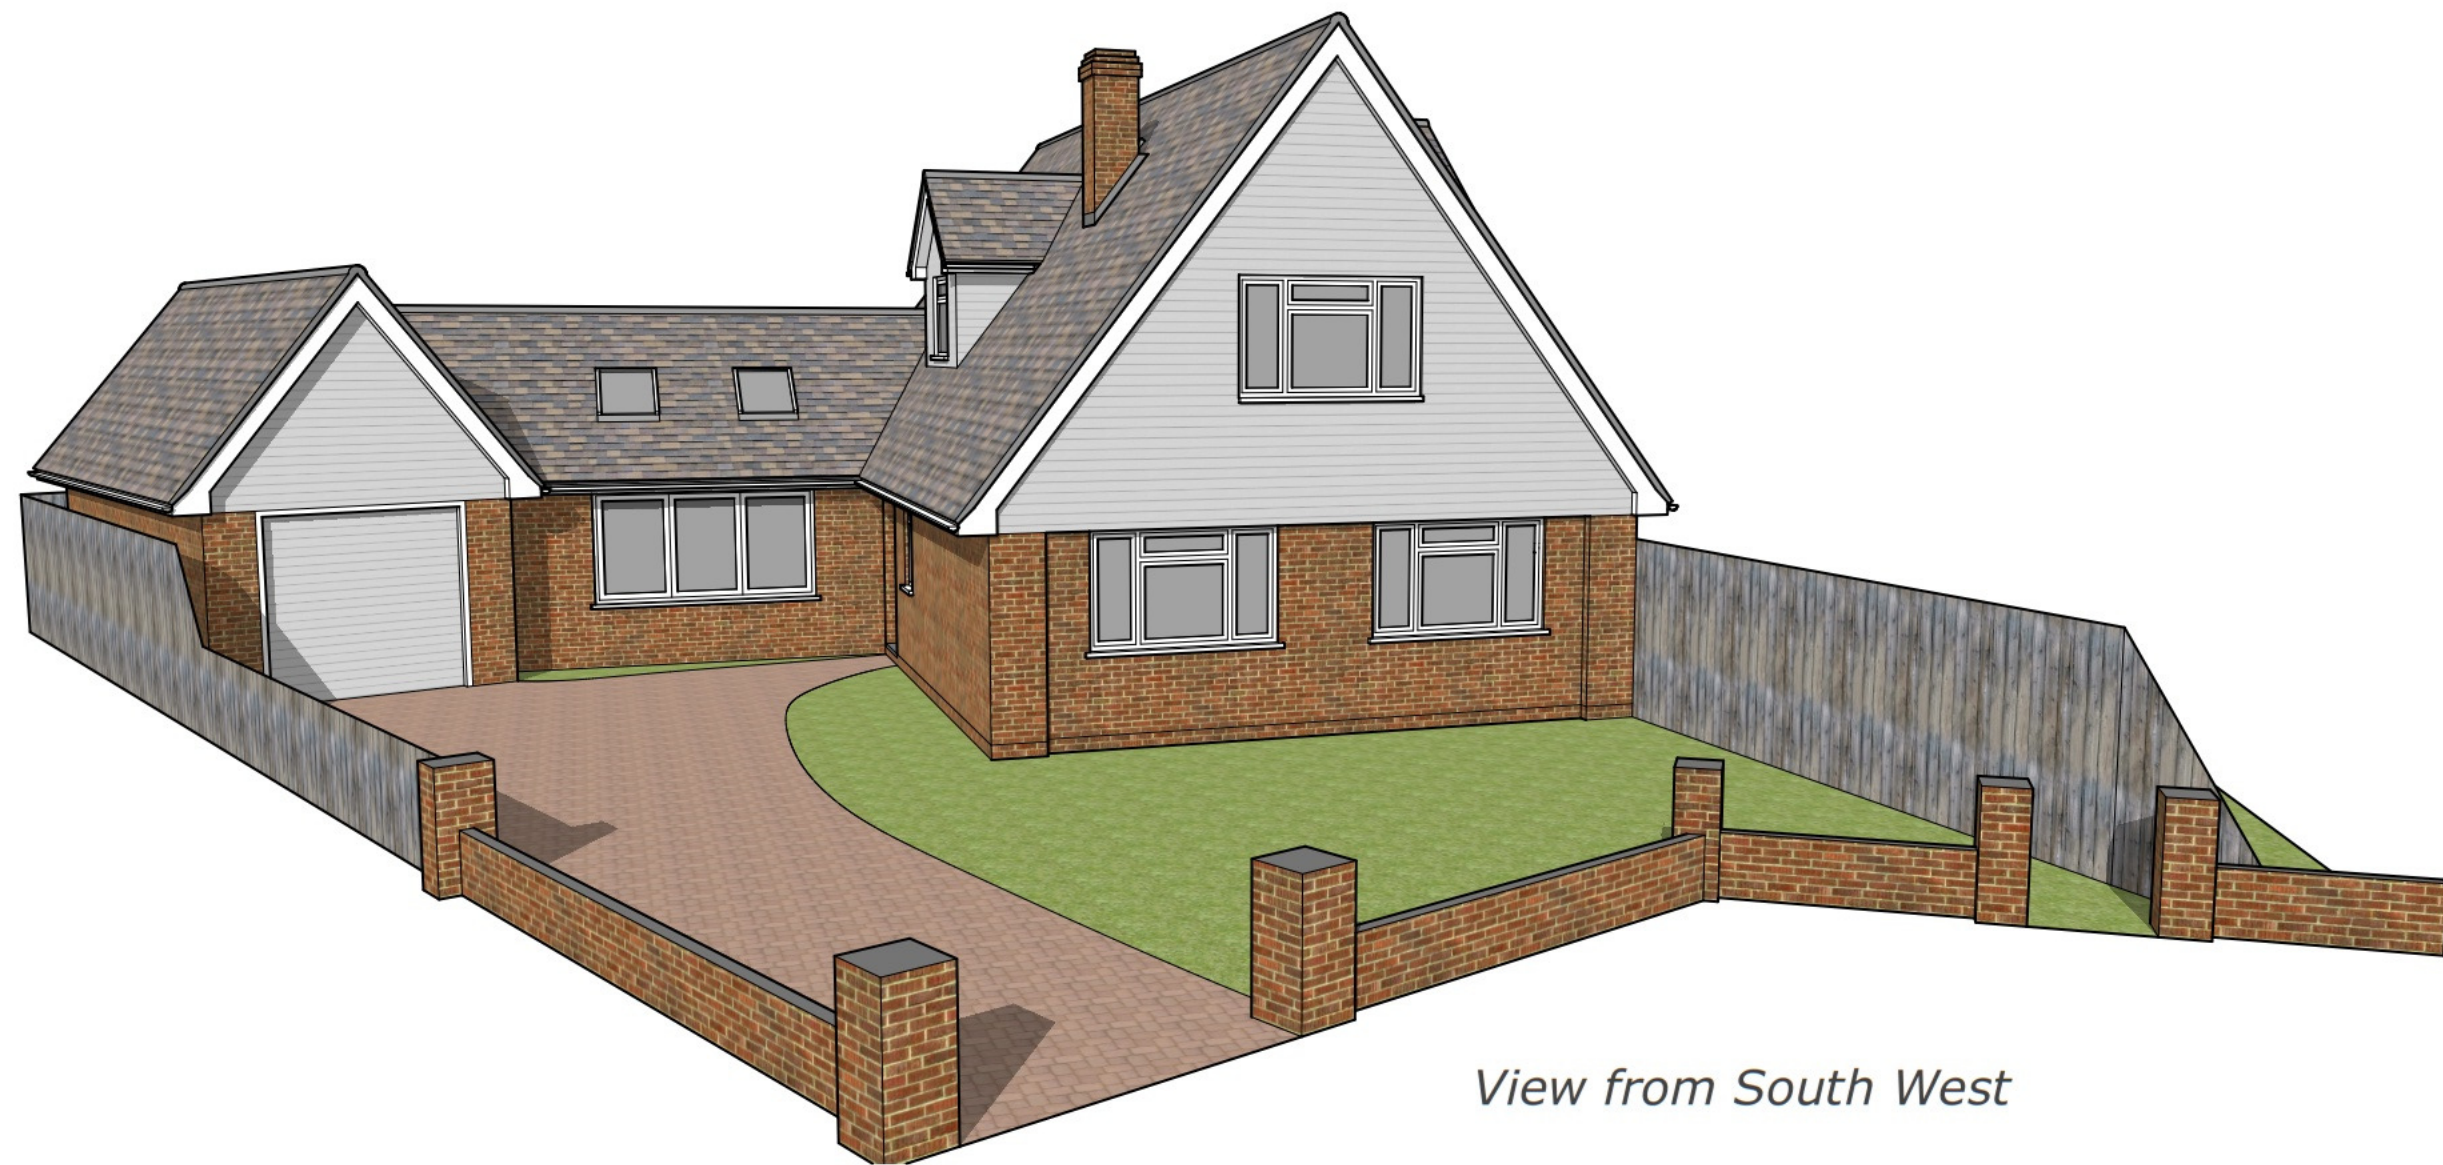


View from South West

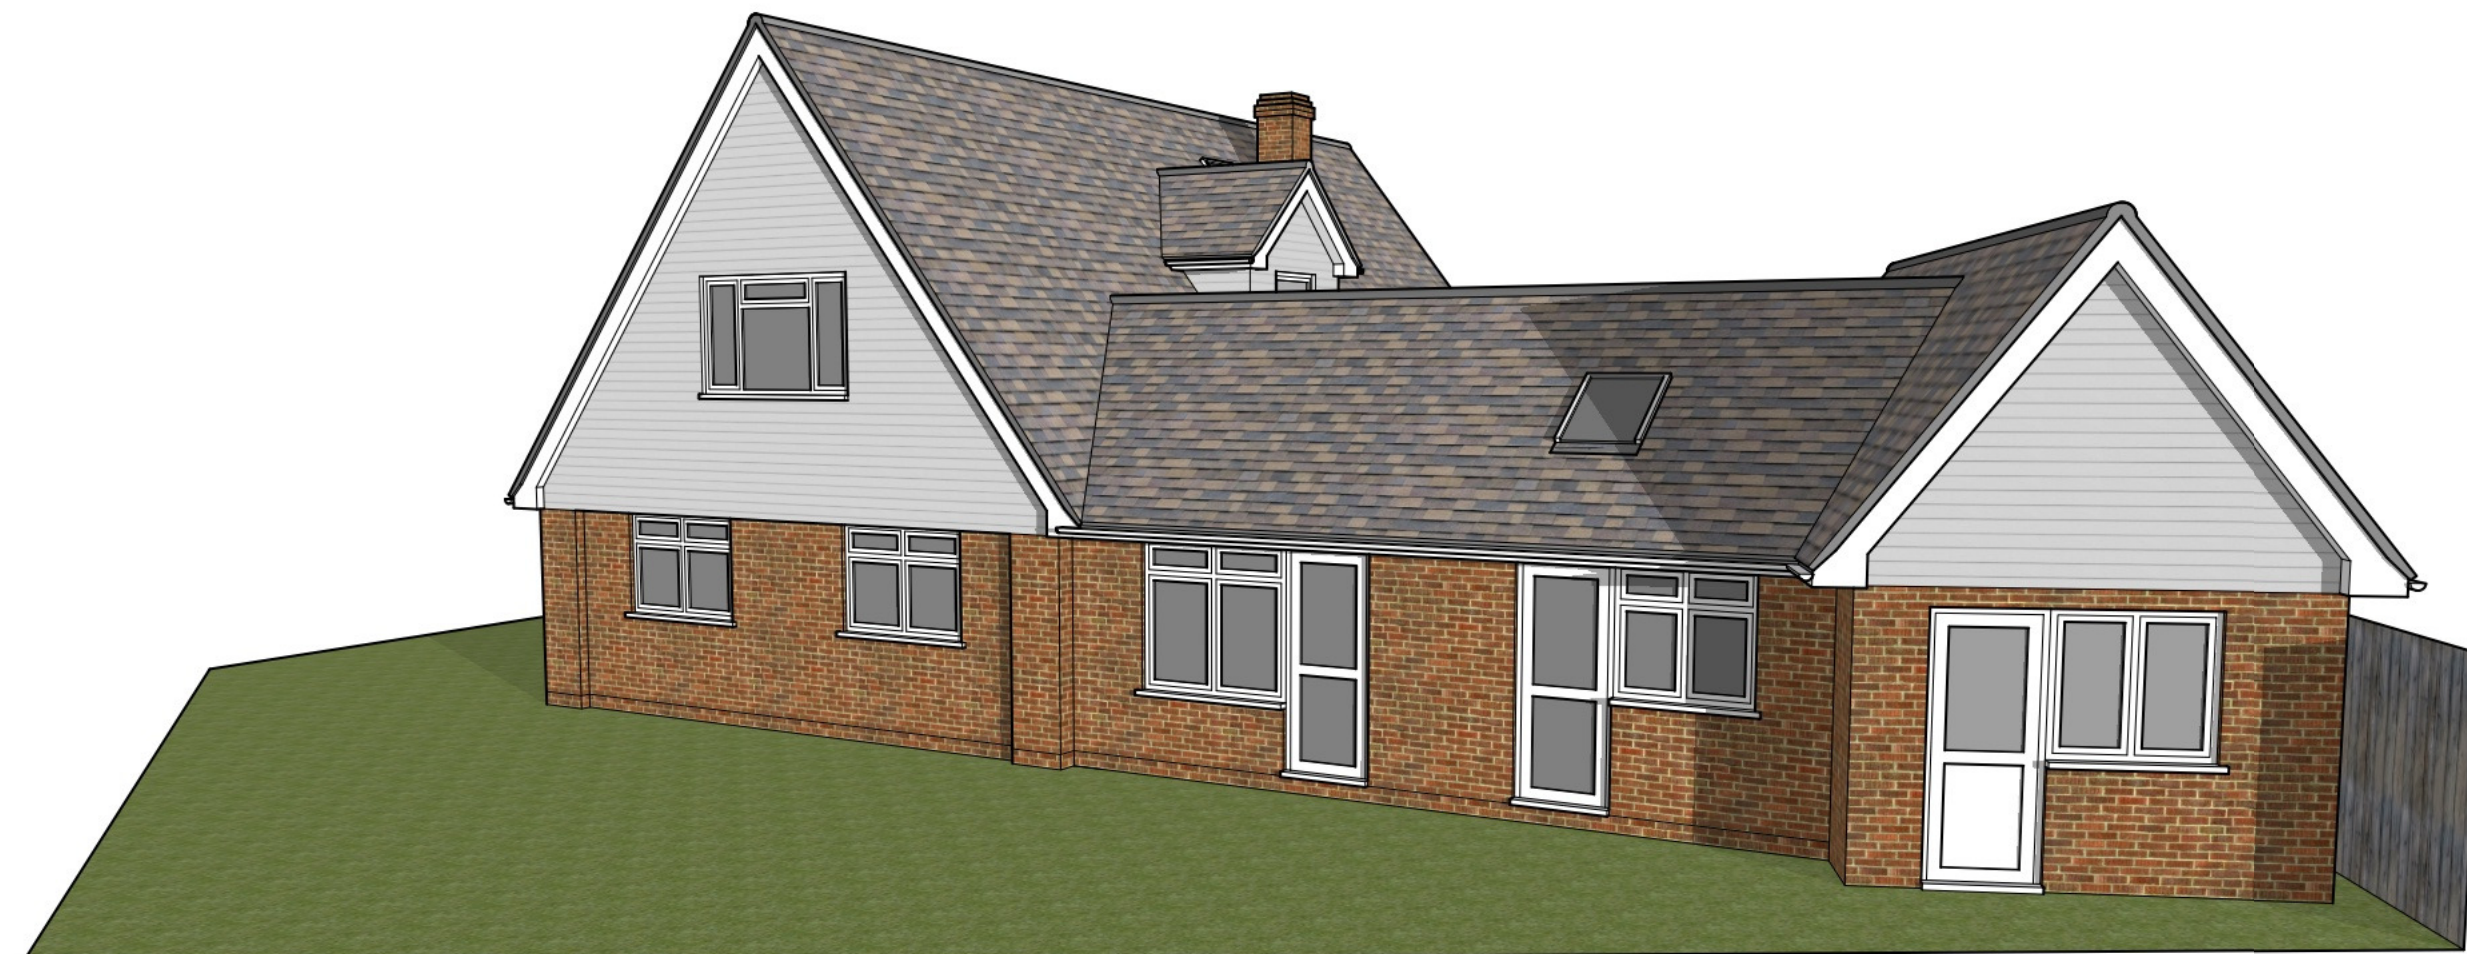

View from North West

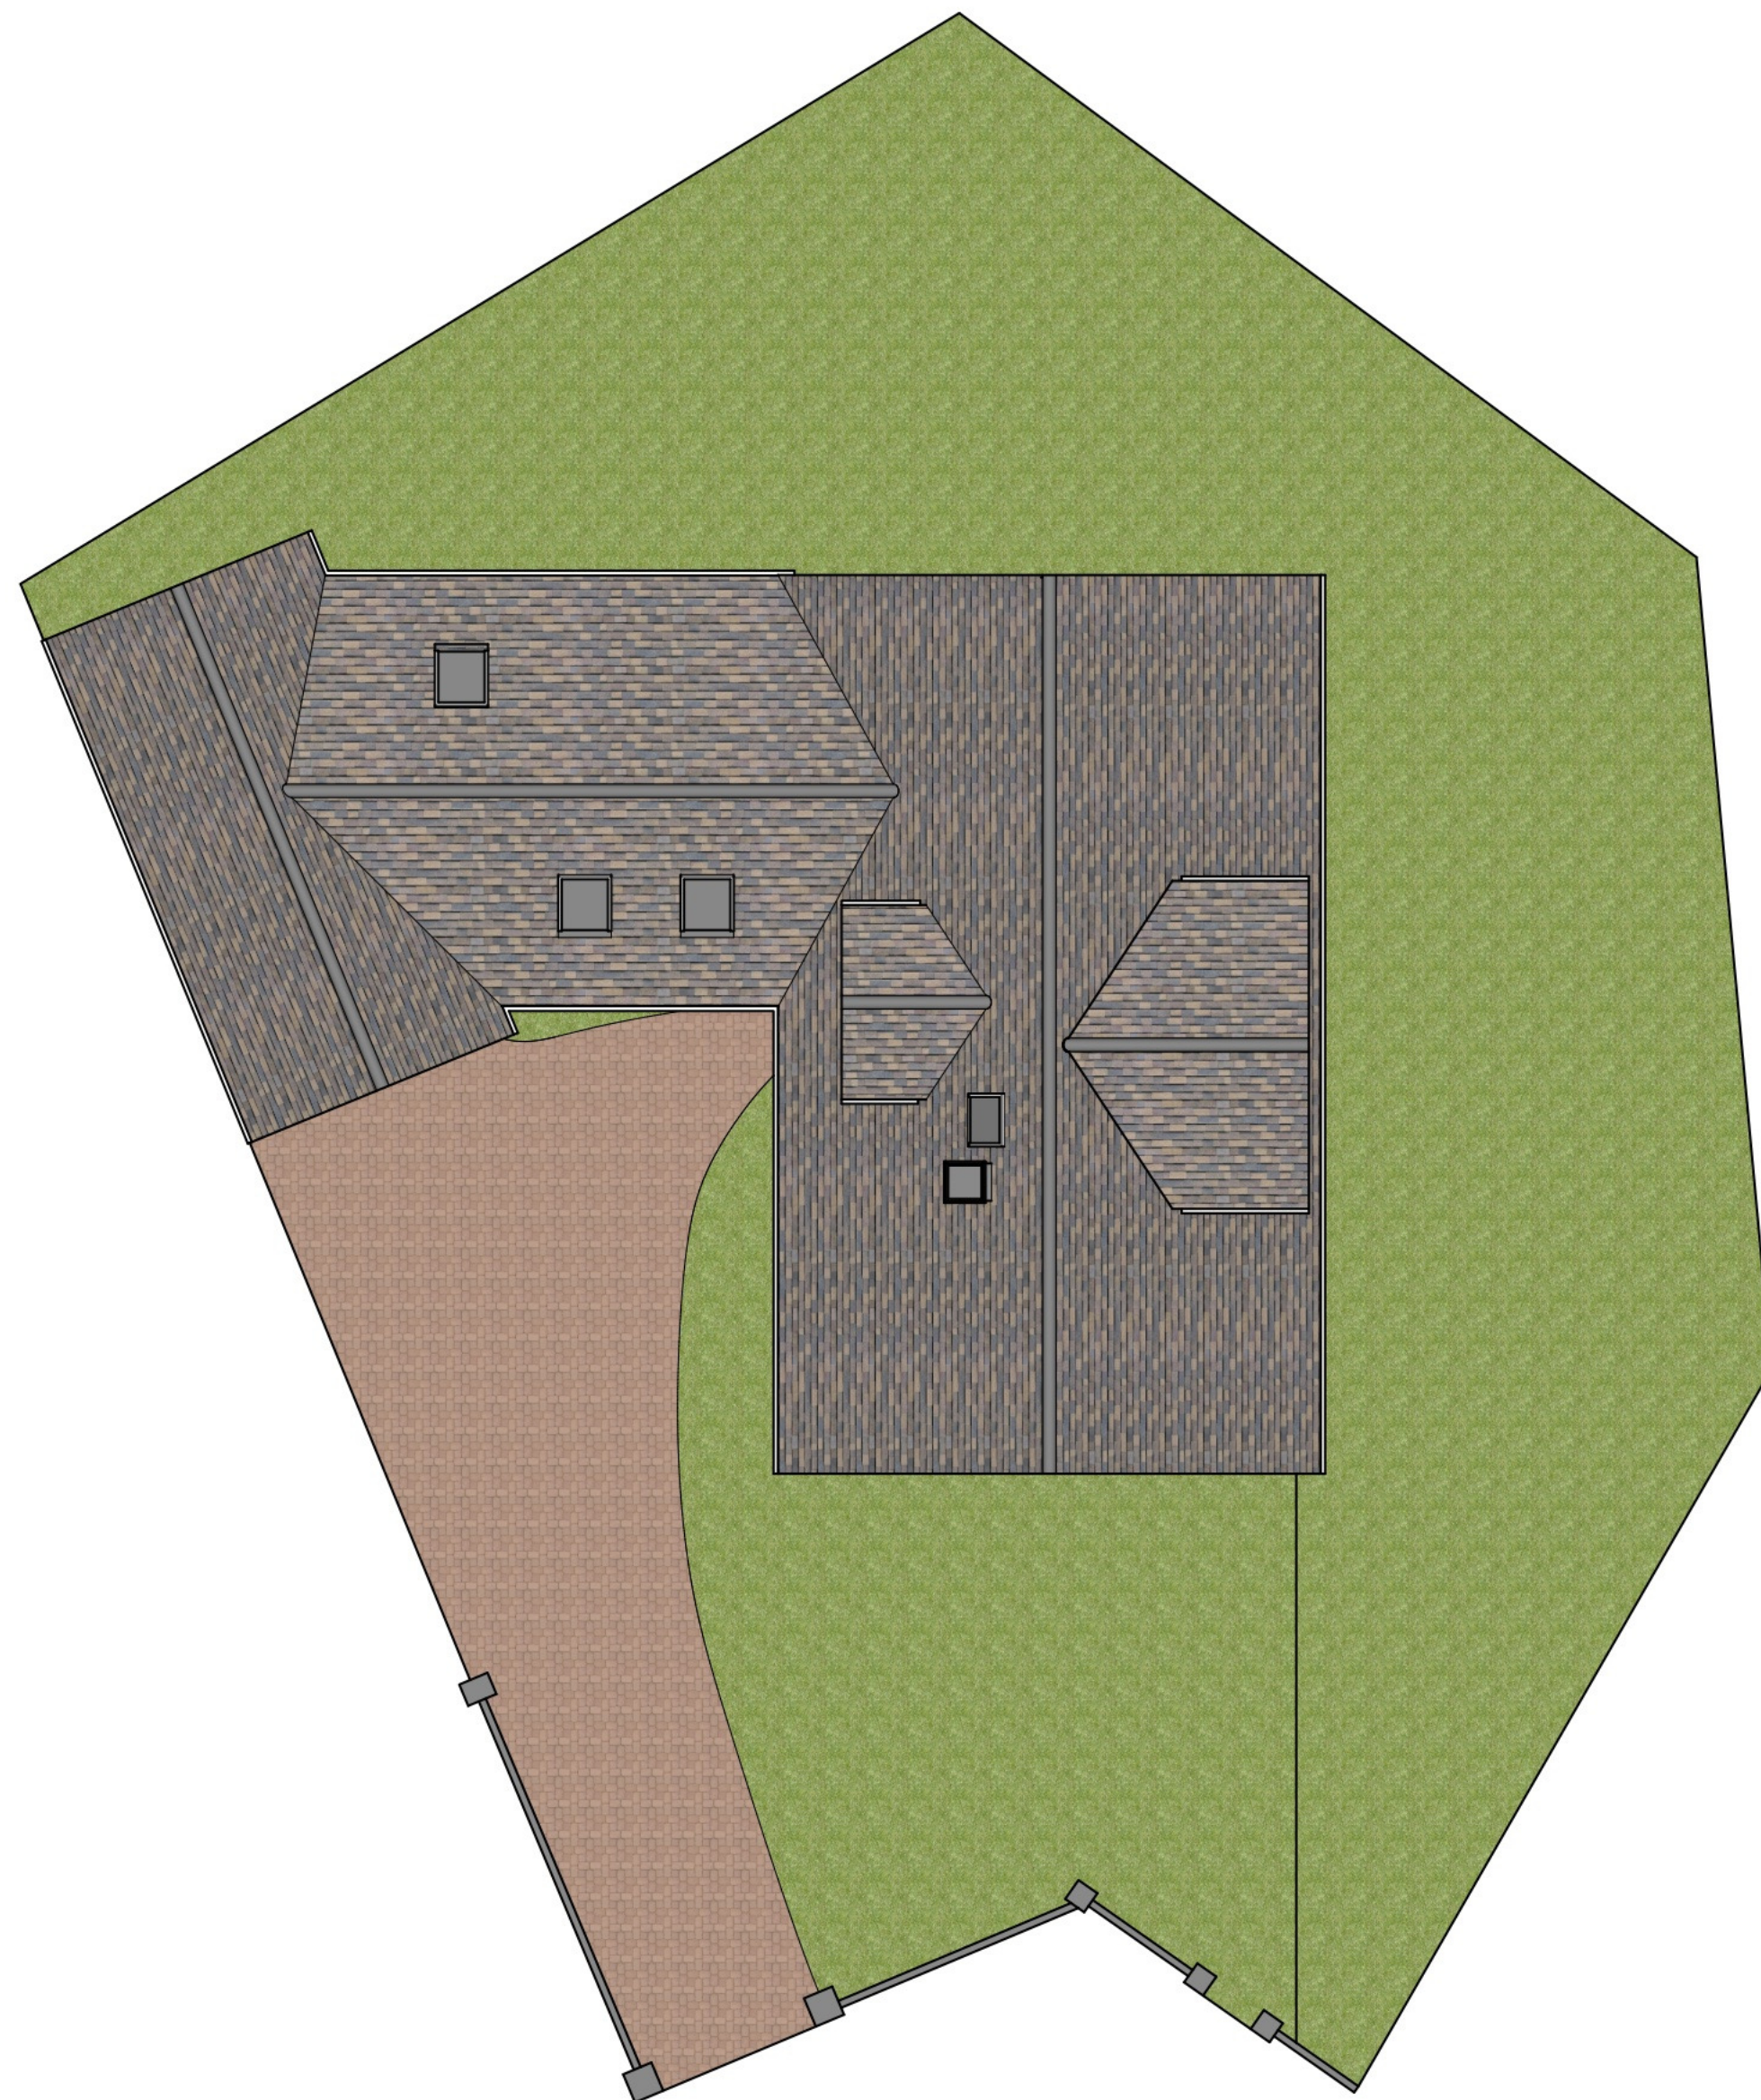

Roof Plan
N

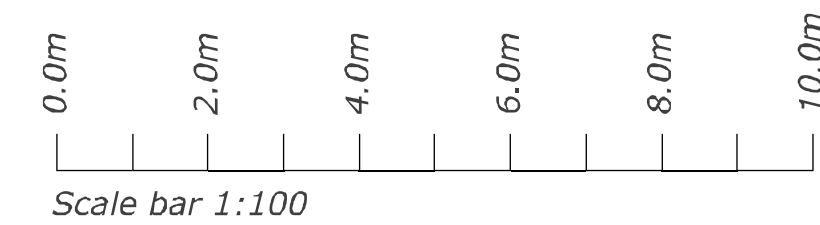

Rev.	By	Date	Details
-	-	-	-

djbltd

18 Liverpool Gardens,
Worthing,
West Sussex.
BN11 1RY

**RICS**

Tel. 01903 200123
Mobile 07940 559110
office@**djb**ltd.co.uk
www.**djb**ltd.co.uk

PROJECT ADDRESS
9 Nursery Close
East Preston
West Sussex BN16 1QD

DRAWING TITLE
Proposed Roof Plan
and 3D Views

DRAWN BY David Bennett	Scales (on A1 to crop marks): Roof Plan: 1:100 3D Views not to scale
DATE October 2017	

DRAWING NO. REV.
17-085-11 -

 Protected by
Copyright
legislation