


The Contractor is to verify all dimensions, alignment, levels and datums prior to commencement of work.
Any discrepancies are to be reported immediately to the Surveyor.
Variations and modifications to the work shown on these drawings are not to be carried out without the written permission of the Surveyor.
This drawing is the property of djb Ltd, and must not be copied or reproduced except with their express permission nor may the design or any information thereon be disclosed to any third party.

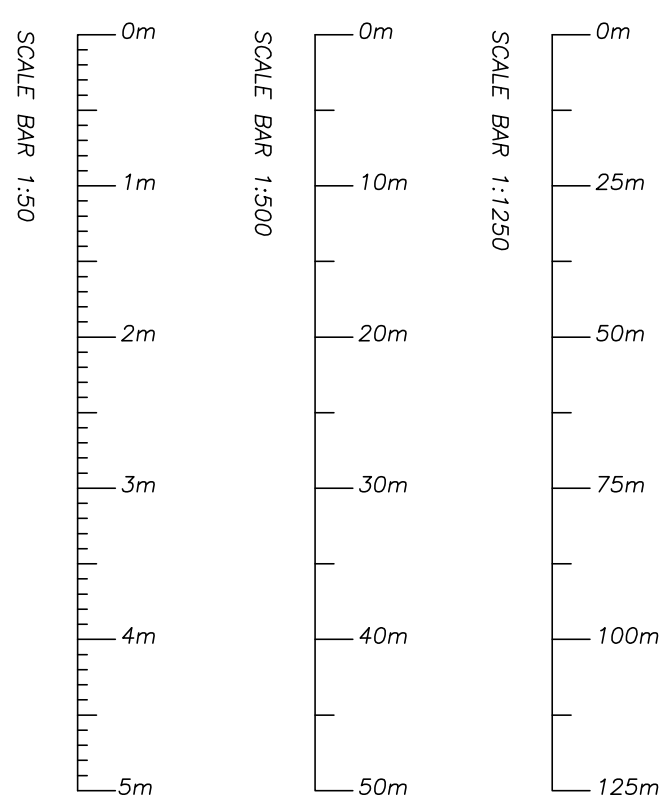

REVISION	BY	DATE	DETAILS
A	DJB	30-10-2017	NOTE ADDED RE TREES


djb ltd **RICS**
18 Liverpool Gardens,
Worthing, 01903 200123
West Sussex, Mobile 07340 558110
BN11 1RY office@djbld.co.uk
www.djbld.co.uk

PROJECT ADDRESS
9 Nursery Close
East Preston
West Sussex
BN16 1QD


DRAWING TITLE
Existing Ground Floor
and Site Plans

DRAWN BY		Scales (original on A1 to crop marks):	
DJB		Floor Plans	1 : 50
DATE		Block Plan	1 : 500
September 2017		Location Plan	1 : 1250



DRAWING No. **17-085-1** REV **a** Protected By the Copyright, Designs & Patents ACT 1988

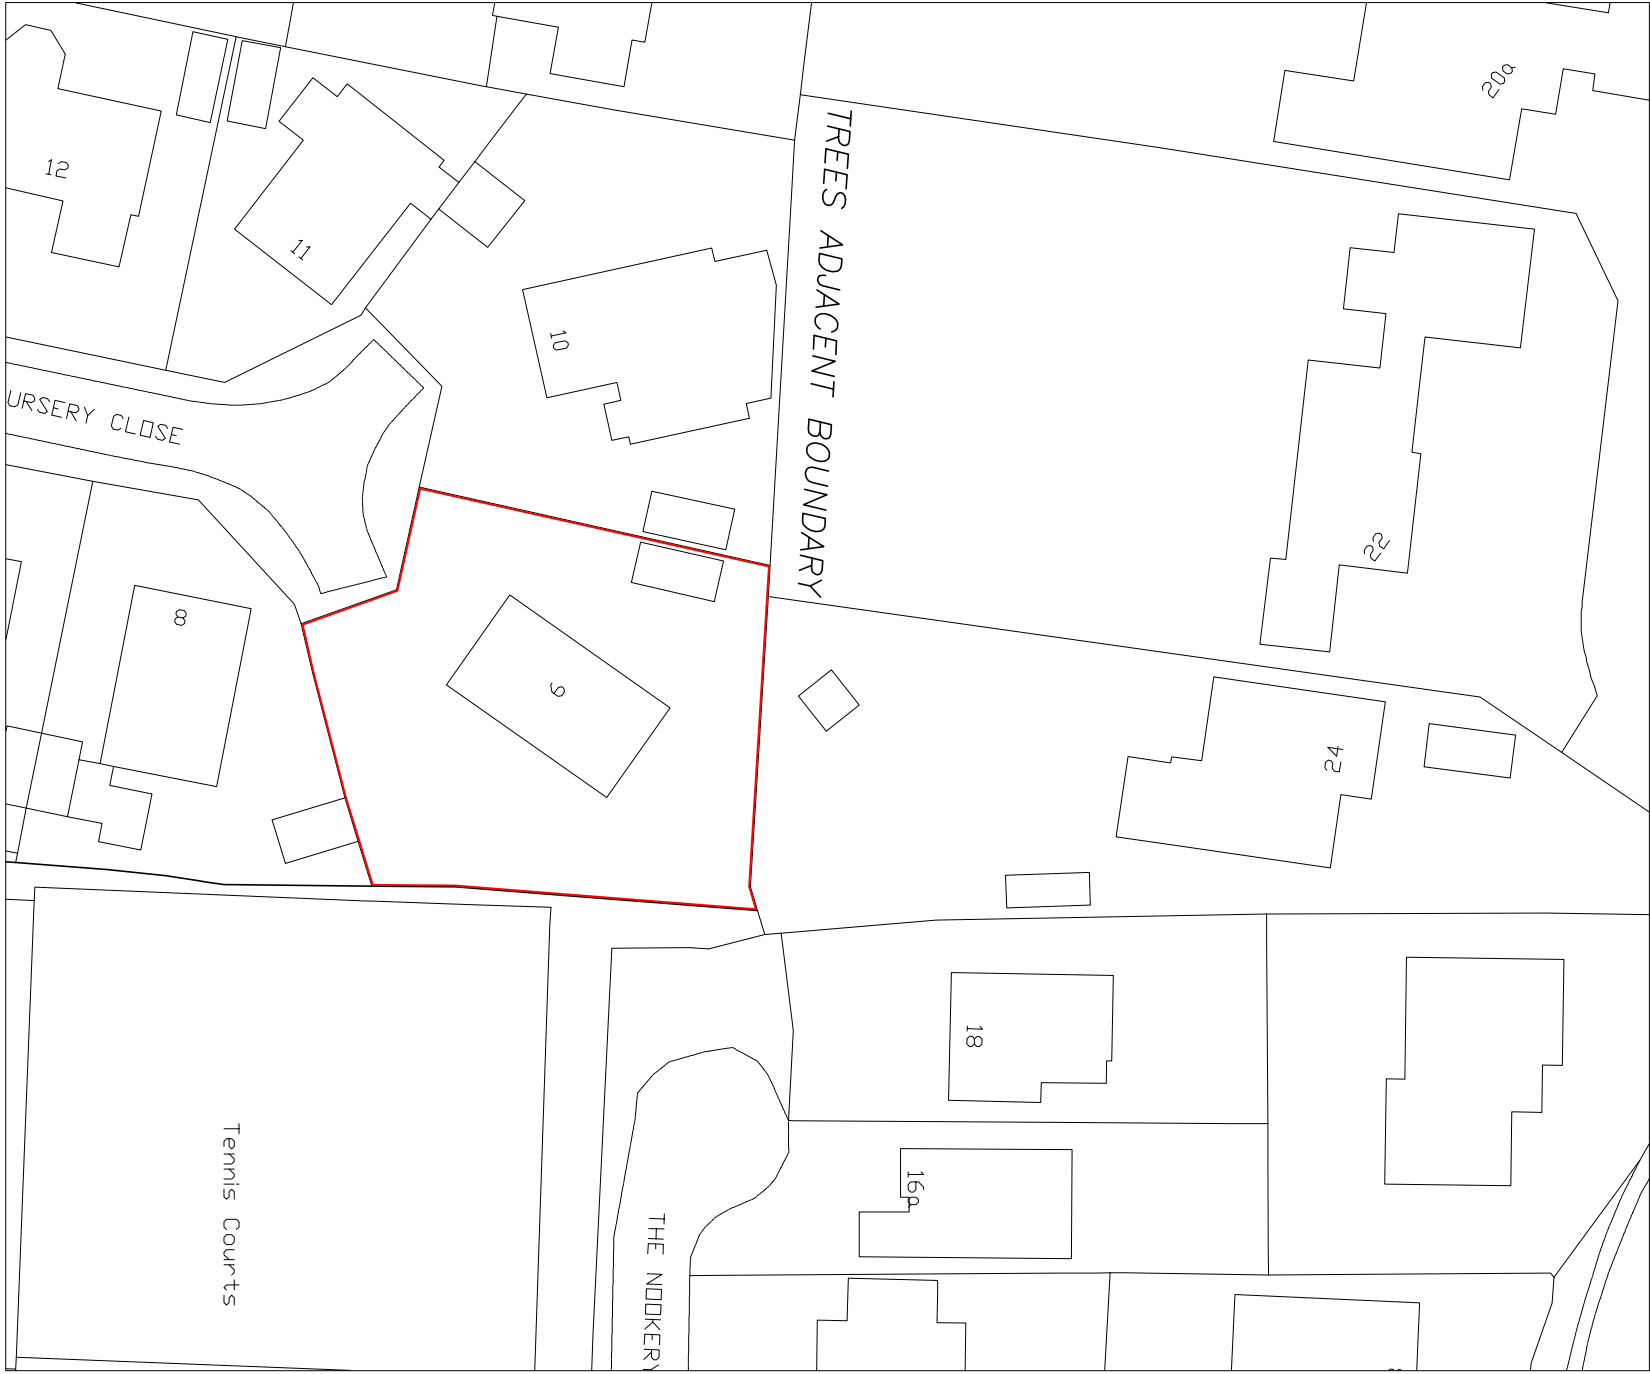

block plan
N

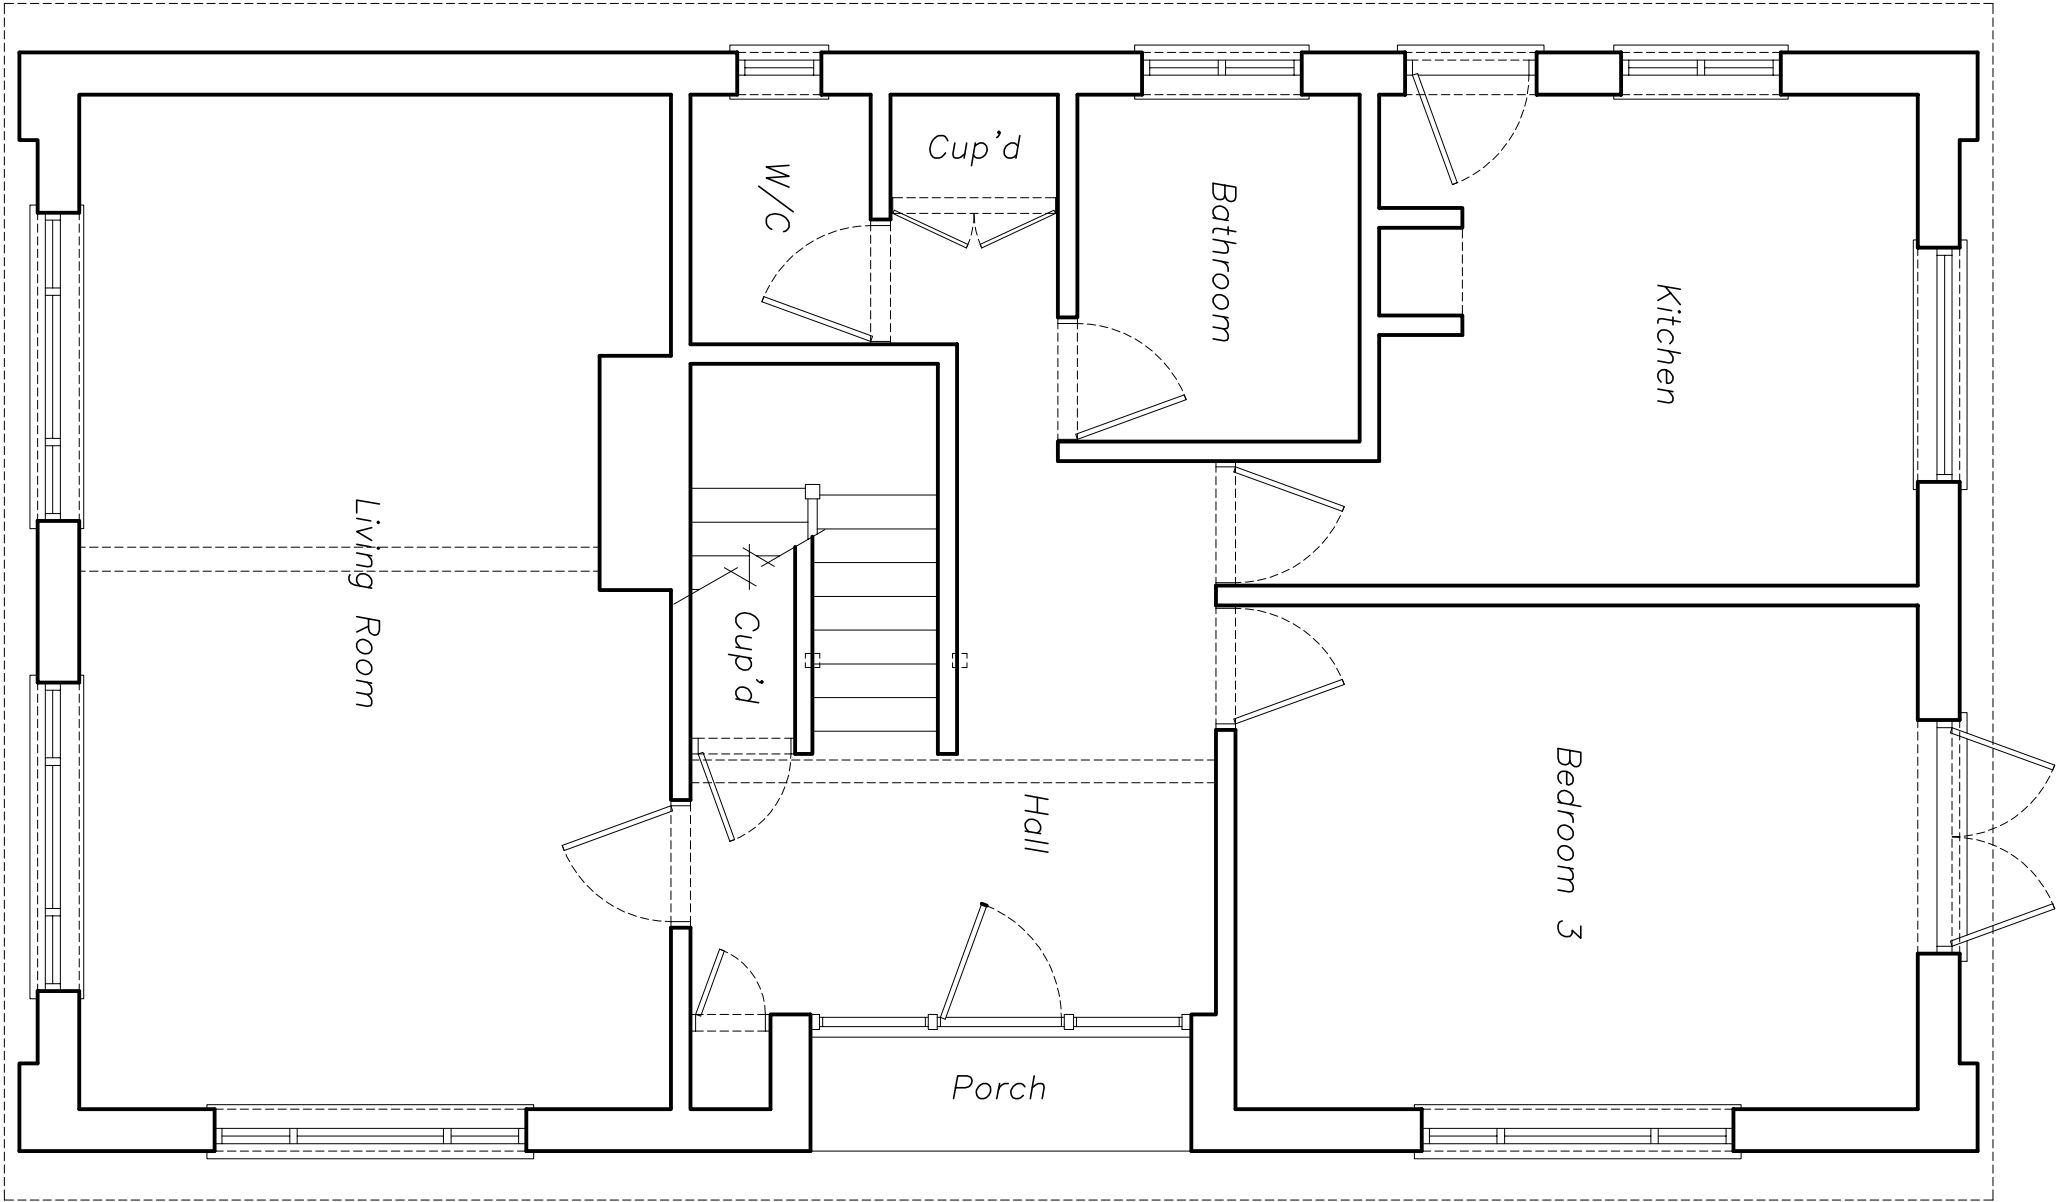

ground floor plan
N

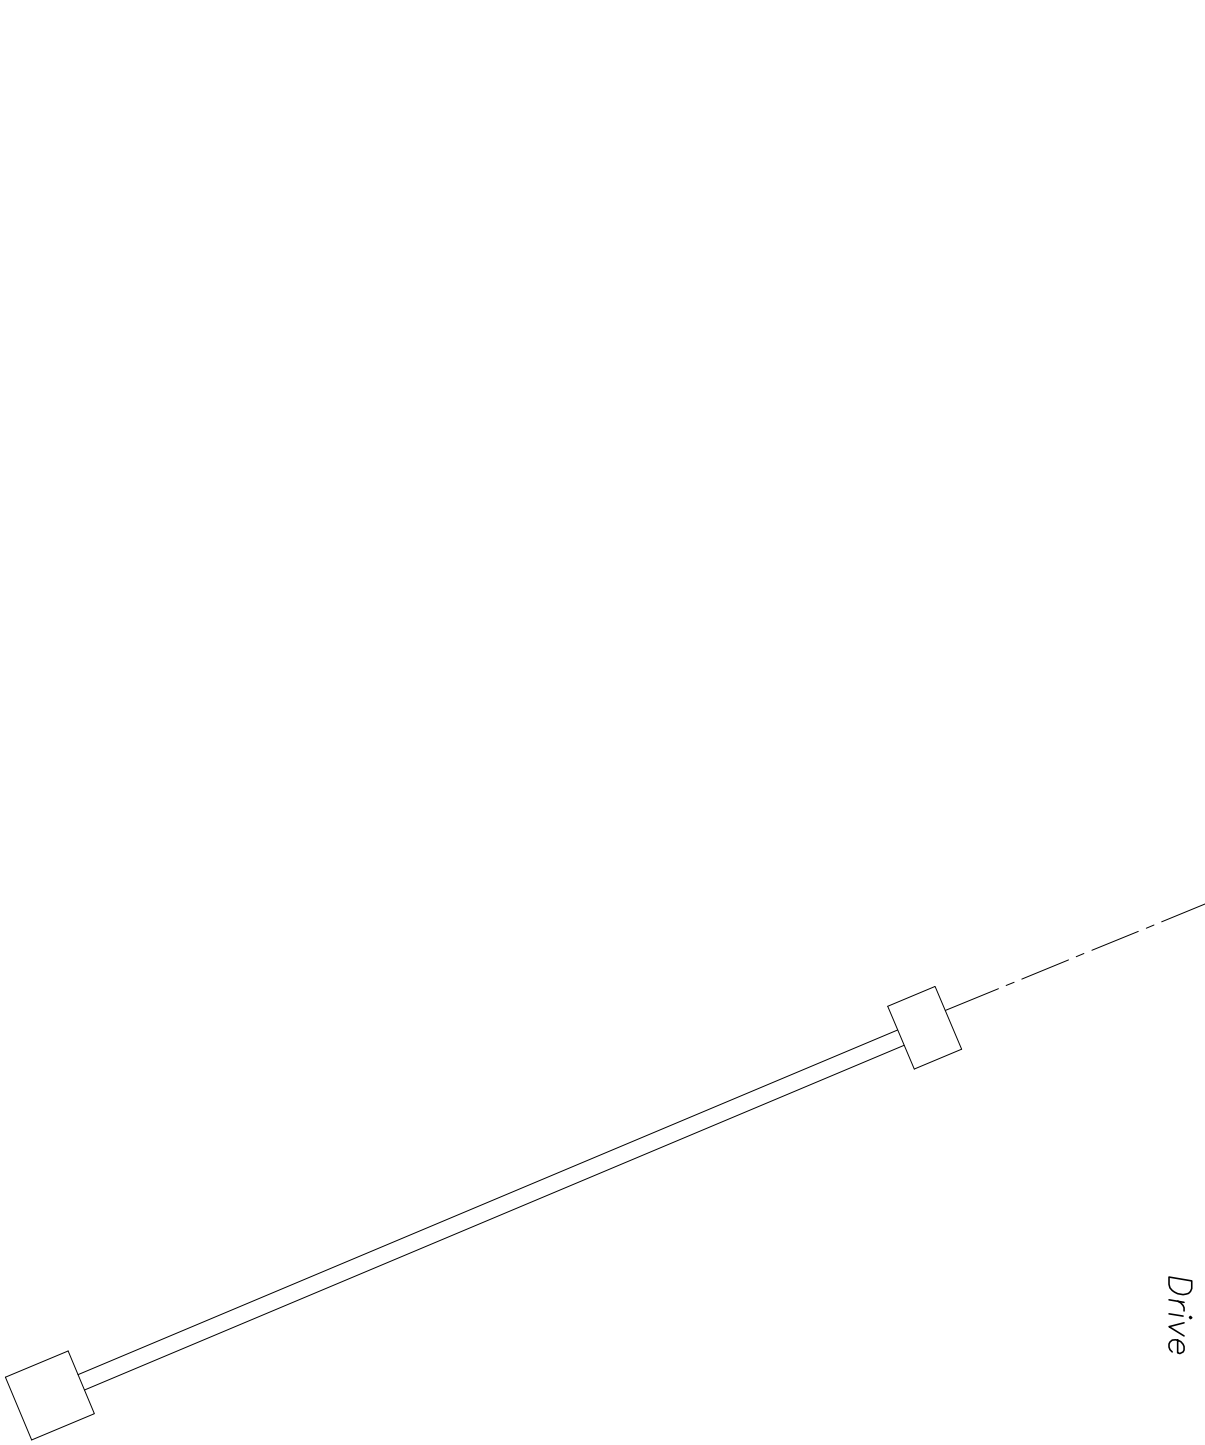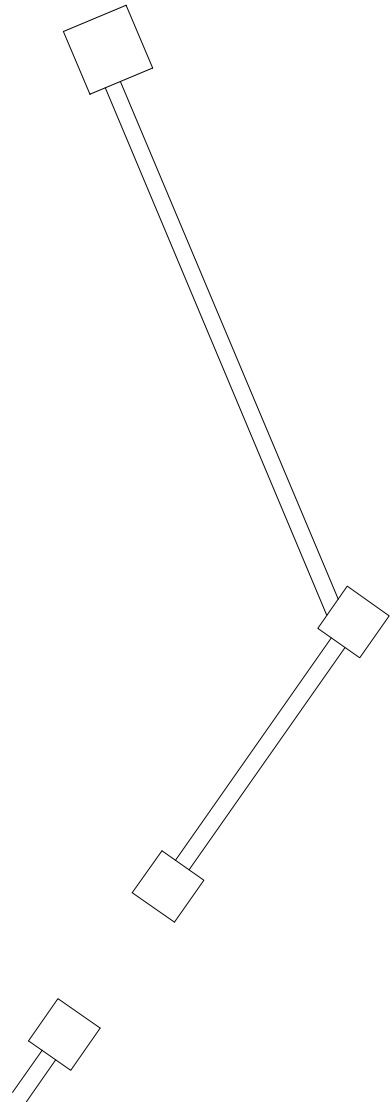

location plan
N

