



EXISTING




PROPOSED

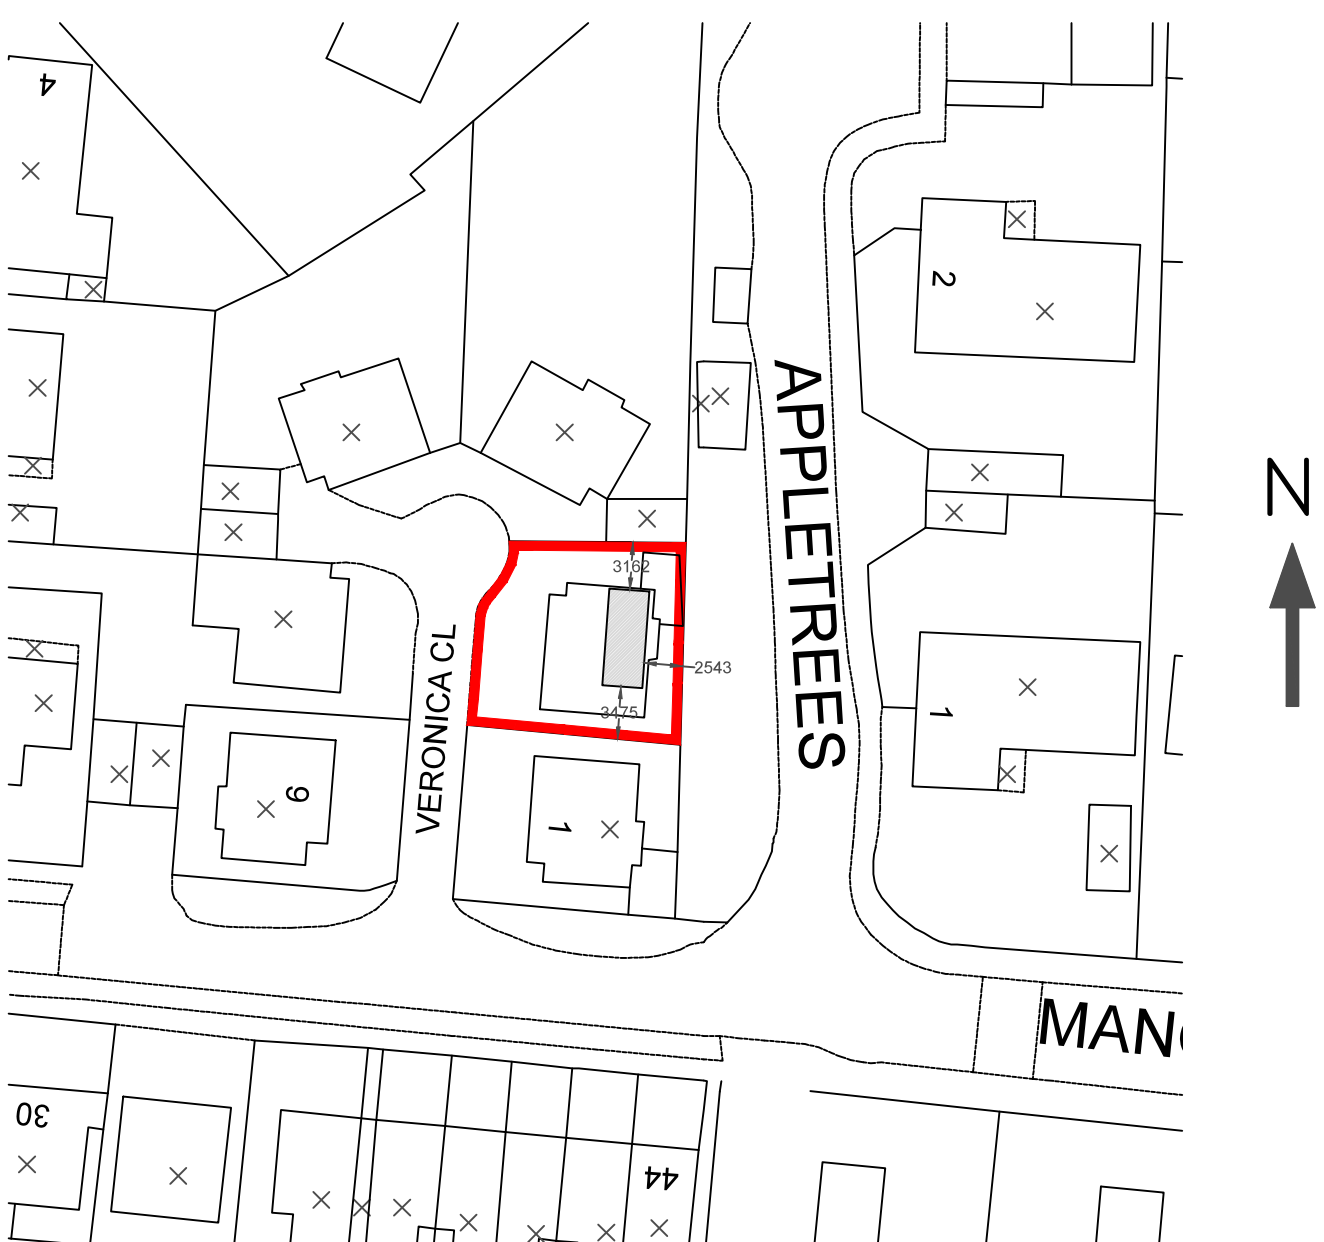


Site Block Plan (1:500)

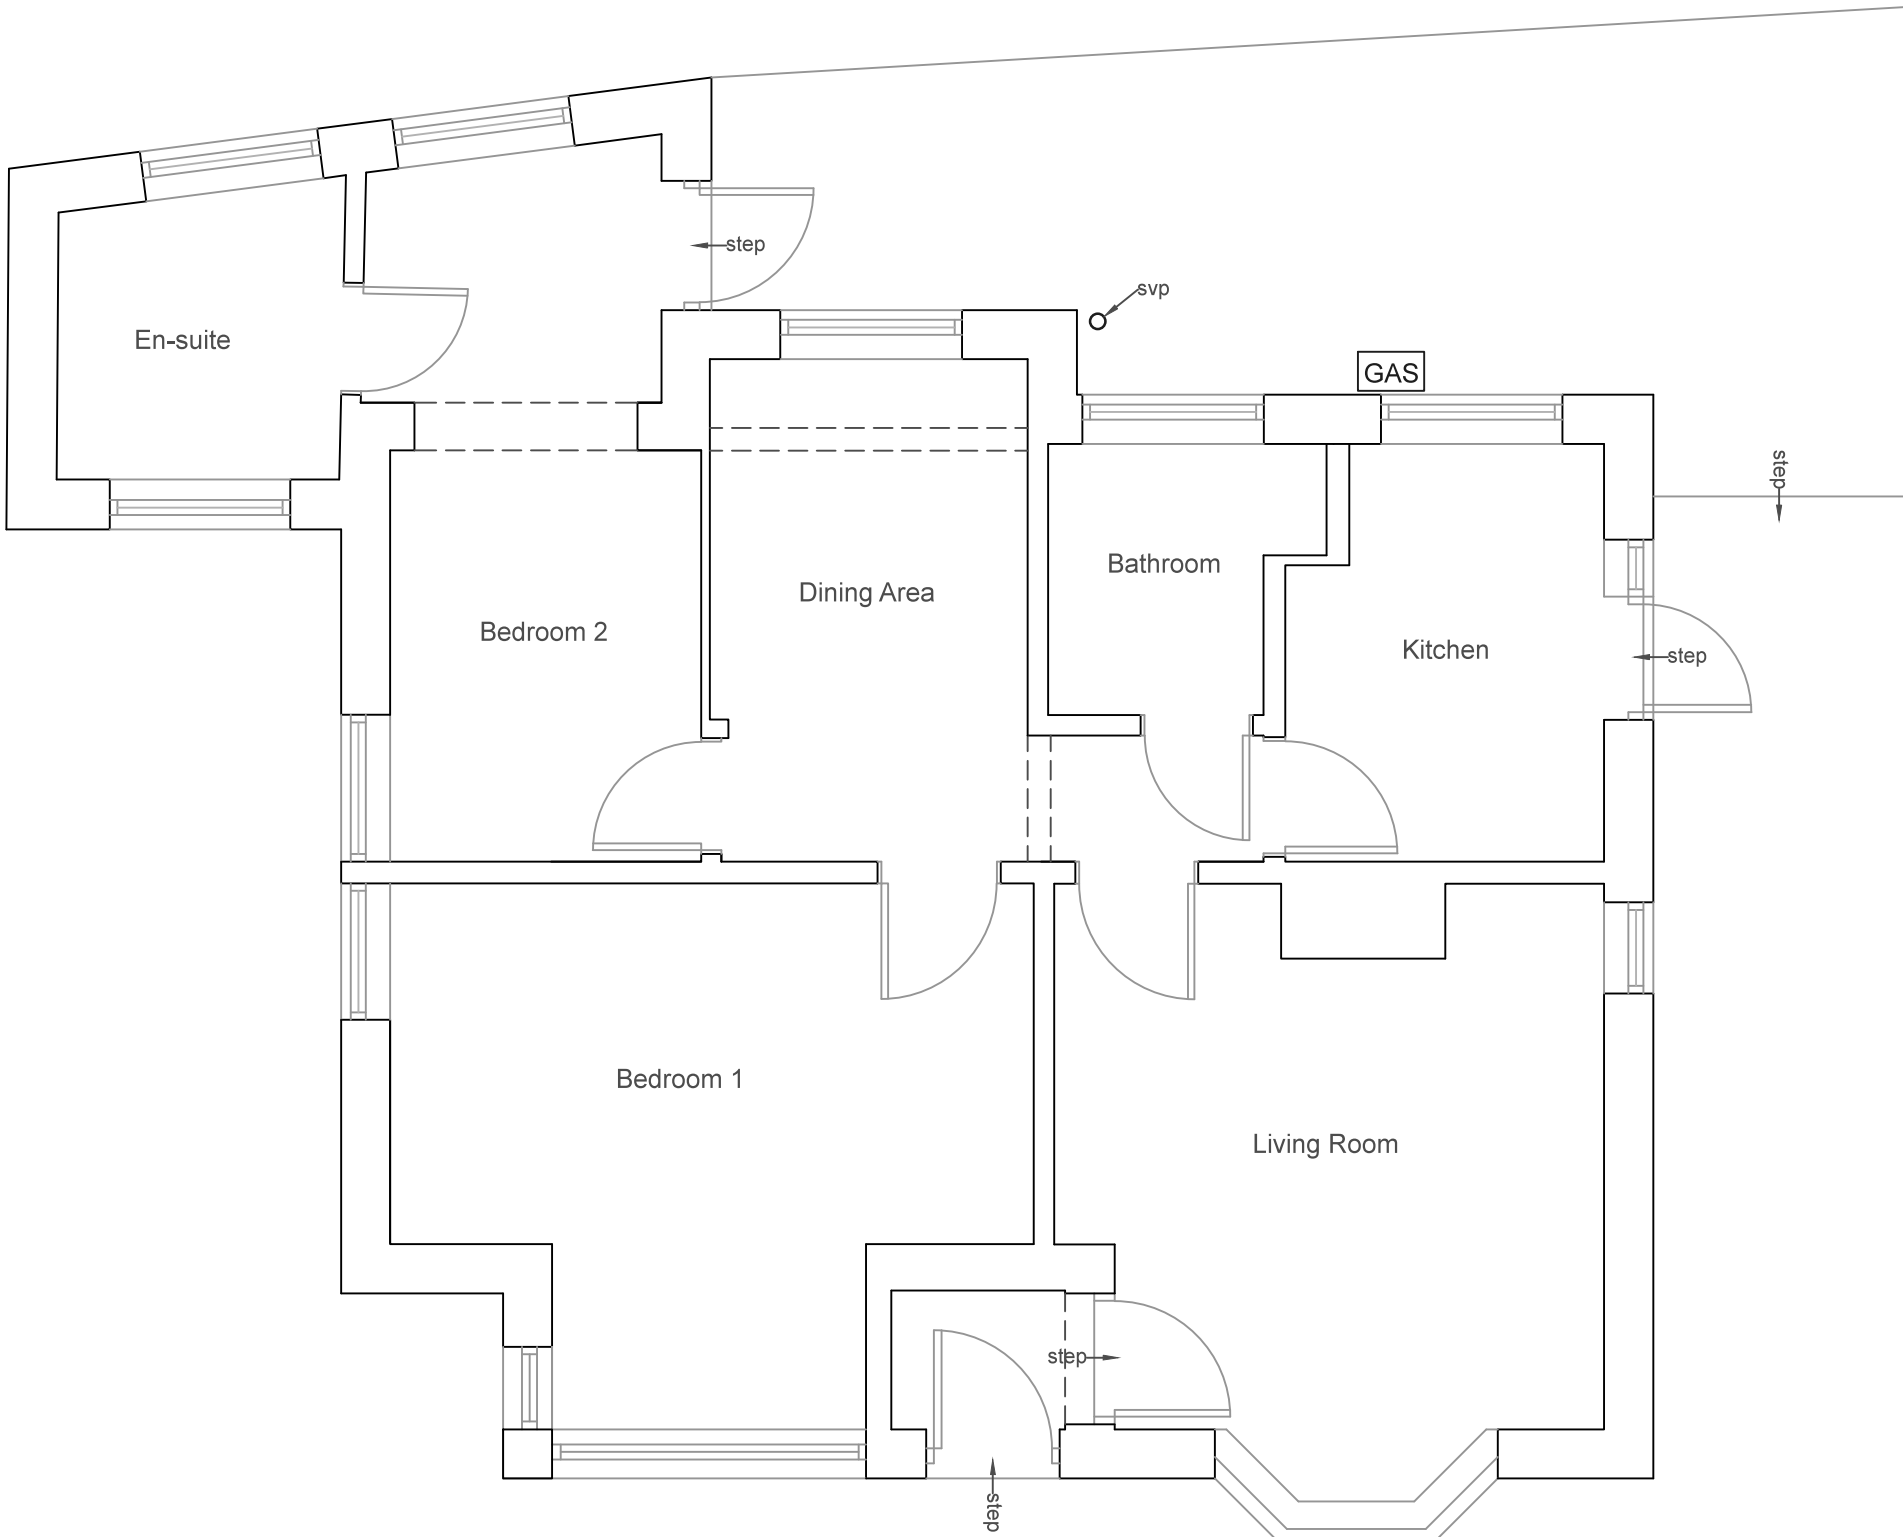


Ground Floor Plan

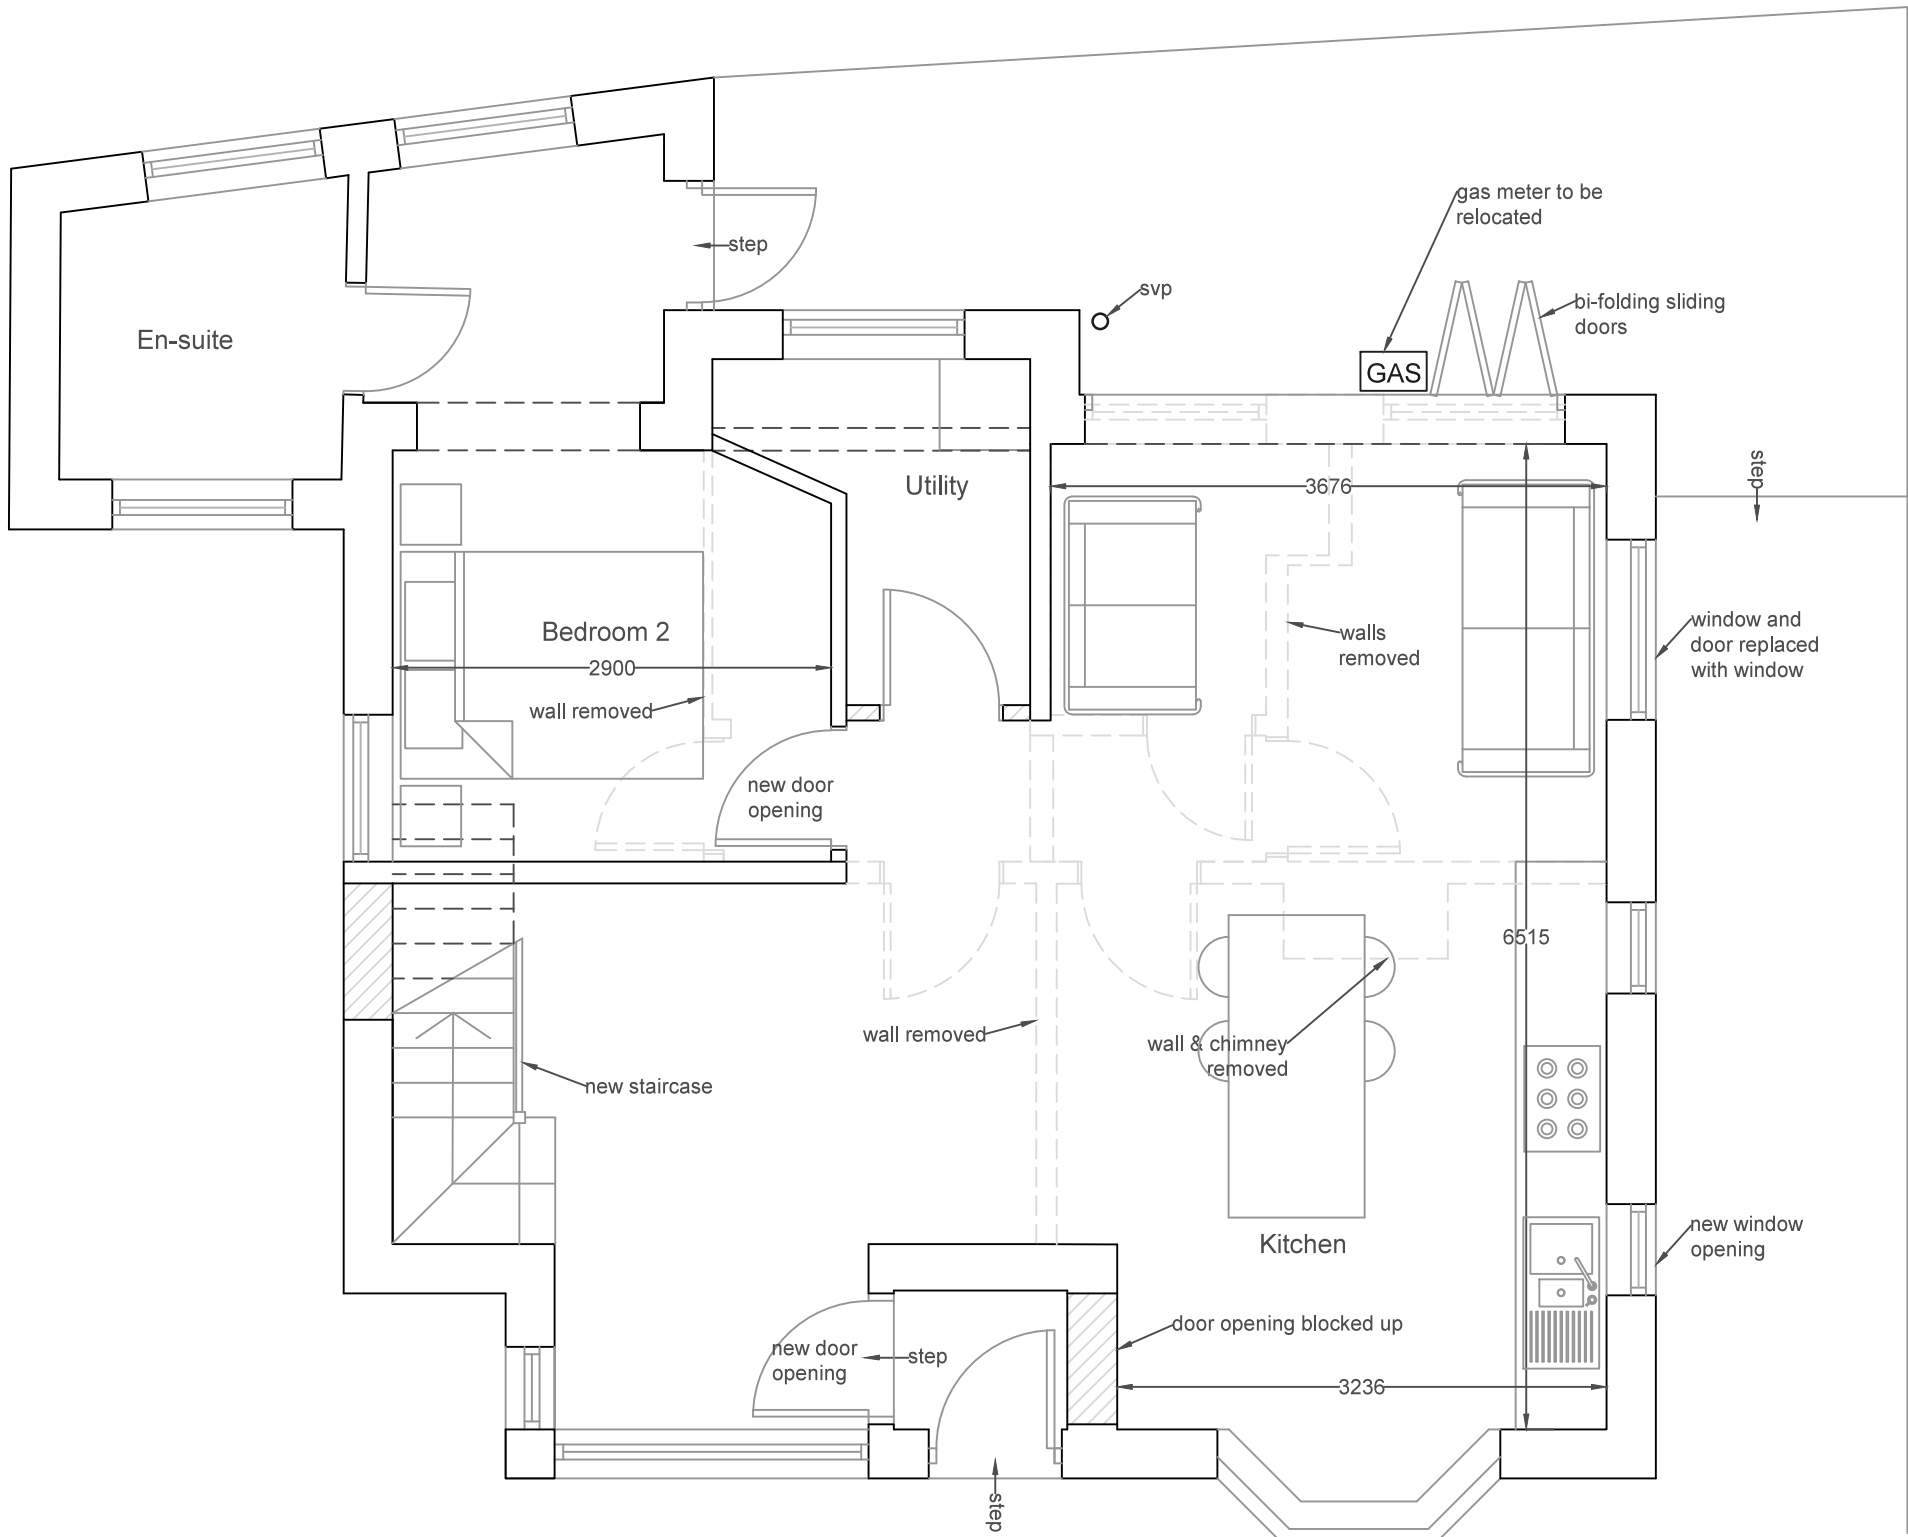


Ground Floor Plan

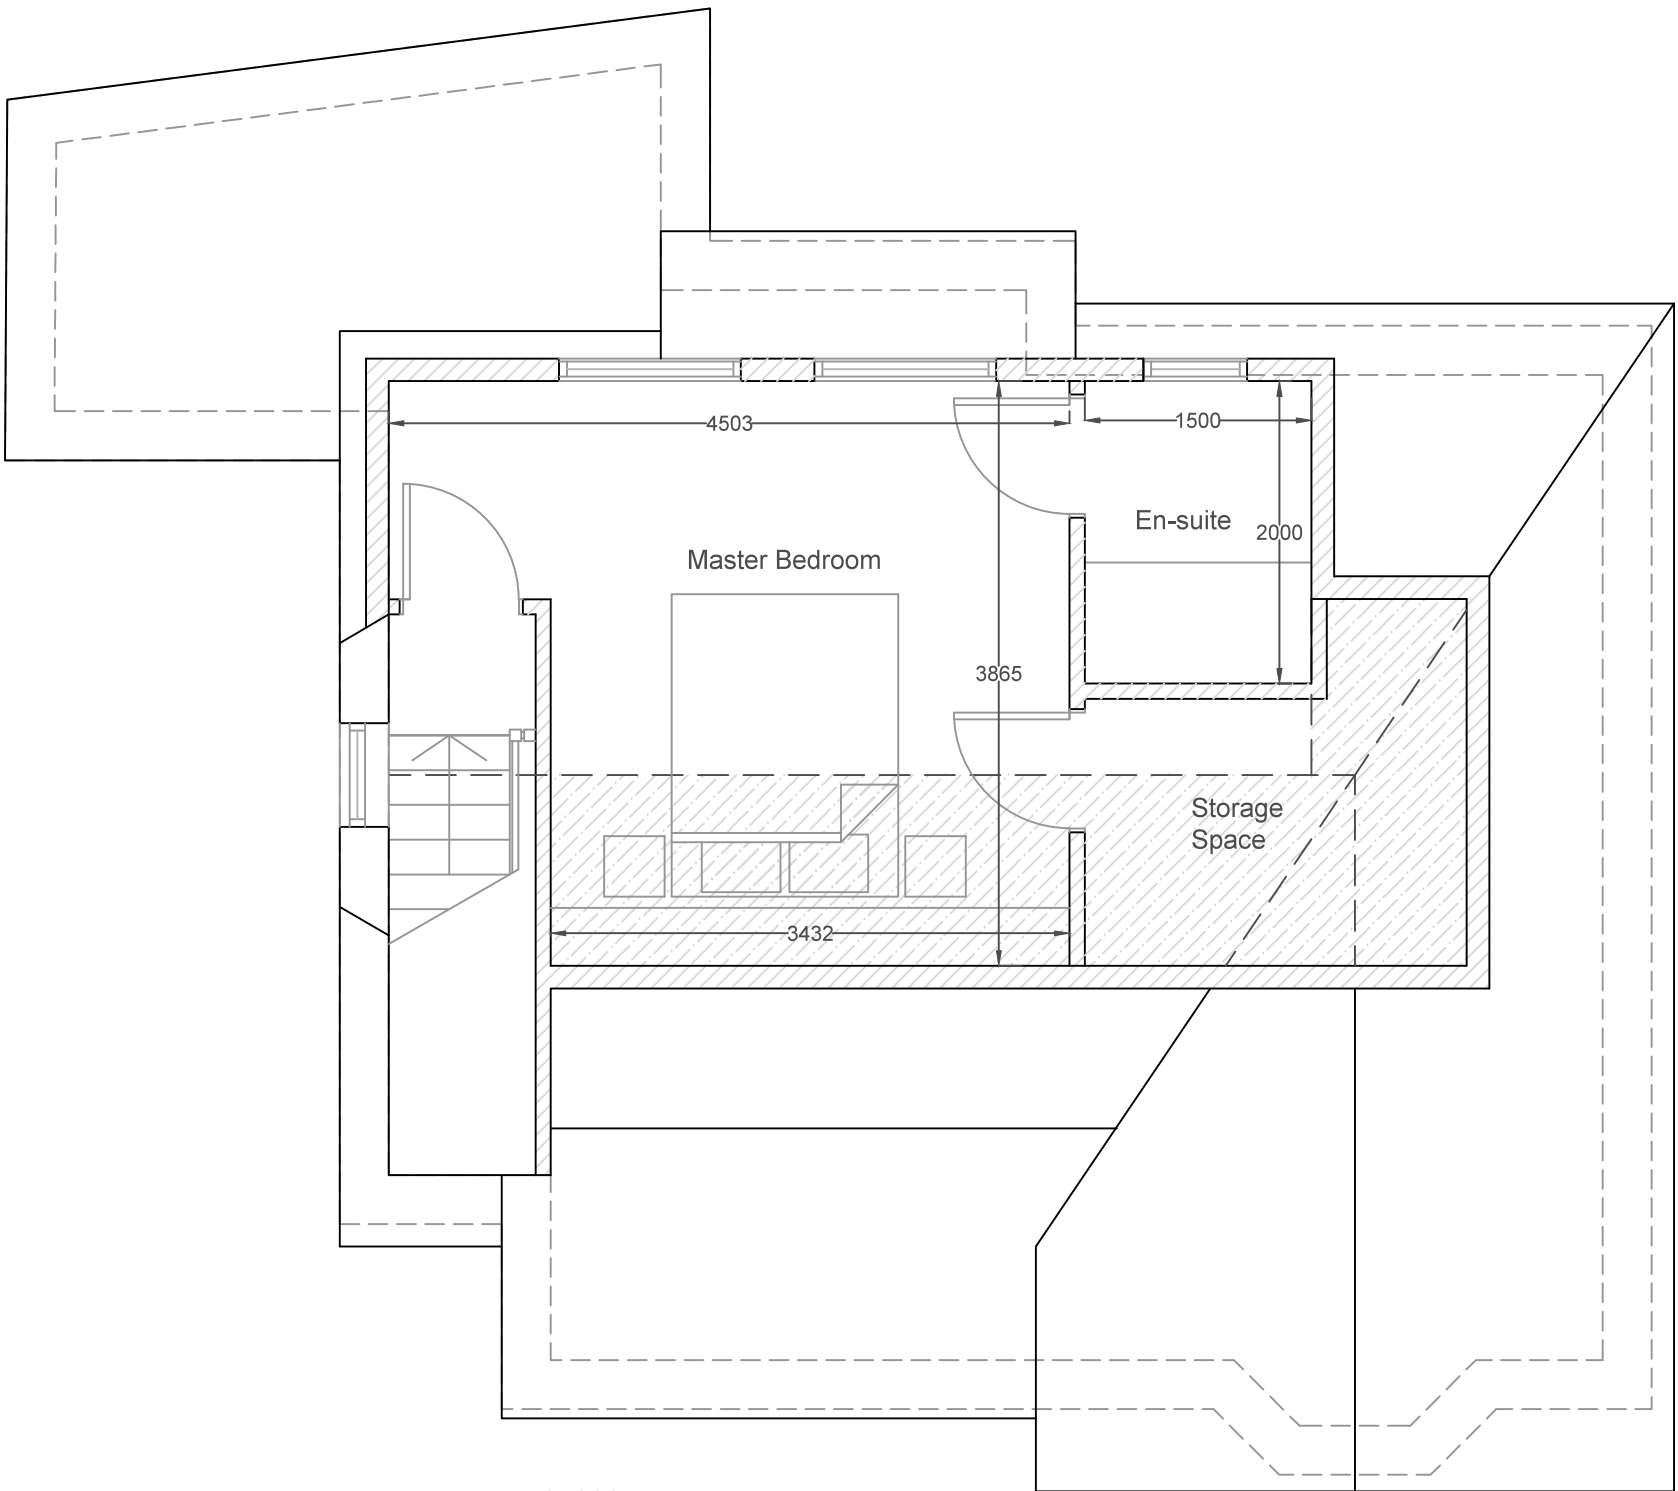


First Floor Plan

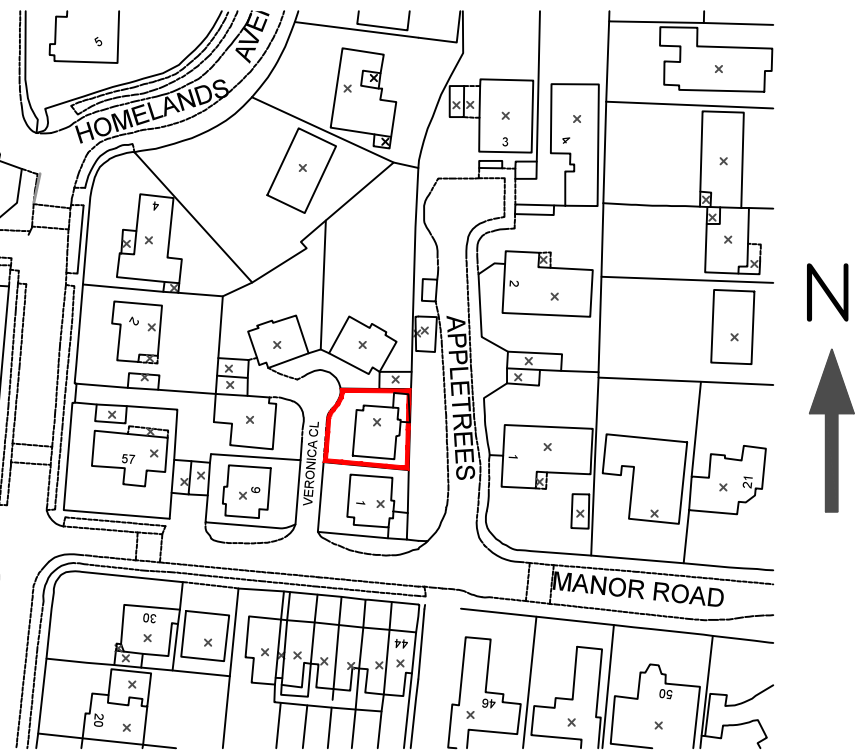

Site Location Plan (1:1250)

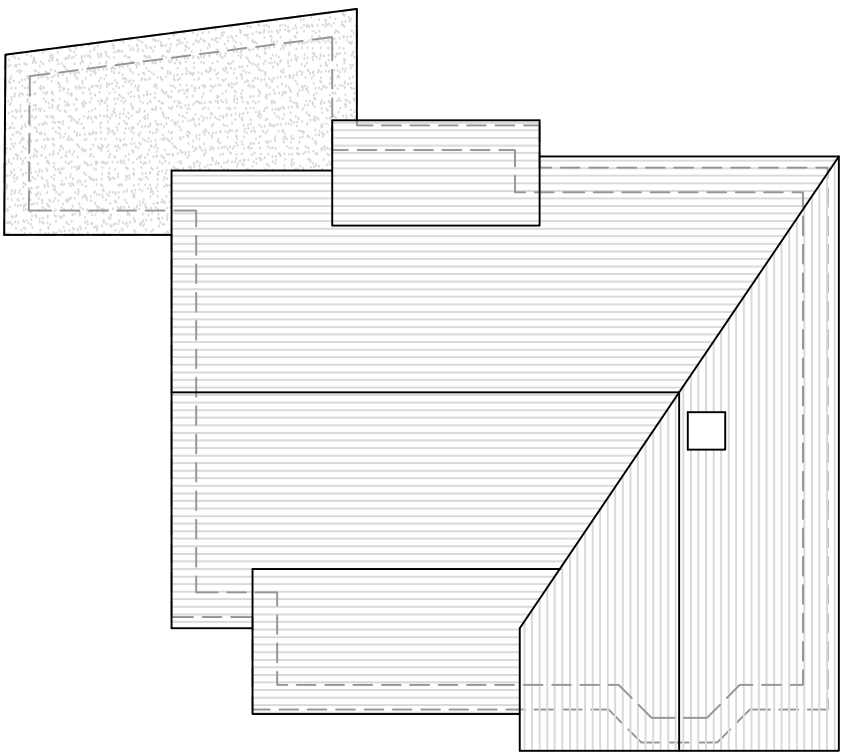

Roof Plan (1:100)

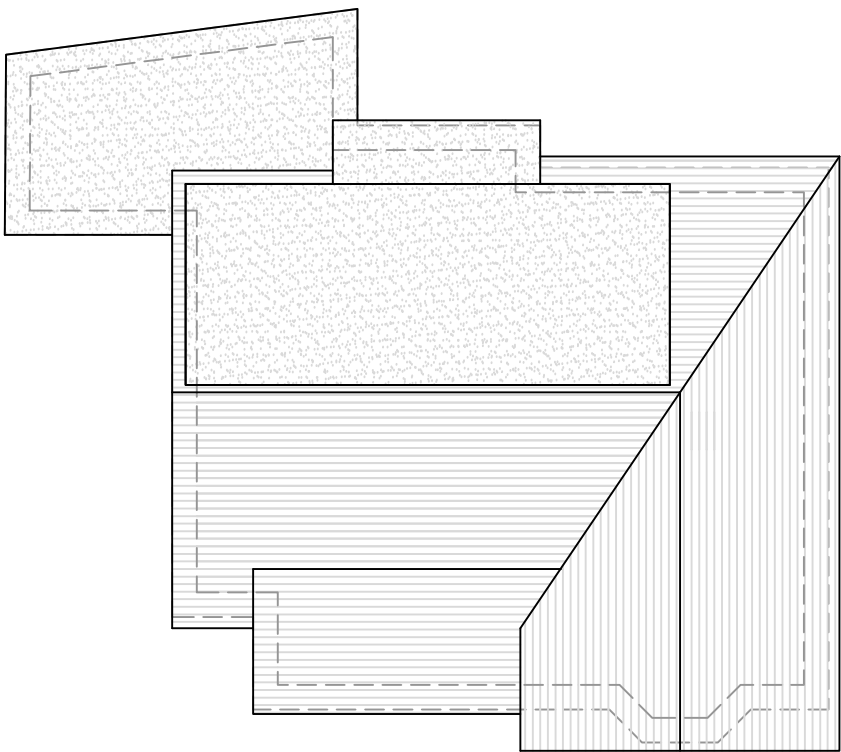

Roof Plan (1:100)

Plans (1:50)

Revisions		
Rev	Description	By
a	Additional Information Added	LW
All dimensions to be checked on site prior to commencement of work, except for planning purposes. This drawing is the copyright of Inspired Design Studio Ltd. and may not be copied, altered or reproduced in any way without written authority.		
Client: Mr D Beamish		
Project Address: 2 Veronica Close East Preston West Sussex		
Drawing Title: Existing and Proposed Plans, Elevations, Roof Plans, Site Location and Site Block Plan		
Drawing Number: 1181.02.a		
Scale: As stated printed @ A1		
Date: 20/09/2018		