




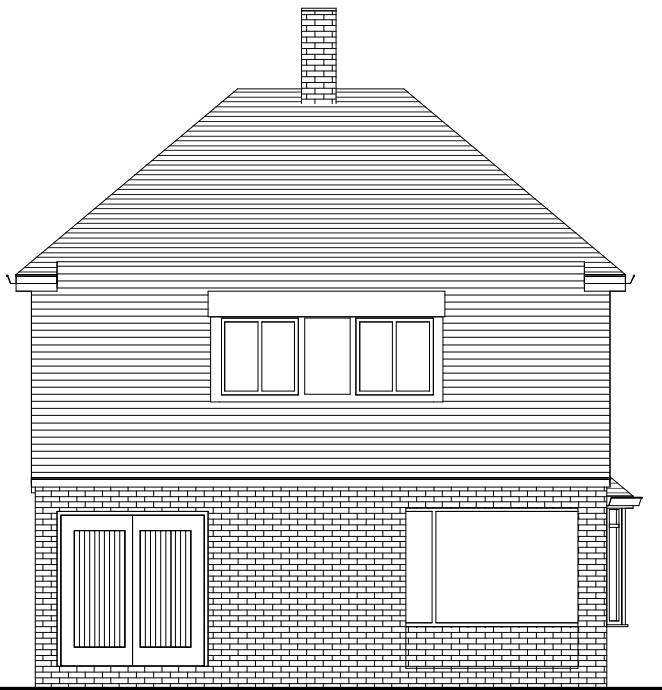


Existing West Elevation
1 : 100

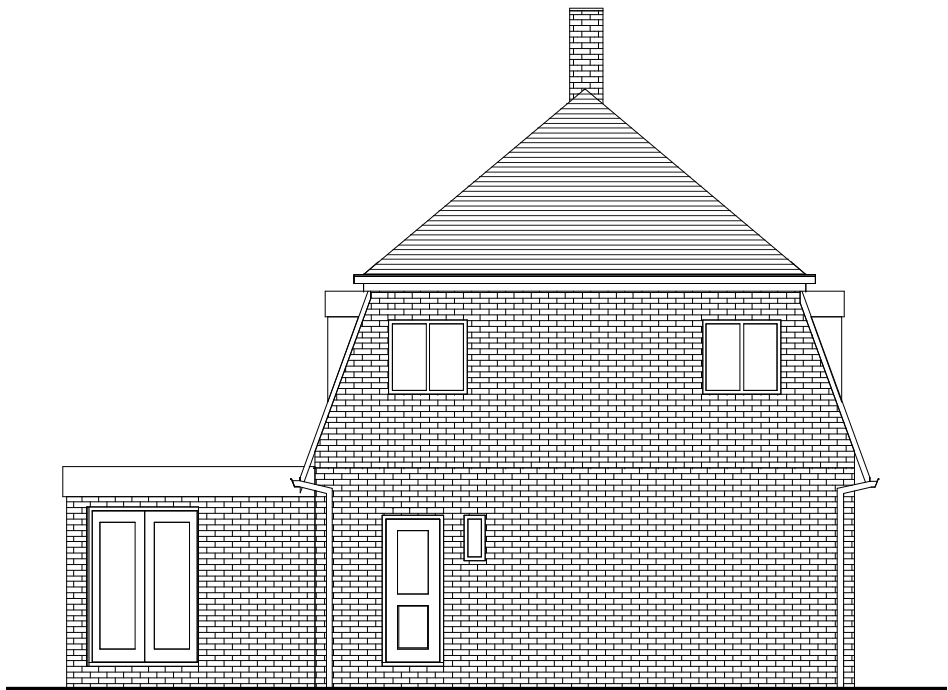


Existing North Elevation
1 : 100

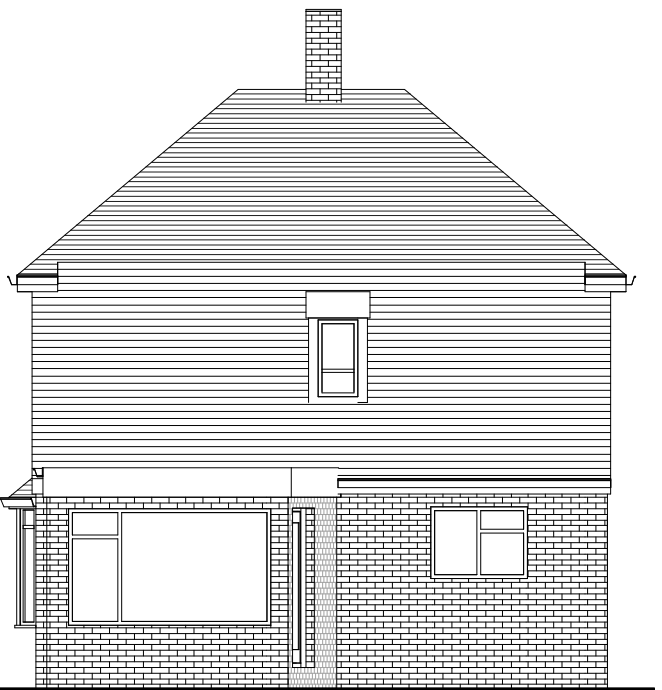

Existing East Elevation
1 : 100

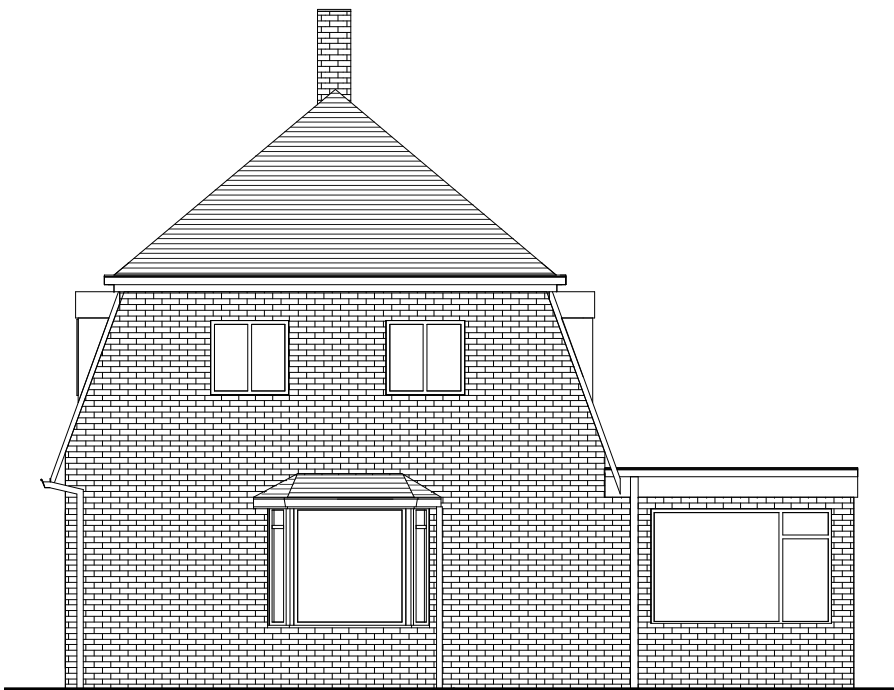

Existing South Elevation
1 : 100

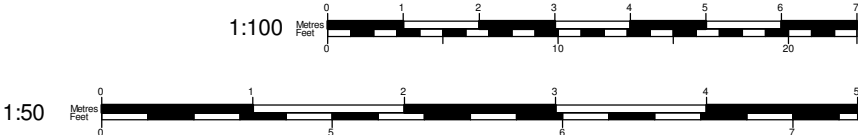

Tel: 0800 6127 664
www.yourhomeplans.co.uk

Your Home Plans



These drawings are for approval purposes. Materials and products should not be ordered based on scaling from drawings as errors may occur along existing building lines. All measurements and supporting elements are to be checked on site. Refer to Your Home Plans if any discrepancies are found.

Mr & Mrs Baker
37 The Ridings
East Preston
West Sussex
BN16 2TW

Existing Elevations

Project number	37THE-18	A101
Date	4th October 2018	
Drawn by	JG	
Checked by	Checker	Scale
		1 : 100



Proposed West Elevation


1 : 100



Proposed North Elevation

1 : 100

Obscure Glazed

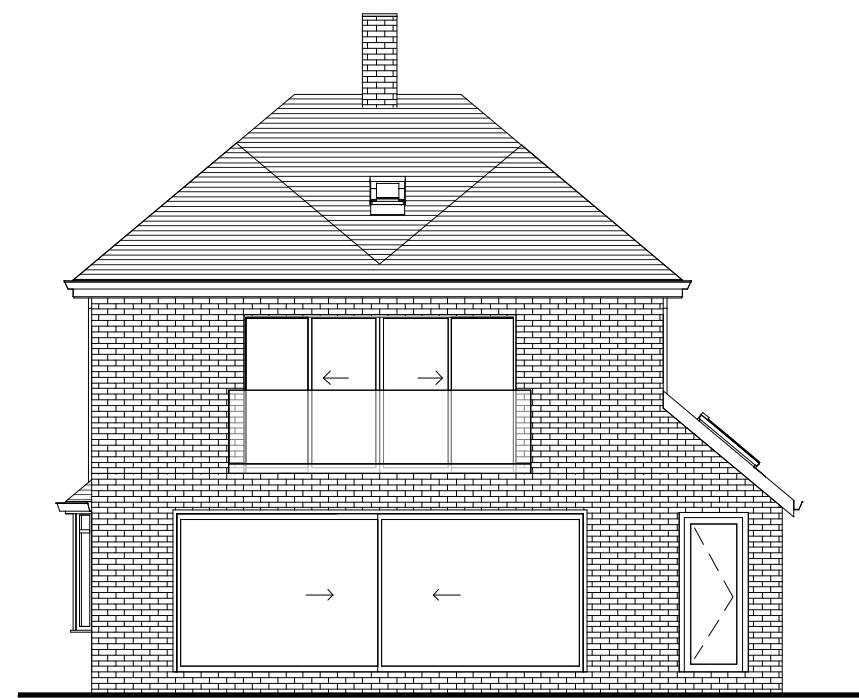

Proposed East Elevation

1 : 100


Materials to
match existing



Proposed South Elevation

1 : 100

Clear Glazed and
opening with view to
front gardens only

 

Tel: 0800 6127 664
www.yourhomeplans.co.uk


Your Home Plans

These drawings are for approval purposes. Materials and products should not be ordered based on scaling from drawings as errors may occur along existing building lines. All measurements and supporting elements are to be checked on site. Refer to Your Home Plans if any discrepancies are found.


Mr & Mrs Baker
37 The Ridings
East Preston
West Sussex
BN16 2TW

Proposed Elevations


Project number	37THE-18	A102
Date	4th October 2018	
Drawn by	JG	
Checked by	Checker	Scale
		1 : 100

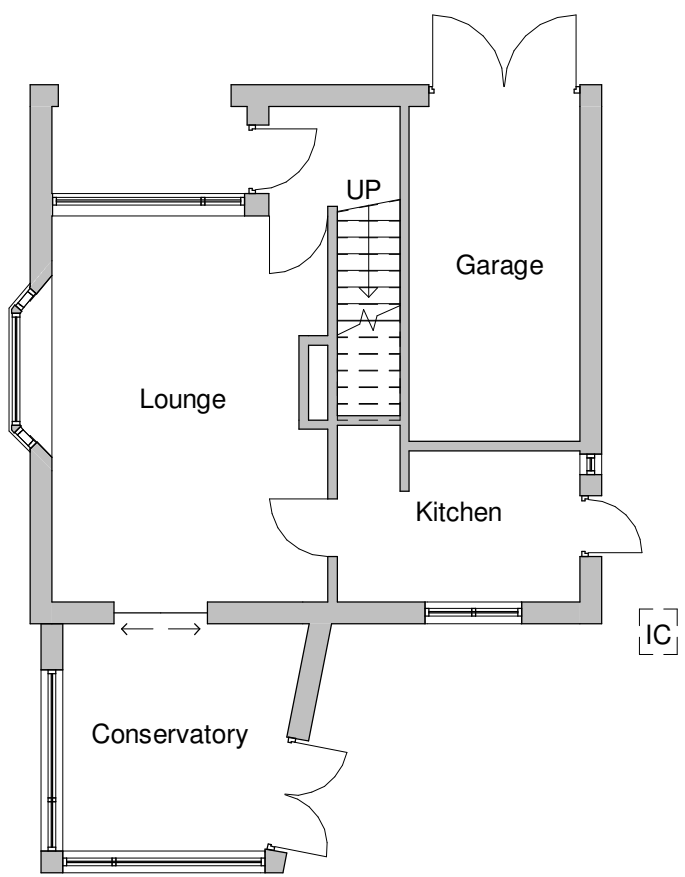


Existing Ground Floor
1 : 100

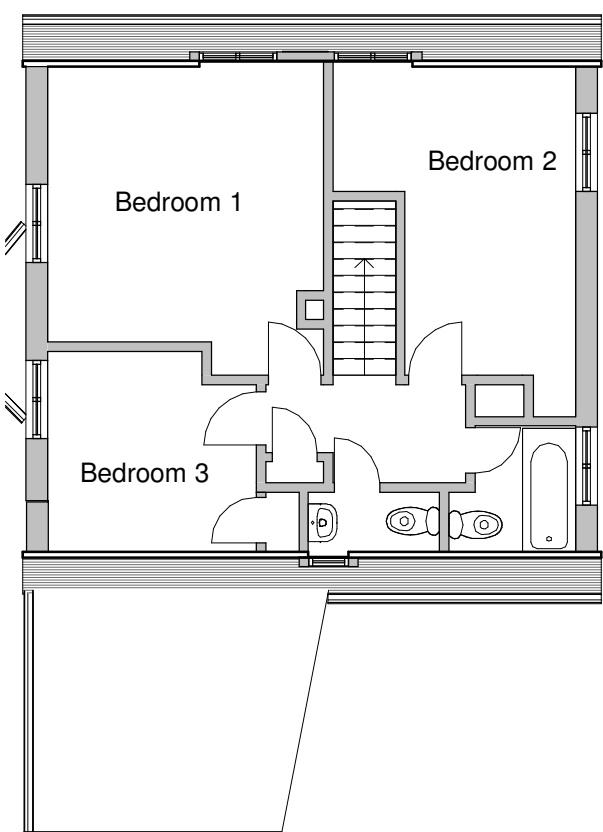

Existing First Floor
1 : 100

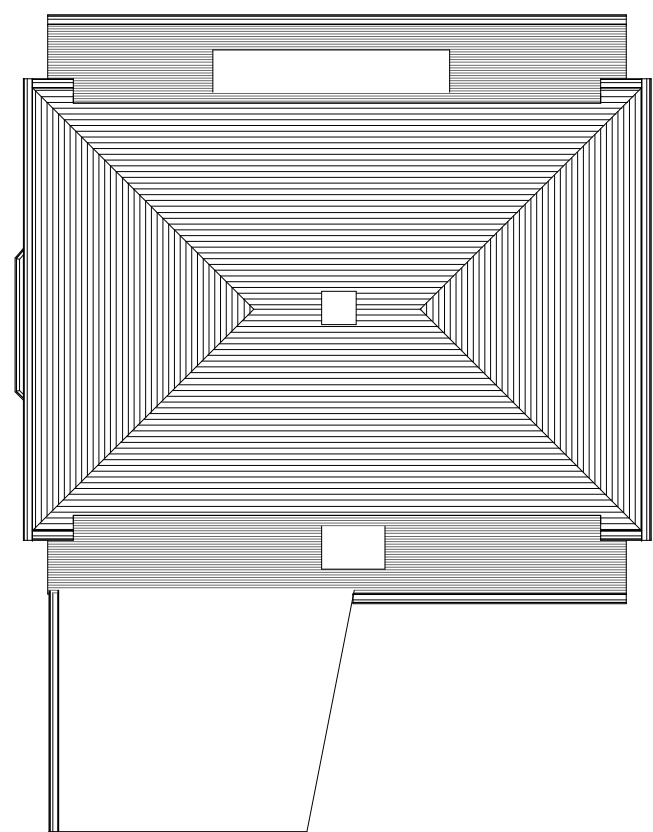

Existing Roof Plan
1 : 100

 

Tel: 0800 6127 664
www.yourhomeplans.co.uk

Your Home Plans




These drawings are for approval purposes. Materials and products should not be ordered based on scaling from drawings as errors may occur along existing building lines. All measurements and supporting elements are to be checked on site. Refer to Your Home Plans if any discrepancies are found.


Mr & Mrs Baker
37 The Ridings
East Preston
West Sussex
BN16 2TW

Existing Floor Plans


Project number	37THE-18	A103
Date	4th October 2018	
Drawn by	JG	
Checked by	Checker	Scale 1 : 100

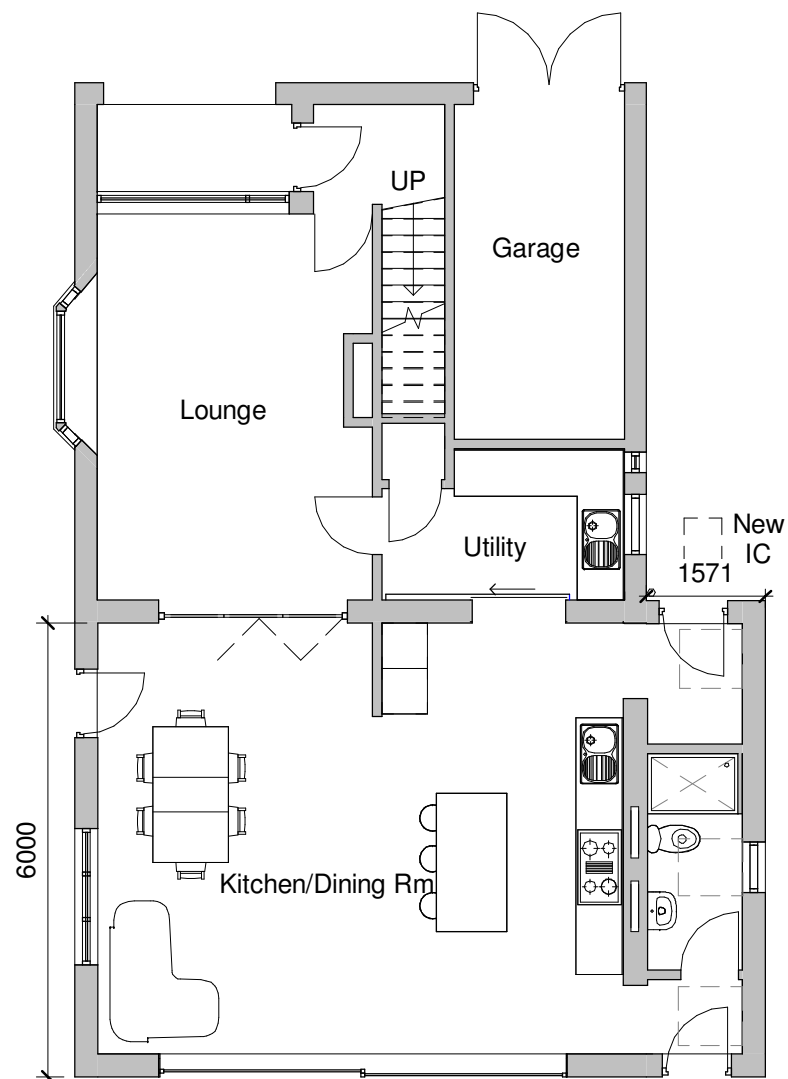


Proposed Ground Floor
1 : 100

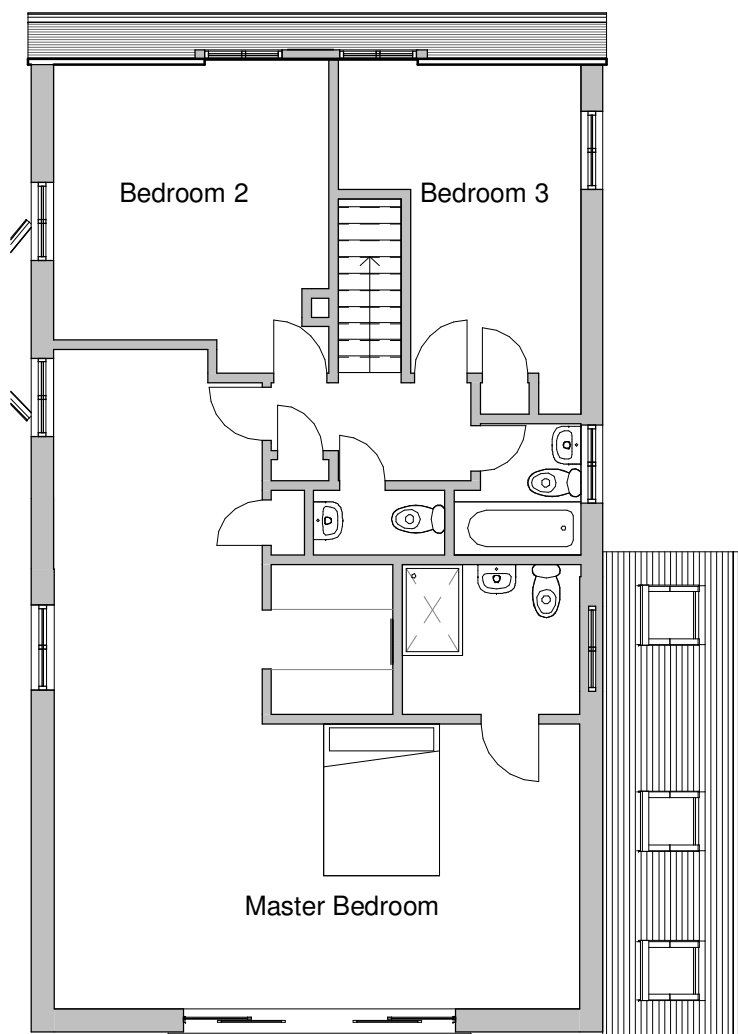

Proposed First Floor
1 : 100

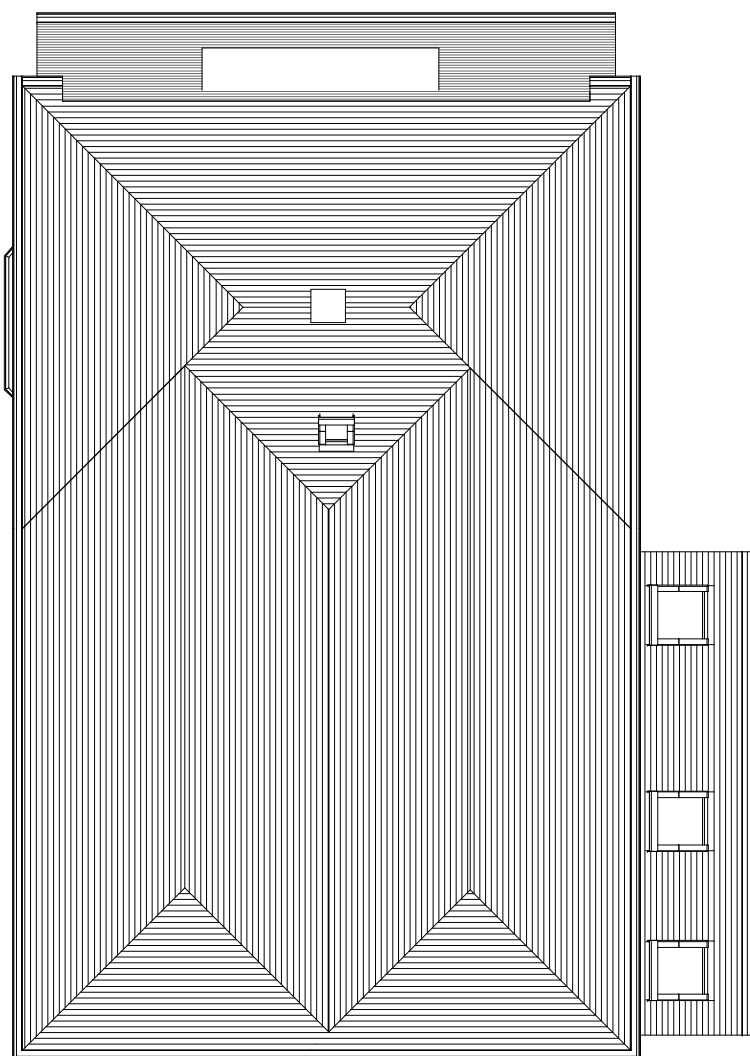

Proposed Roof Plan
1 : 100

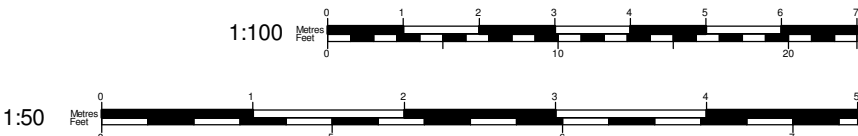

Tel: 0800 6127 664
www.yourhomeplans.co.uk

Your Home Plans



These drawings are for approval purposes. Materials and products should not be ordered based on scaling from drawings as errors may occur along existing building lines. All measurements and supporting elements are to be checked on site. Refer to Your Home Plans if any discrepancies are found.

Mr & Mrs Baker
37 The Ridings
East Preston
West Sussex
BN16 2TW

Proposed Floor Plans

Project number	37THE-18	A104
Date	4th October 2018	
Drawn by	JG	
Checked by	Checker	
Scale		1 : 100