


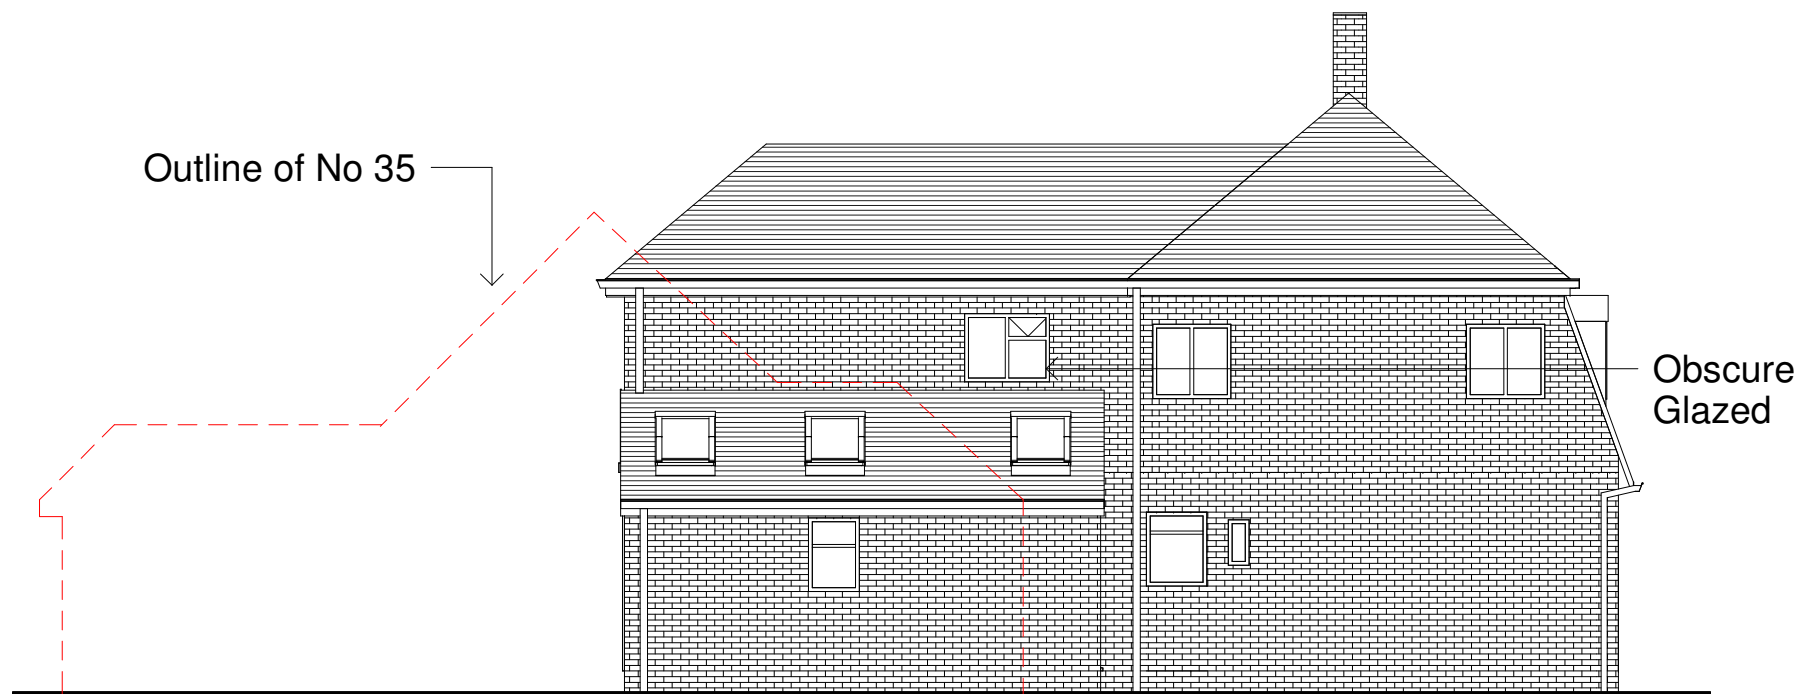


Proposed West Elevation

1 : 100



Proposed North Elevation


1 : 100

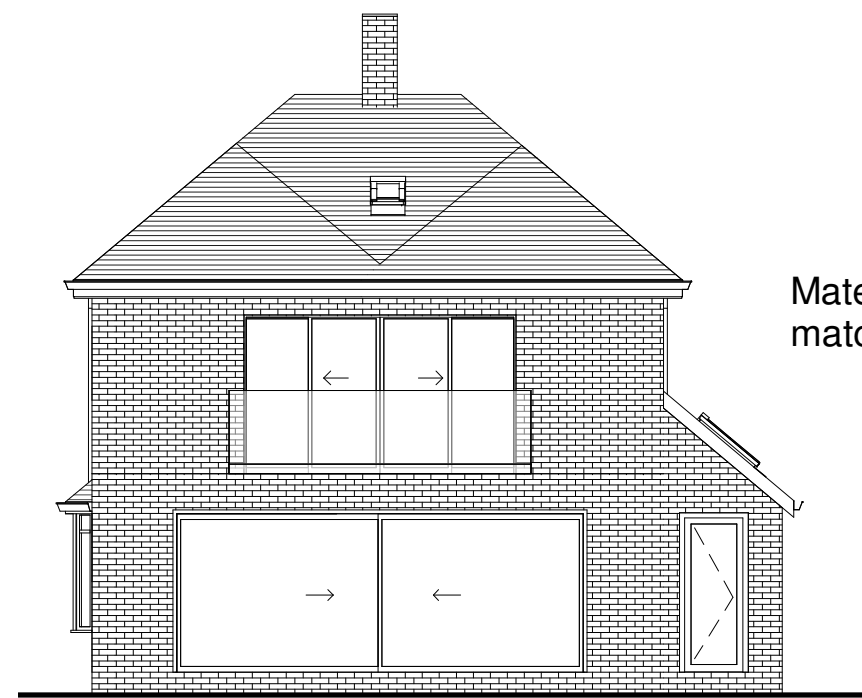

Proposed East Elevation

1 : 100

Materials to
match existing

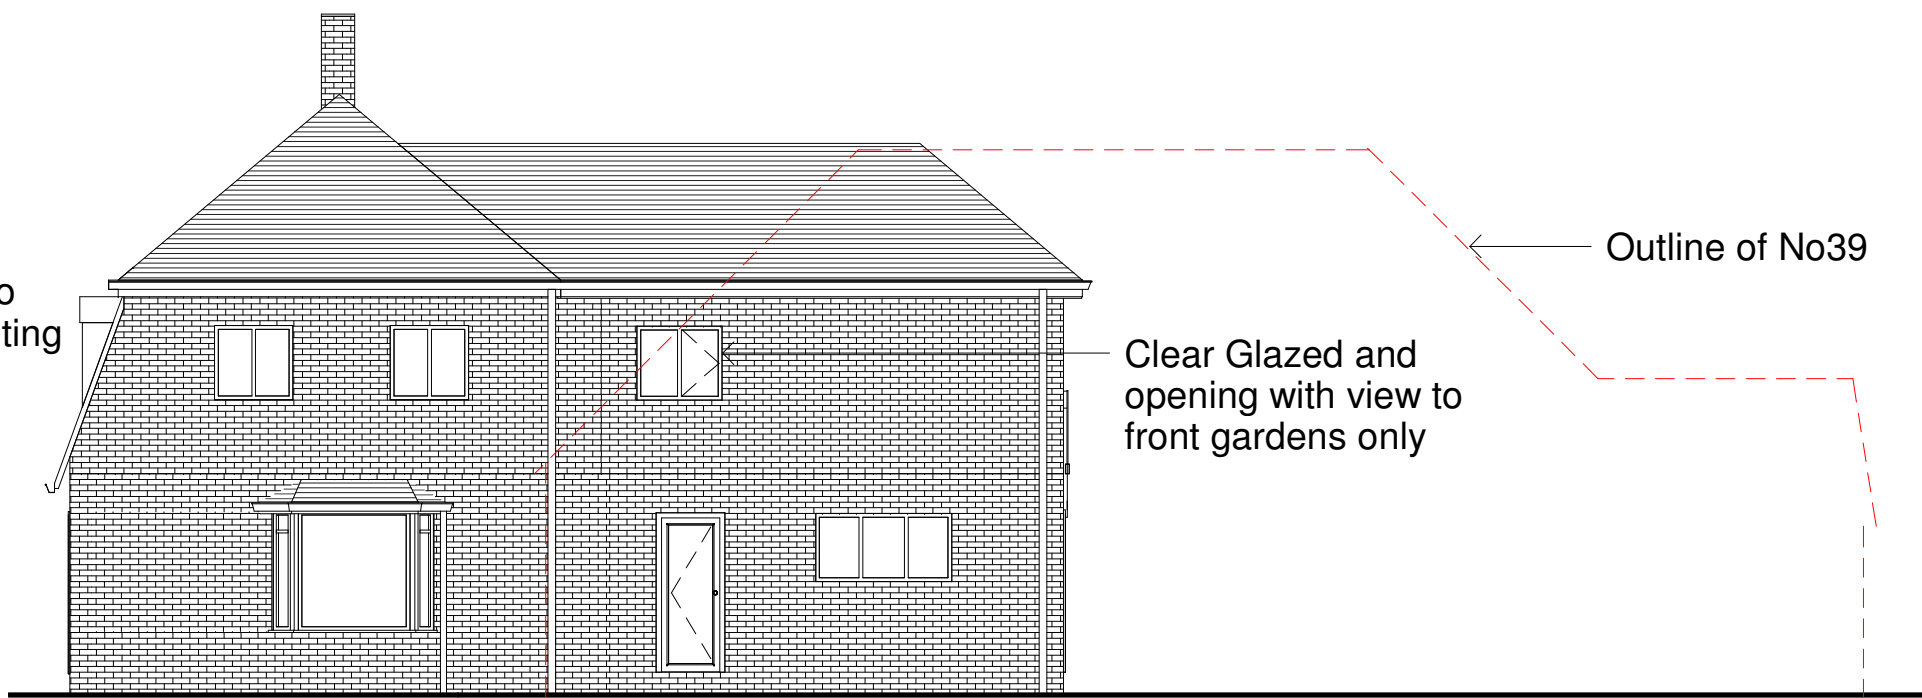

Proposed South Elevation

1 : 100



Tel: 0800 6127 664
www.yourhomeplans.co.uk

Your Home Plans



These drawings are for approval purposes. Materials and products should not be ordered based on scaling from drawings as errors may occur along existing building lines. All measurements and supporting elements are to be checked on site. Refer to Your Home Plans if any discrepancies are found.

Mr & Mrs Baker
37 The Ridings
East Preston
West Sussex
BN16 2TW

Proposed Elevations

Project number	37THE-18	A102 REVA
Date	3rd December 2018	
Drawn by	JG	Scale 1 : 100
Checked by	Checker	